









IMPORTANT

- © This drawing is copyright and remains the property of this practice
- All dimensions to be checked on site
- Positions of existing services to be confirmed prior to proceeding

REVISION STATUS

S Information issued for feasibility or scheme design
T Information issued for tender purposes only
C Information issued for Construction
NB: Only those drawings containing a C revision to be used for construction

NOTES

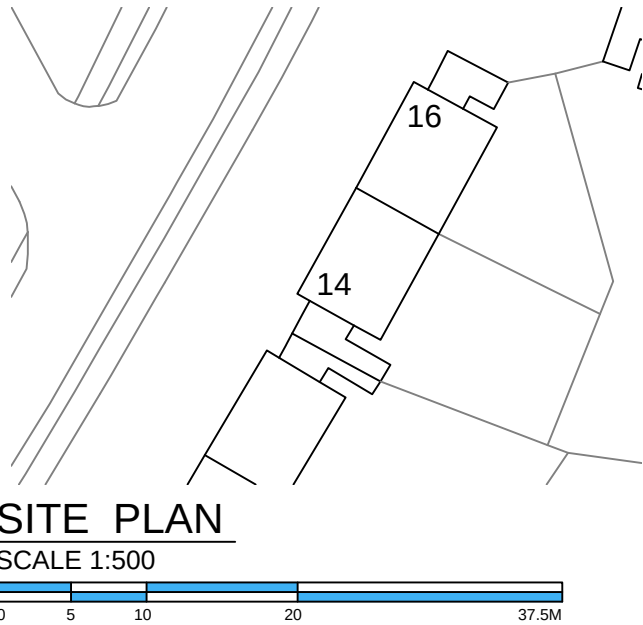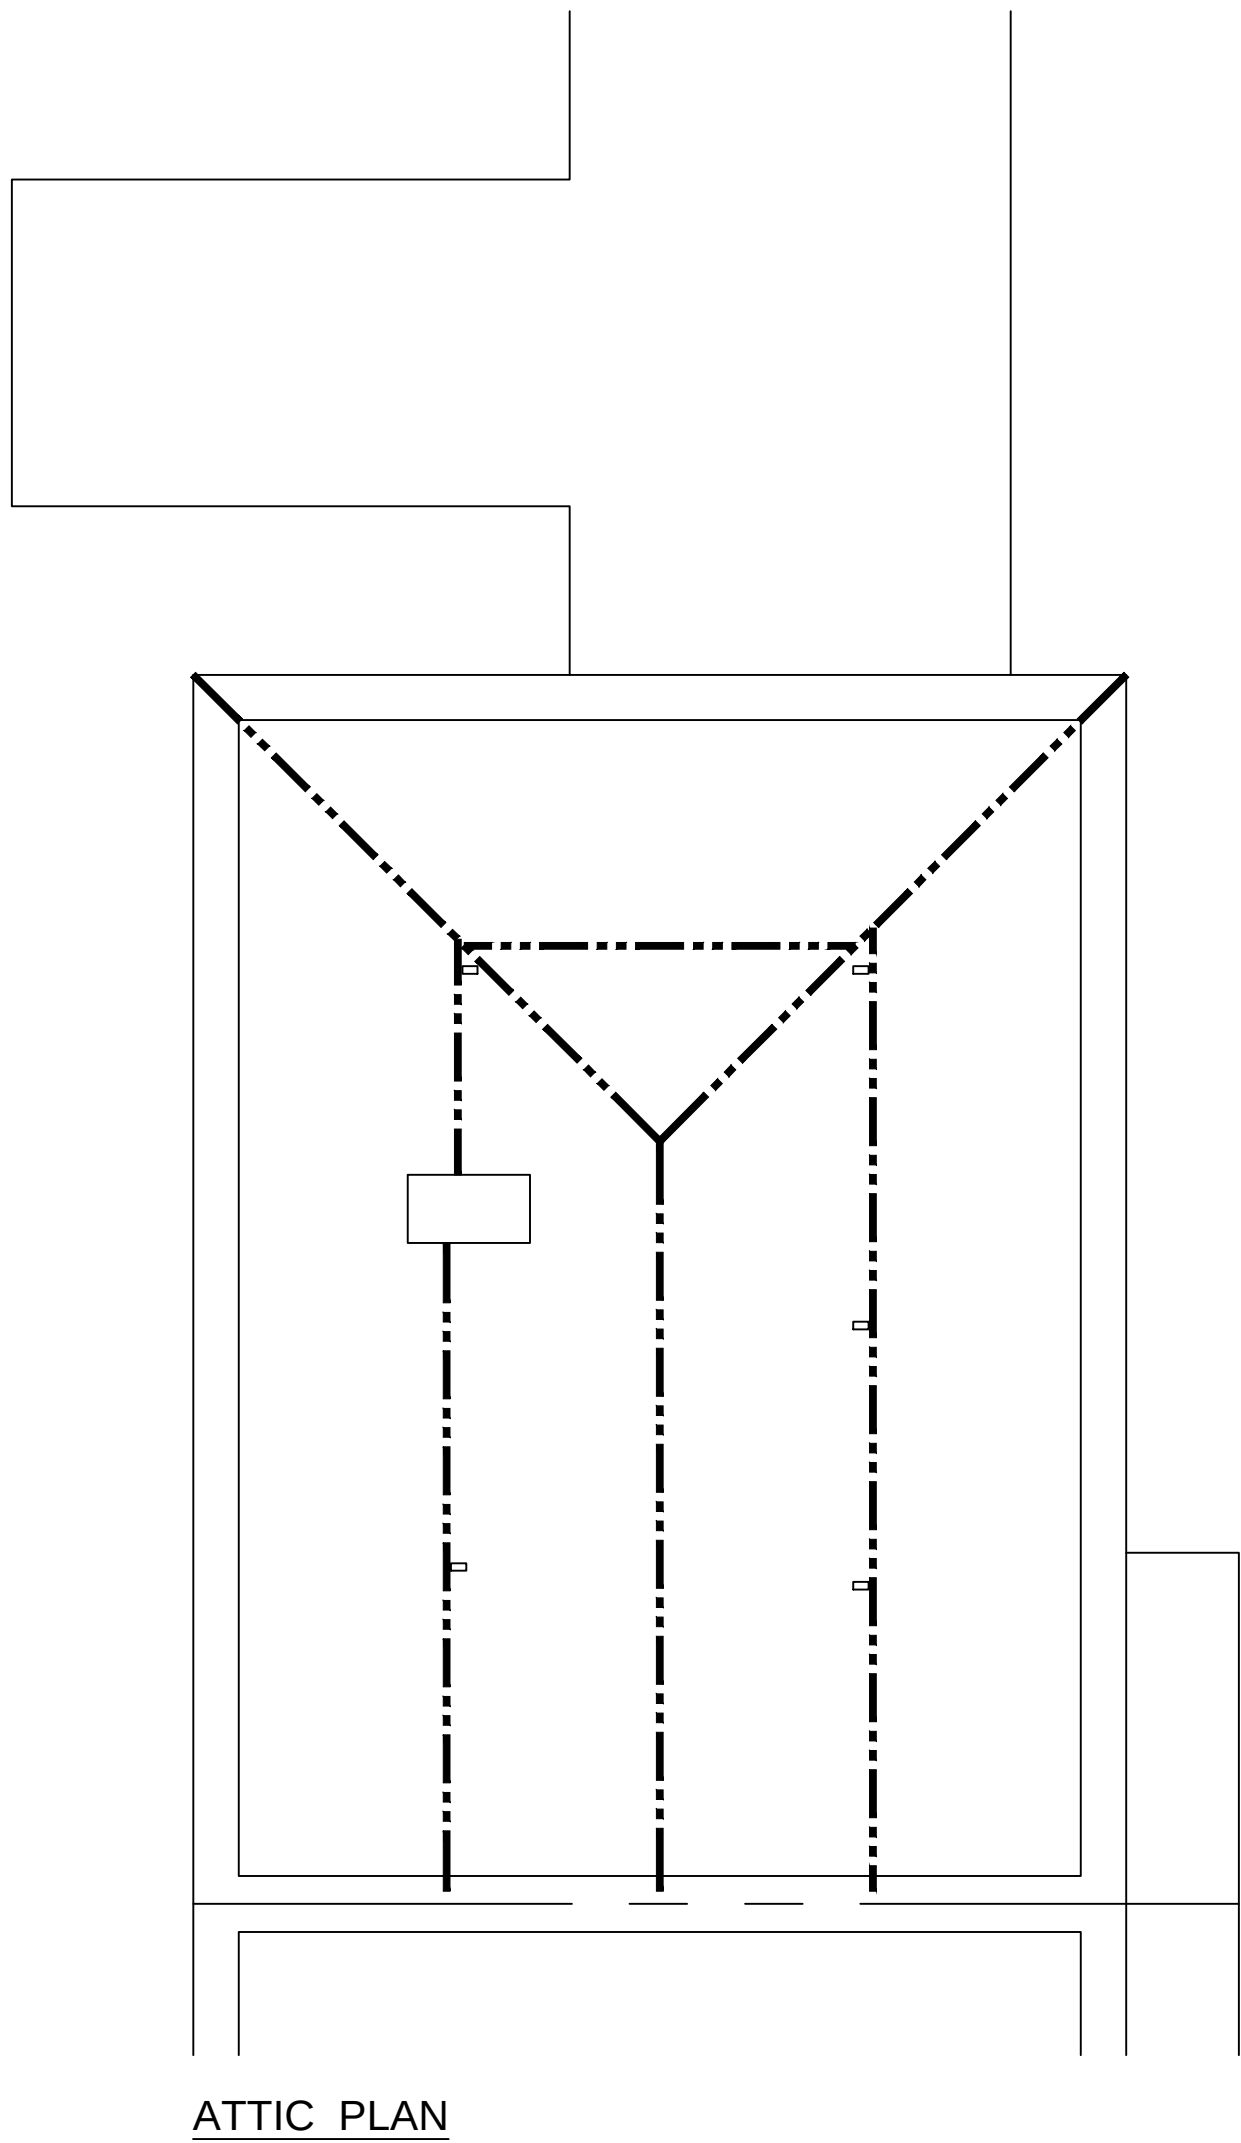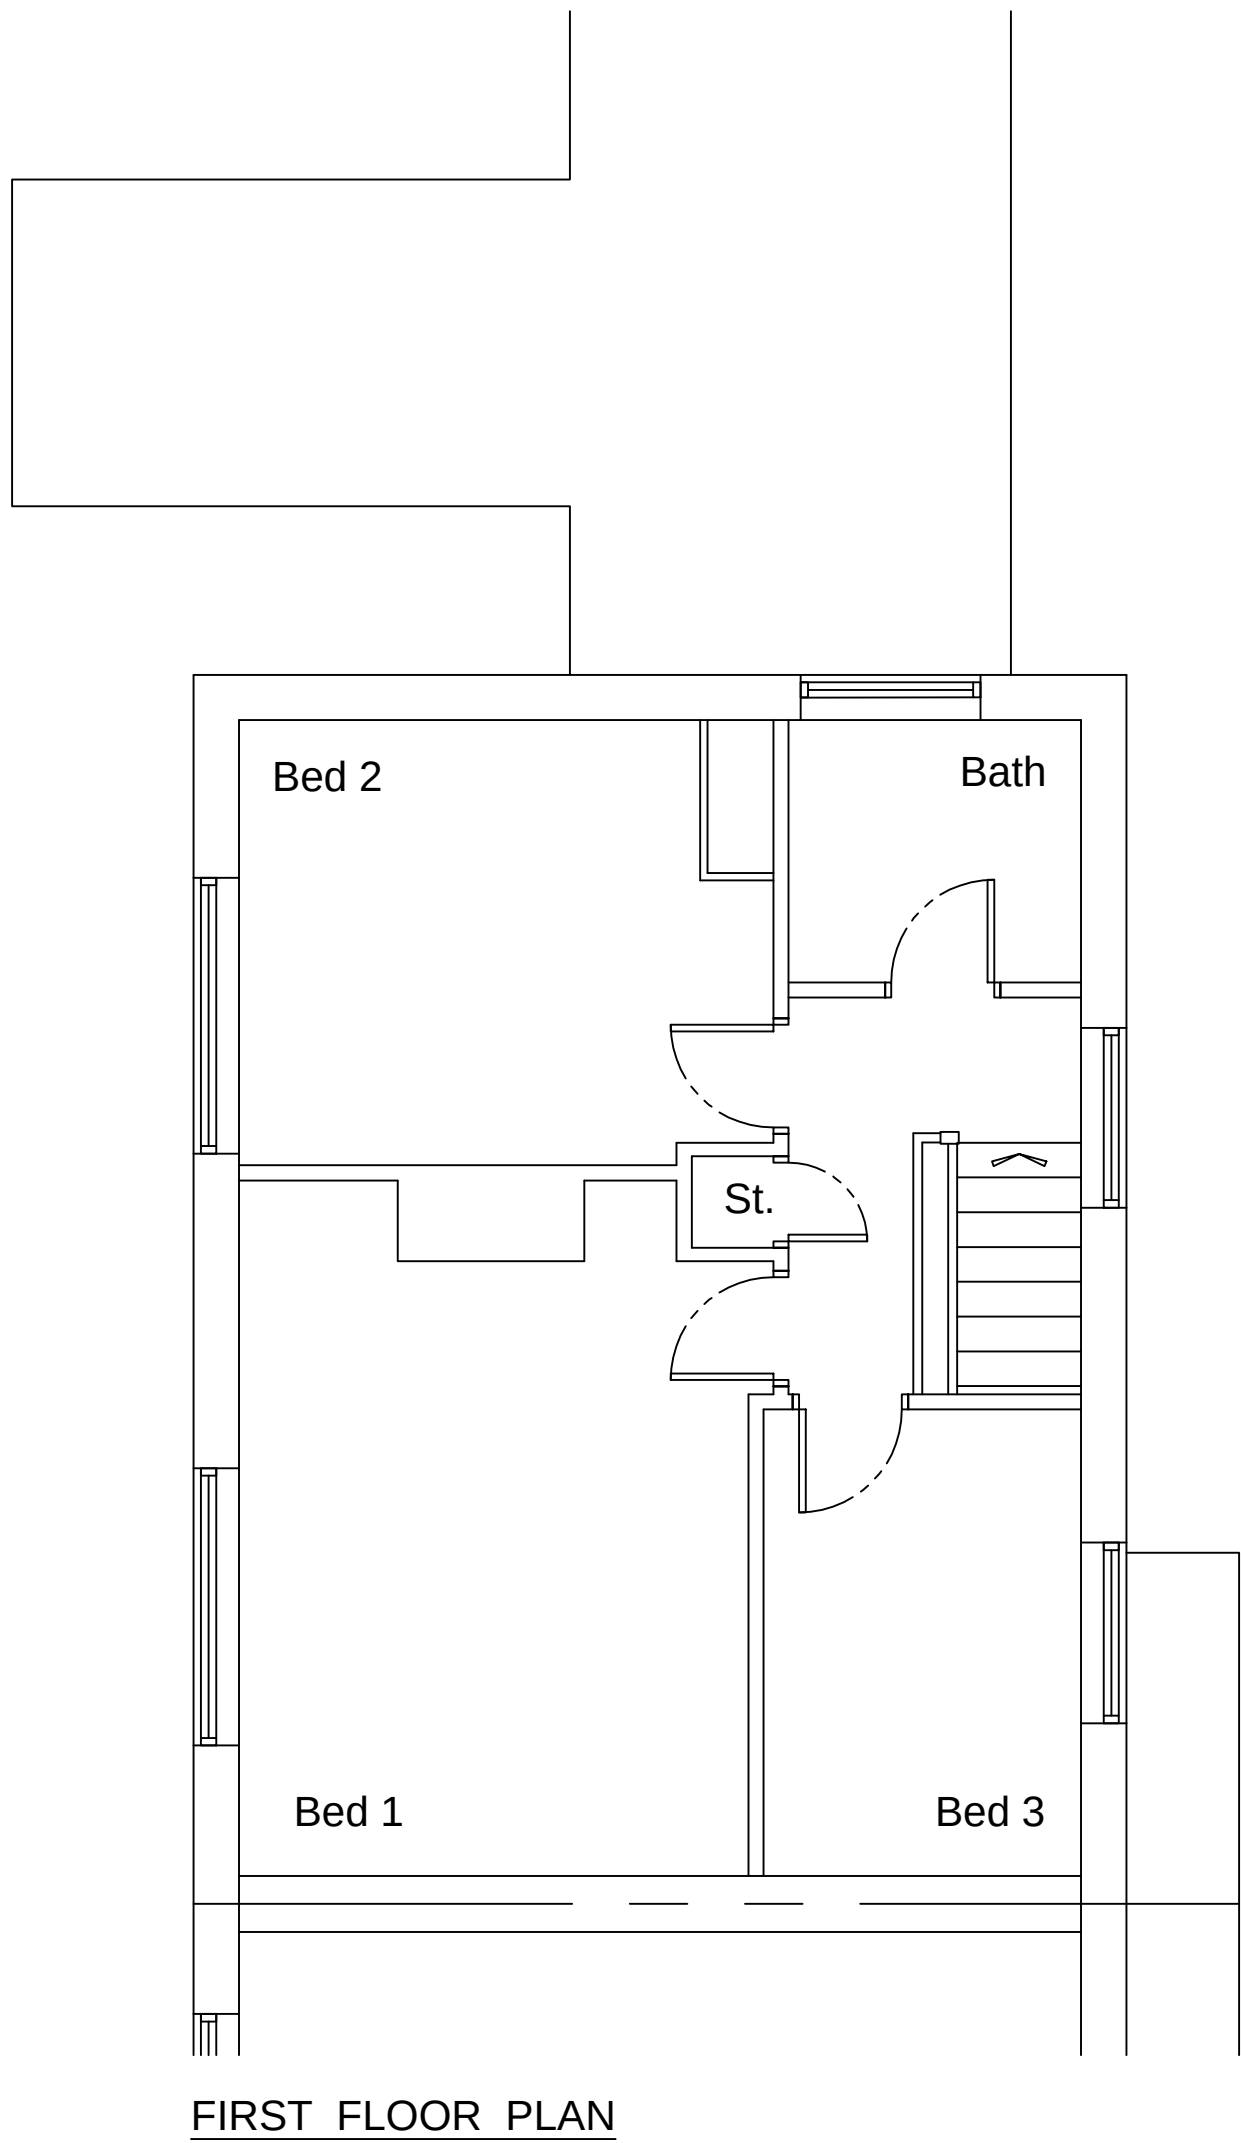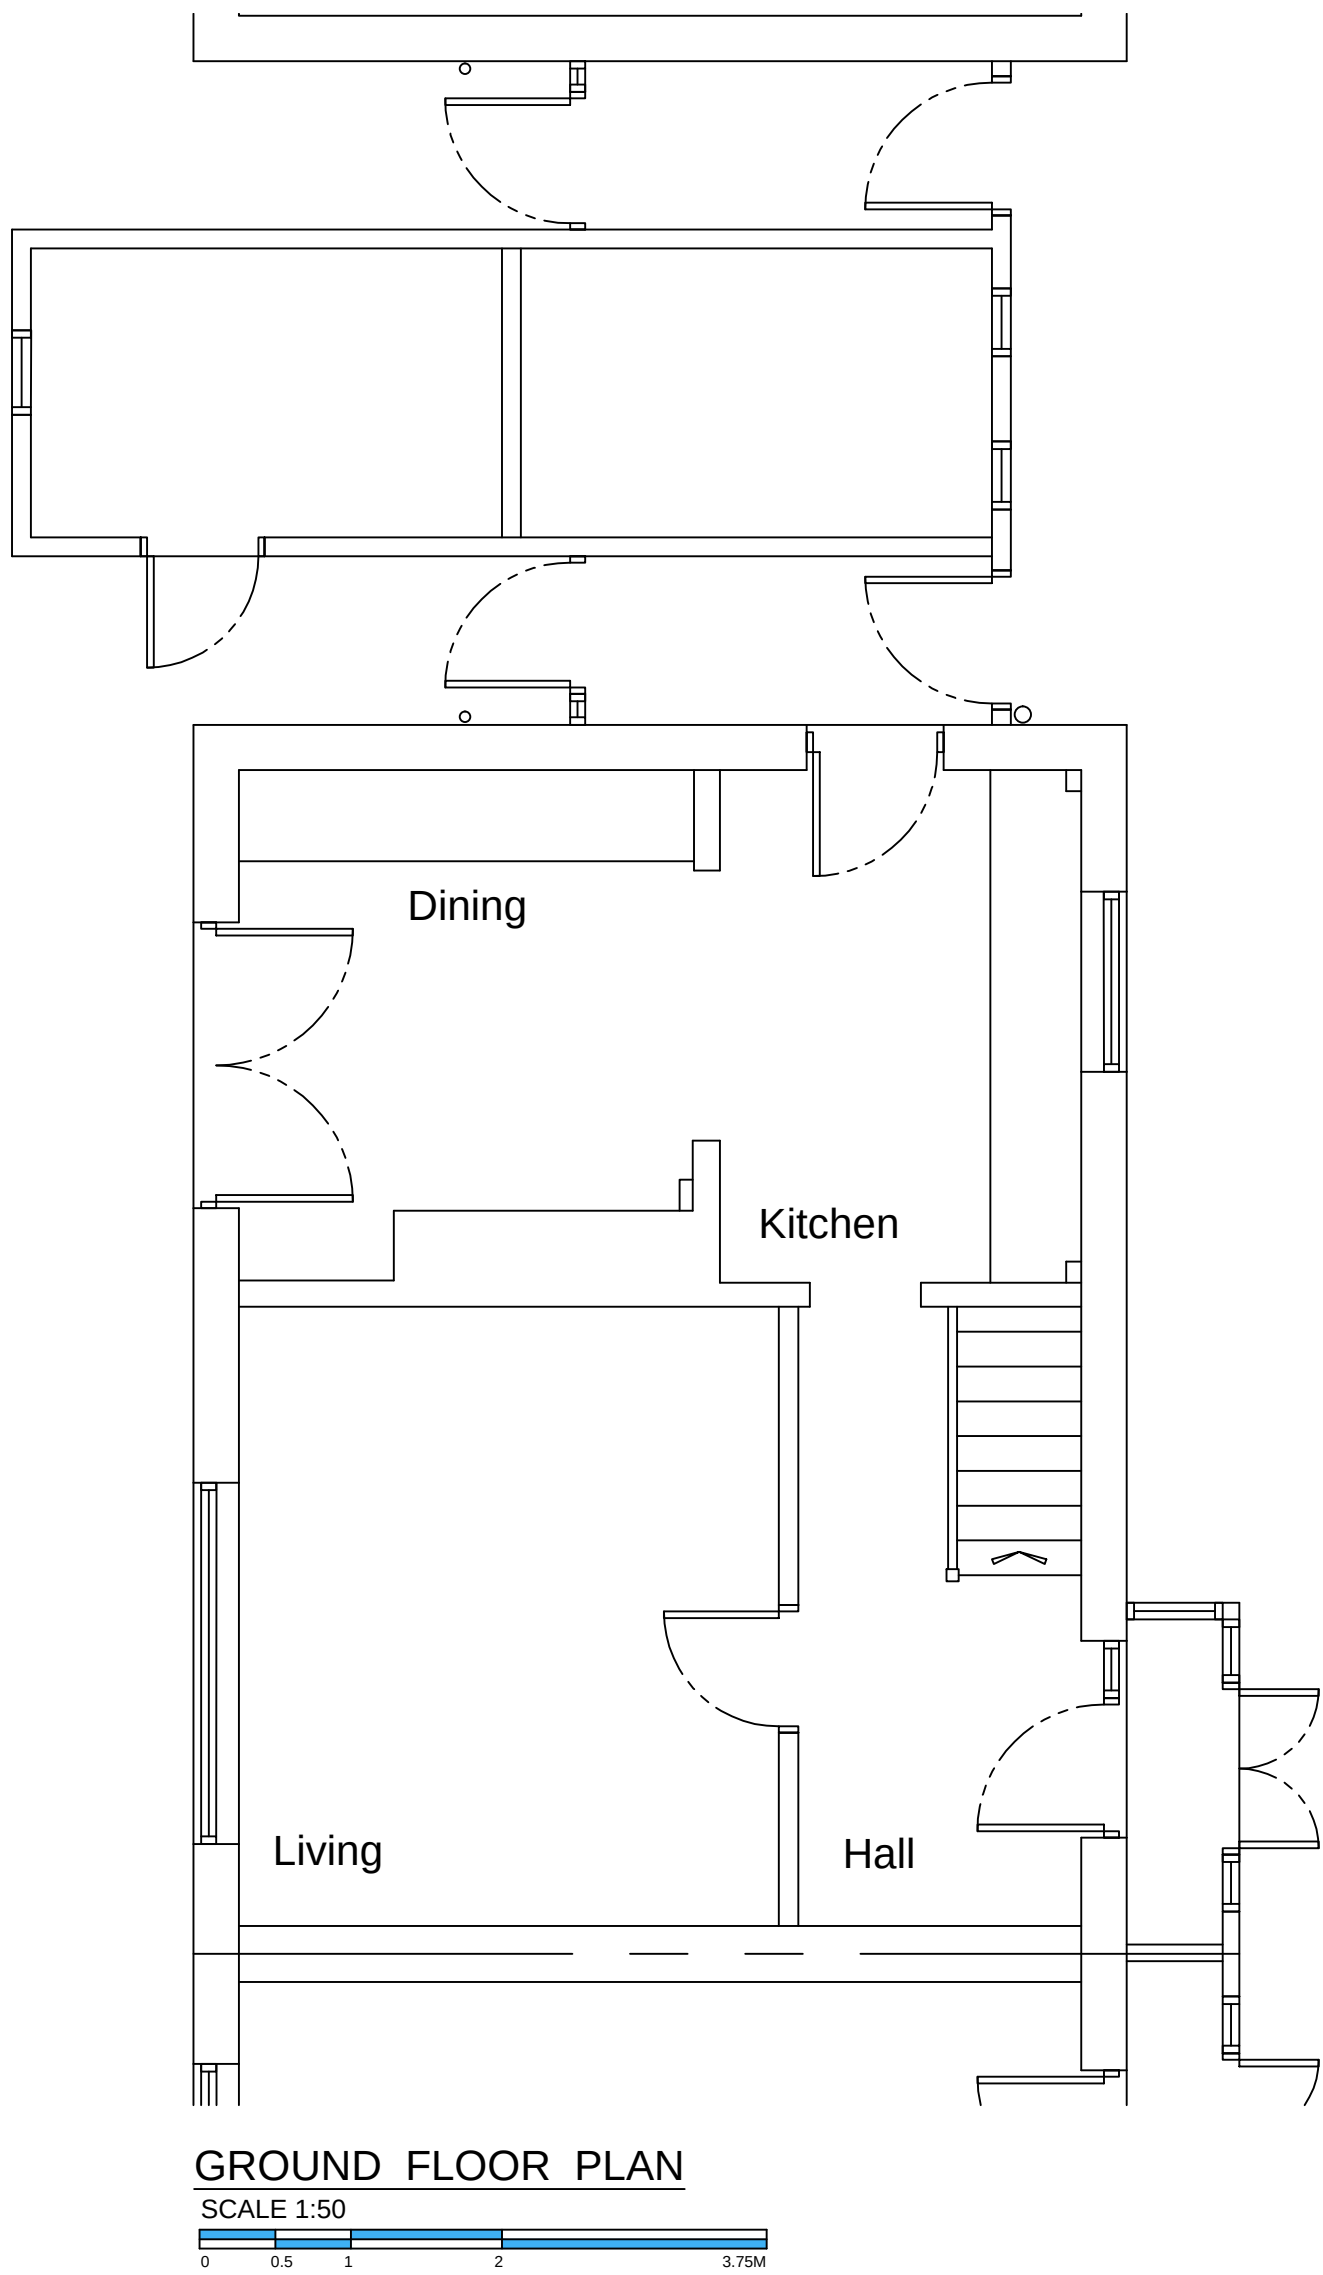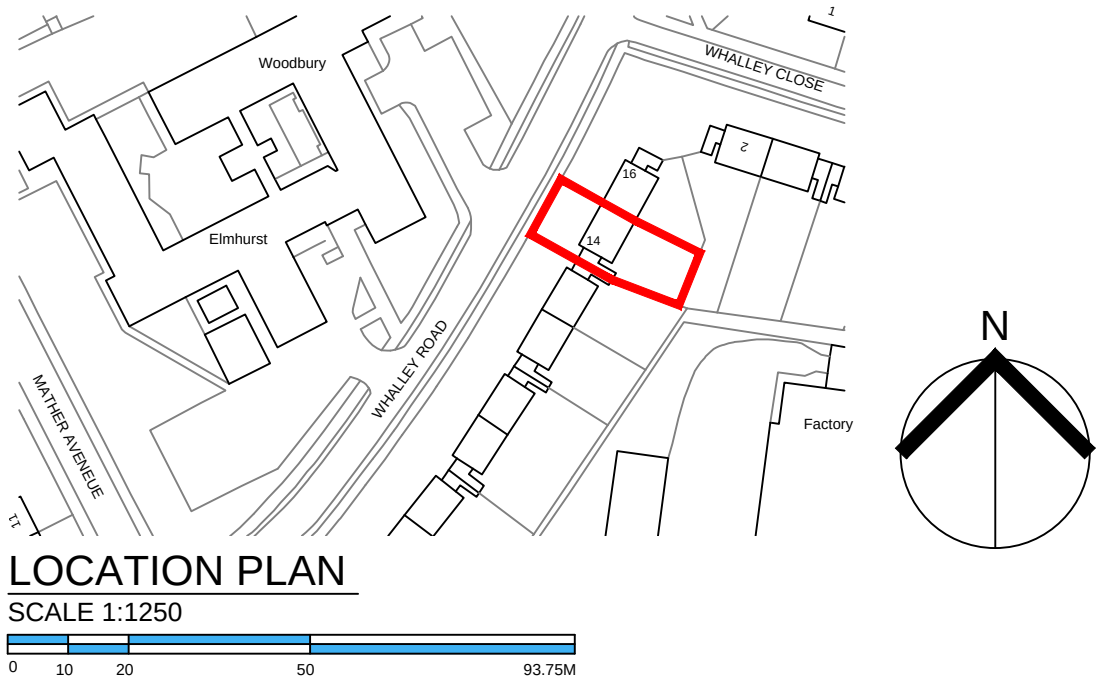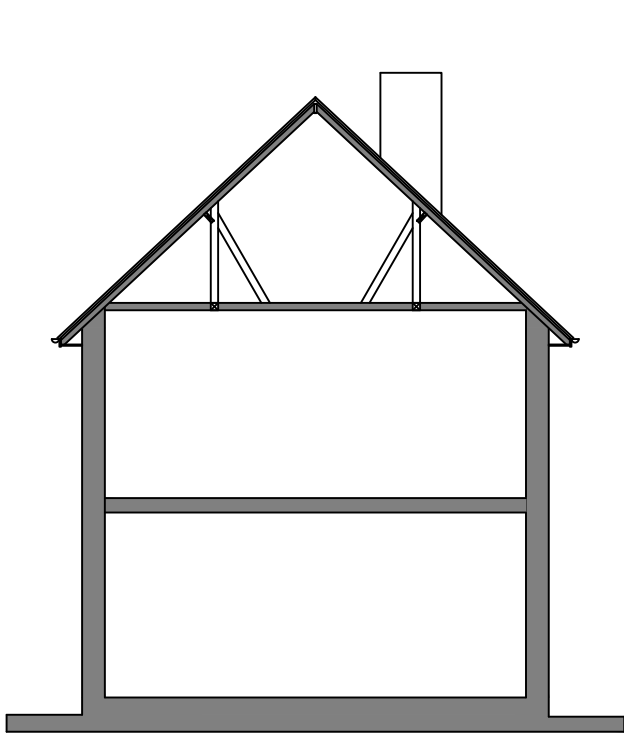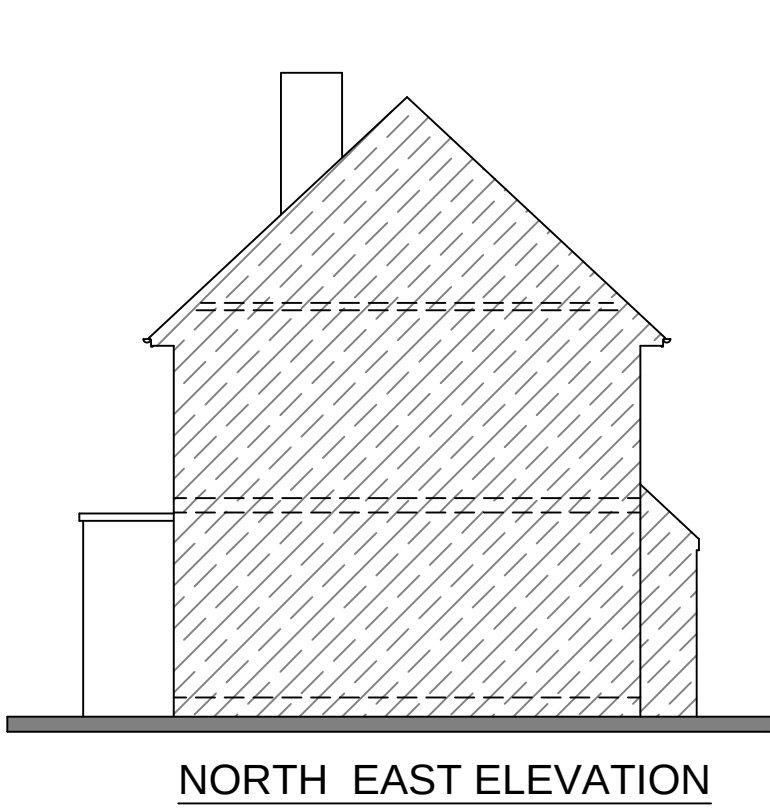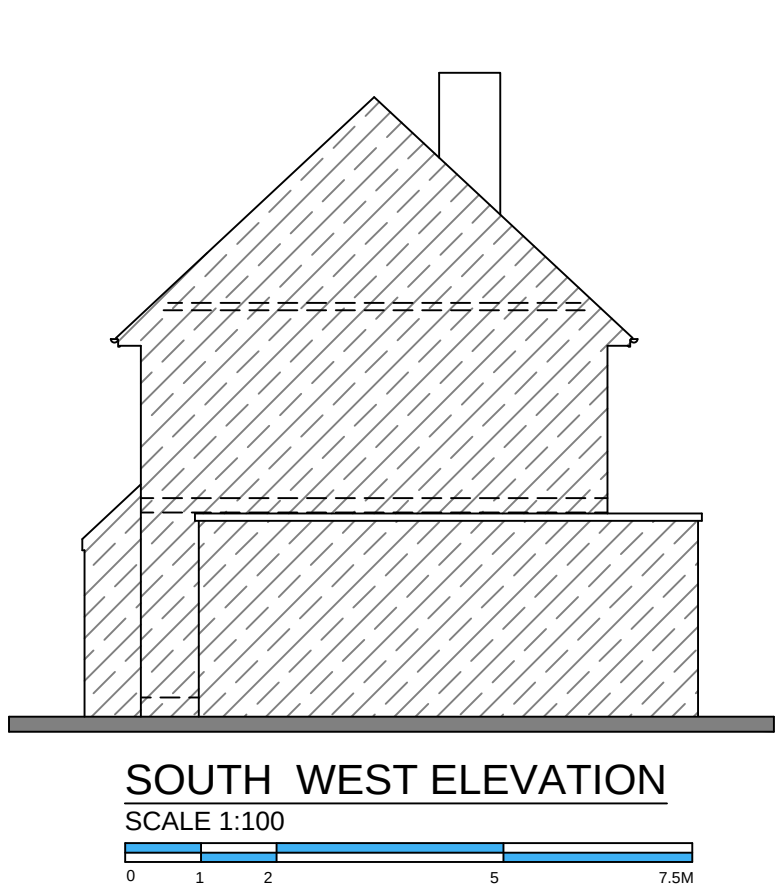

REVISION	DATE	DESCRIPTION
----------	------	-------------



CLIENT
Mr & Mrs C Farr

PROJECT
14, Whalley Road
Whitefield, Bury M45 8UZ

DRAWING TITLE
Floor Plan & Elevations
as EXISTING

SCALE Shown@A2	DATE Jun'24	DRAWN DT	CHECKED
-------------------	----------------	-------------	---------

DRG NO. 11221.01	REVISION
---------------------	----------