

IMPORTANT

- This drawing is copyright and remains the property of this practice
- All dimensions to be checked on site
- Positions of existing services to be confirmed prior to proceeding



REVISION STATUS

S Information issued for feasibility or scheme design
T Information issued for tender purposes only
C Information issued for Construction
NB: Only those drawings containing a C revision to be used for construction

NOTES

MATERIAL KEY:

- 1 EPDM flat roofing system
- 2 PVCu Rainwater goods; Colour: Black over White fascia
- 3 Dormer and cheeks faced with clay hung tiles to match roof tiles
- 4 Windows : PVCu framed Double Glazed; Colour: White

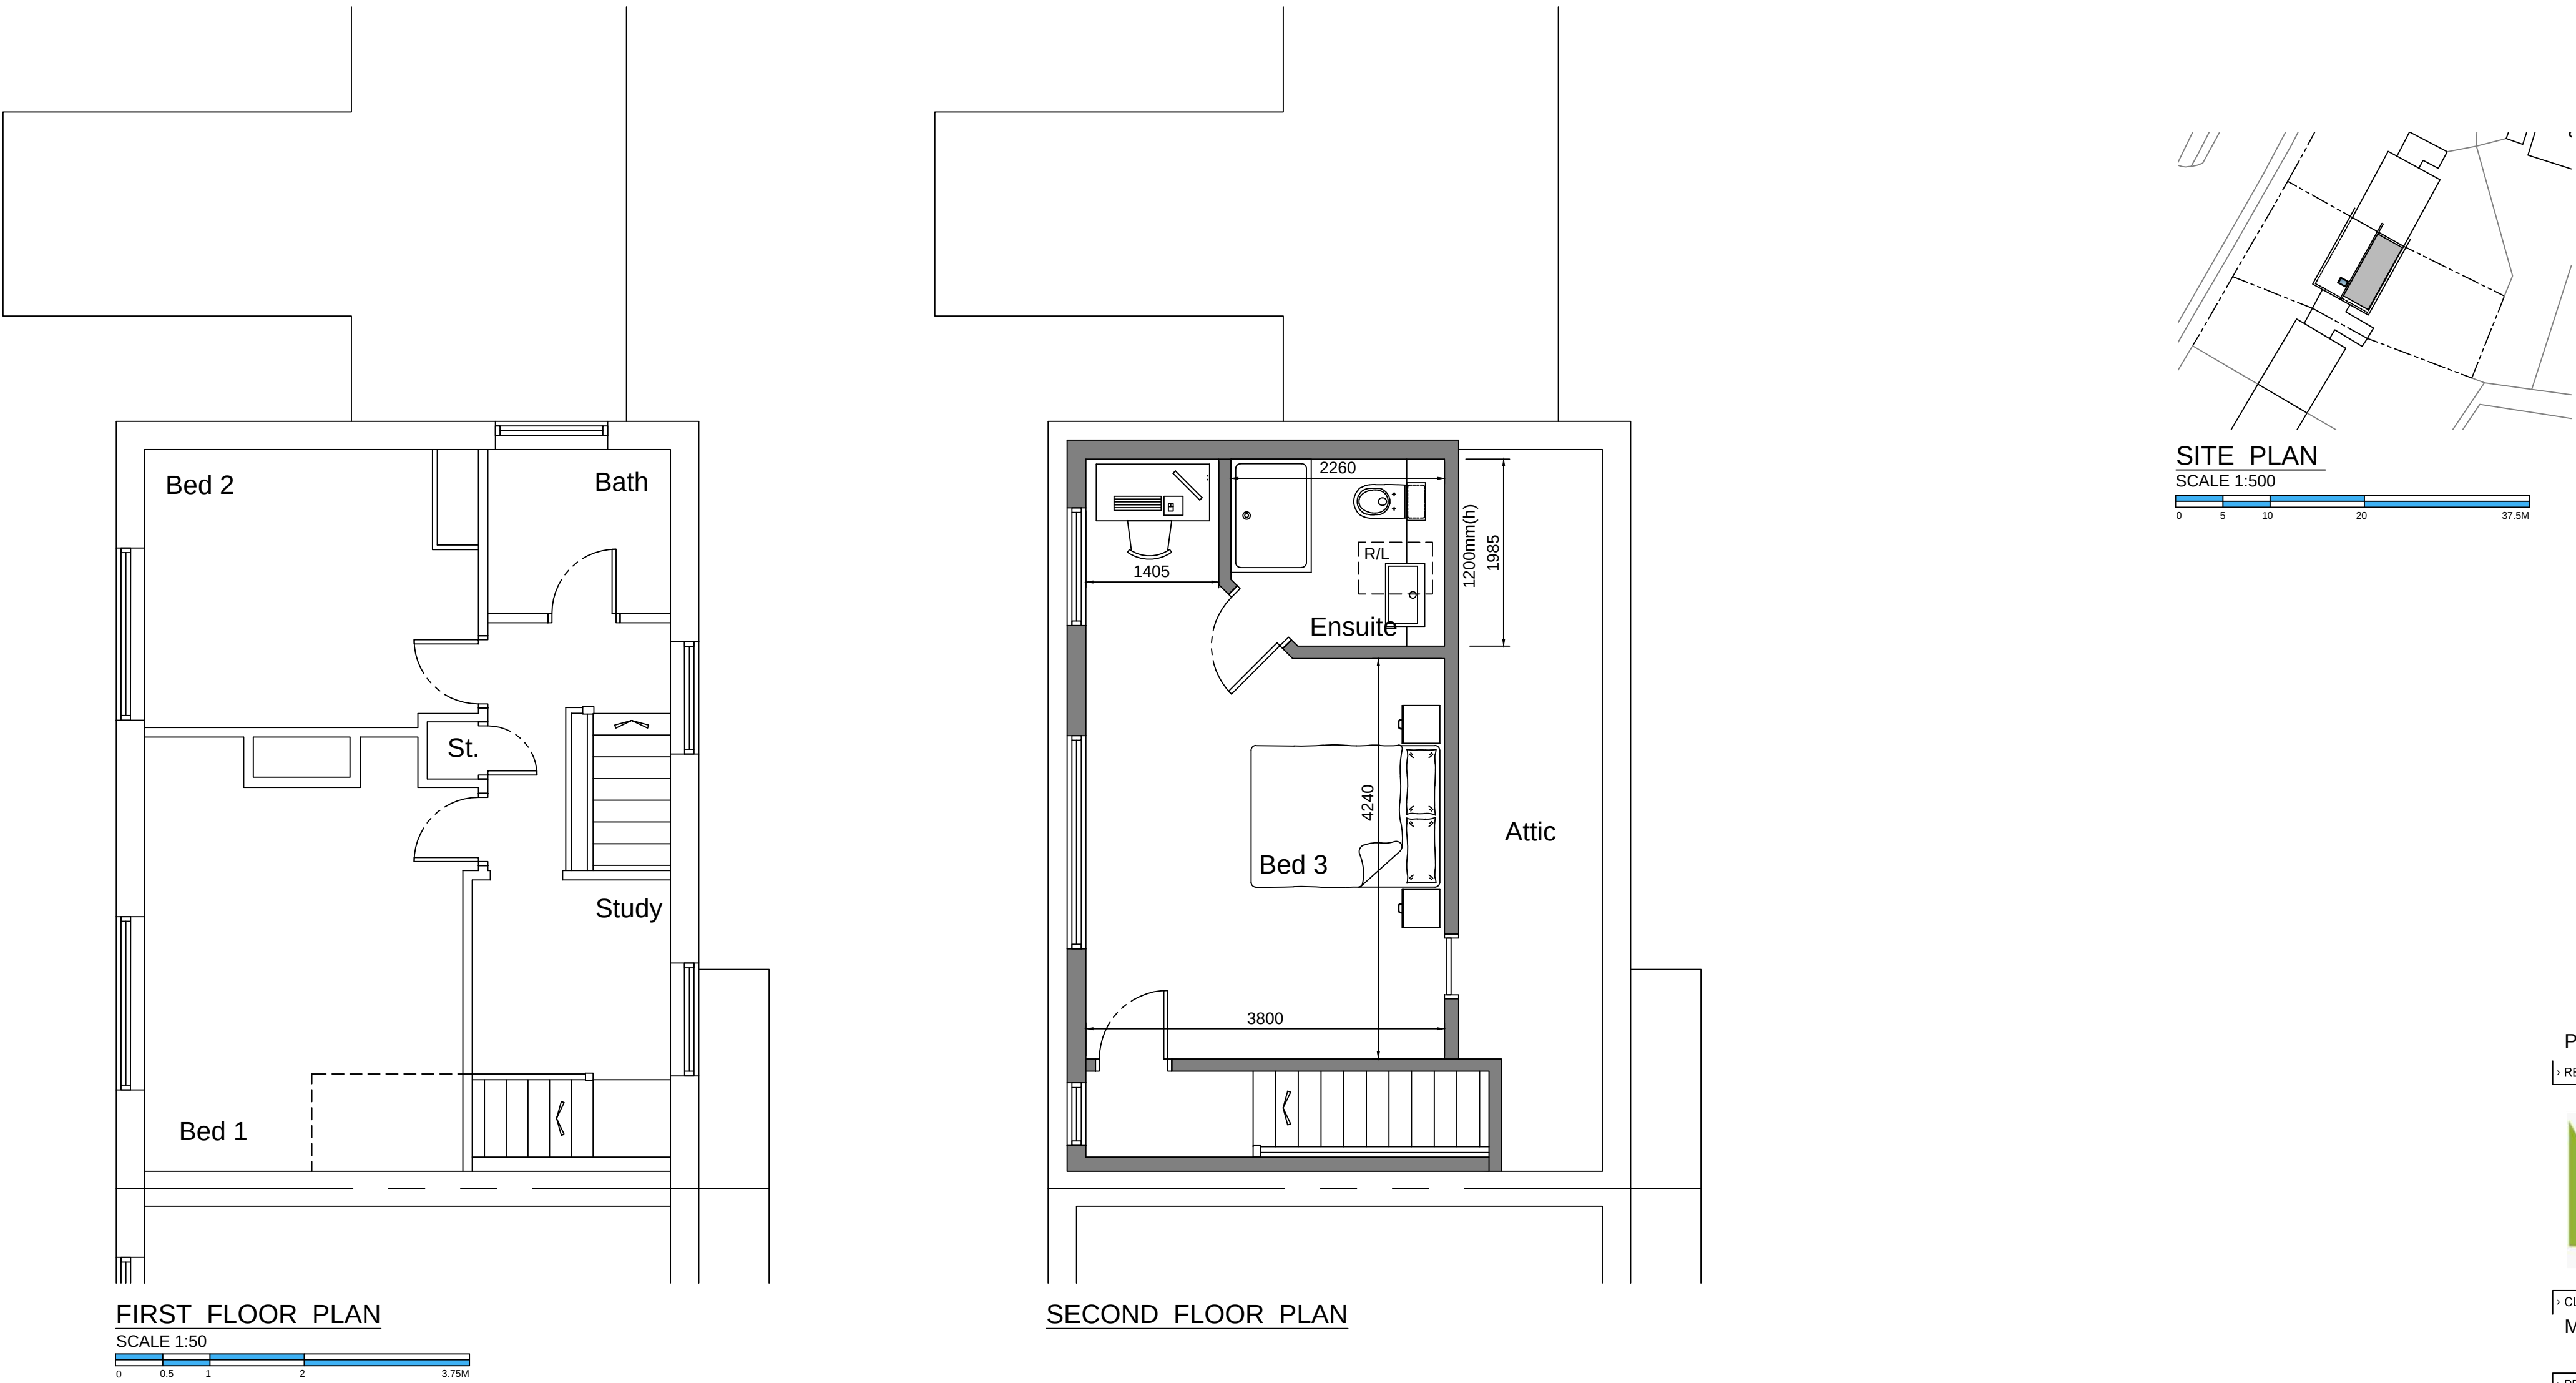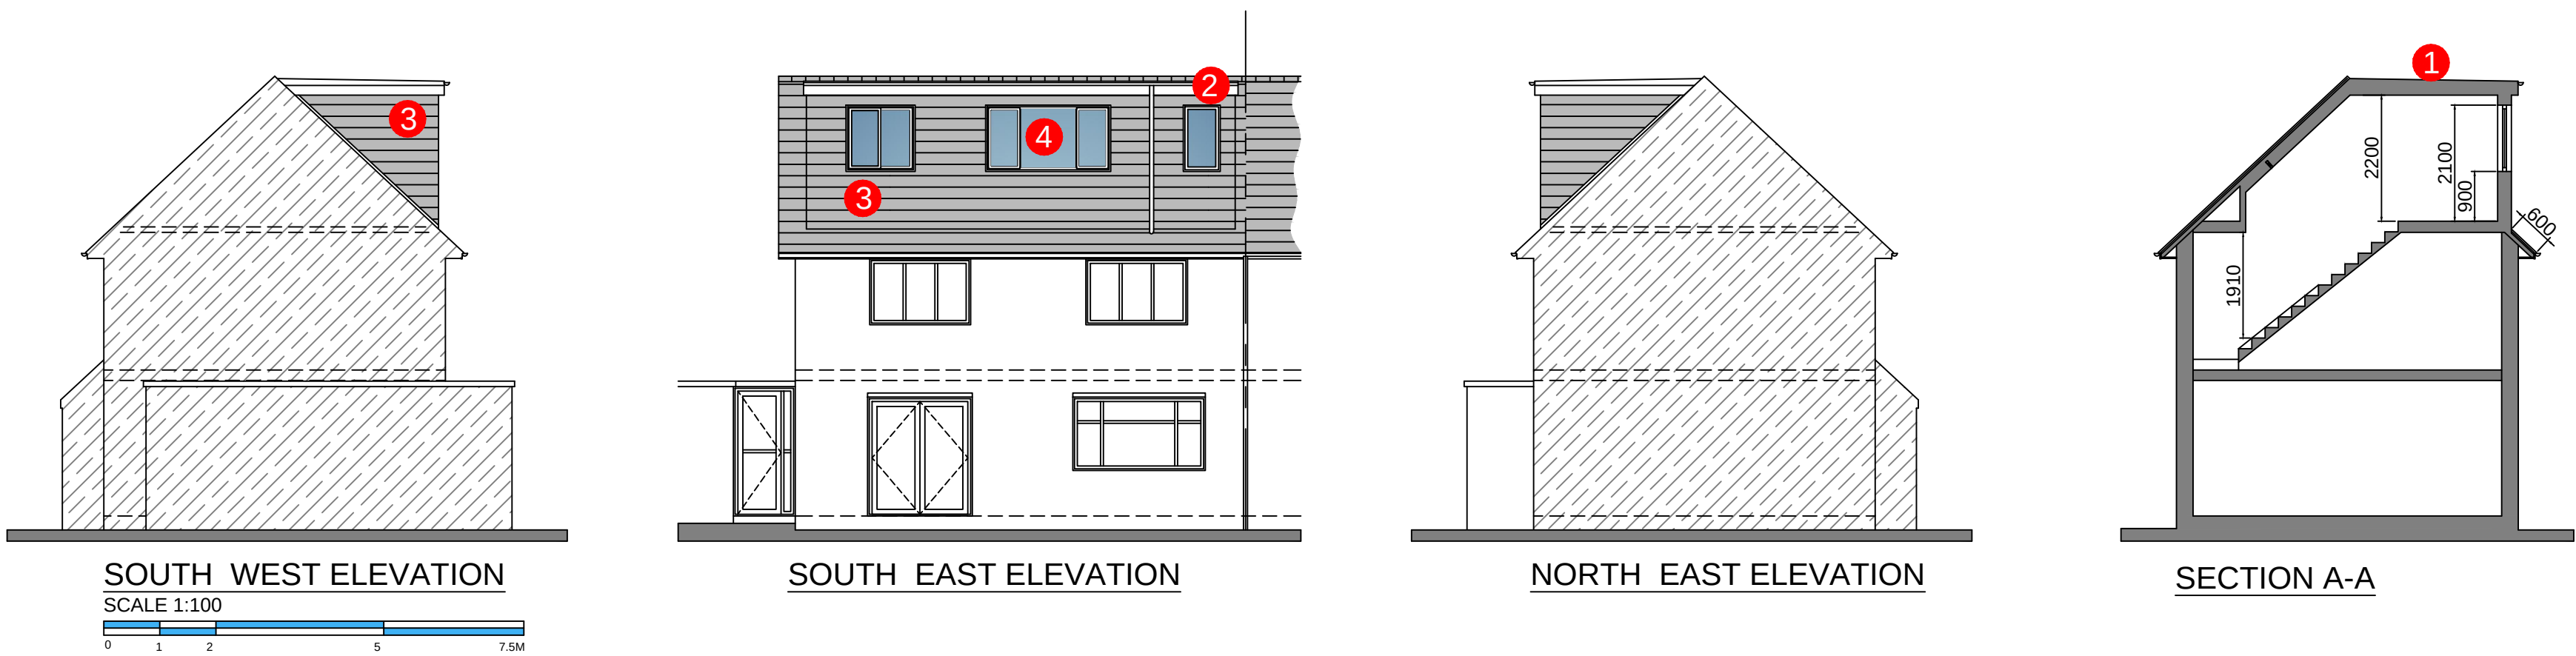

P1 09.07.24 Planning Status

REVISION DATE DESCRIPTION



CLIENT
Mr & Mrs C Farr

PROJECT
14, Whalley Road
Whitefield, Bury M45 8UZ

DRAWING TITLE
Floor Plan & Elevation
as PROPOSED

SCALE DATE DRAWN CHECKED
Shown@A2 Jun'24 DT

DRG NO. REVISION
11221.02 P1