




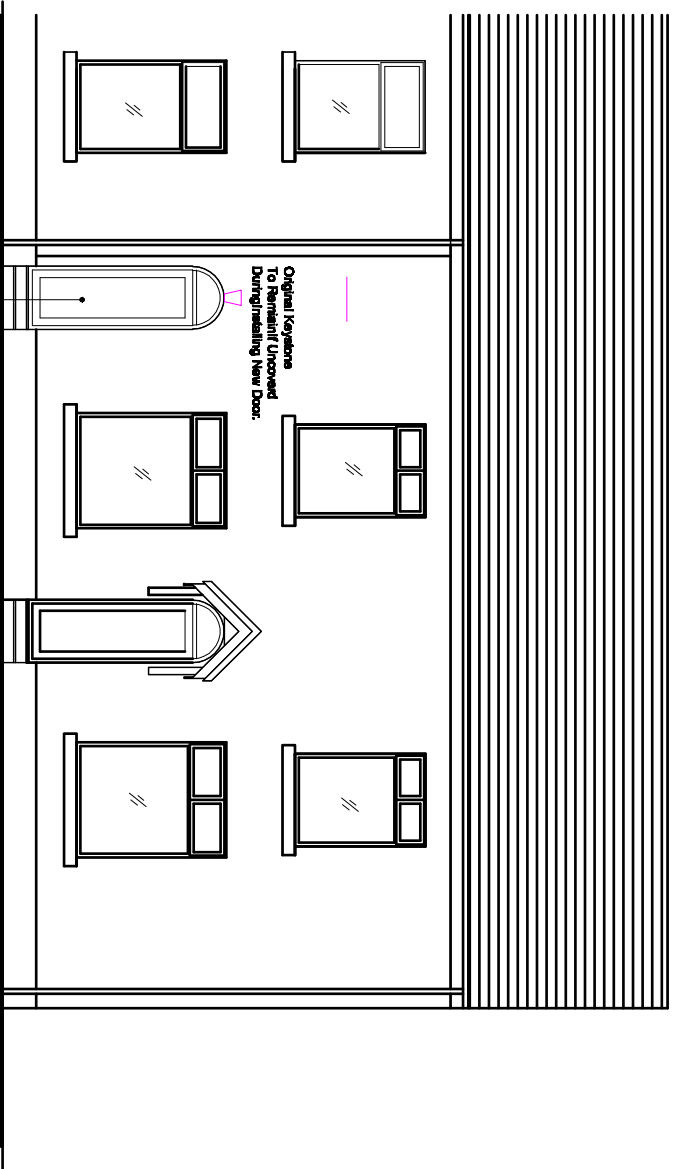


PROPOSED FRONT ELEVATION.

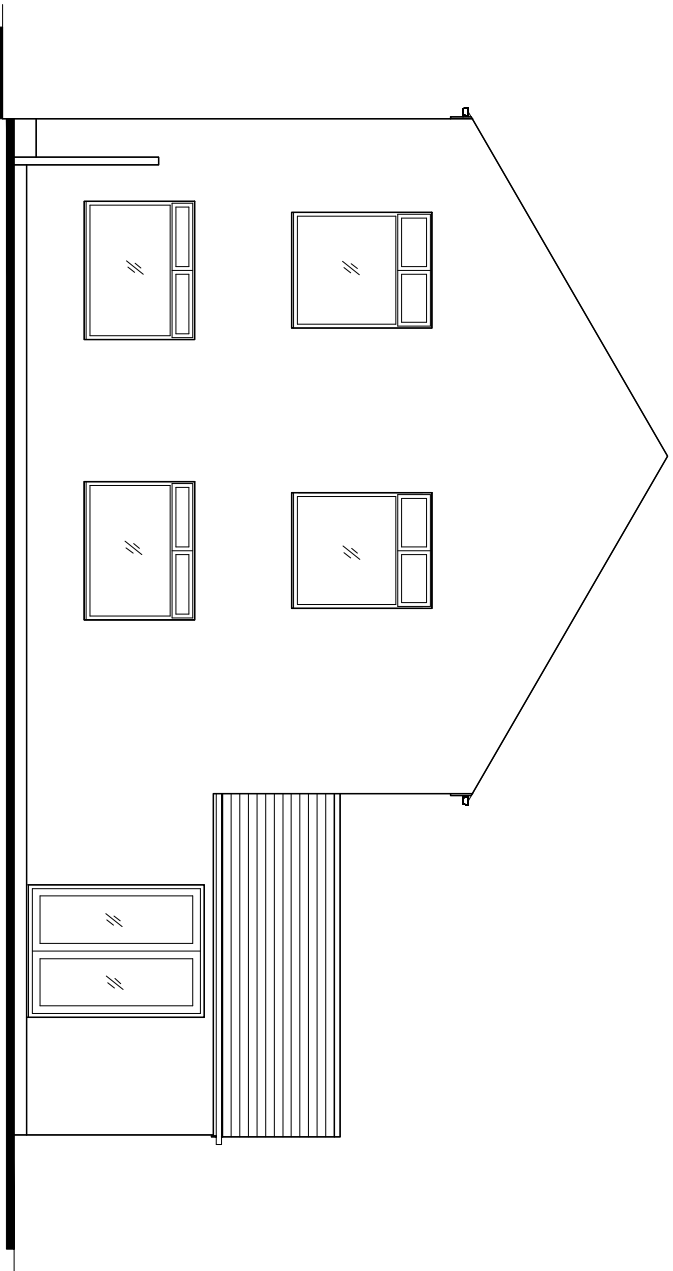

PROPOSED SIDE ELEVATION.

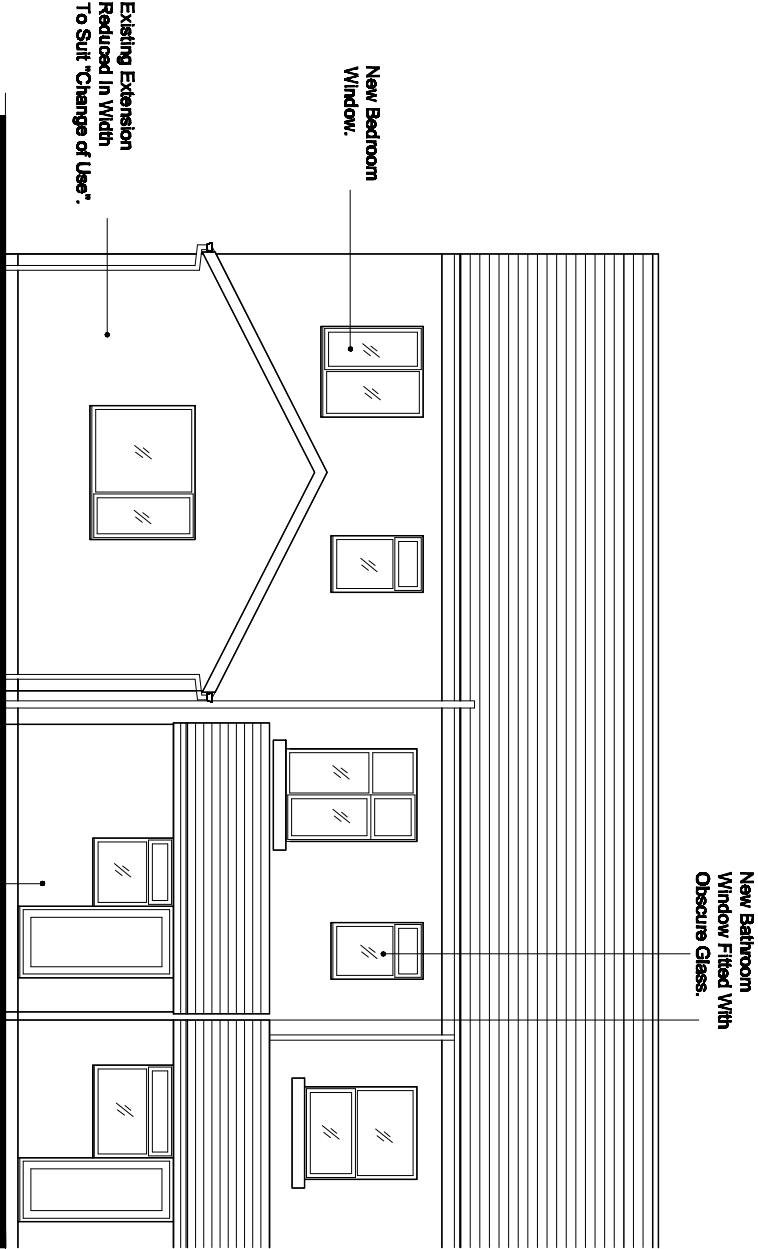

PROPOSED REAR ELEVATION.

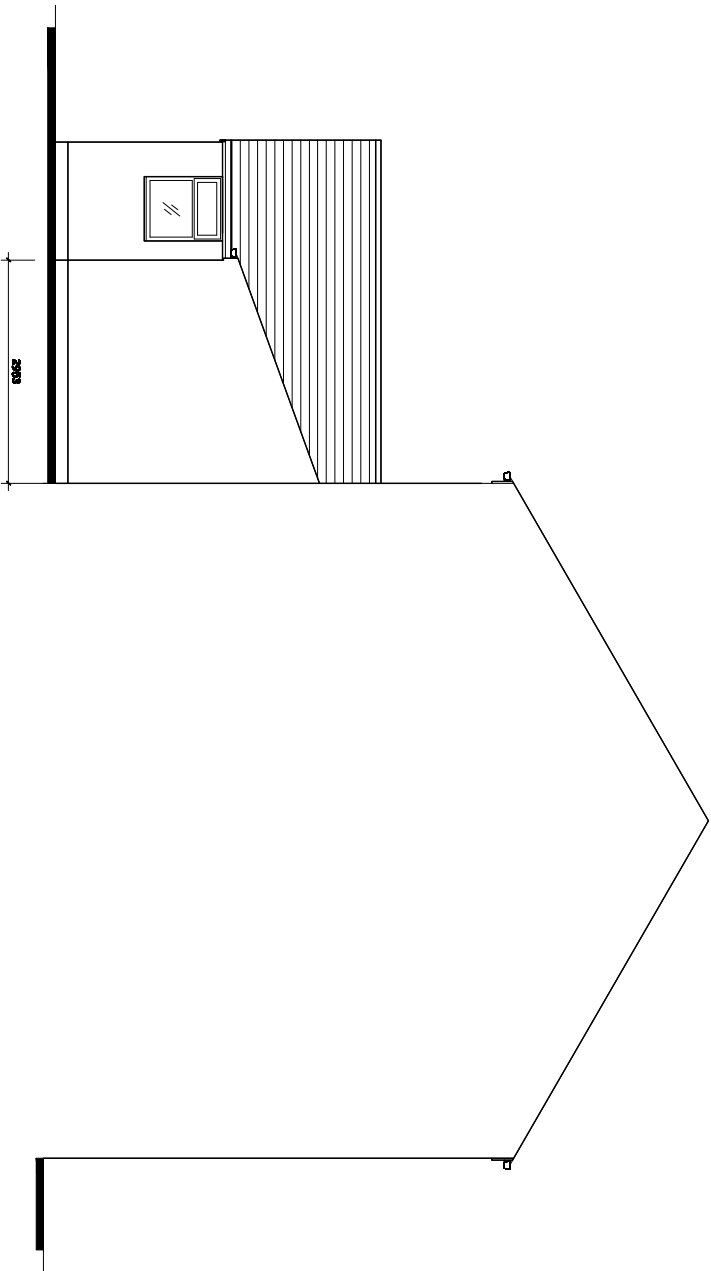

PROPOSED SIDE ELEVATION
(Viewed From 49, Church Street).

Revision A - Amended For Planning - 9th May 2024.

Title :

PROPOSED CONVERSION of 1 No DWELLING
into 2 No DWELLINGS

Project :

51, CHURCH STREET,
ANSWORTH,
BOLTON.
BL2 6RA

Scale 1:100 @ A3

Date: February 2024.

Drawing No: P03A