


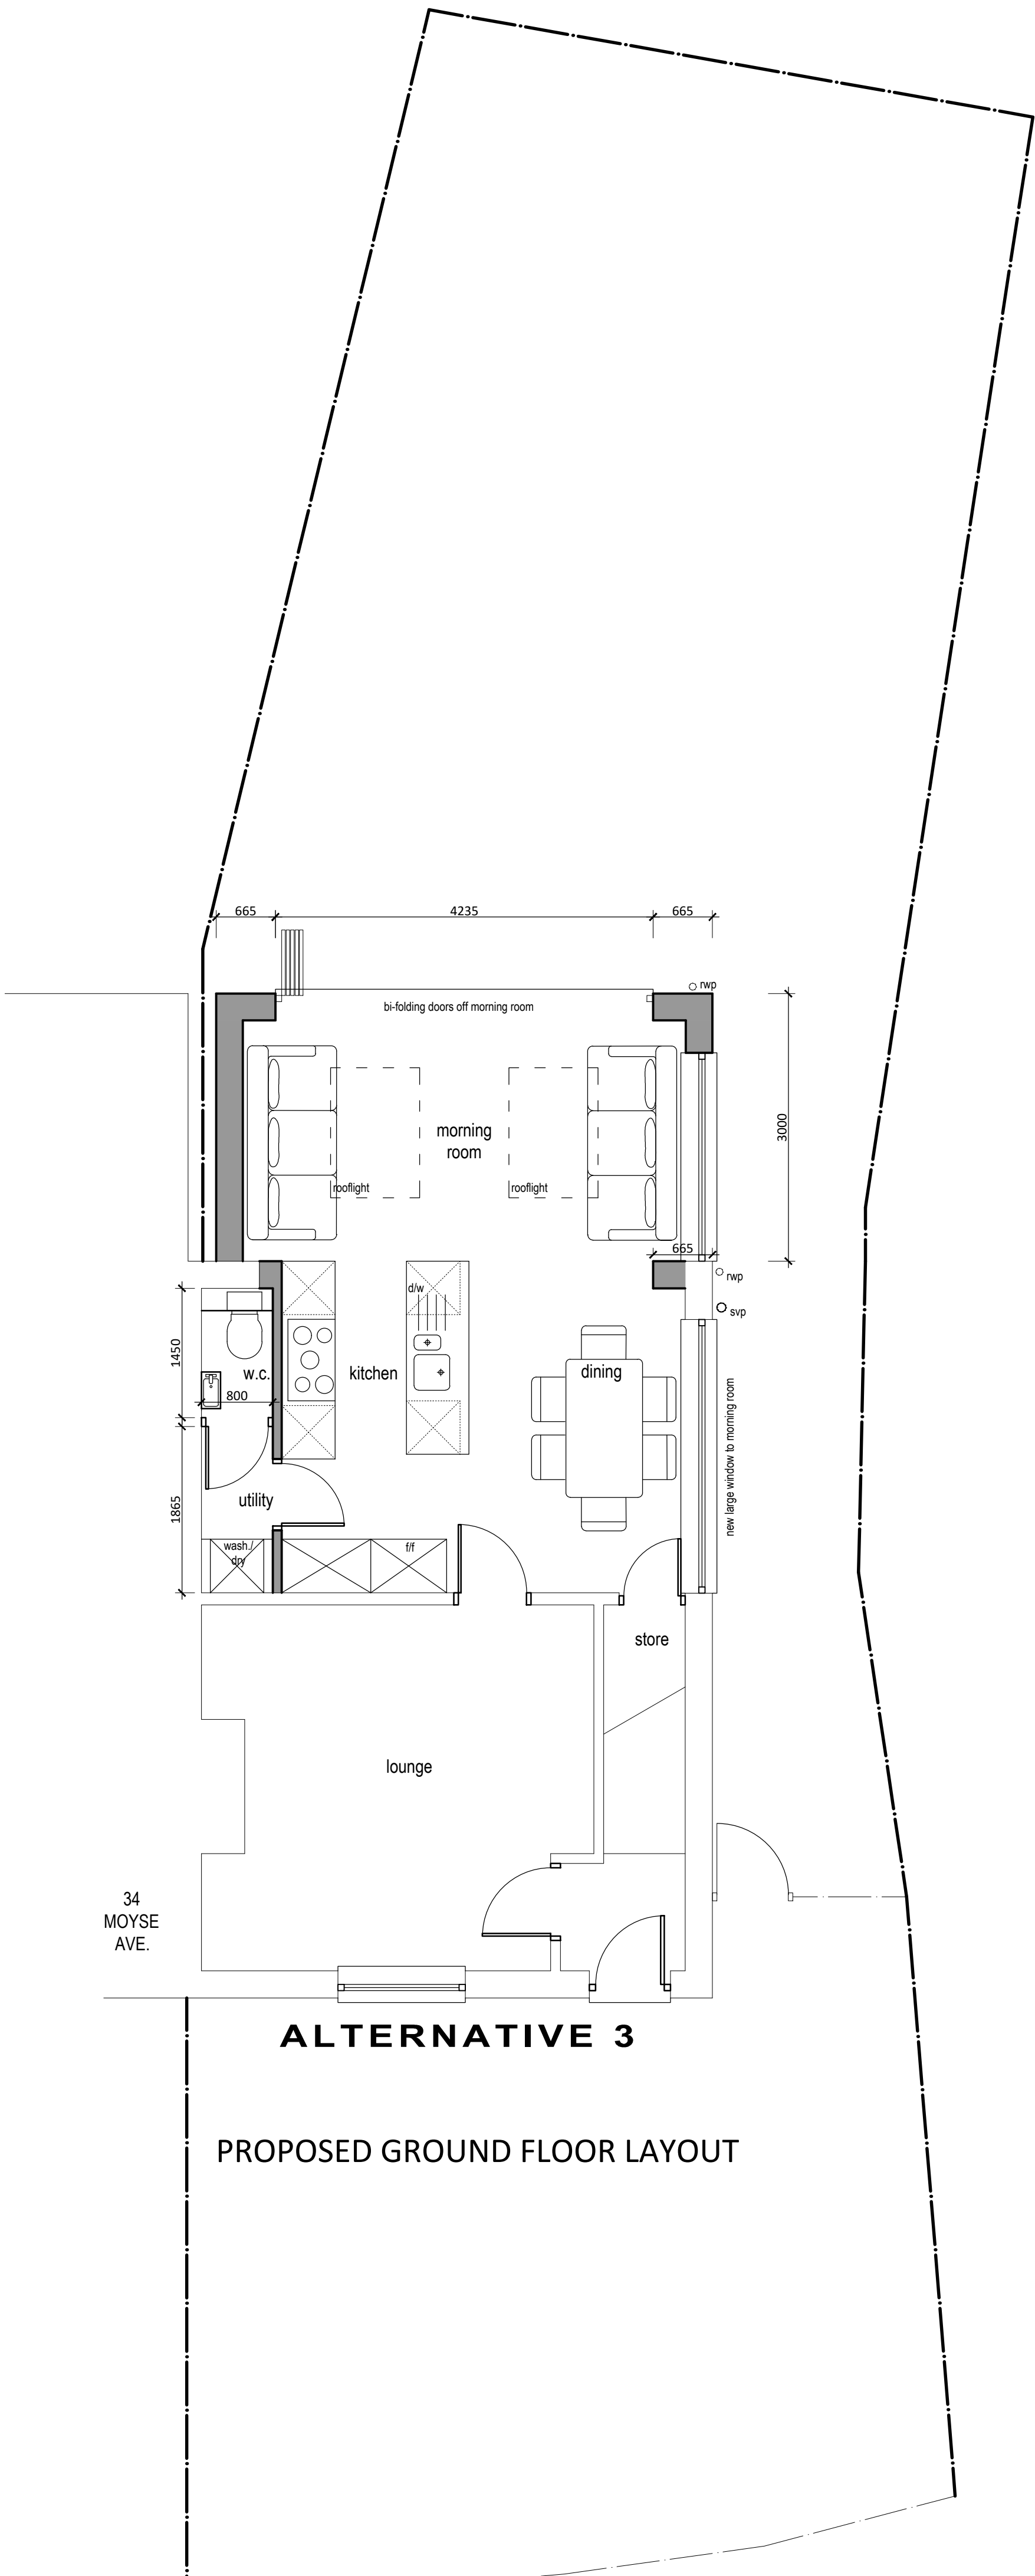

ALTERNATIVE 3


PROPOSED GROUND FLOOR LAYOUT



PROPOSED REAR ELEVATION



PROPOSED FRONT ELEVATION

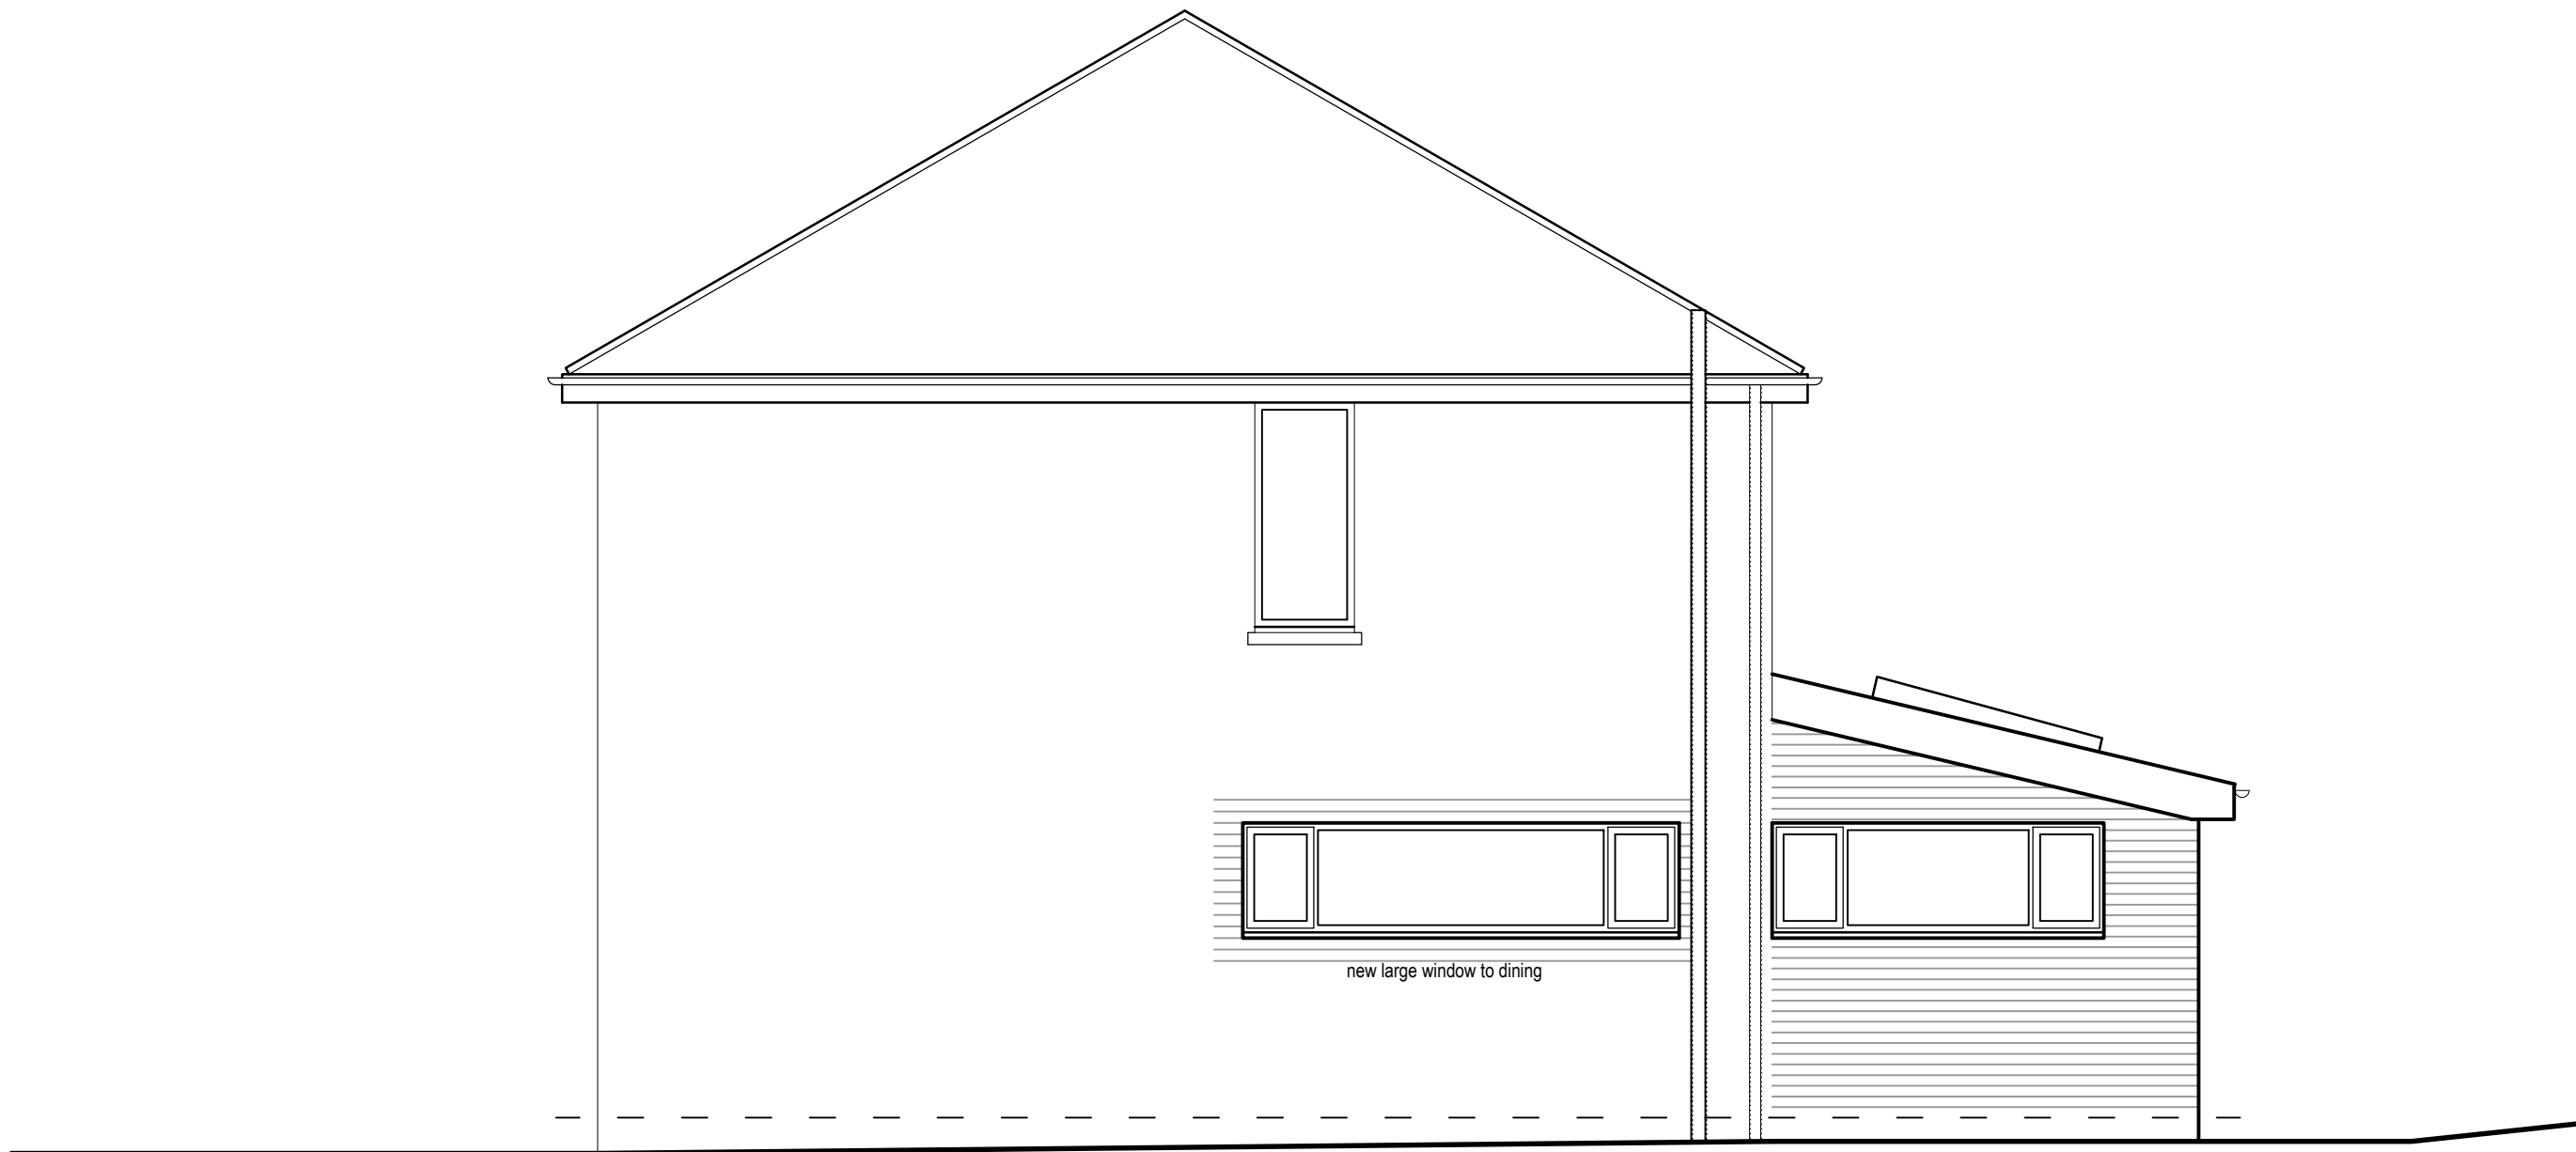

PROPOSED SIDE ELEVATION

- NOTES:**
- This drawing is copyright. No unauthorised copying of drawing without the express permission of the author.
 - Do not scale from prints. Use figured dimensions only.
 - Contractors to check all dimensions on site prior to commencement of works.
 - All works to be carried out in accordance with current statutory Health and Safety Regulations.
 - This drawing is to be read in conjunction with all relevant consultants' and / or specialist' drawings / documentation and any discrepancies or variations are to be notified to the Principal Designer prior to affected works commencement.

Rev:	Date:	Notes:
A	30.05.2022	planning issue
Title: PROPOSED SINGLE STOREY REAR EXTENSION: PROPOSED LAYOUTS & ELEVATIONS; PLANNING ISSUE		
Site Address: 36 MOYSE AVENUE, WALSHAW, BL8 3BL		
Client: Mr & Mrs BAKER		Revision:
Dwg. Ref.: BAK/22/006		Scale: 1:50 @ A1
Date: MAY 2022		