




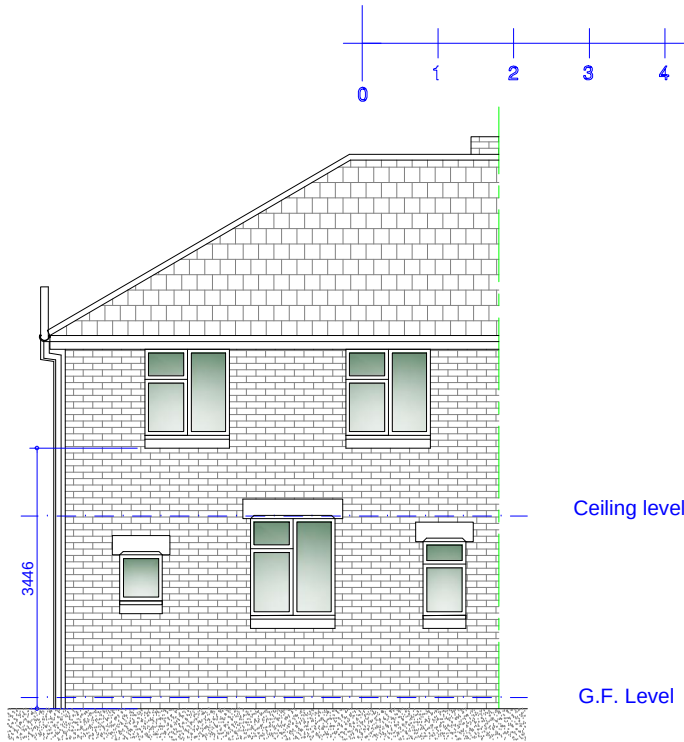


Existing Rear Elevation
Scale 1:100

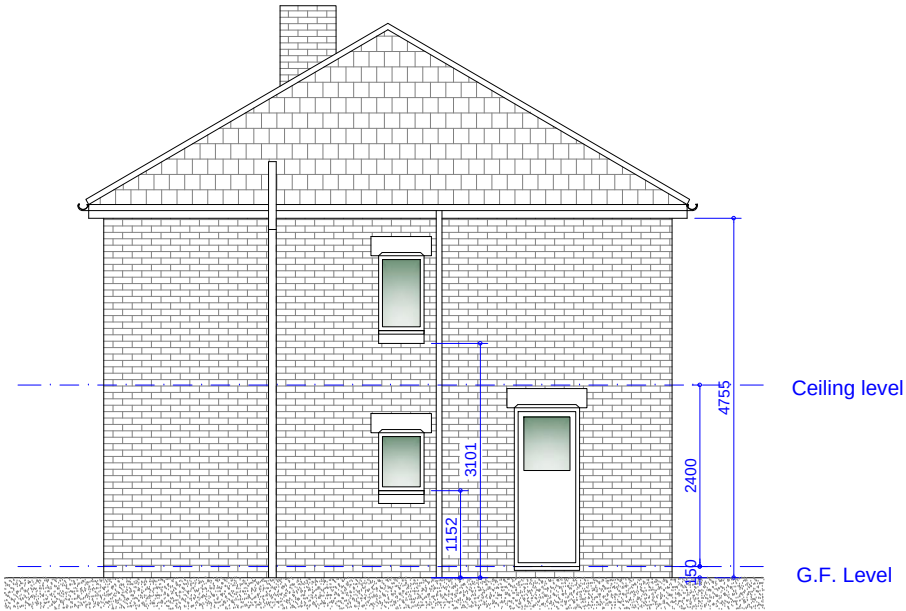

Existing R/H Elevation
Scale 1:100

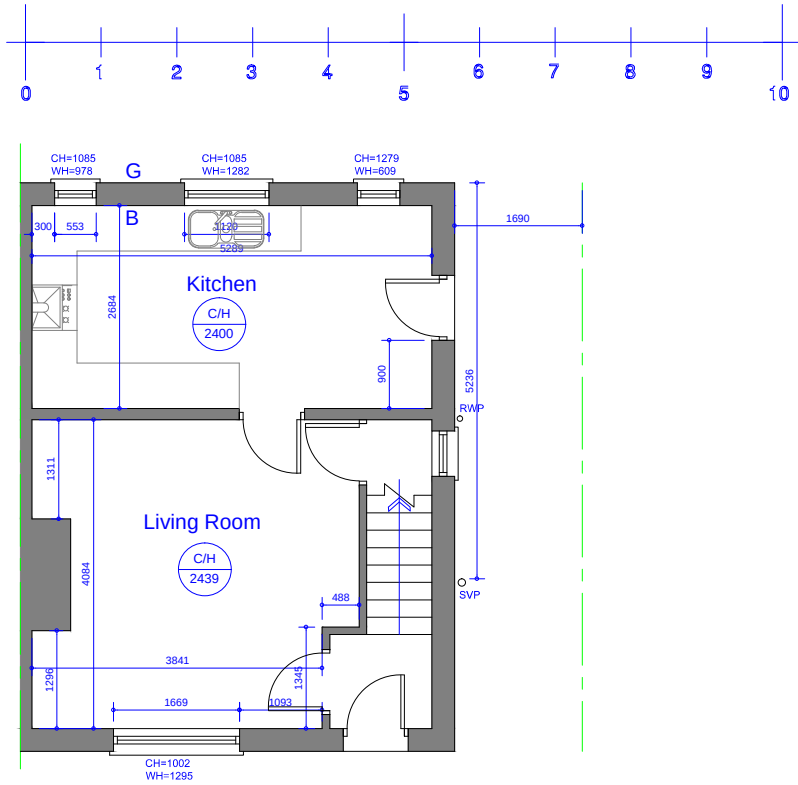

Existing Ground Floor Plan
Scale 1:100

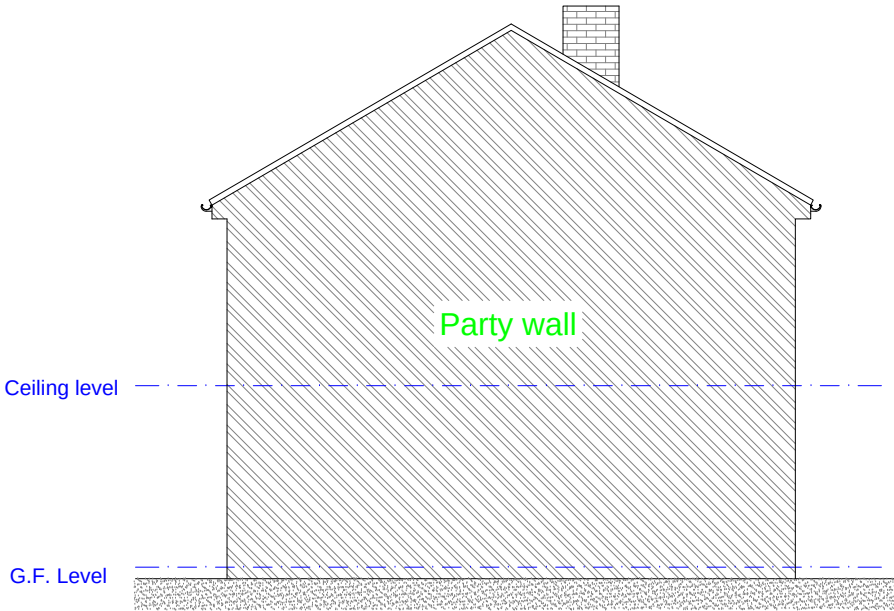

Existing L/H Side Party Wall Elevation
Scale 1:100

Rev	Date	Description
Issued For : INFORMATION PURPOSES ONLY		
Client		
Mr. Chris Rybczynski		
Project		
23 Pilkington Rd, Radcliffe M26 3PF Proposed DDA single storey rear extension.		
Scheme - Drawing Title		
Existing Floor Plans and Elevations.		
01	Date	09.02.22
Drawing No.	Revision	Scale 1:100 @A3

