




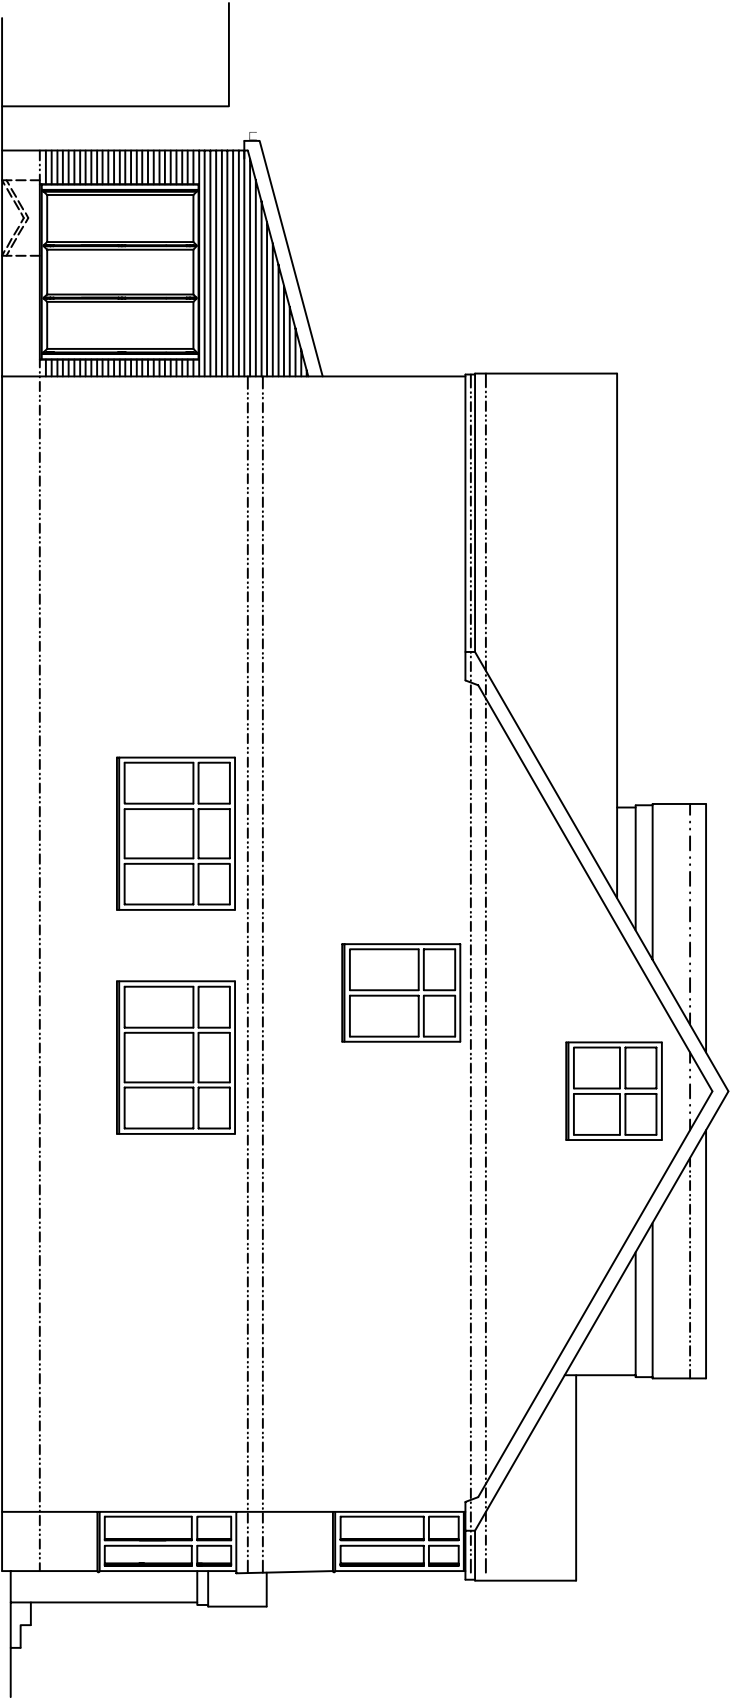


PROPOSED SIDE ELEVATION

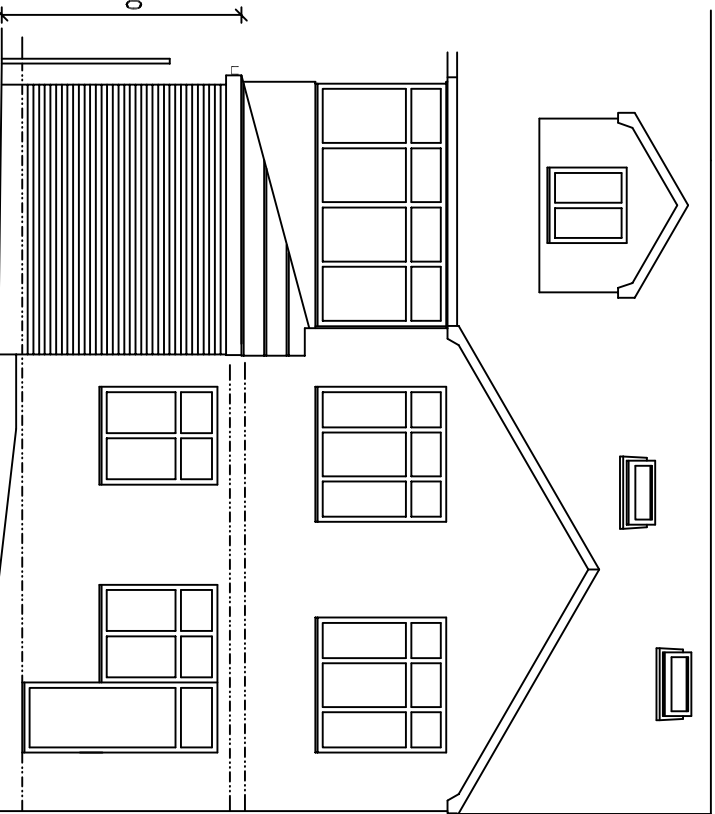


PROPOSED REAR ELEVATION

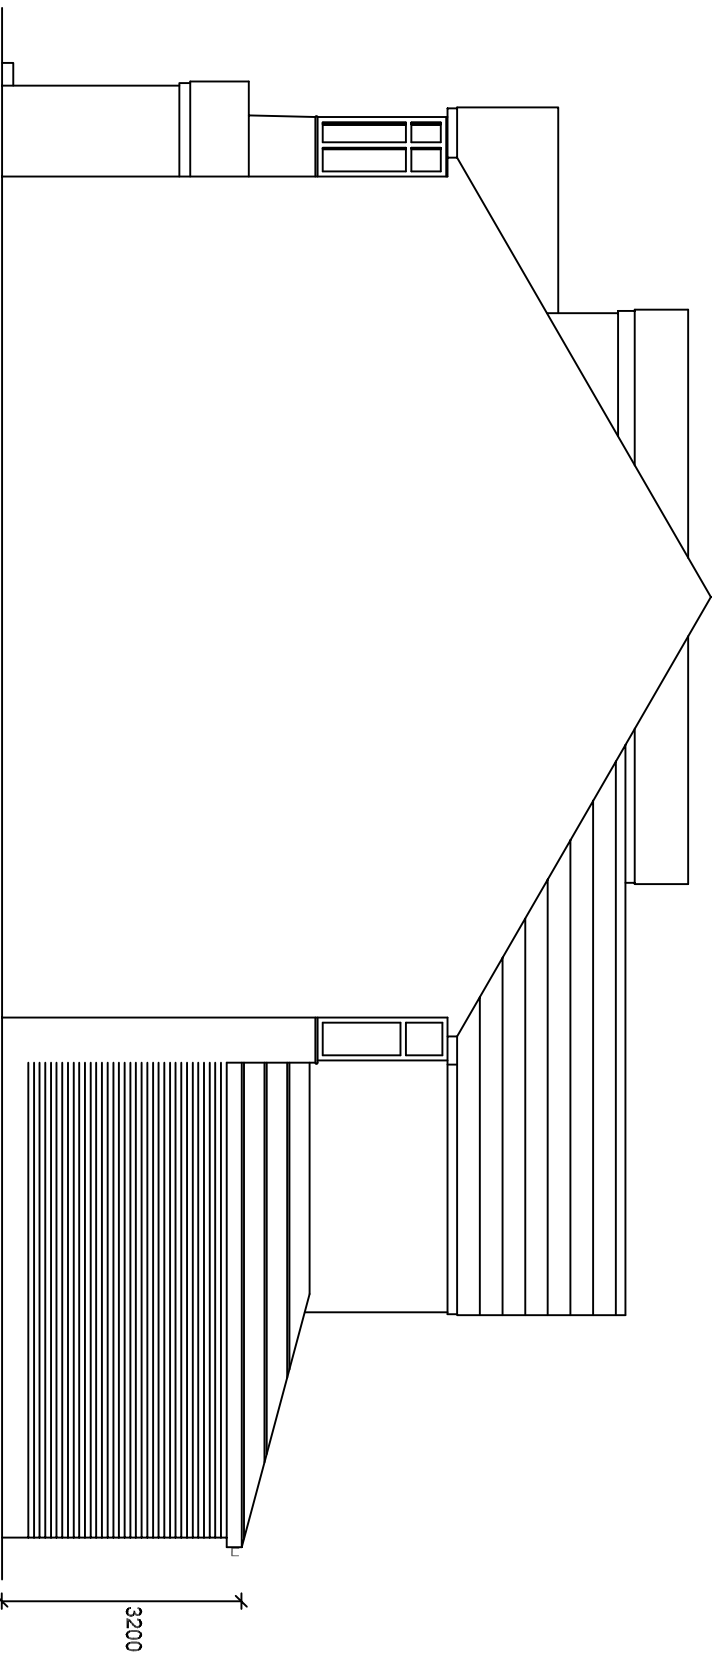

PROPOSED SIDE ELEVATION

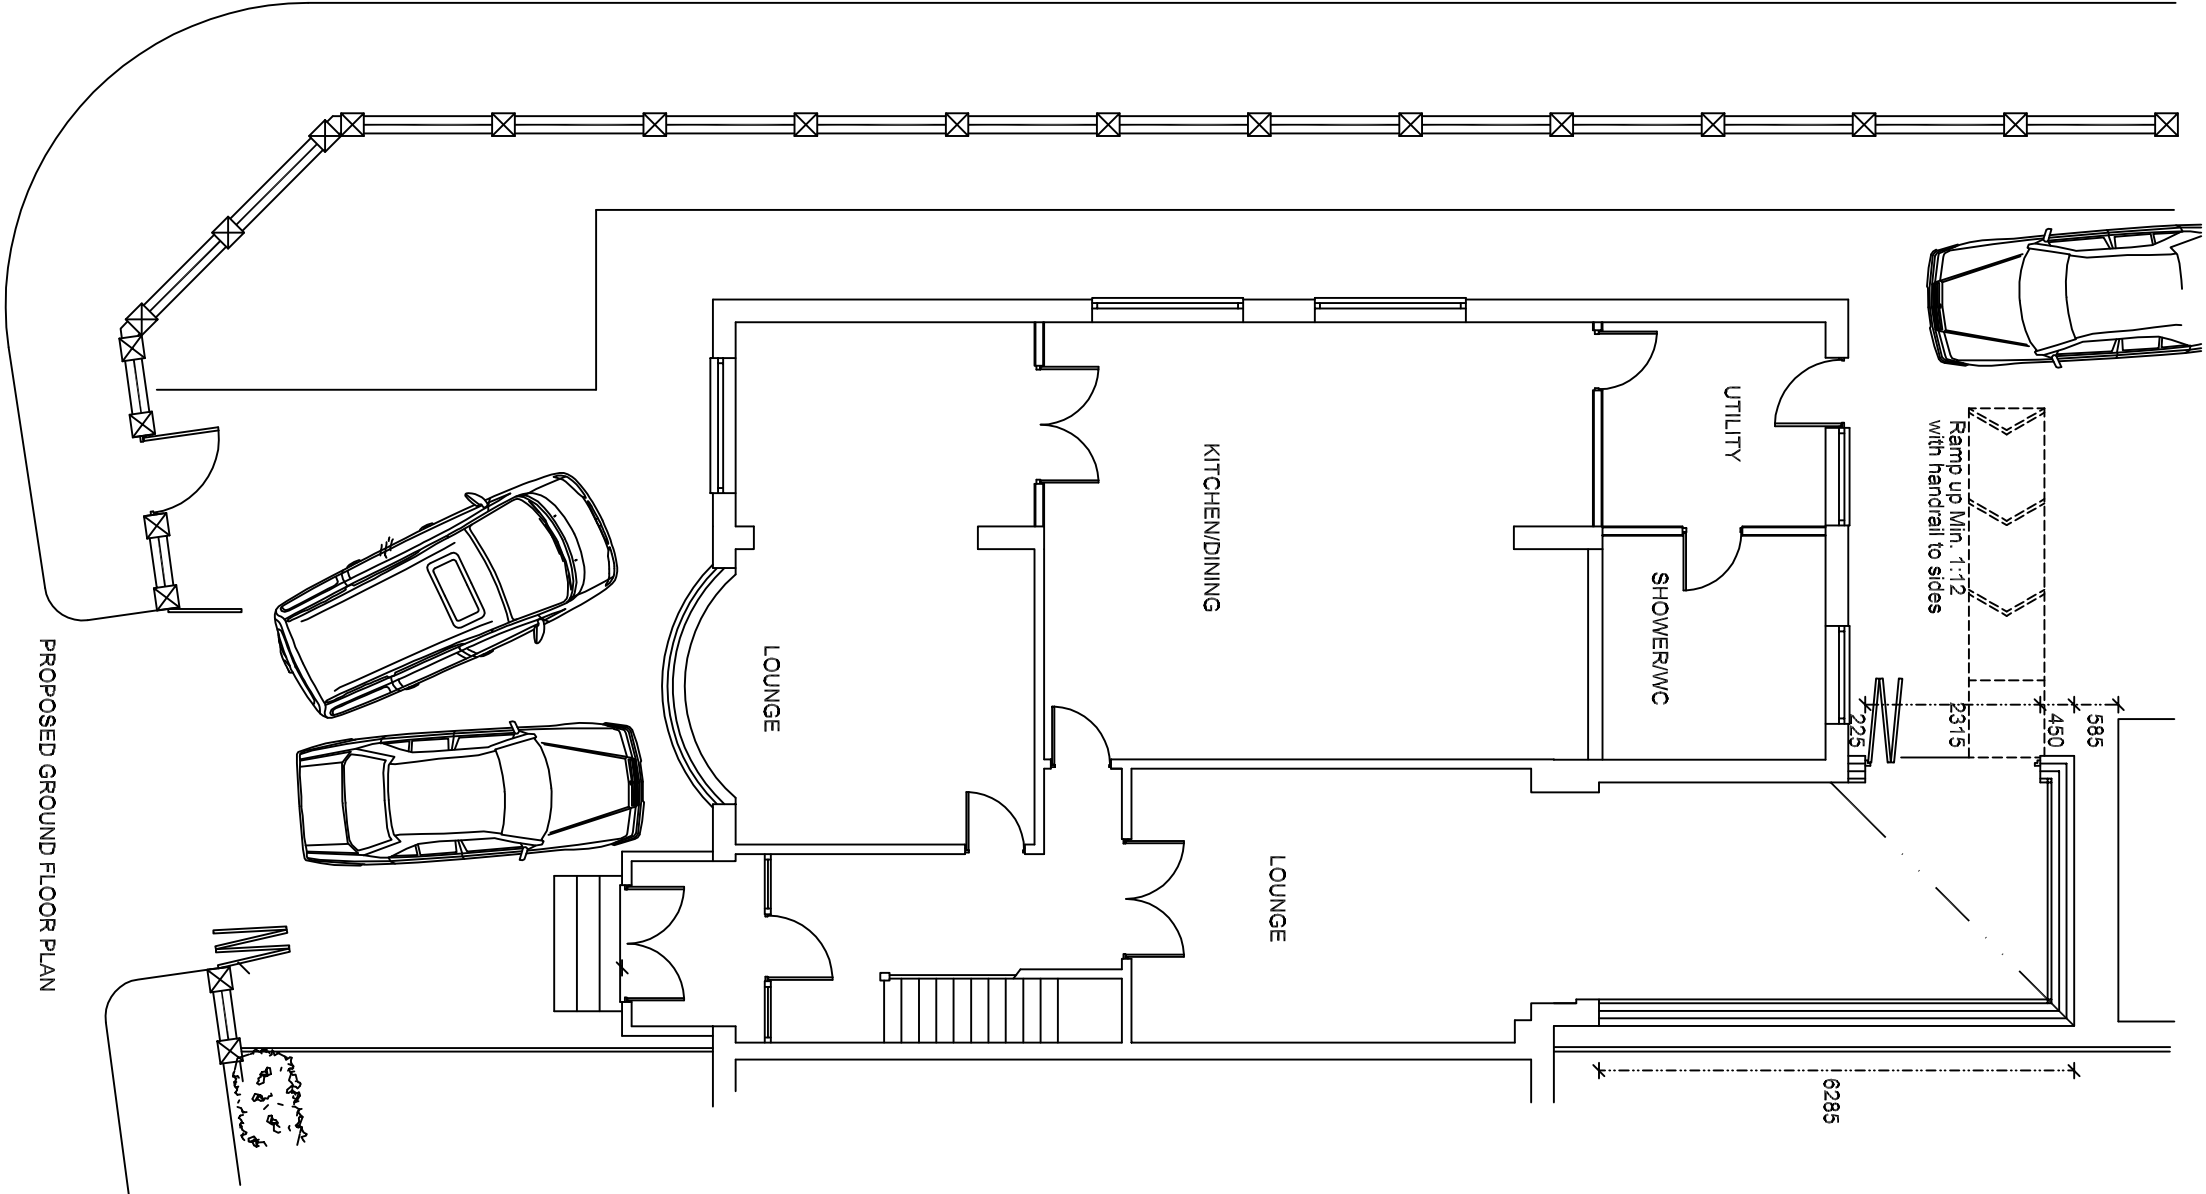

PROPOSED GROUND FLOOR PLAN

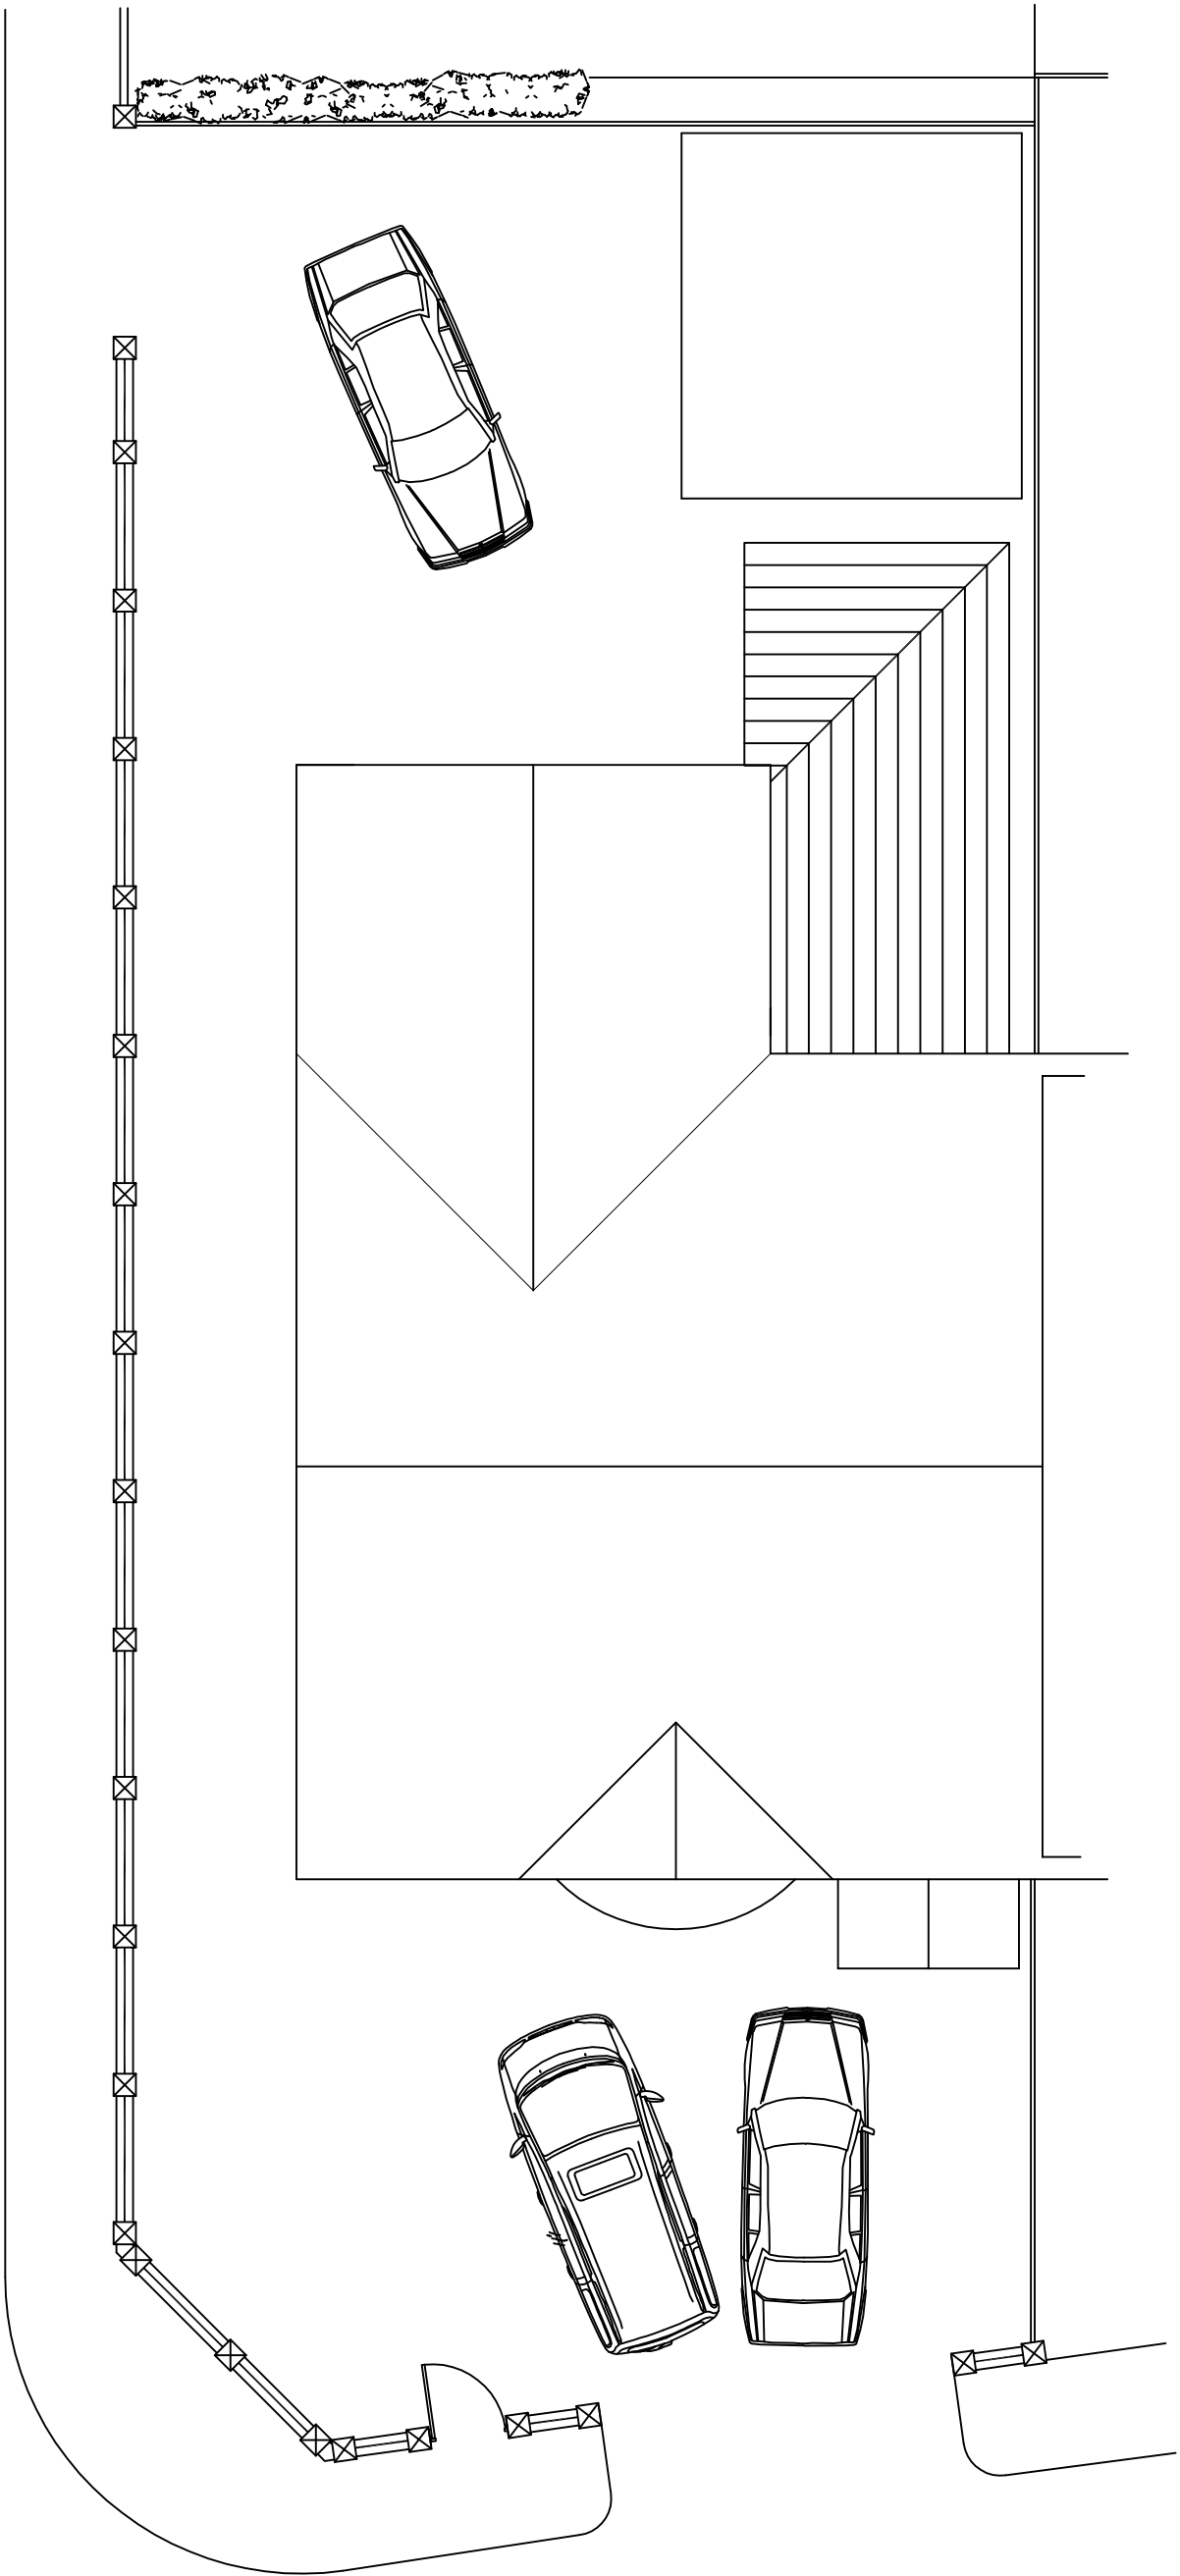

PROPOSED ROOF VIEW

SLW DESIGNS Tel: 0161-678 2055 Mob: 07796-617845 e-mail: brian_slwdesigns@talktalk.net	
ADDRESS: 77 BISHOPS ROAD PRESTWICH M26 0AS	
PROJECT: SINGLE STOREY REAR EXTENSION DRAWING: TO CREATE DISABLED ACCESS SLWSNM02/PA2	
SCALE: 1:100 @ A2	DATE: 08.06.2025
1M2M3M4M5M	