




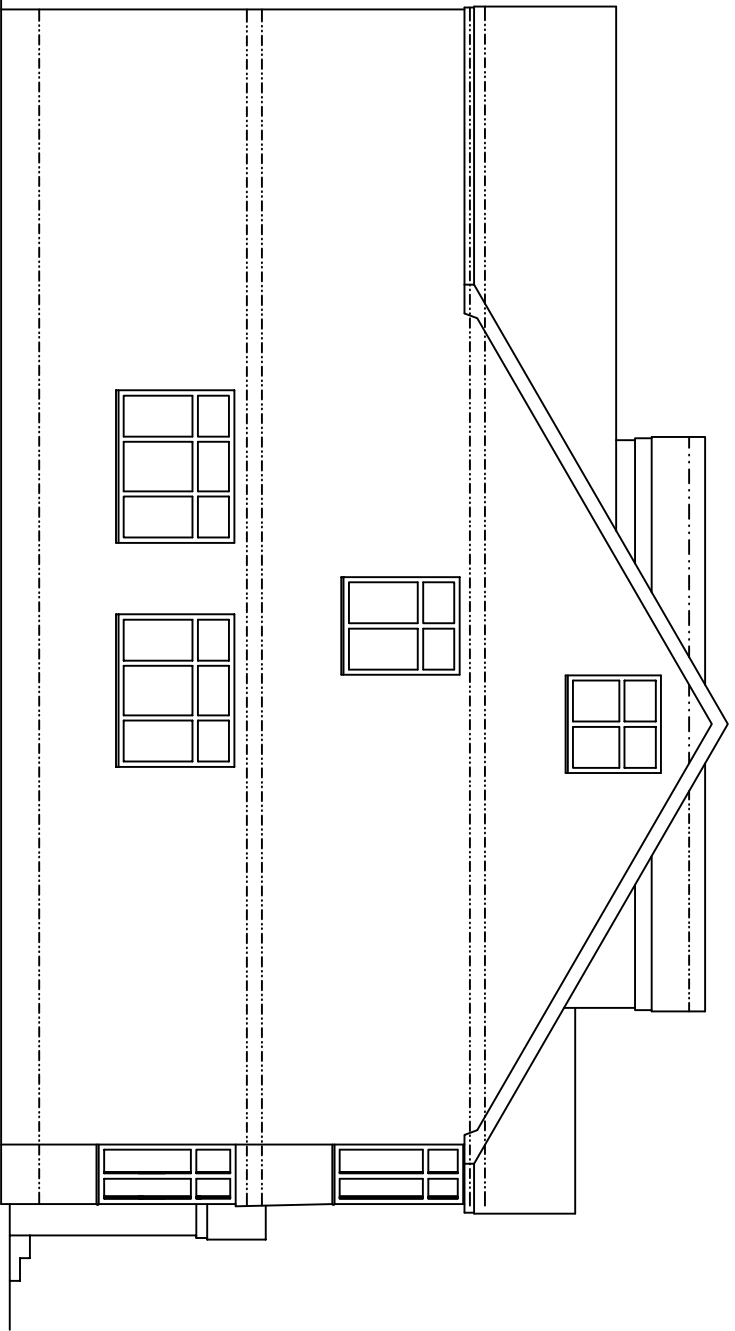


EXISTING SIDE ELEVATION

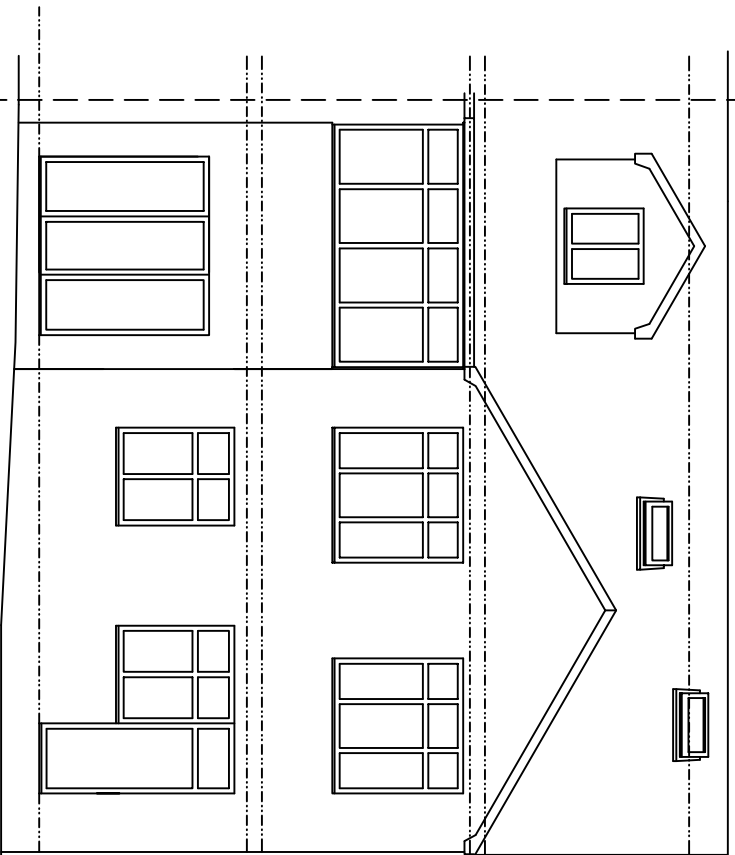


EXISTING REAR ELEVATION

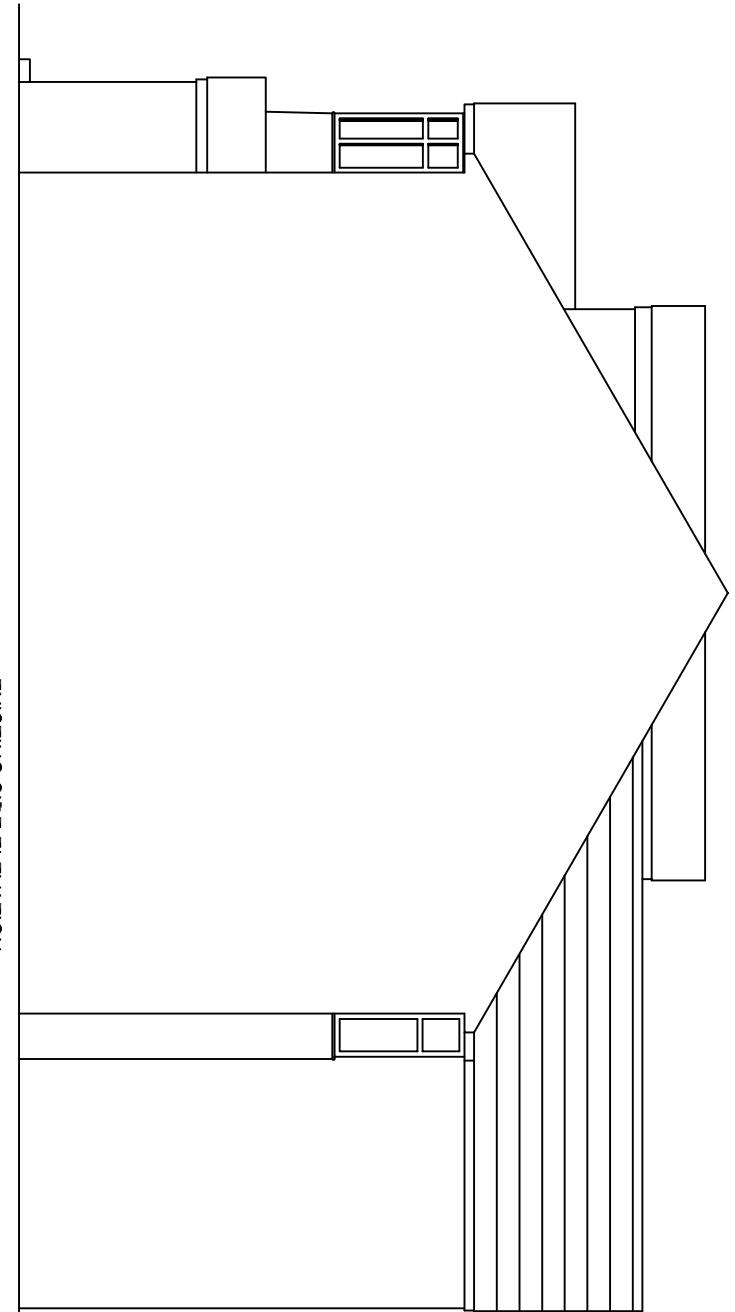


EXISTING SIDE ELEVATION

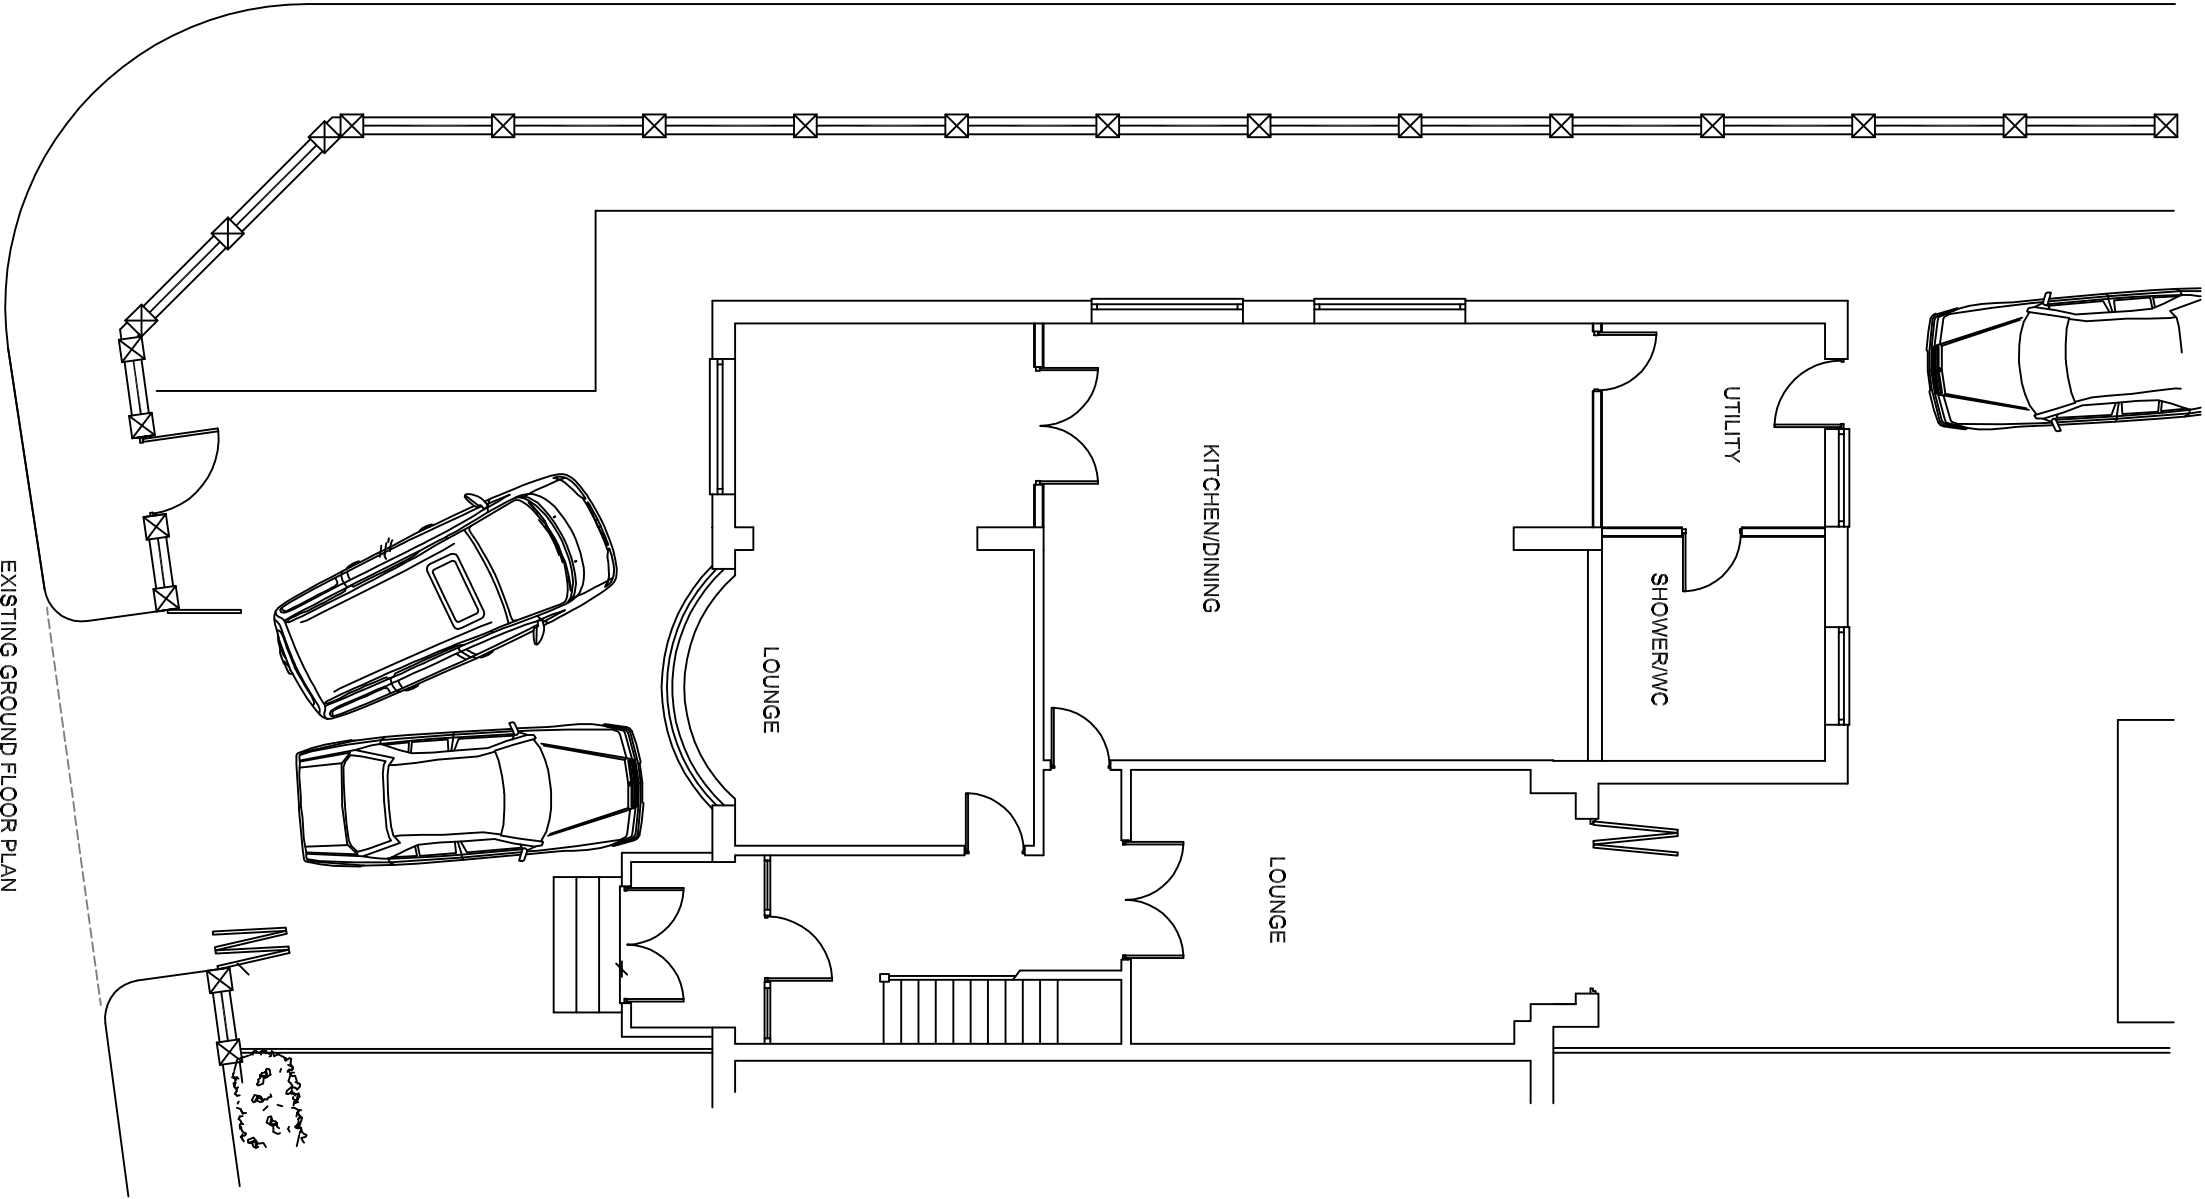


EXISTING GROUND FLOOR PLAN

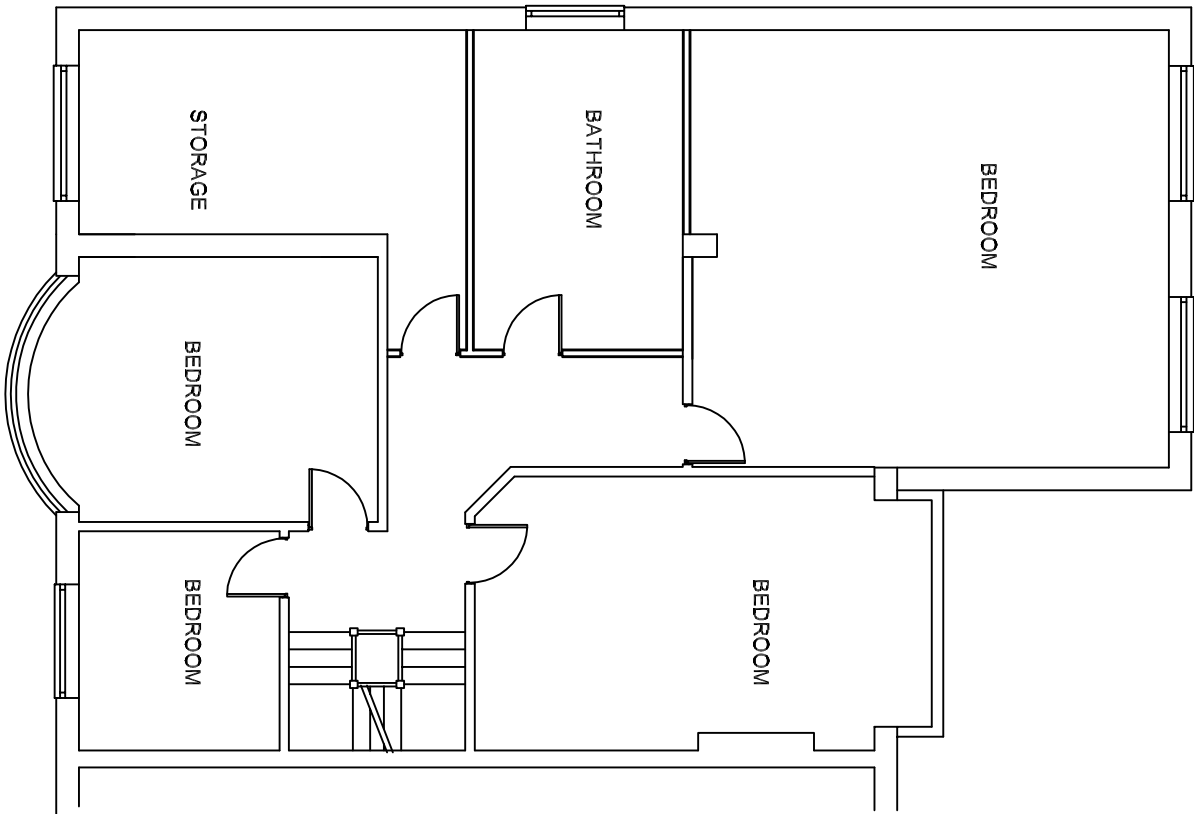

EXISTING FIRST FLOOR PLAN

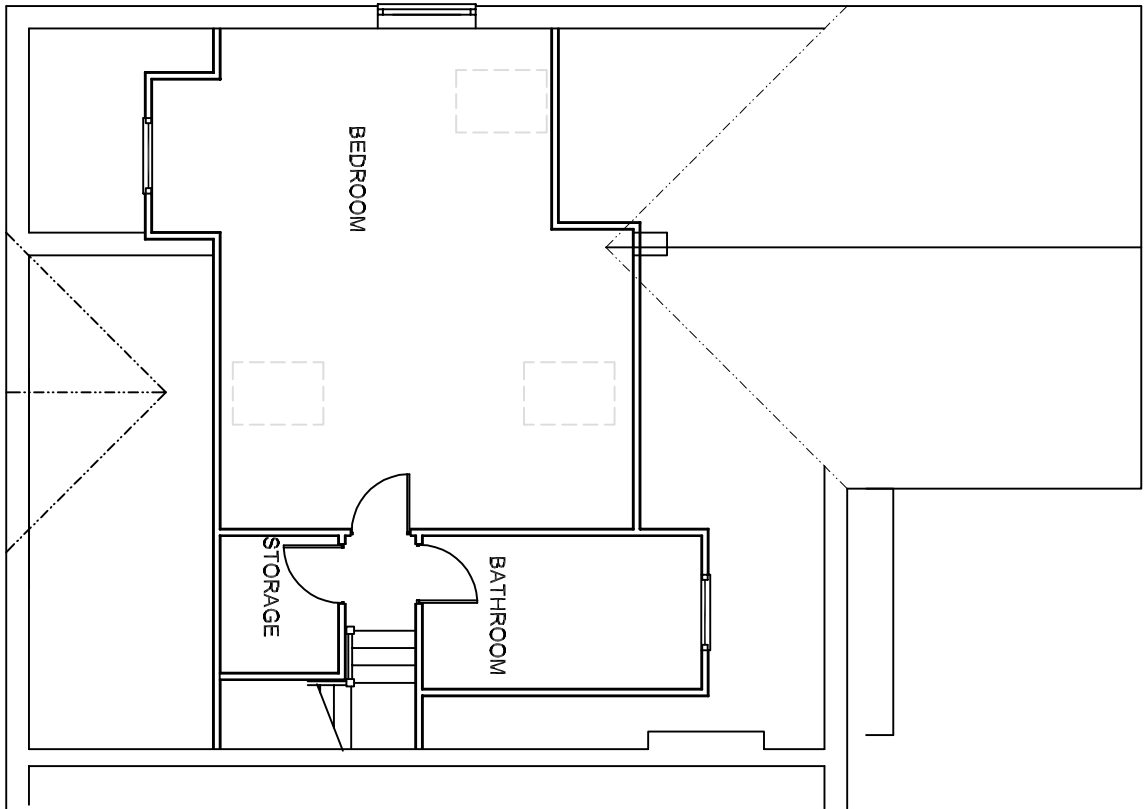

EXISTING SECOND FLOOR PLAN

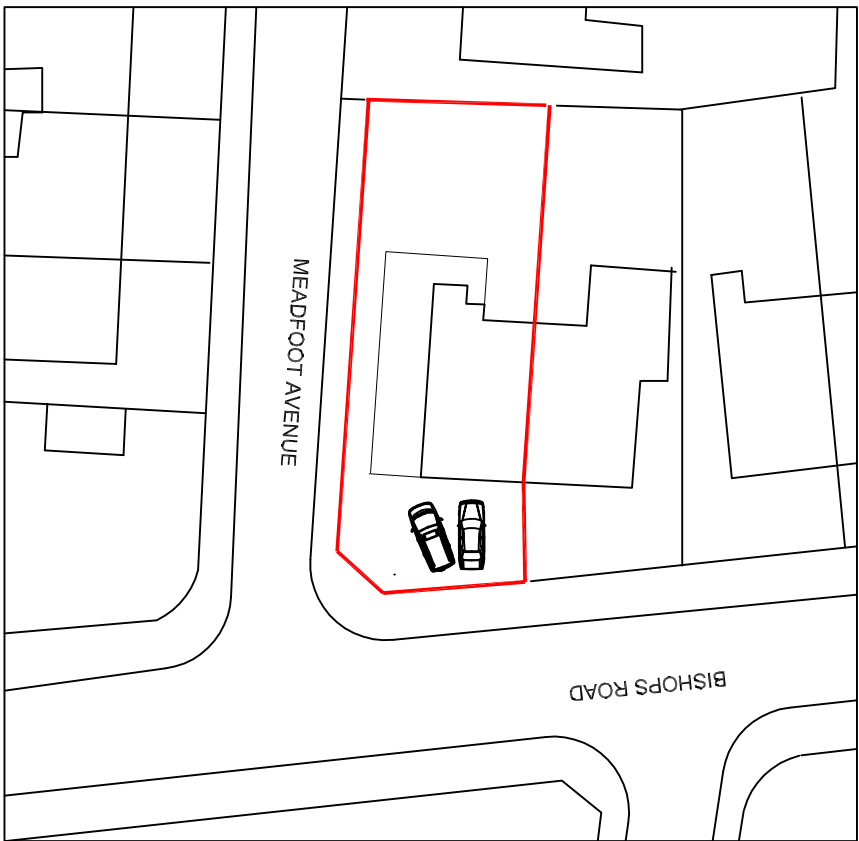

EXISTING SITE/BLOCK PLAN @ 1:500

This drawing is supplied for the purpose of obtaining Planning Permission only. Work carried out prior to all necessary Approvals is considered to be at the applicants own risk. The designer is not responsible for any drains, voids or other underground obstructions under or near the site. Notification under the Party Wall Act and the exact boundary location is the responsibility of the client.

SLW DESIGNS

Tel: 0161-678 2035
Mob: 07796-617845
e-mail: brion_slwdesigns@talktalk.net
ADDRESS: 77 BISHOPS ROAD
PRESTWICH
M25 OAS

PROJECT: SINGLE STOREY REAR EXTENSION
TO CREATE DISABLED ACCESS
DRAWING: SLW/SNM/07/PA2
SCALE 1:100 @ A2 DATE 08.08.2025

