



NOTES

- This drawing is copyright. No unauthorised copying or drawing without the express permission of the architect.
- Do not scale from prints. Use figure dimensions only.
- Contractors to check all dimensions on site prior to commencement of works.
- All works to be carried out in accordance with current statutory Health and Safety Regulations.
- This drawing is to be read in conjunction with all relevant consultants' and / or specialists' drawings / documents and any discrepancies or variations are to be notified to the architect before affected work commences.


REV. AMENDMENTS. DATE

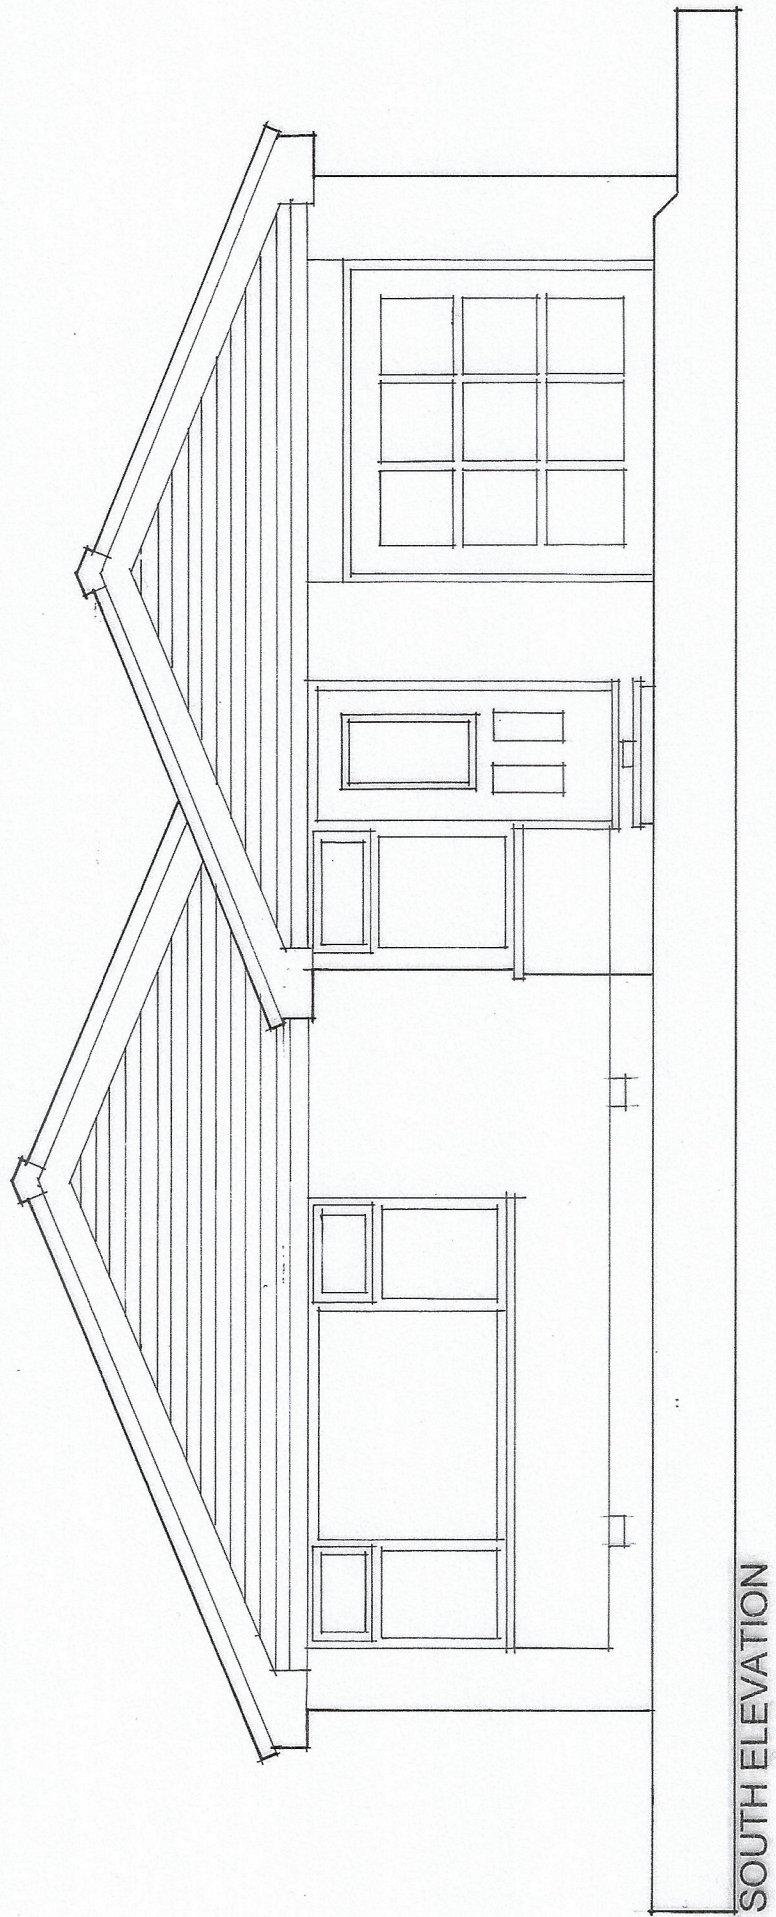


SOUTH ELEVATION

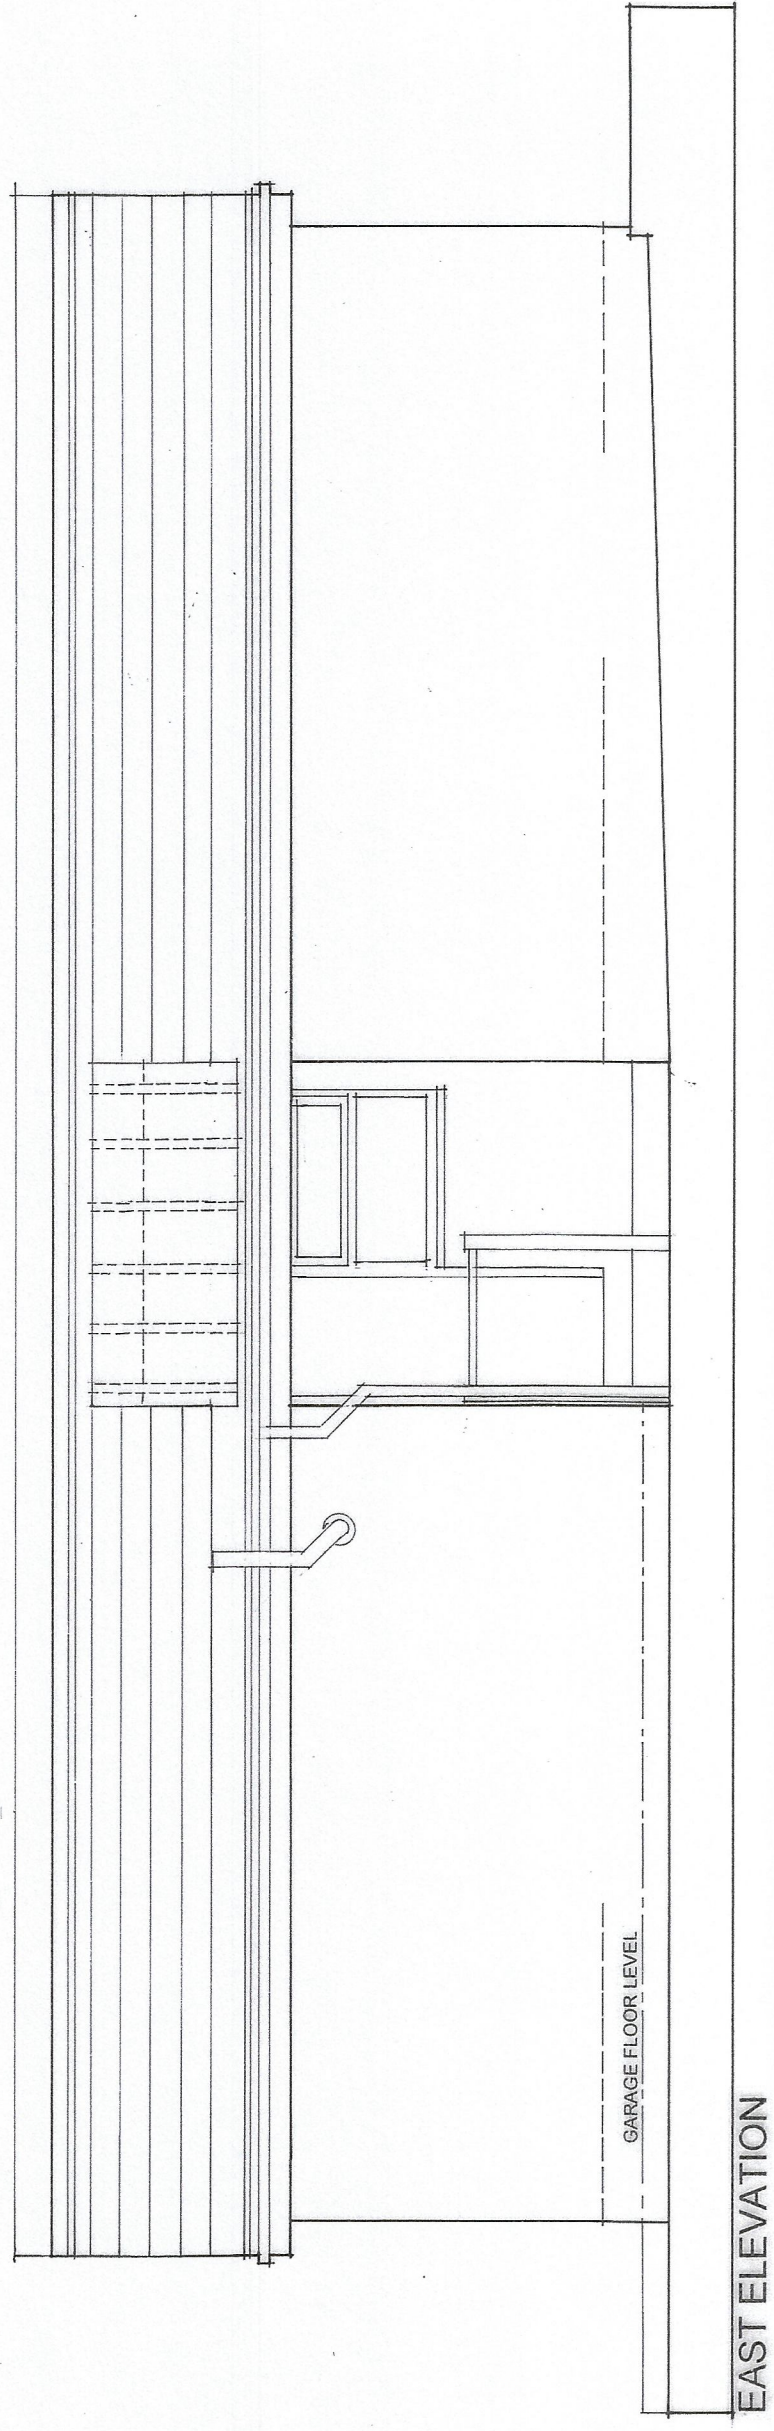


EAST ELEVATION

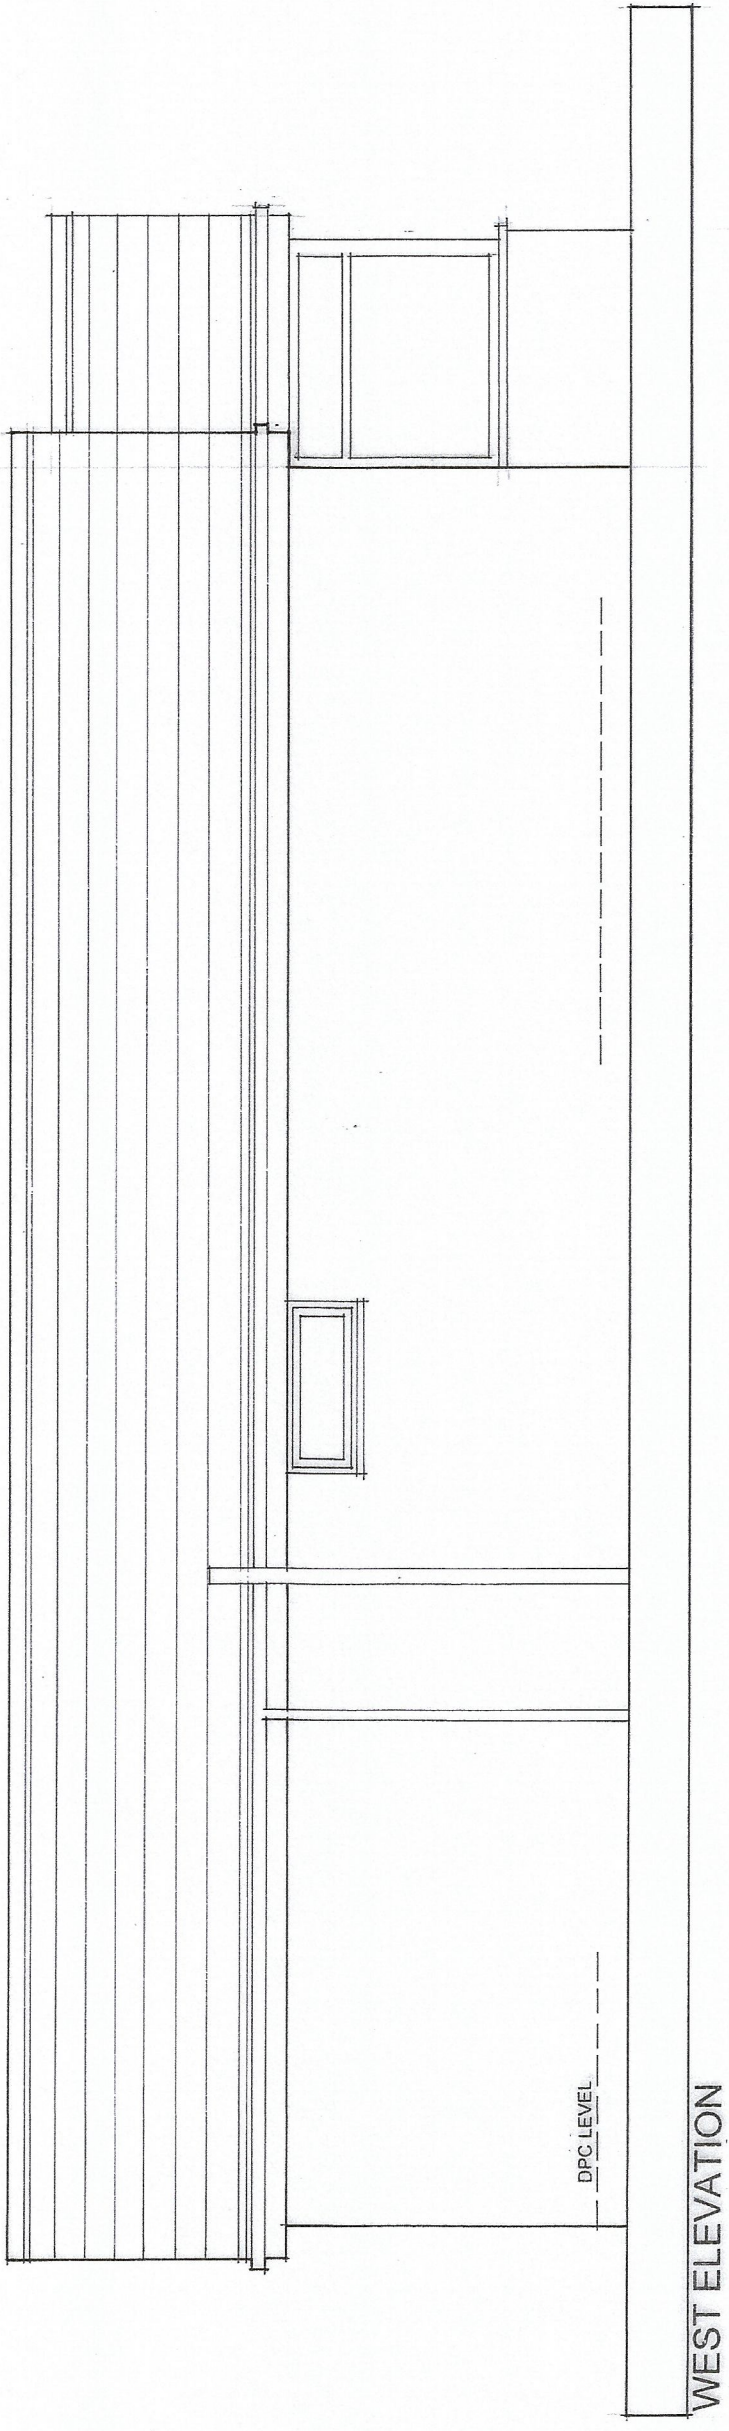

WEST ELEVATION

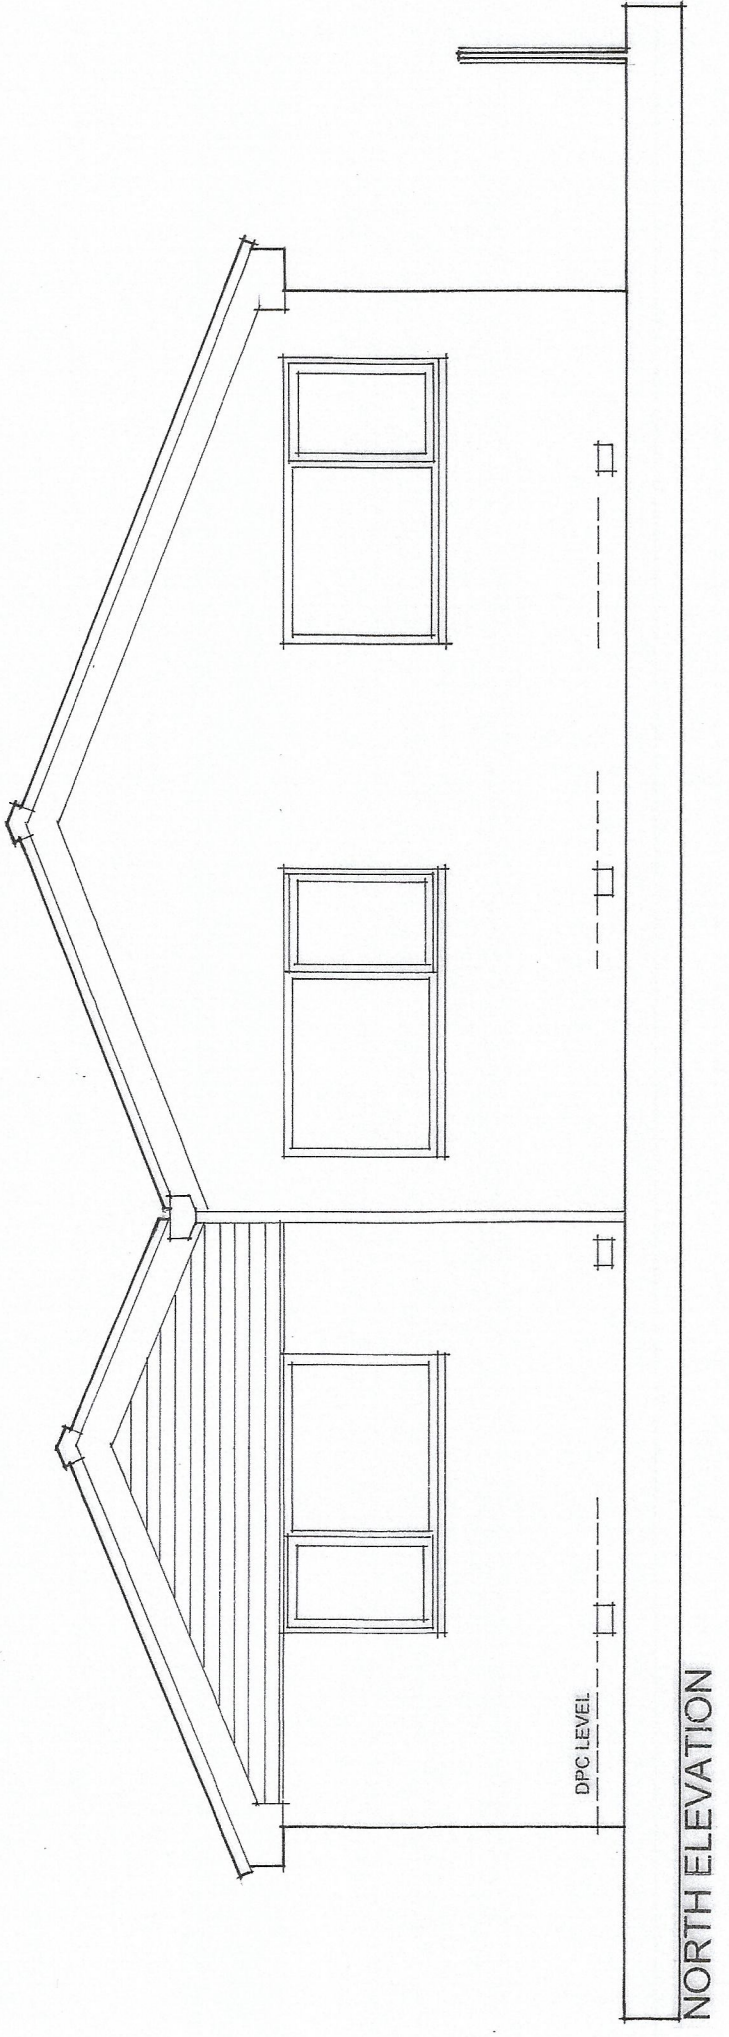

NORTH ELEVATION

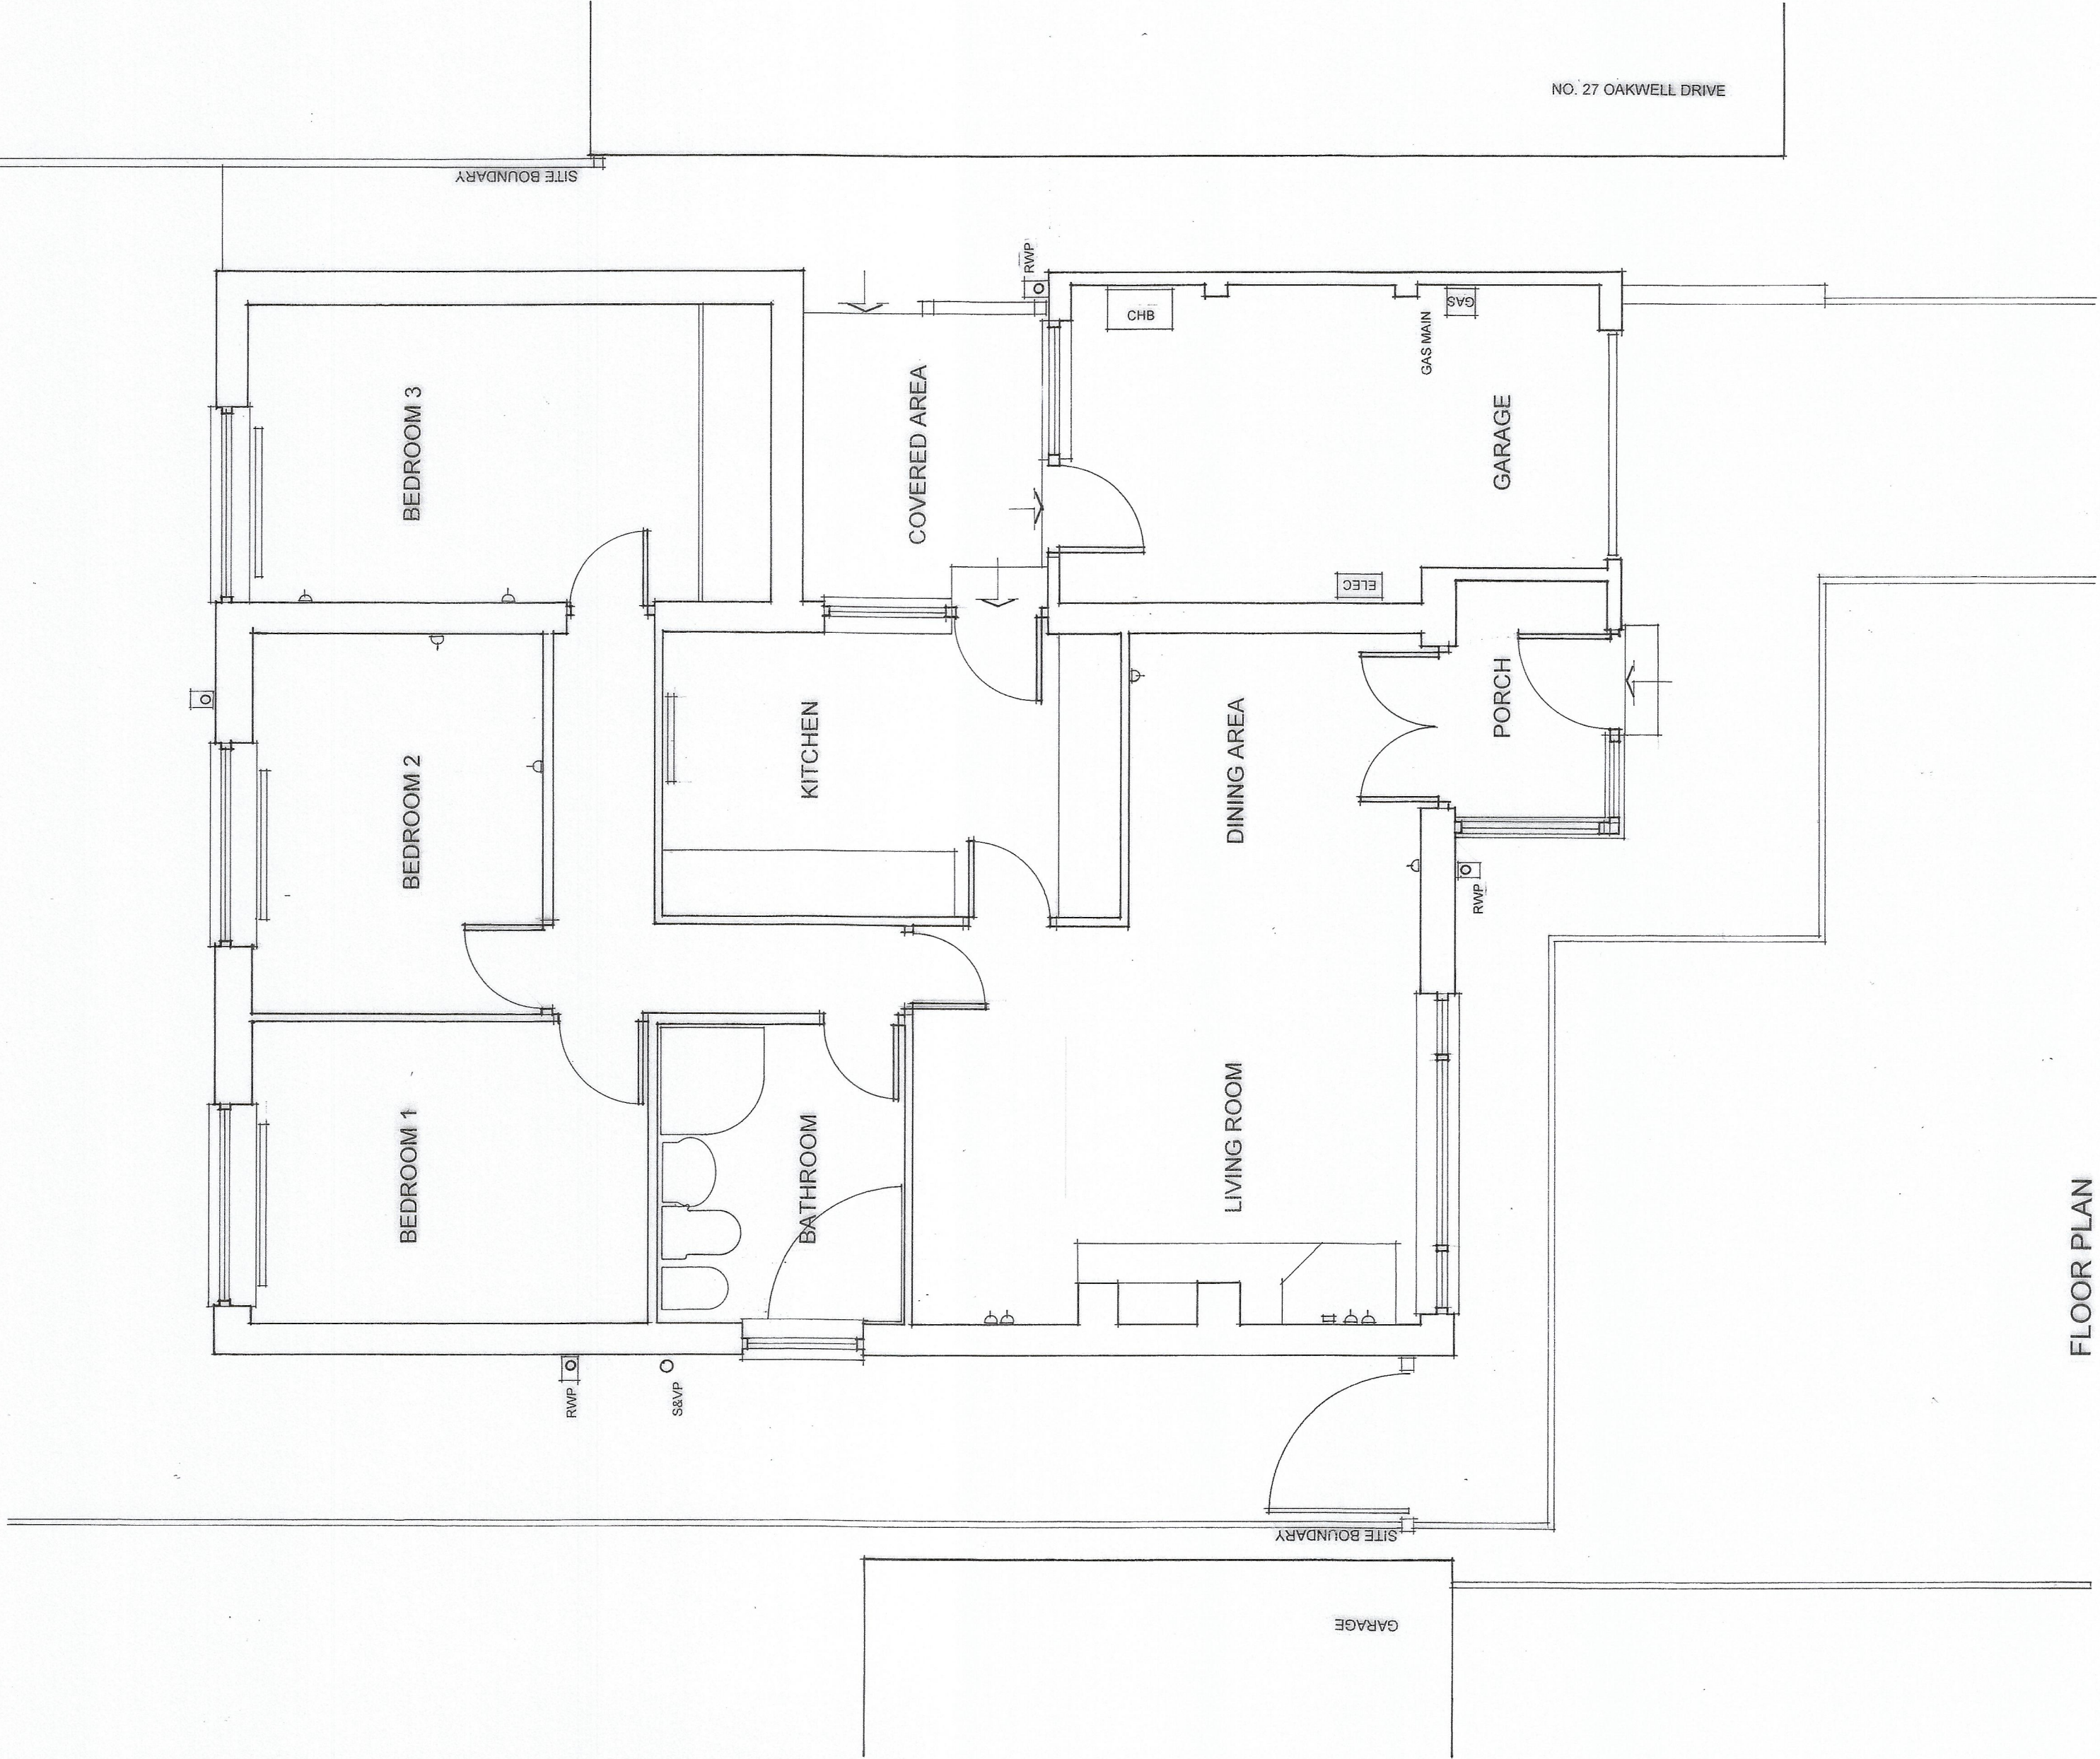

FLOOR PLAN

Project	ALTERATIONS 25 OAKWELL DRIVE, UNSWORTH
Drawing	AS EXISTING SURVEY
Client	MR & MRS R KAUFMAN
Dwn. By	WCH
Scale	1:50 @ A1
Dwg. No.	25.671.05
Dwg. Size	A1
Date	MAY 2025

JOHN HOLT ARCHITECTS LTD.

3 MANCHESTER ROAD BURY LANCASHIRE BL9 0DR
TELEPHONE 0161 784 8314 FACSIMILE 0161 784 6885
E-MAIL mail@johnholtarchitects.co.uk
DO NOT SCALE DRAWING