




EXISTING ELEVATIONS - SCALE 1:100

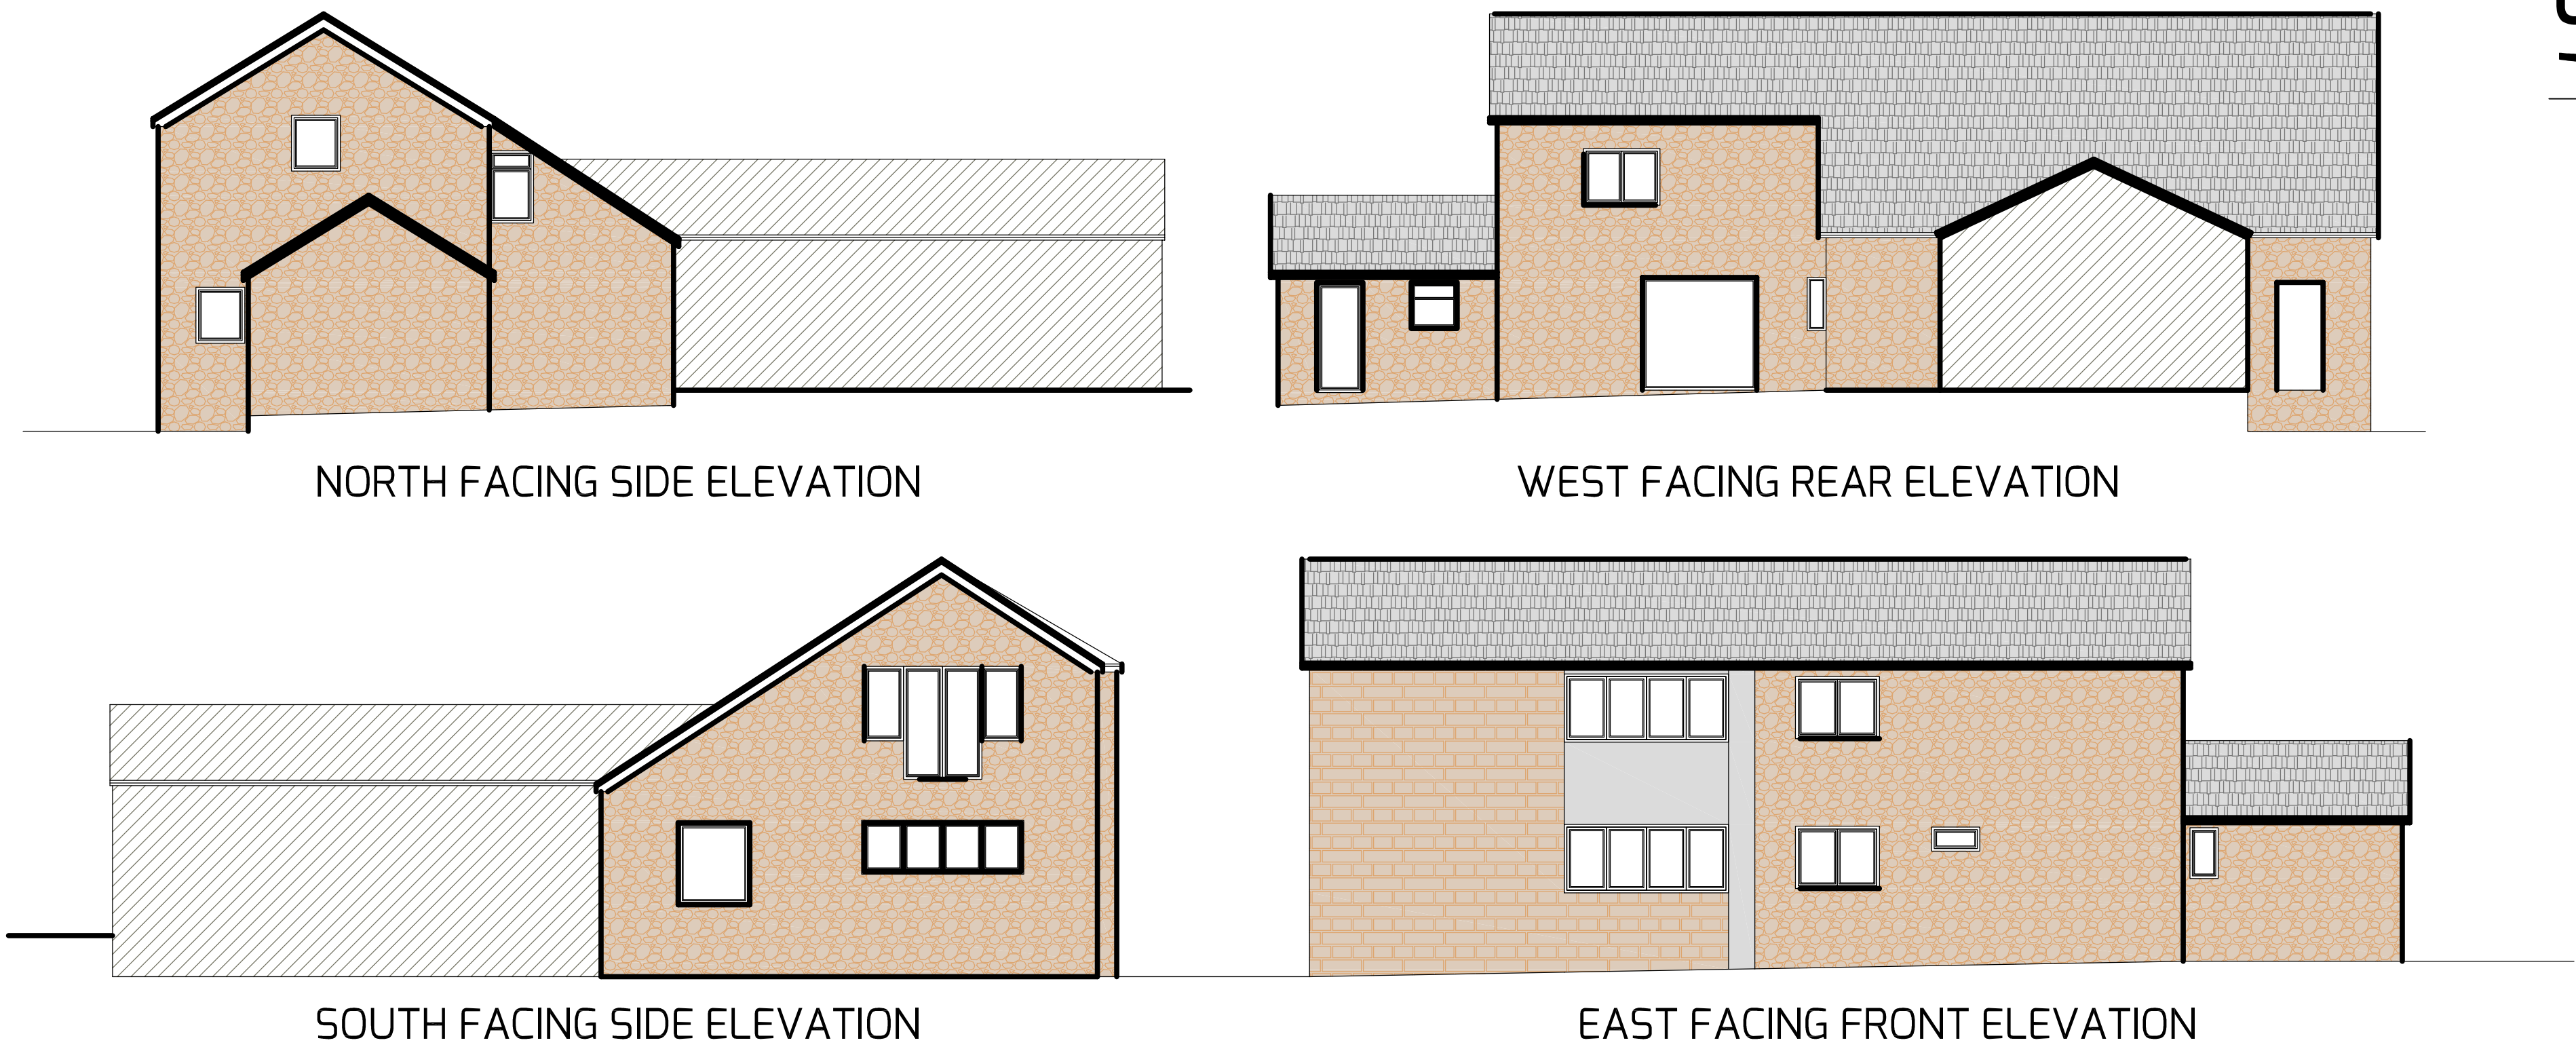


EXISTING FLOOR PLANS - SCALE 1:100

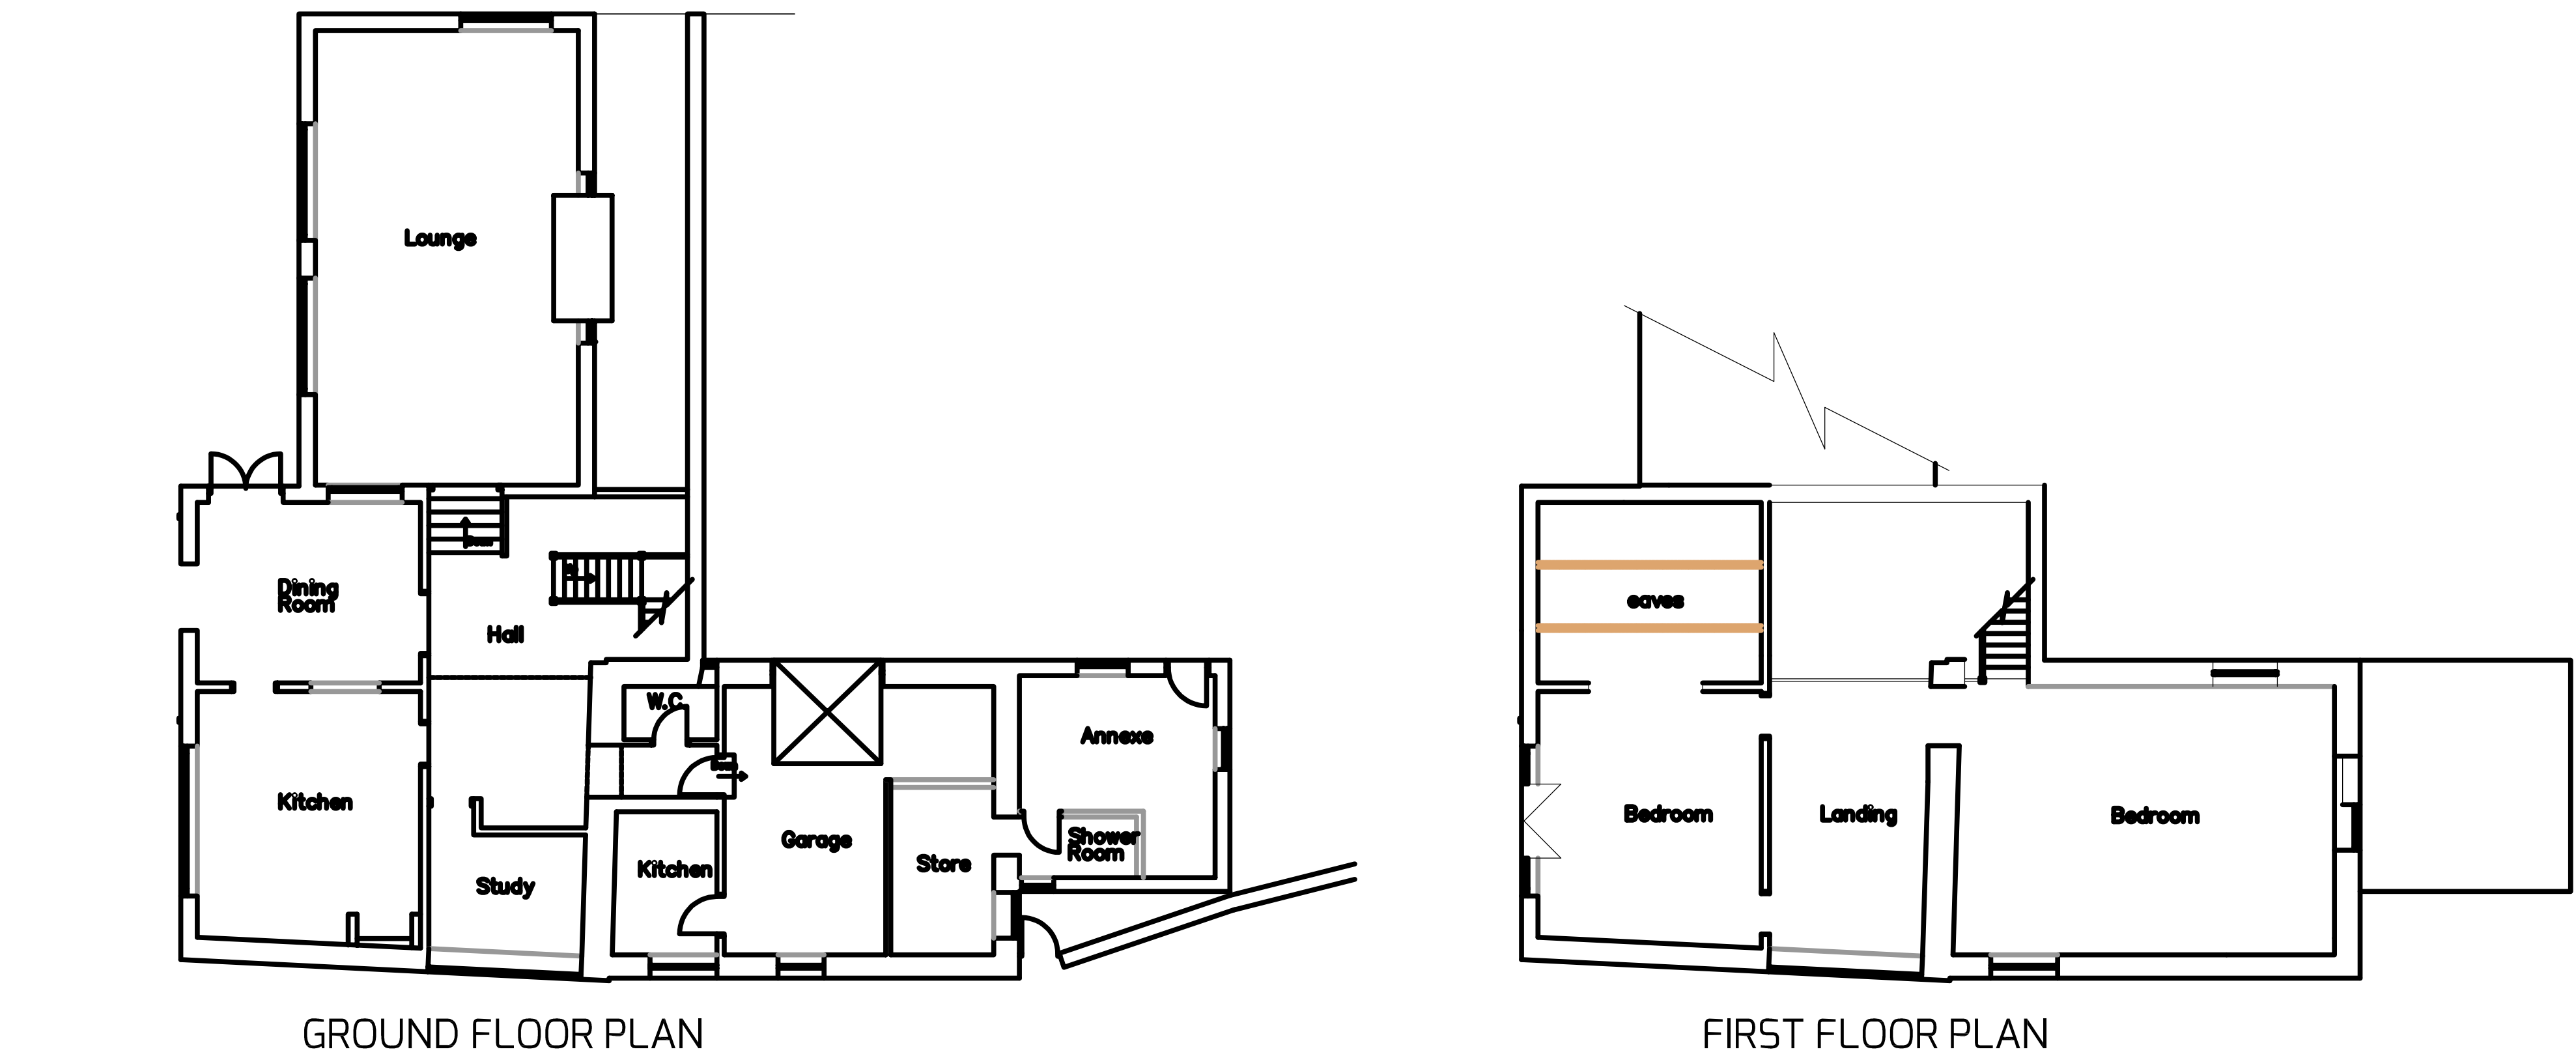

SITE PLAN SCALE 1:500

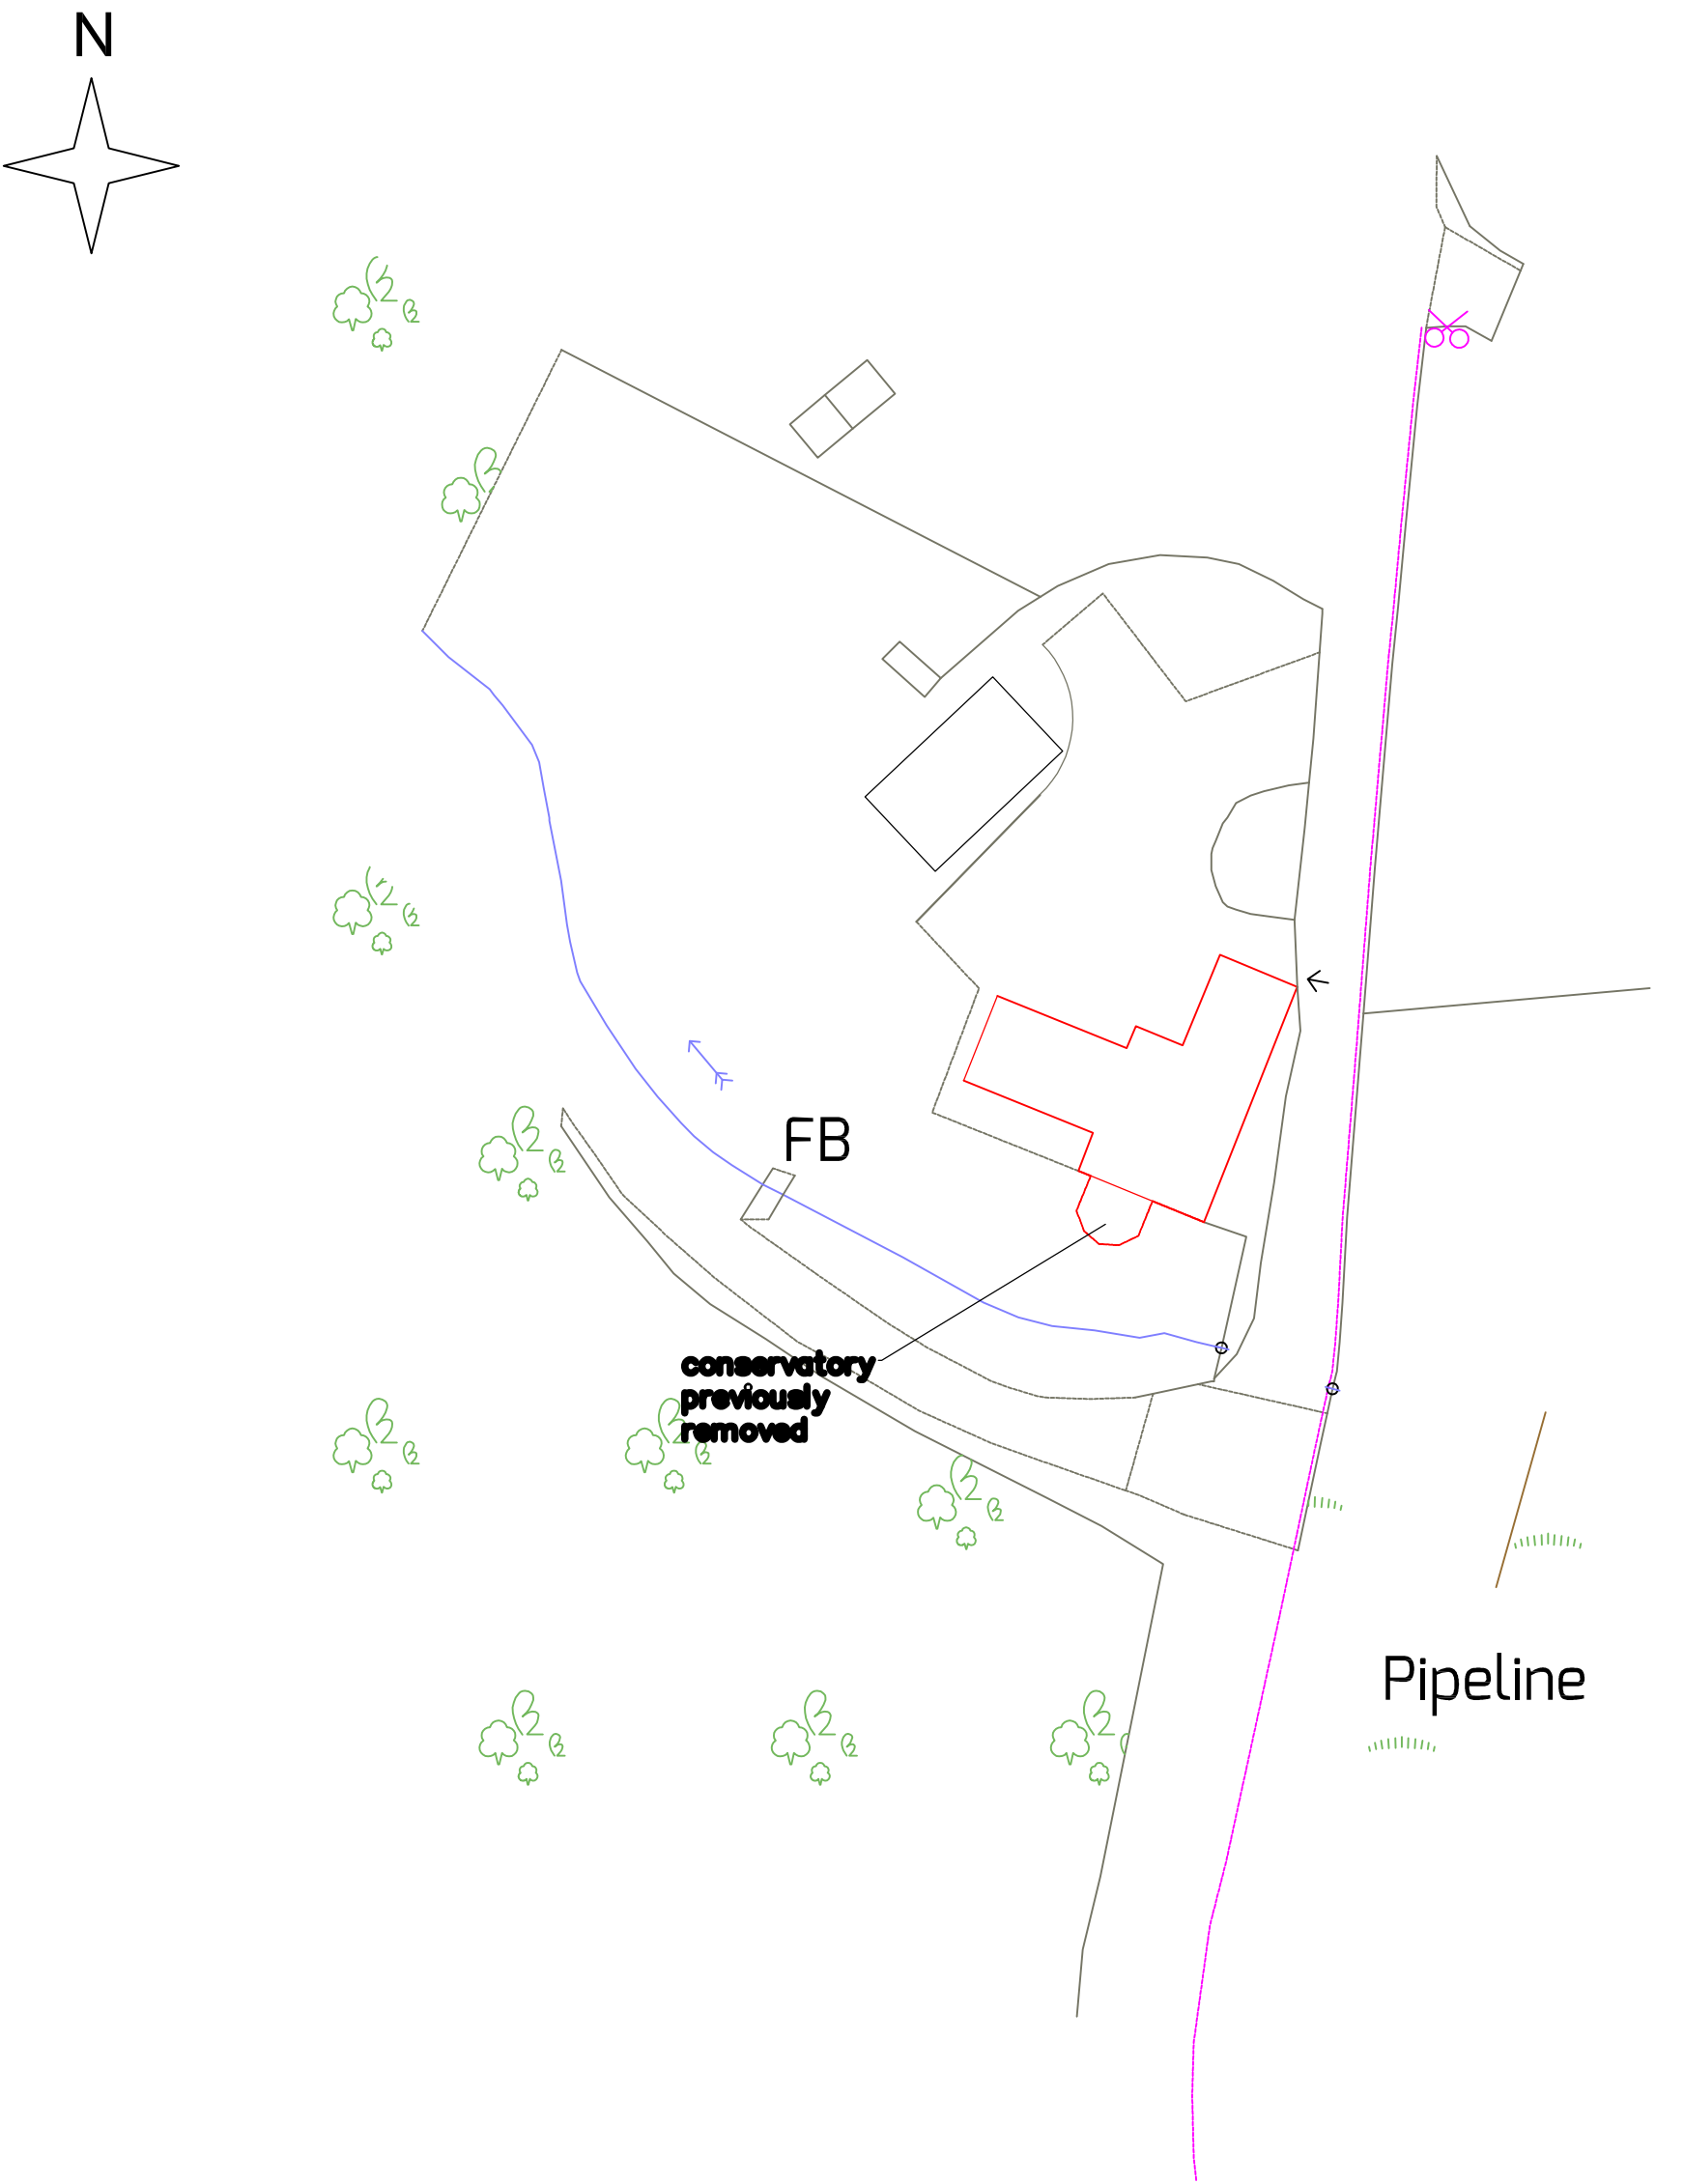

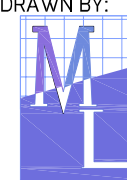DRAWN BY:  5 Bobbin Mill Cottages, Stubbins Lane, Cloughton-on-Brook, Preston, PR3 0PL Telephone 01995 640135 Mobile 07813 296 287 e-mail: mel@mlplanning.co.uk	CLIENT: MR HOULIHAN PROJECT: SINGLE STOREY EXTENSION & RAISED PATIO FOLLOWING REMOVAL OF EXISTING KITCHEN LOCATION: BROOK BOTTOM FARM	DATE: 01/05/20 DWG NO.: LF/AD/3501 SCALE: 1:50/ 1:100/ 1:500 A1