





PROPOSED FRONT ELEVATION
1:100



PROPOSED FLANK ELEVATION
1:100

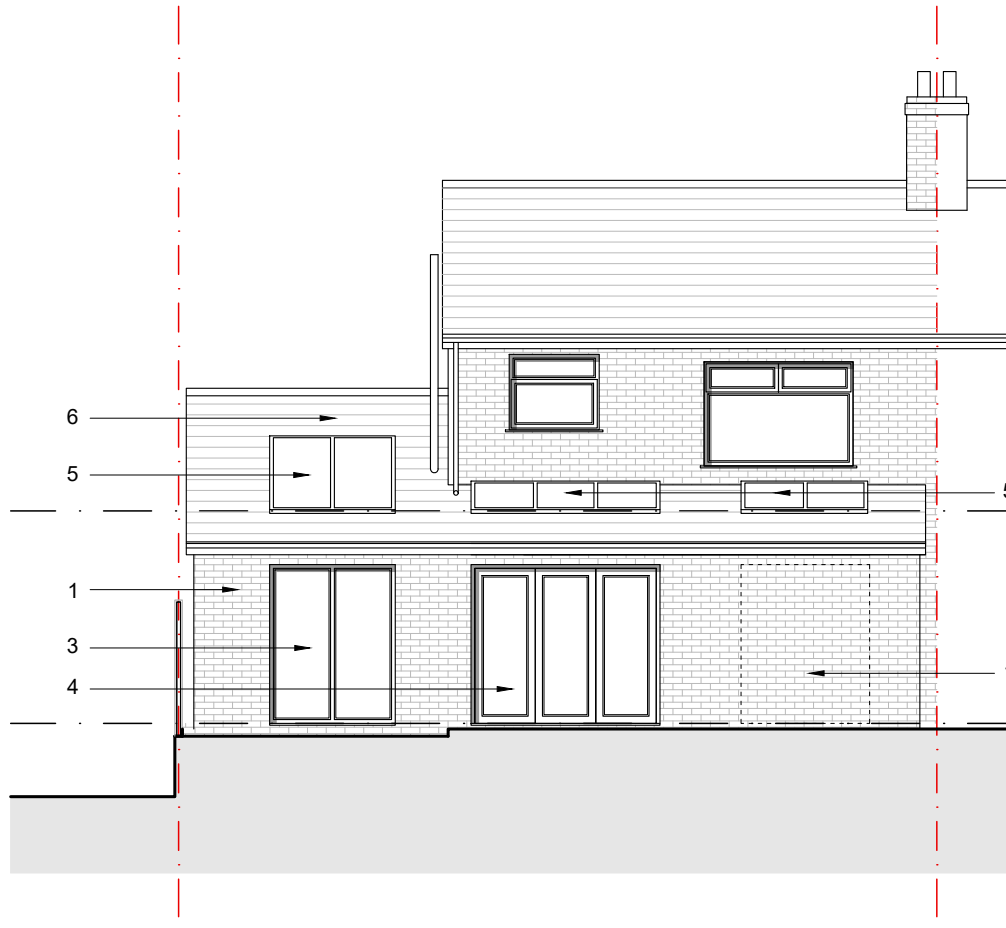


PROPOSED REAR ELEVATION
1:100

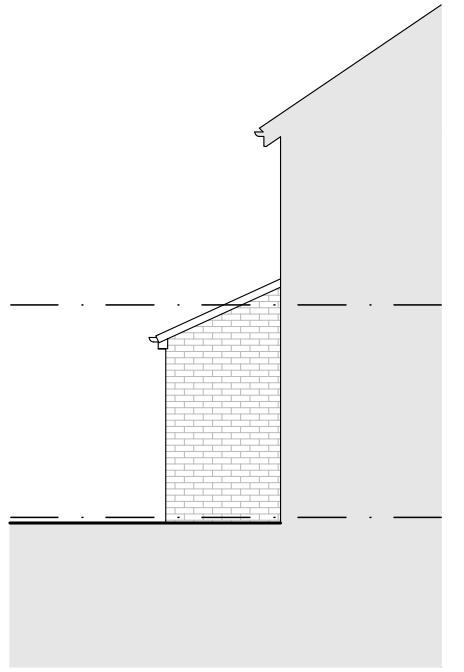


PROPOSED FLANK ELEVATION
1:100

MATERIALS SCHEDULE		
1. BRICKWORK TO MATCH EXISTING	3. ALUMINIUM FRAMED WINDOW	6. ROOF TILES TO MATCH EXISTING
2. upVC WINDOW TO MATCH EXISTING	4. ALUMINIUM FRAMED DOORS	7. RENDER TO MATCH EXISTING
	5. ALUMINIUM FRAMED ROOFLIGHT	

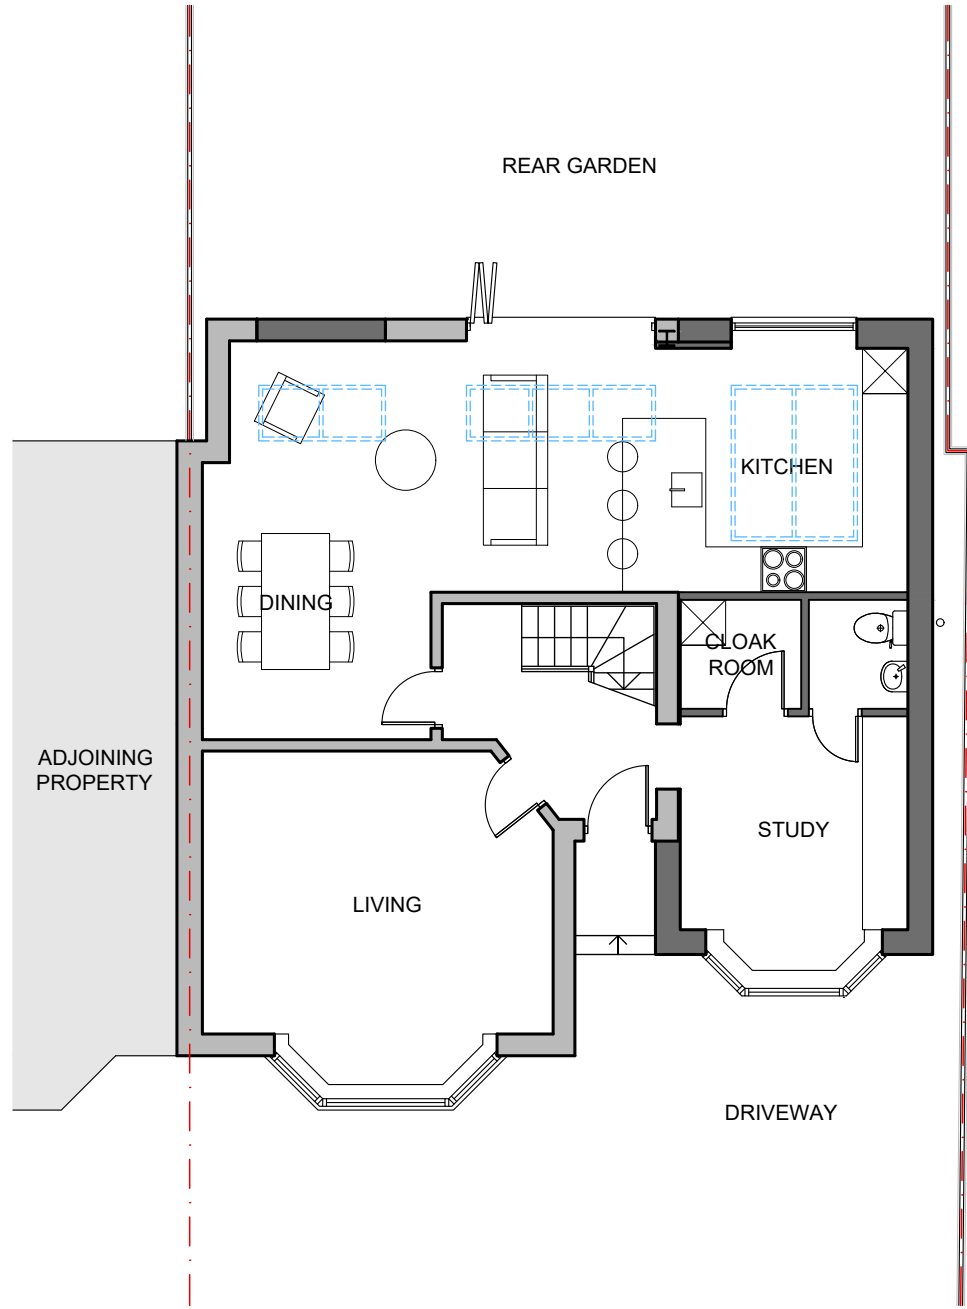

PROPOSED GROUND FLOOR PLAN
1:100

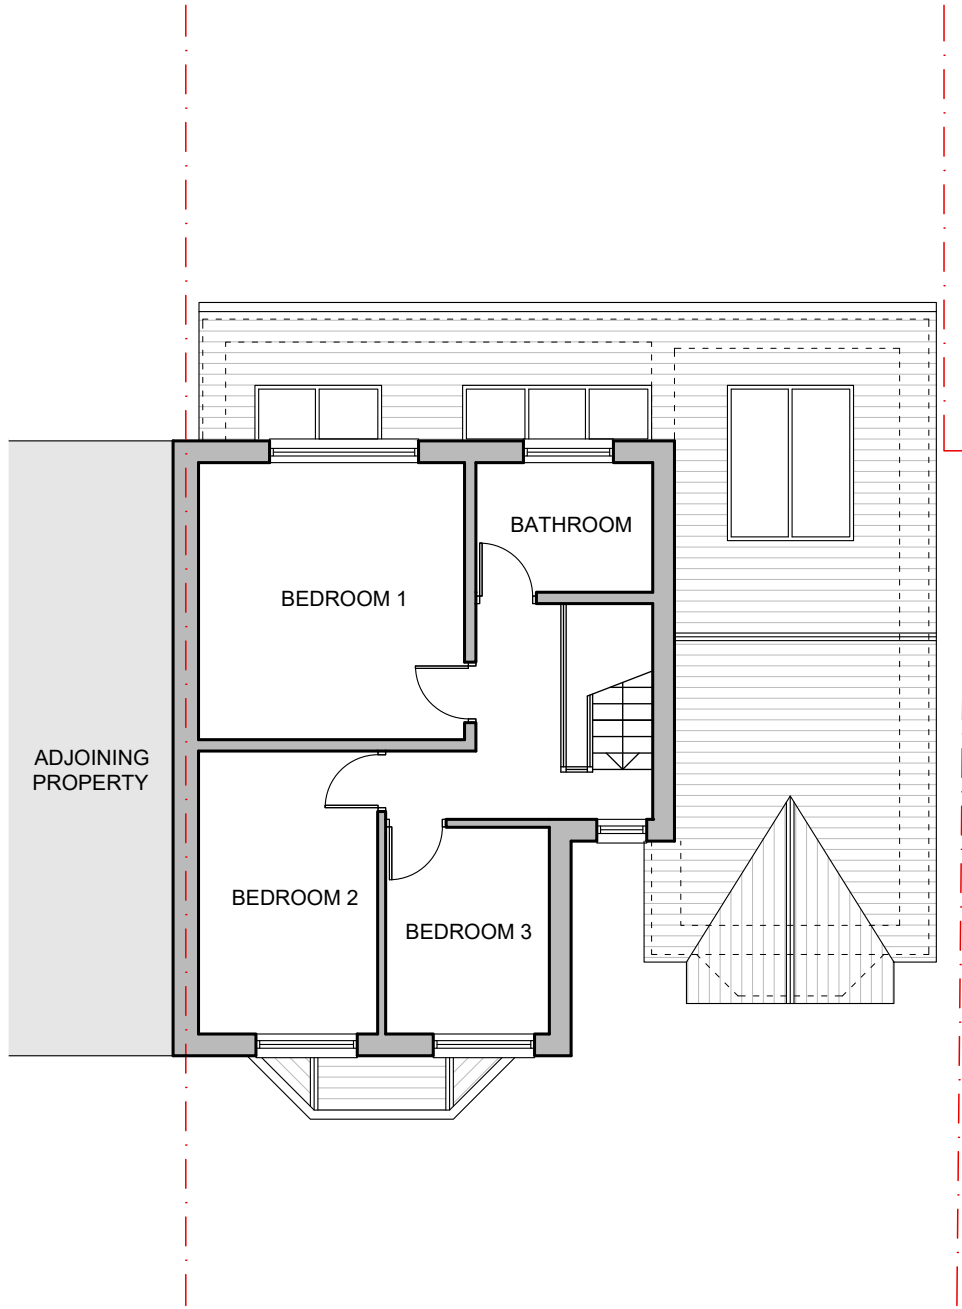

PROPOSED FIRST FLOOR PLAN
1:100

Issue:

PLANNING

Revision:

0mm20mm40mm

0m2m4m

SCALE BAR - 1:100

DSQUARE ARCHITECTS

61 Mosley Street, Manchester, M2 3HZ

0161 222 3734 | info@dsquare-architects.co.uk

www.dsquare-architects.co.uk

Client:

Mr. and Mrs. Doyle

Site:

8 Dartmouth Road

Whitefield, M45 6AS

Title:

Approved Plans & Elevations

Scale: 1:100 @ A2

Date: July 2024

Drw. No. 2413-13

Drawn: DD

Rev. P2