


18-20 ST MARY'S PLACE~

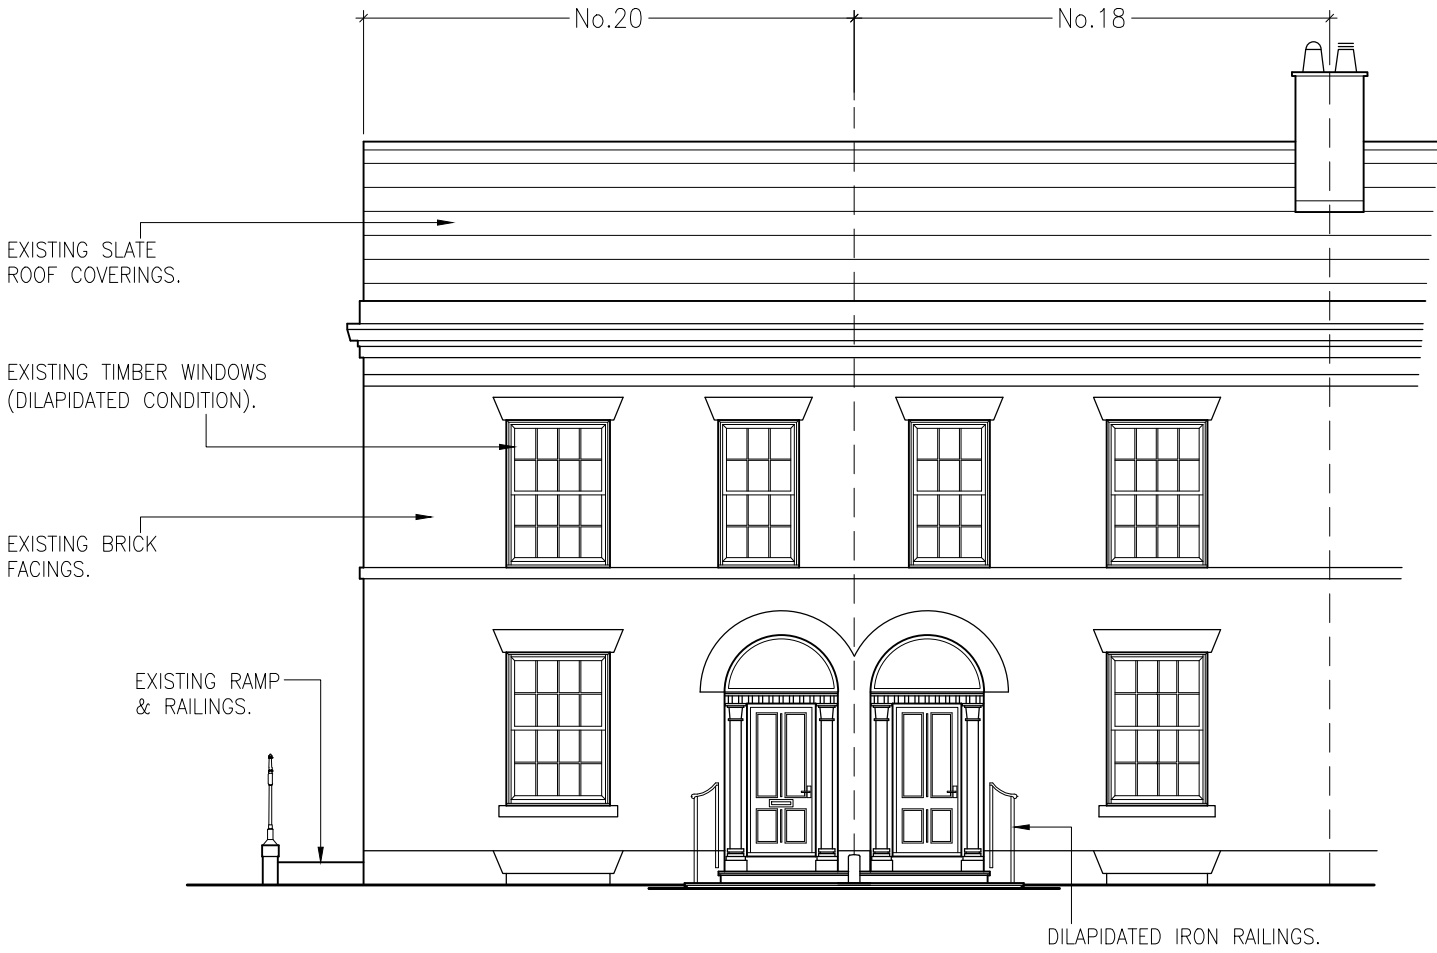

EXISTING FRONT/SOUTH ELEVATION (1:100)



EXISTING SIDE/WEST ELEVATION (1:100)



EXISTING REAR/NORTH ELEVATION (1:100)



EXISTING SIDE/EAST ELEVATION (1:100)

<i>Notes:</i>		<i>Notes:</i>		<i>Notes:</i>		<i>Amendments:</i>		<i>Project:</i>			
								<i>Title</i>			
								PROPOSED CHANGE OF USE FROM OFFICES TO 9No. ONE BED APARTMENTS AT 18-20 ST MARY'S PLACE, BURY, BL9 0DZ~			
								<i>Client</i>			
								HENMORT DEVELOPMENTS LIMITED			
								<i>Dwg. No.</i>			
								22/1289/104 - EXISTING ELEVATIONS			
								<i>Date</i>	<i>Plot Scale</i>	<i>Drawn by</i>	<i>Status</i>
								20.02.2023	A2@1:100	JPE	PLANNING