


THE BUILDER MUST CHECK THE SITE
AND THE APPROVED DRAWINGS
BEFORE COMMENCING THE WORKS
AND MUST TAKE ANY WORKING
MEASUREMENTS AS NECESSARY.
ANY DISCREPANCY IN THE DRAWING
MUST BE REPORTED TO THE CLIENT .

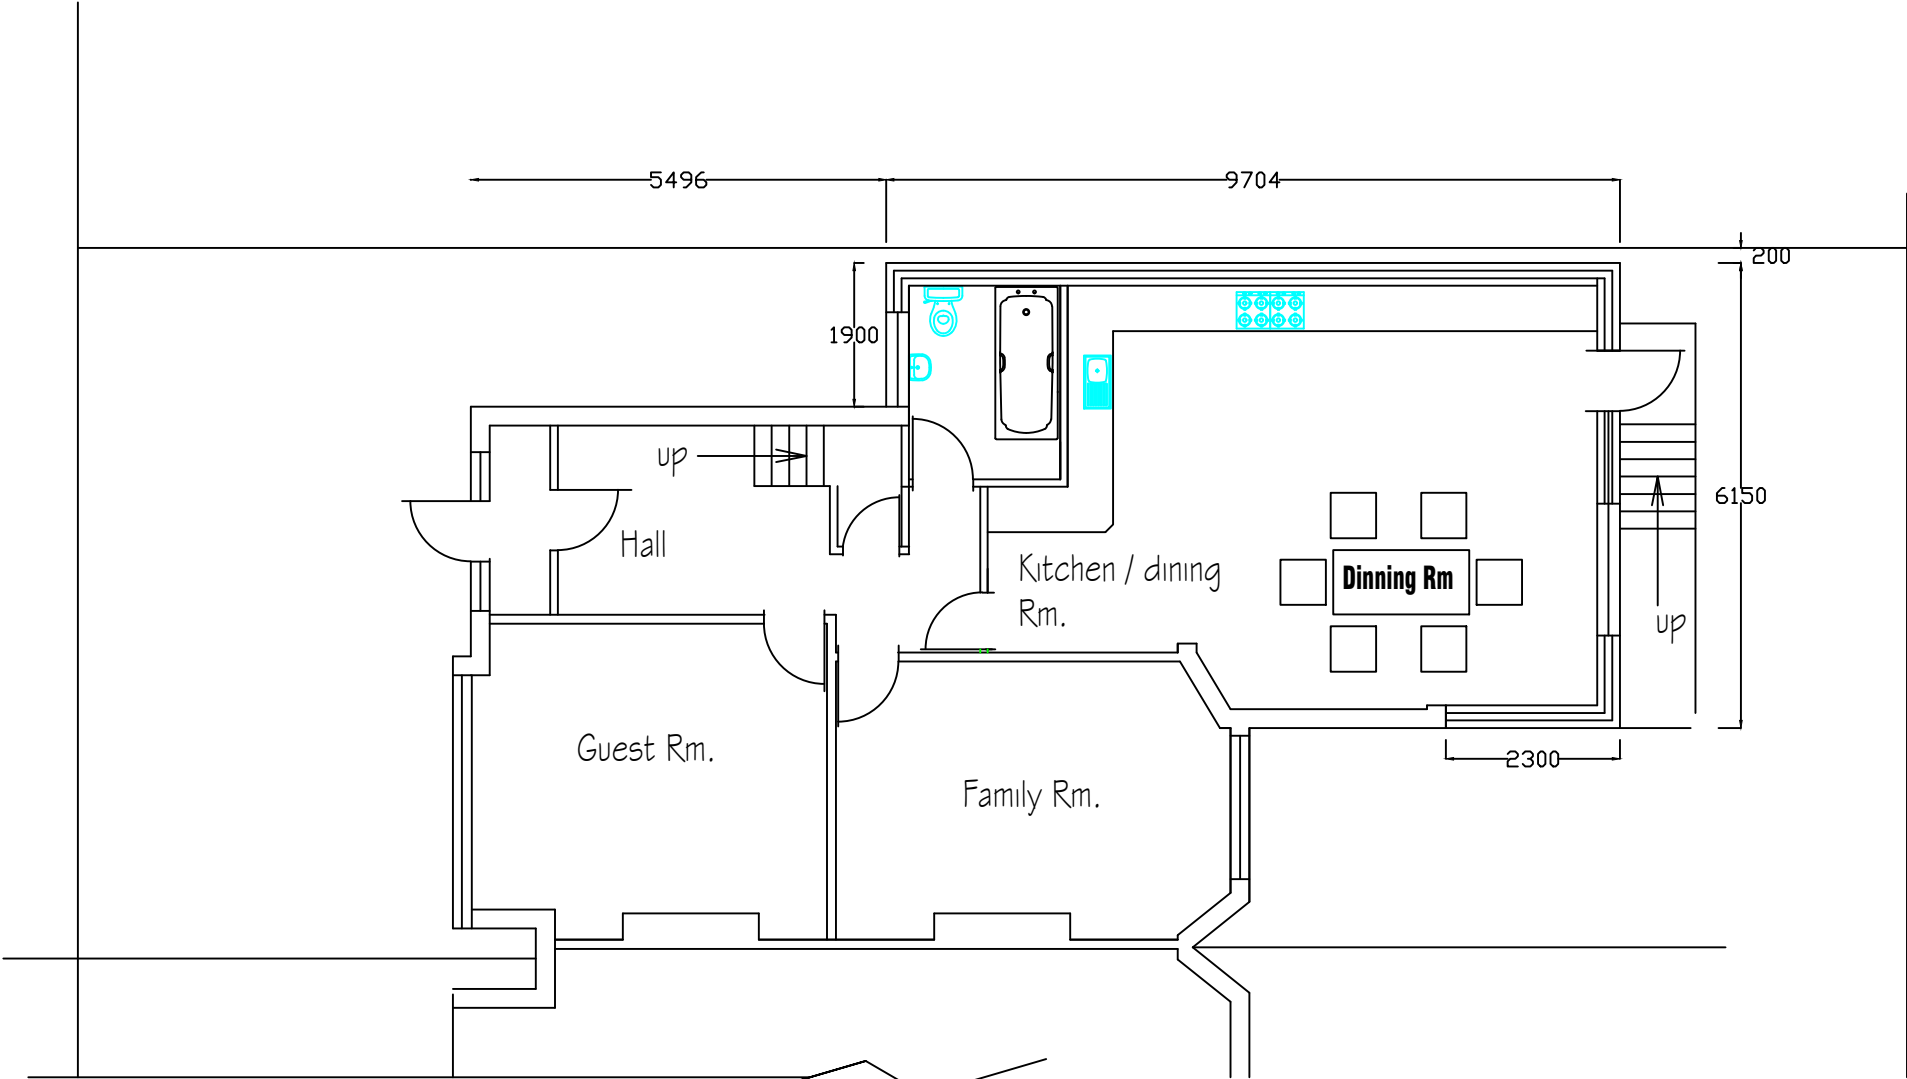

Proposed Ground Floor Plan

Date	Rev	Description	
27.06.22	B	Planning	
H S H Engineering Design Services 428 Cheetham Hill Road Cheetham Manchester M8 9LE. UK 0161 7956385, 07940197 333			
project title	Proposed ground floor extension to create an additional living accomodation.		
client	Mr & Mrs Abdul Karim Zeria		
dwg. title	Proposed Ground Floor Plan		
dwg.no.	sheet no.	scale.	job no.
048		1:100 @ A3	
12 Queens Drive Prestwich M/c M25 OHQ			
drawn by.	checked by.	approved by.	date
TZ			April 2022