

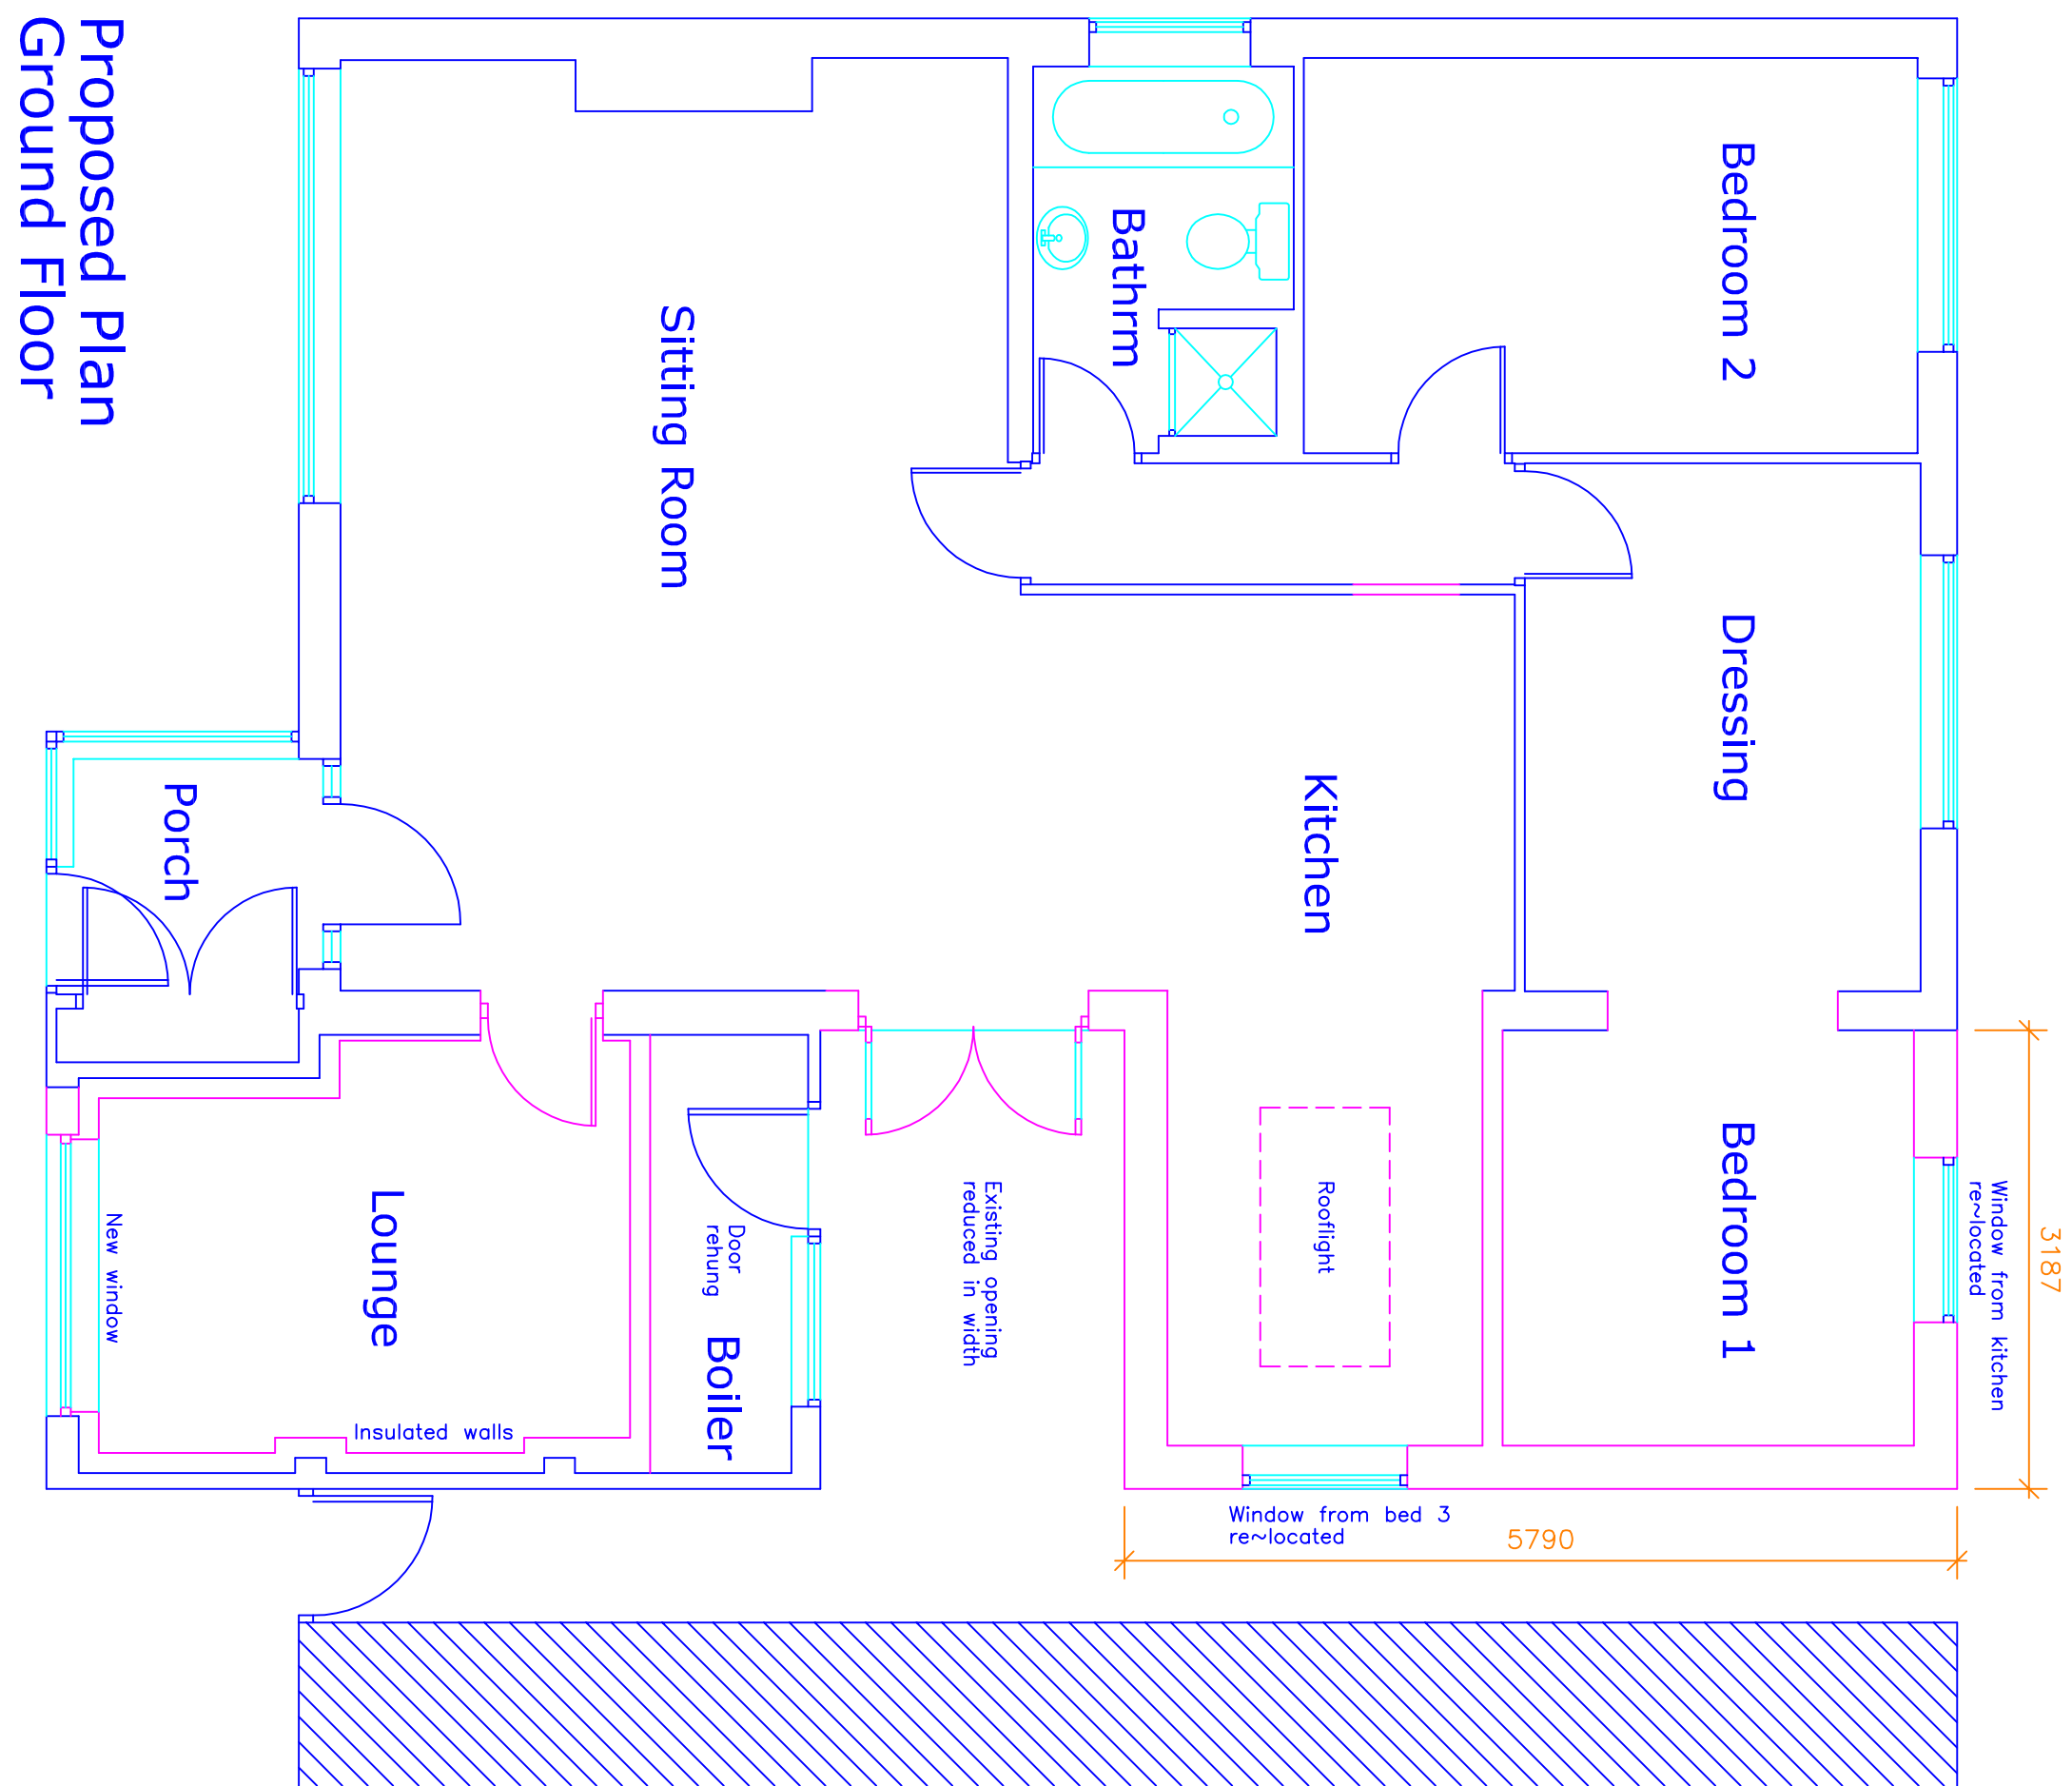
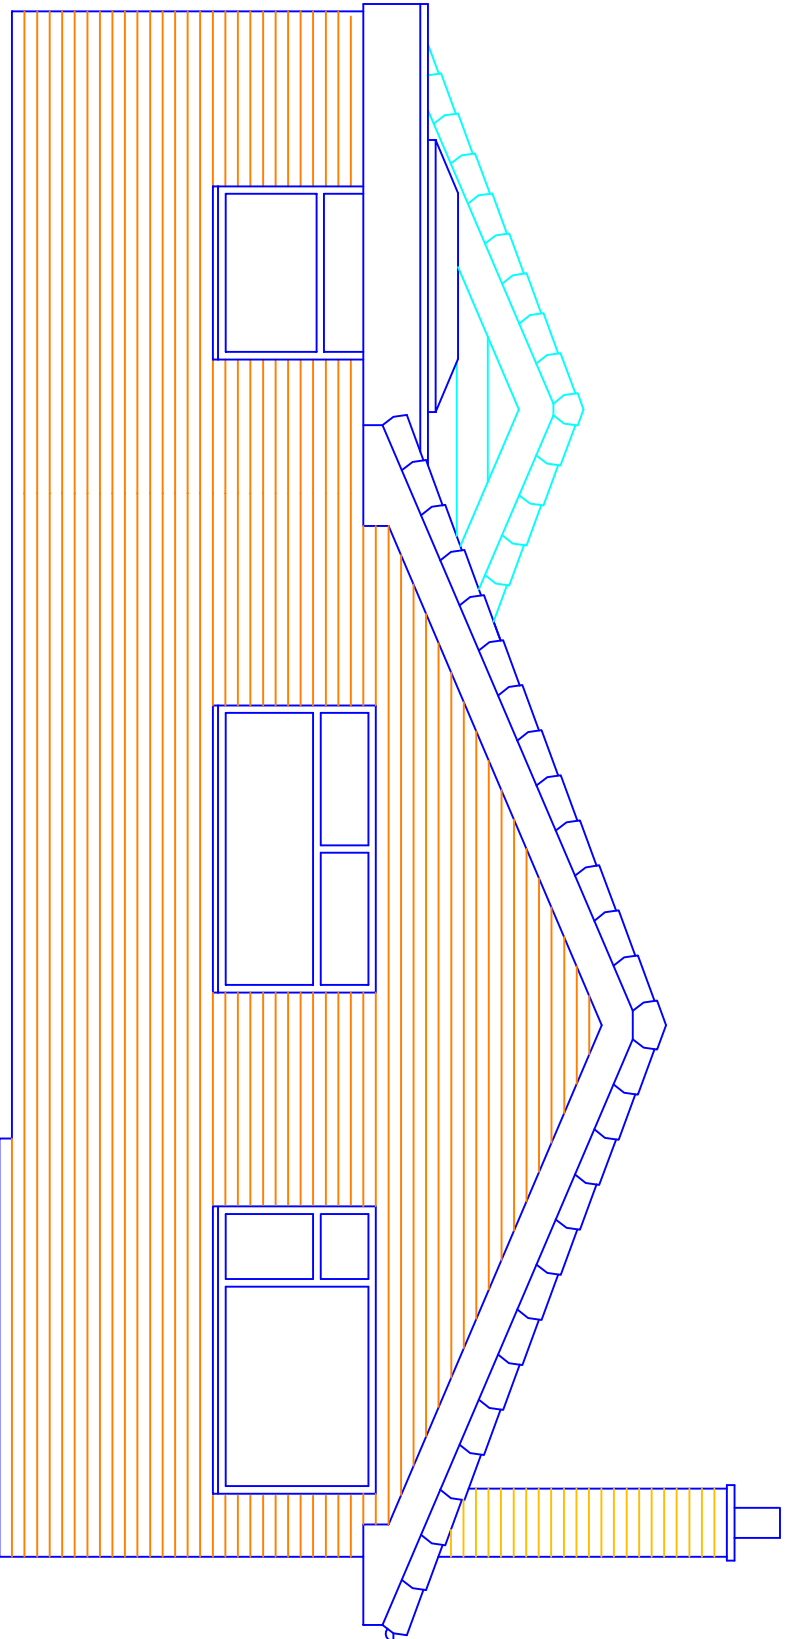
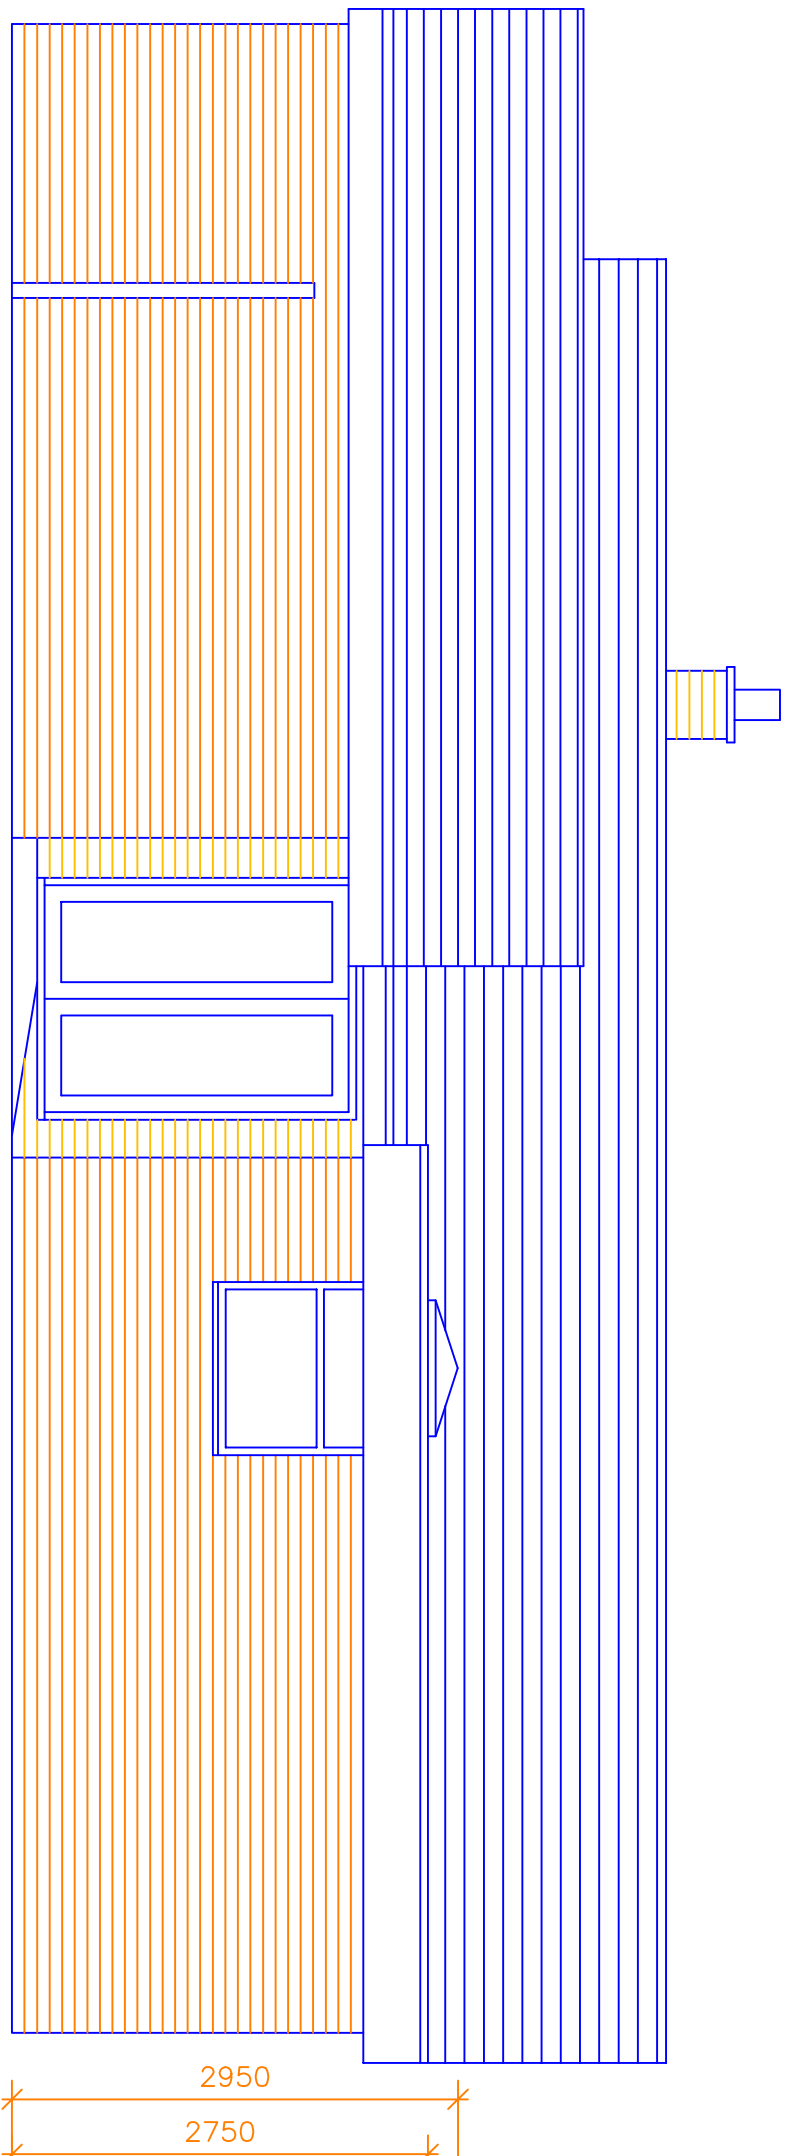


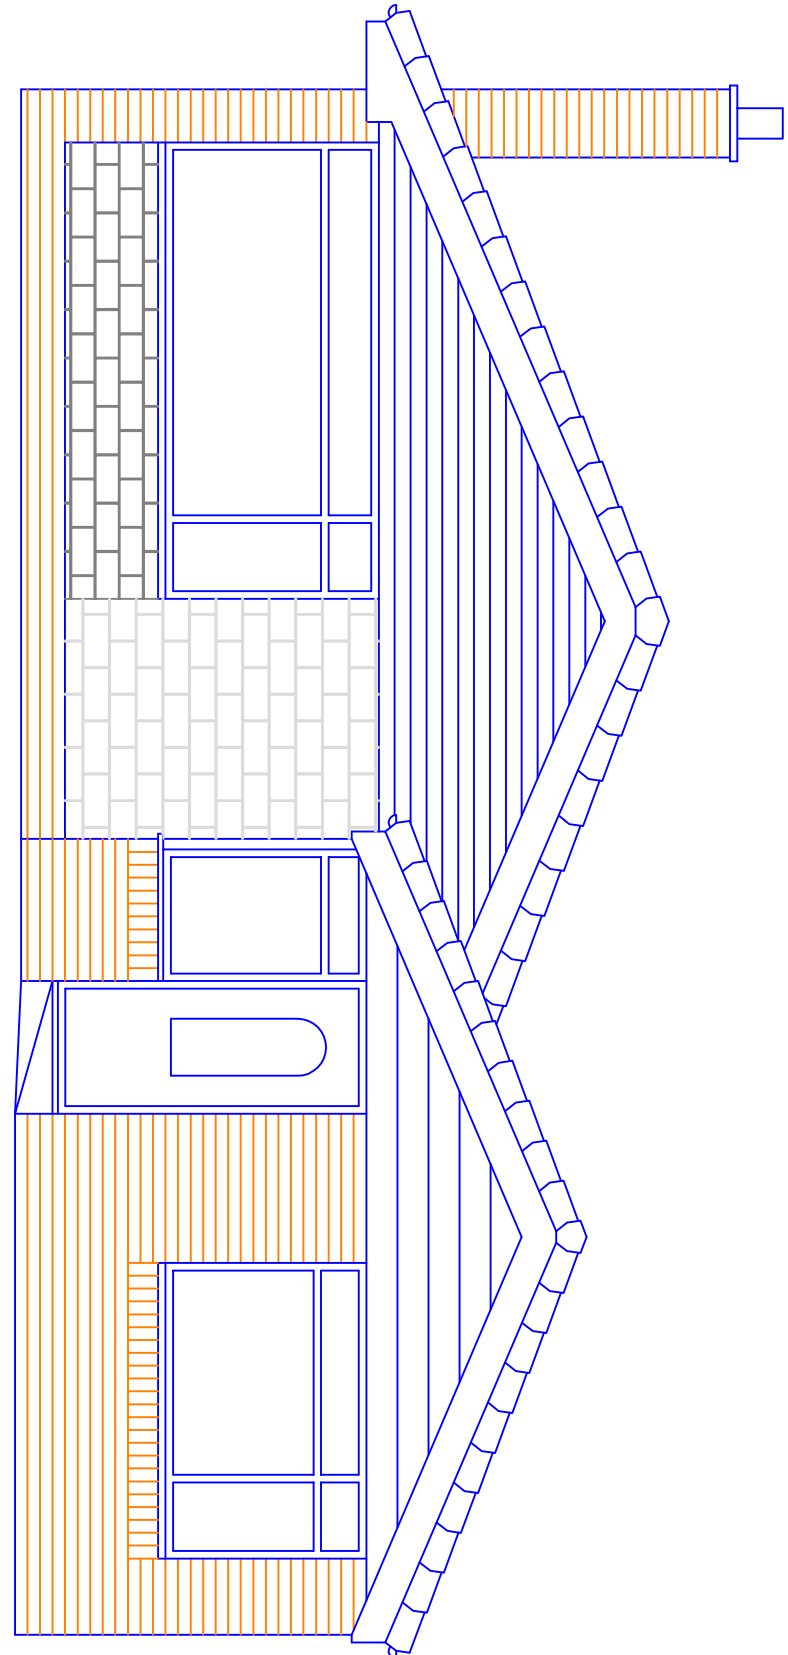

Materials:

- Roof: Brown interlocking concrete tiles.  
Flat roof – single ply membrane, colour dark grey
- Walls: Red~brown multi stock brick  
Feature stone facings on front elevation  
White upvc cladding across 3 apex
- Windows & Doors: White upvc frames

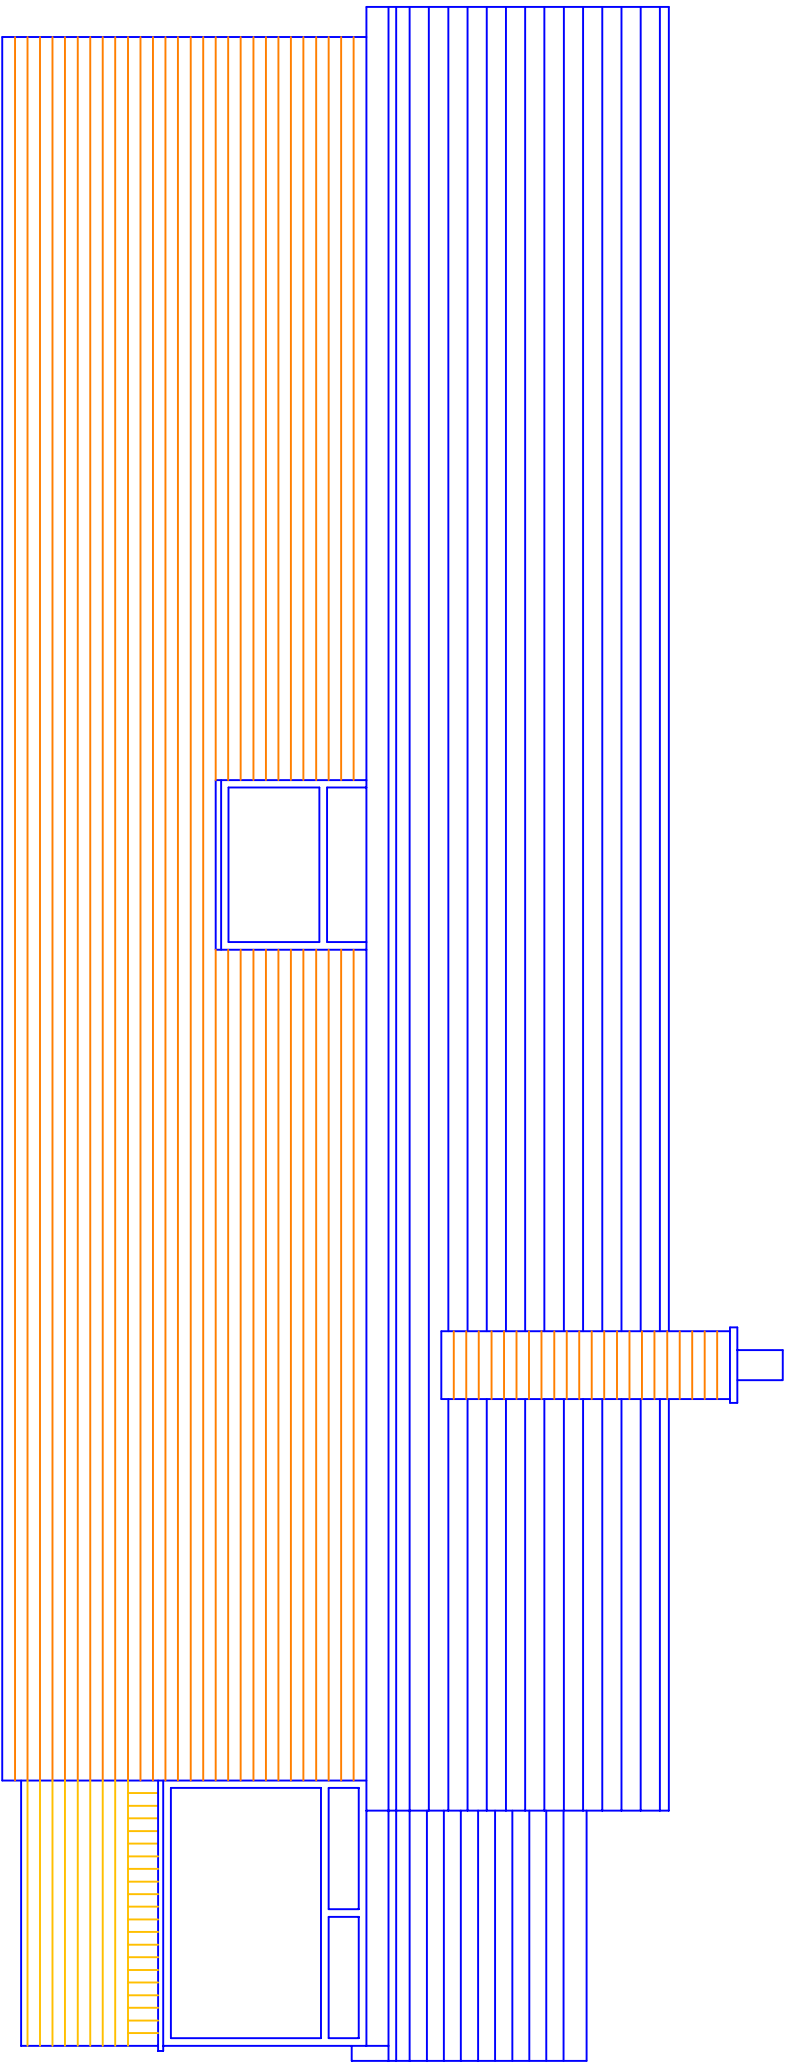

This drawing and design concept is the property of PPV design. It should not be reproduced without written permission

2 Helmsshore Road, Holcombe Village  
Ramsbottom, Lancashire BL8 4PA  
Gary Dearden (B&K home) DpArch RJA  
gdm@ppv-design.co.uk www.ppv-design.co.uk  
T: 0706 822751 M: 07712 669482

0123m

32 Oakwell Drive  
Unsworth  
Bury  
BL9 8LB

scale 1:50 at A1  
November 2022  
Proposed Plans  
and Elevations

DT1-02

PPV design Ltd