



EXISTING FRONT ELEVATION 1:100
(unchanged by proposal)



EXISTING SIDE ELEVATION 1:100




EXISTING REAR ELEVATION 1:100




EXISTING SIDE ELEVATION 1:100




REV	DATE	DRAWN	DESCRIPTION	ARCH CHECK	ENG CHECK
PROJECT 19 ASTLEY HALL DRIVE, RAMSBOTTOM					
CLIENT MR A RITCHIE			DRAWING TITLE EXISTING ELEVATIONS		
DRN BY AM	SCALE 1:100 @ A3	JOB REF 001	DRAWING NUMBER 19AstleyHall/BREGS/01	REV -	
DATE Nov 25					

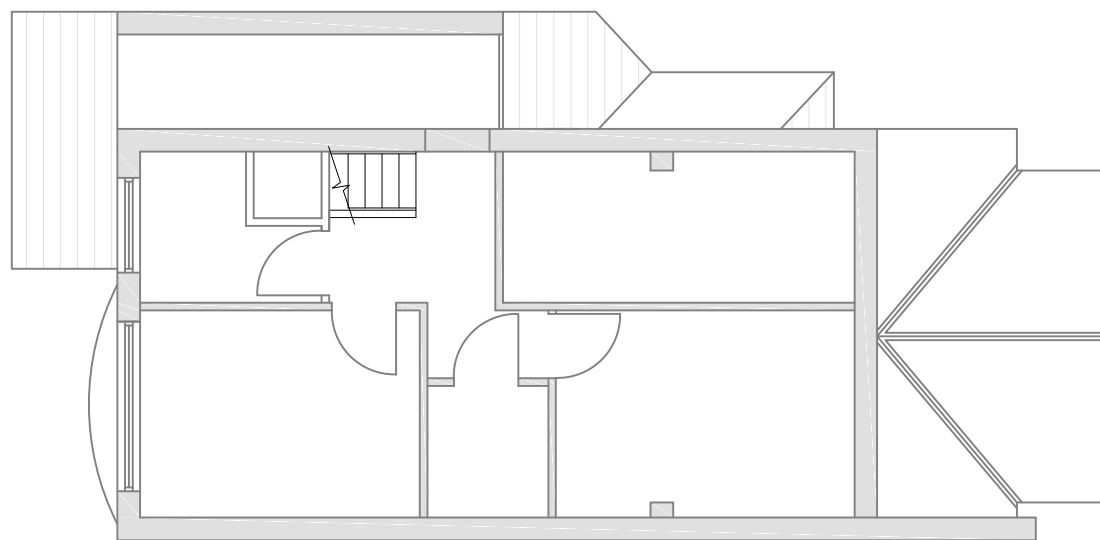

EXISTING FIRST FLOOR PLAN 1:100

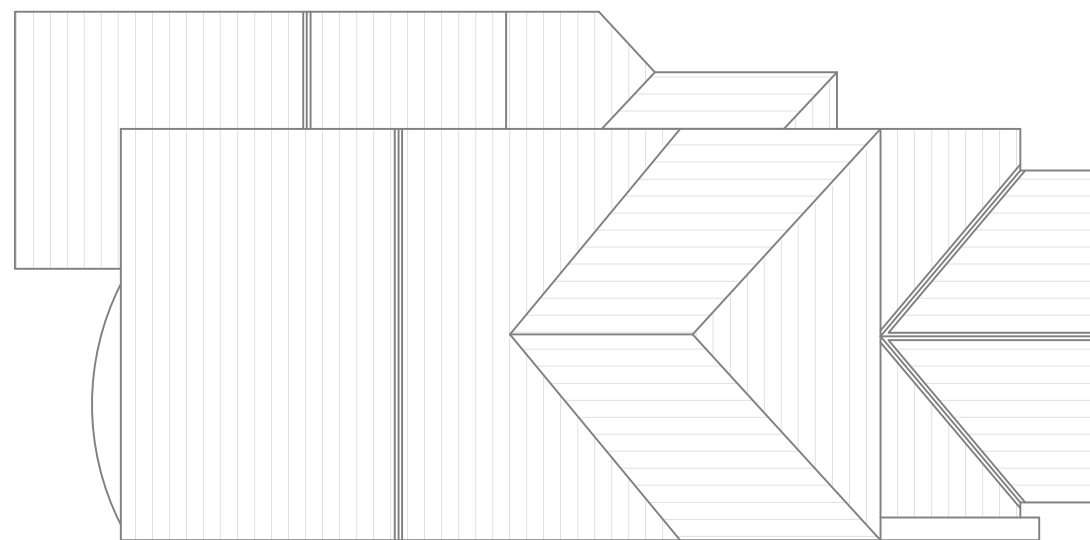

EXISTING ROOF PLAN 1:100

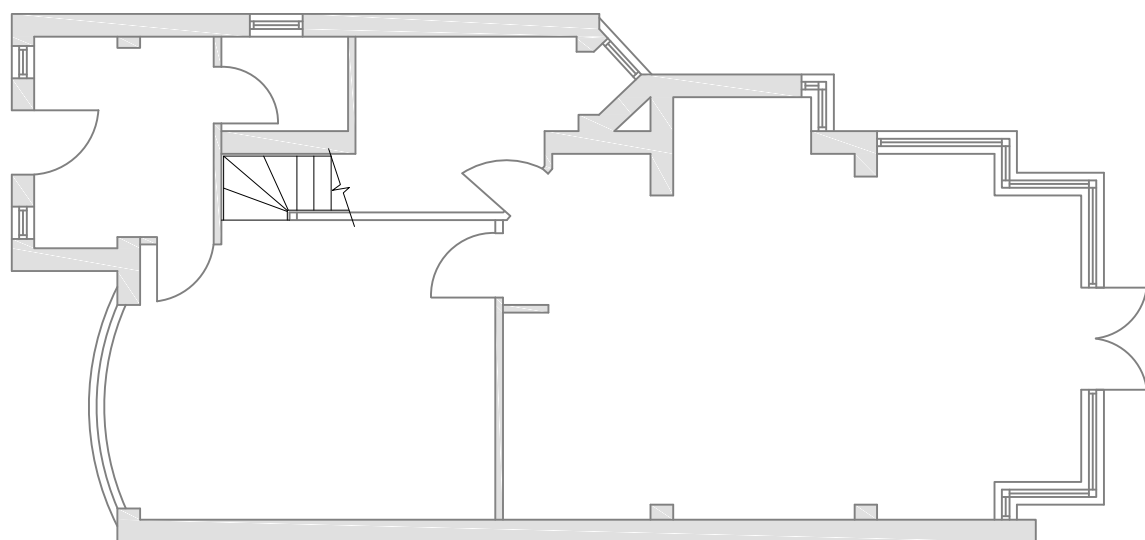

EXISTING GROUND FLOOR PLAN 1:100




REV	DATE	DRAWN	DESCRIPTION	ARCH CHECK	ENG CHECK
PROJECT 19 ASTLEY HALL DRIVE, RAMSBOTTOM					
CLIENT MR A RITCHIE			DRAWING TITLE EXISTING PLANS		
DRN BY AM	SCALE 1:100 @ A3	JOB REF 001	DRAWING NUMBER 19AstleyHall/BREGS/02	REV -	
DATE Nov 25					



EXISTING FRONT ELEVATION 1:100
(unchanged by proposal)



PROPOSED SIDE ELEVATION 1:100

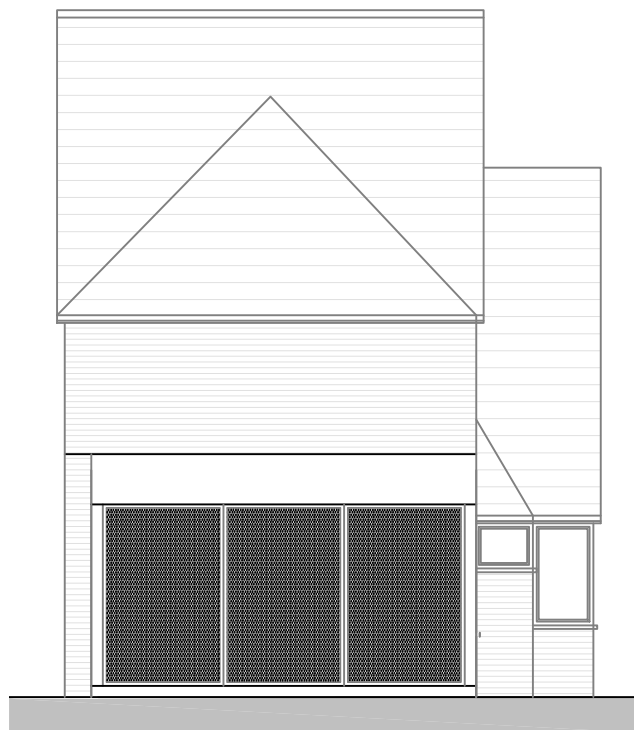


PROPOSED REAR ELEVATION 1:100



PROPOSED SIDE ELEVATION 1:100




REV	DATE	DRAWN	DESCRIPTION	ARCH CHECK		ENG CHECK	
PROJECT 19 ASTLEY HALL DRIVE, RAMSBOTTOM							
CLIENT MR A RITCHIE				DRAWING TITLE PROPOSED ELEVATIONS			
DRN BY	AM	SCALE	JOB REF	DRAWING NUMBER		REV	
DATE	Nov 25	1:100 @ A3	001	19AstleyHall/BREGS/03		-	

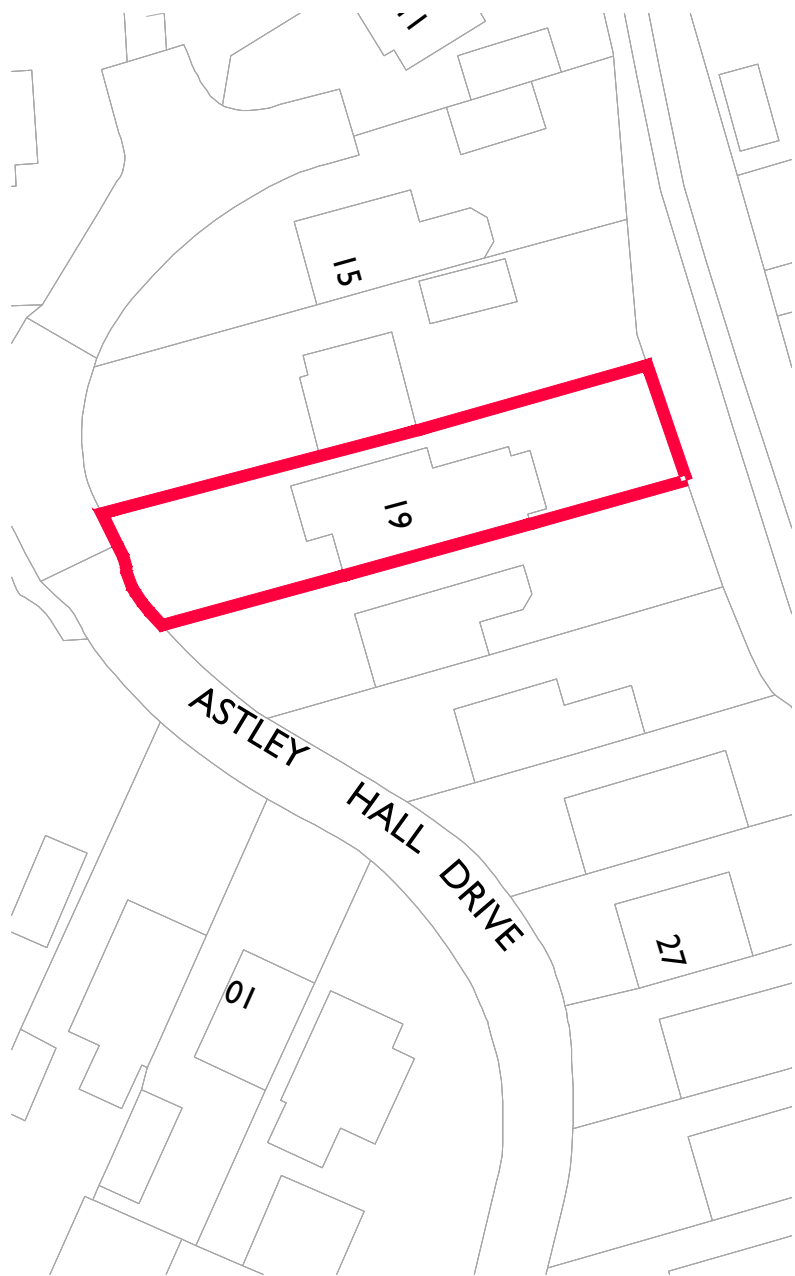

SITE PLAN 1:500



LOCATION PLAN 1:1250

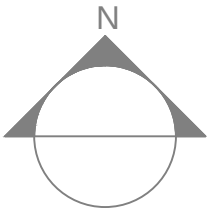

REV	DATE	DRAWN	DESCRIPTION	ARCH CHECK	ENG CHECK
PROJECT 19 ASTLEY HALL DRIVE, RAMSBOTTOM					
CLIENT MR A RITCHIE			DRAWING TITLE SITE PLANS		
DRN BY AM	SCALE 1:100 @ A3	JOB REF 001	DRAWING NUMBER 19AstleyHall/BREGS/10	REV -	
DATE Nov 25					