
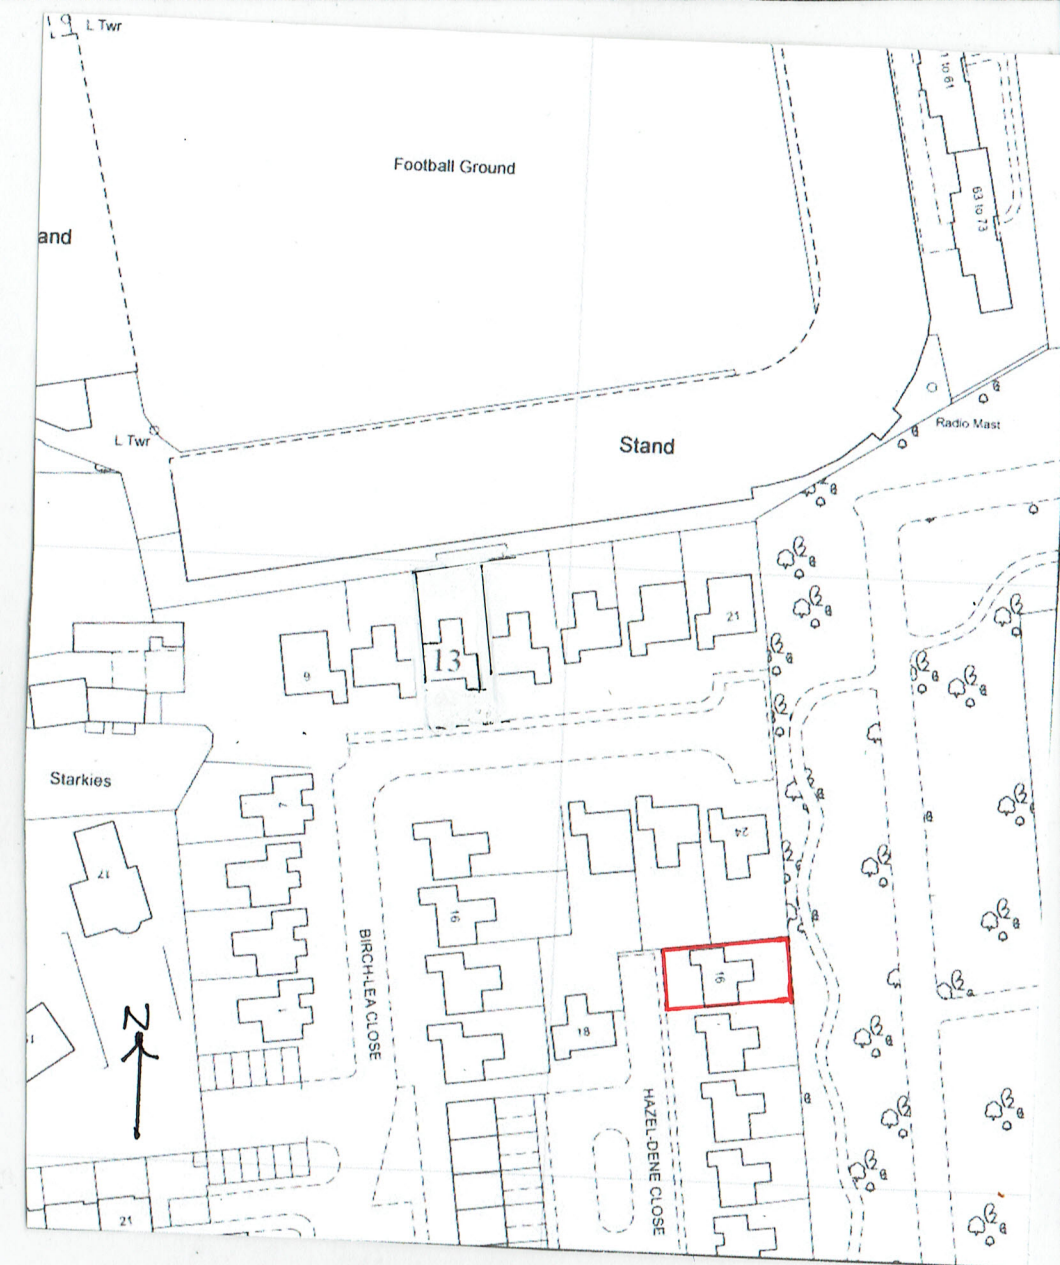


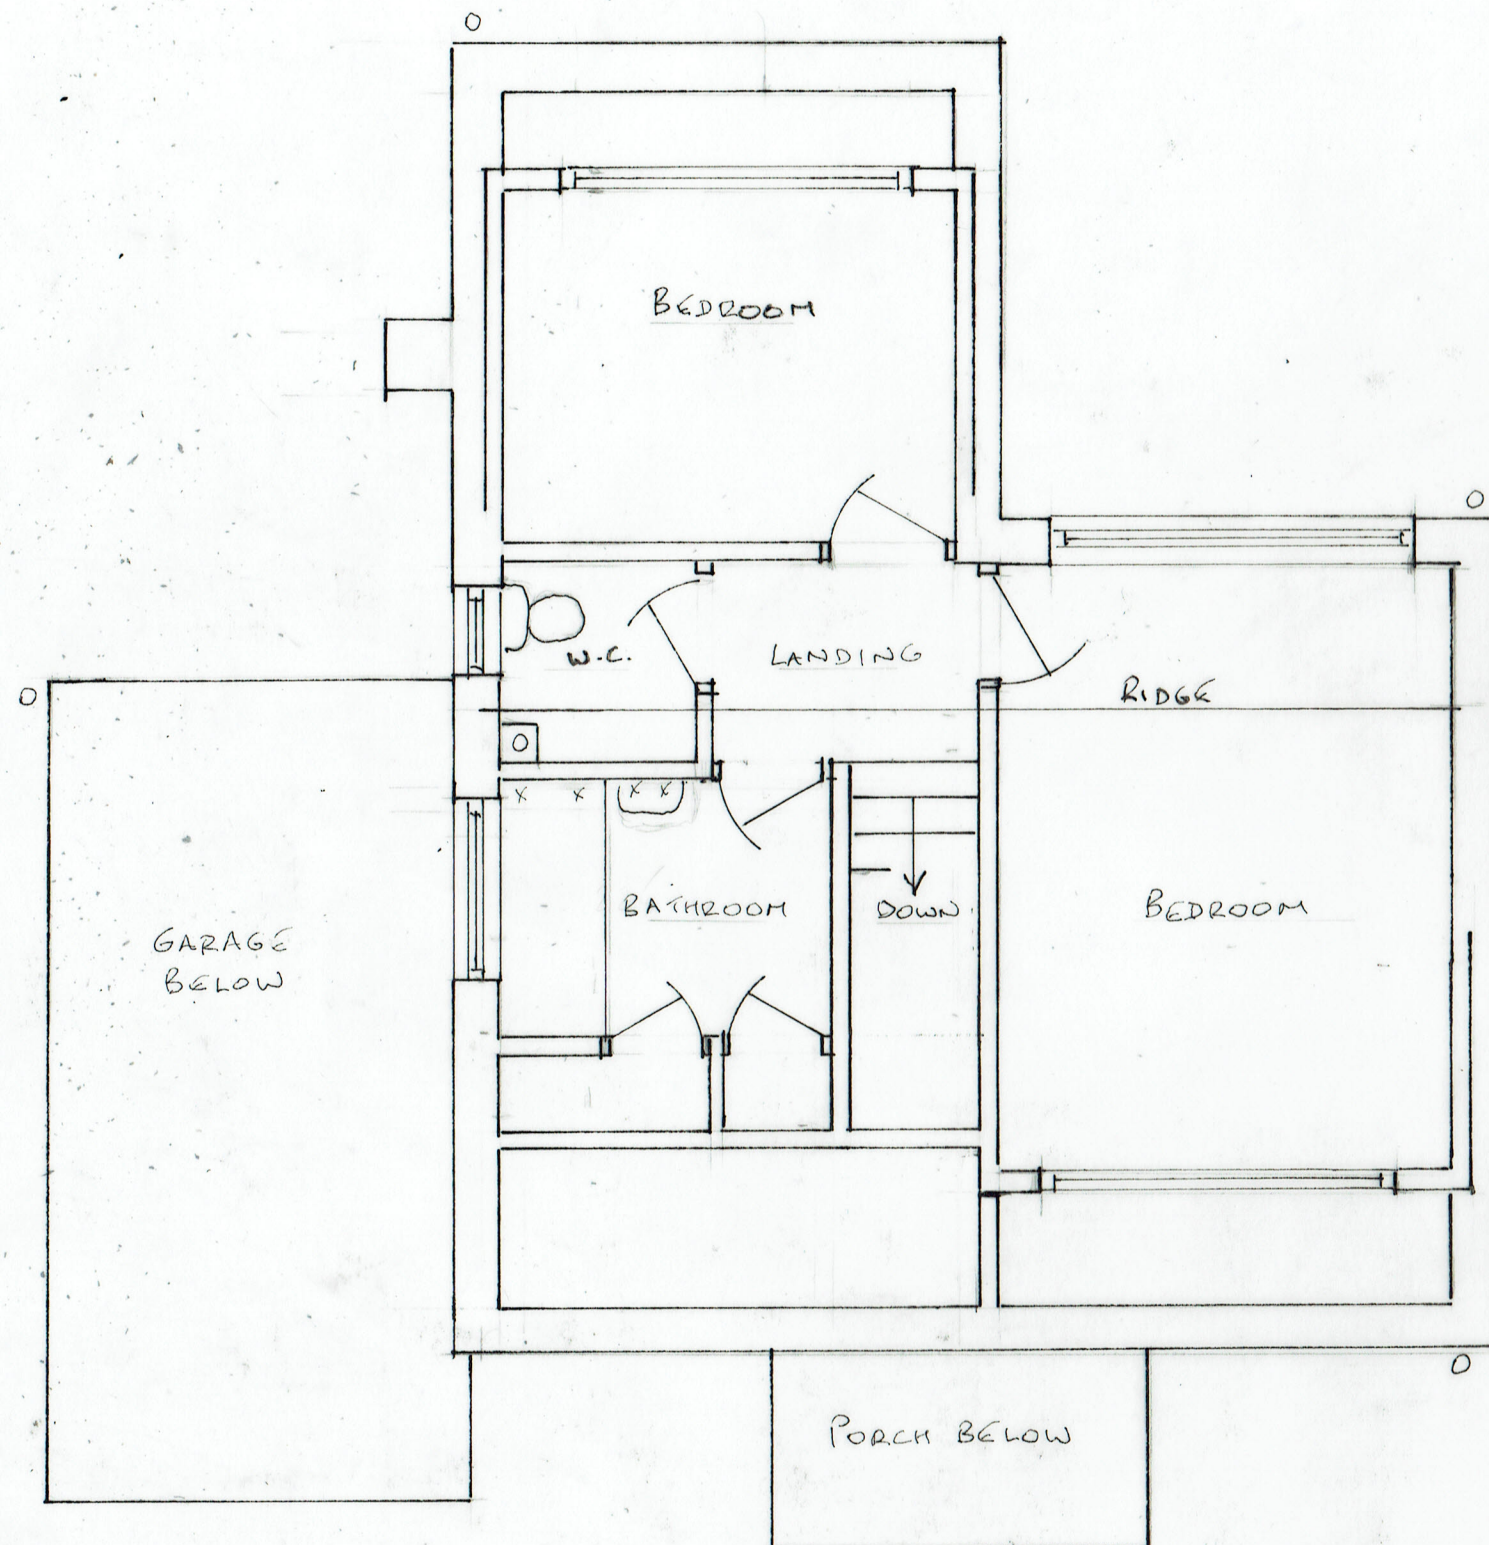

LOCATION PLAN (1:1250)

2. EXISTING FIRST FLOOR PLAN

28/05/2022

22/697/02

FRONT DORMER, TWO STOREY SIDE EXTENSION
16 HAZELDENE CLOSE, BURY BL9 9SA

0 METRES 5
SCALE 1:50 @ A3