



NOTES

- This drawing is copyright. No unauthorised copying of drawing without the express permission of the architect.
- Do not scale from prints. Use figure dimensions only.
- Contractors to check all dimensions on site prior to commencement of works.
- All works to be carried out in accordance with current statutory Health and Safety Regulations.
- This drawing is to be read in conjunction with all relevant consultants' and / or specialists' drawings / documents and any discrepancies or variations are to be notified to the architect before affected work commences.


REV.	AMENDMENTS	DATE
A.	WINDOW FENESTRATION AMENDED	13.12.23
B.	REAR WINDOWS AMENDED	15.02.24
C.	REAR WINDOWS AMENDED	21.03.24

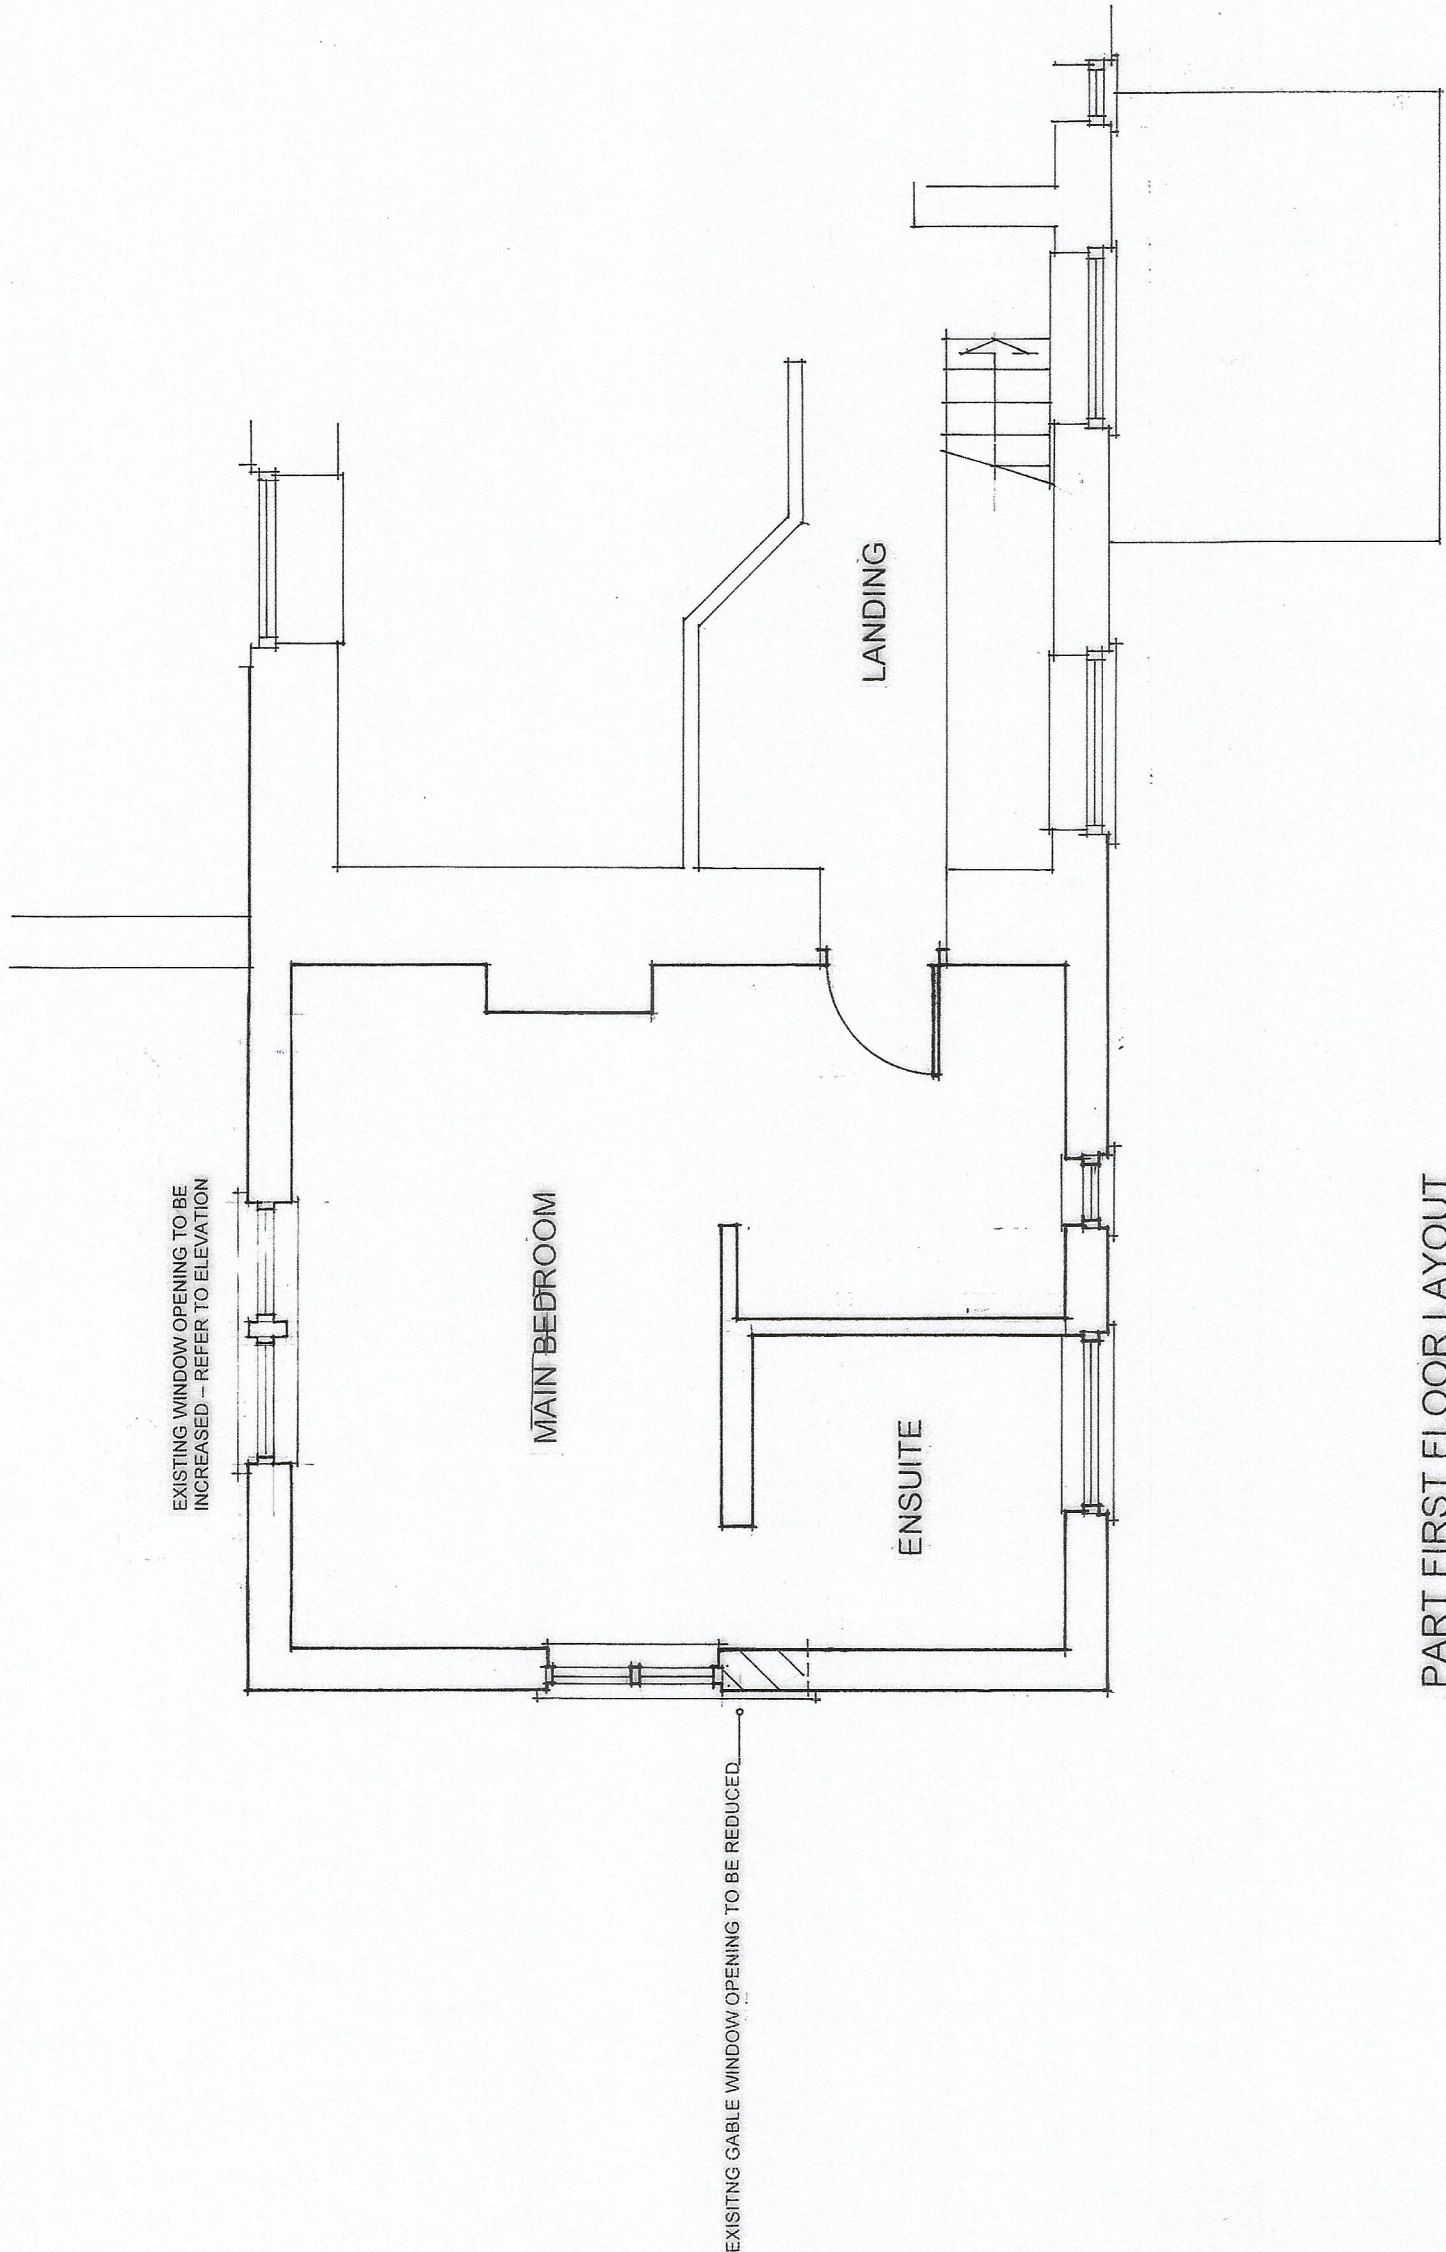


PART FIRST FLOOR LAYOUT

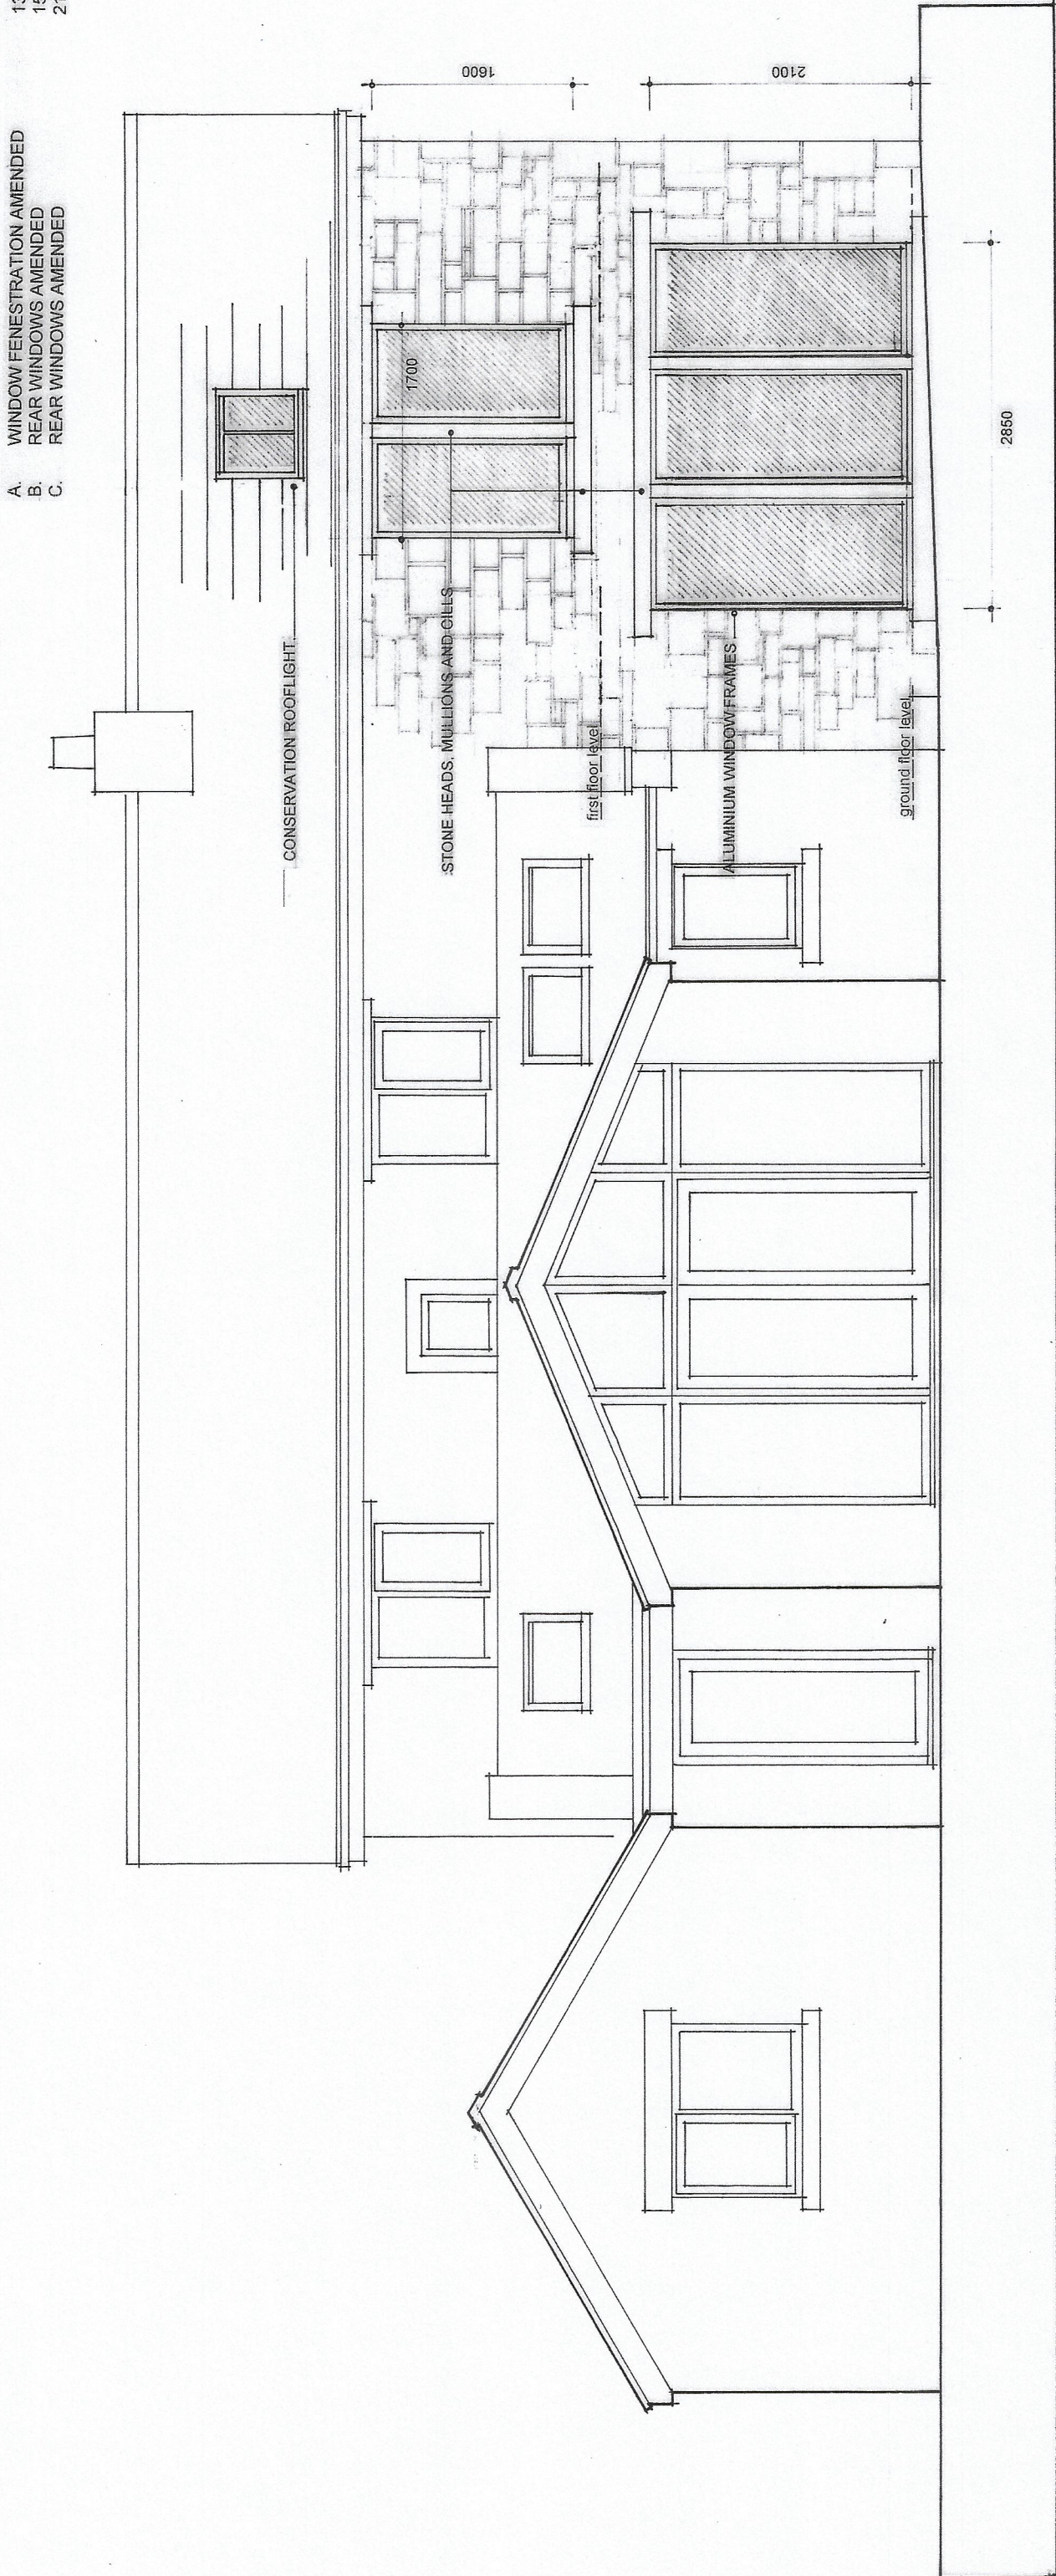


PROPOSED REAR ELEVATION

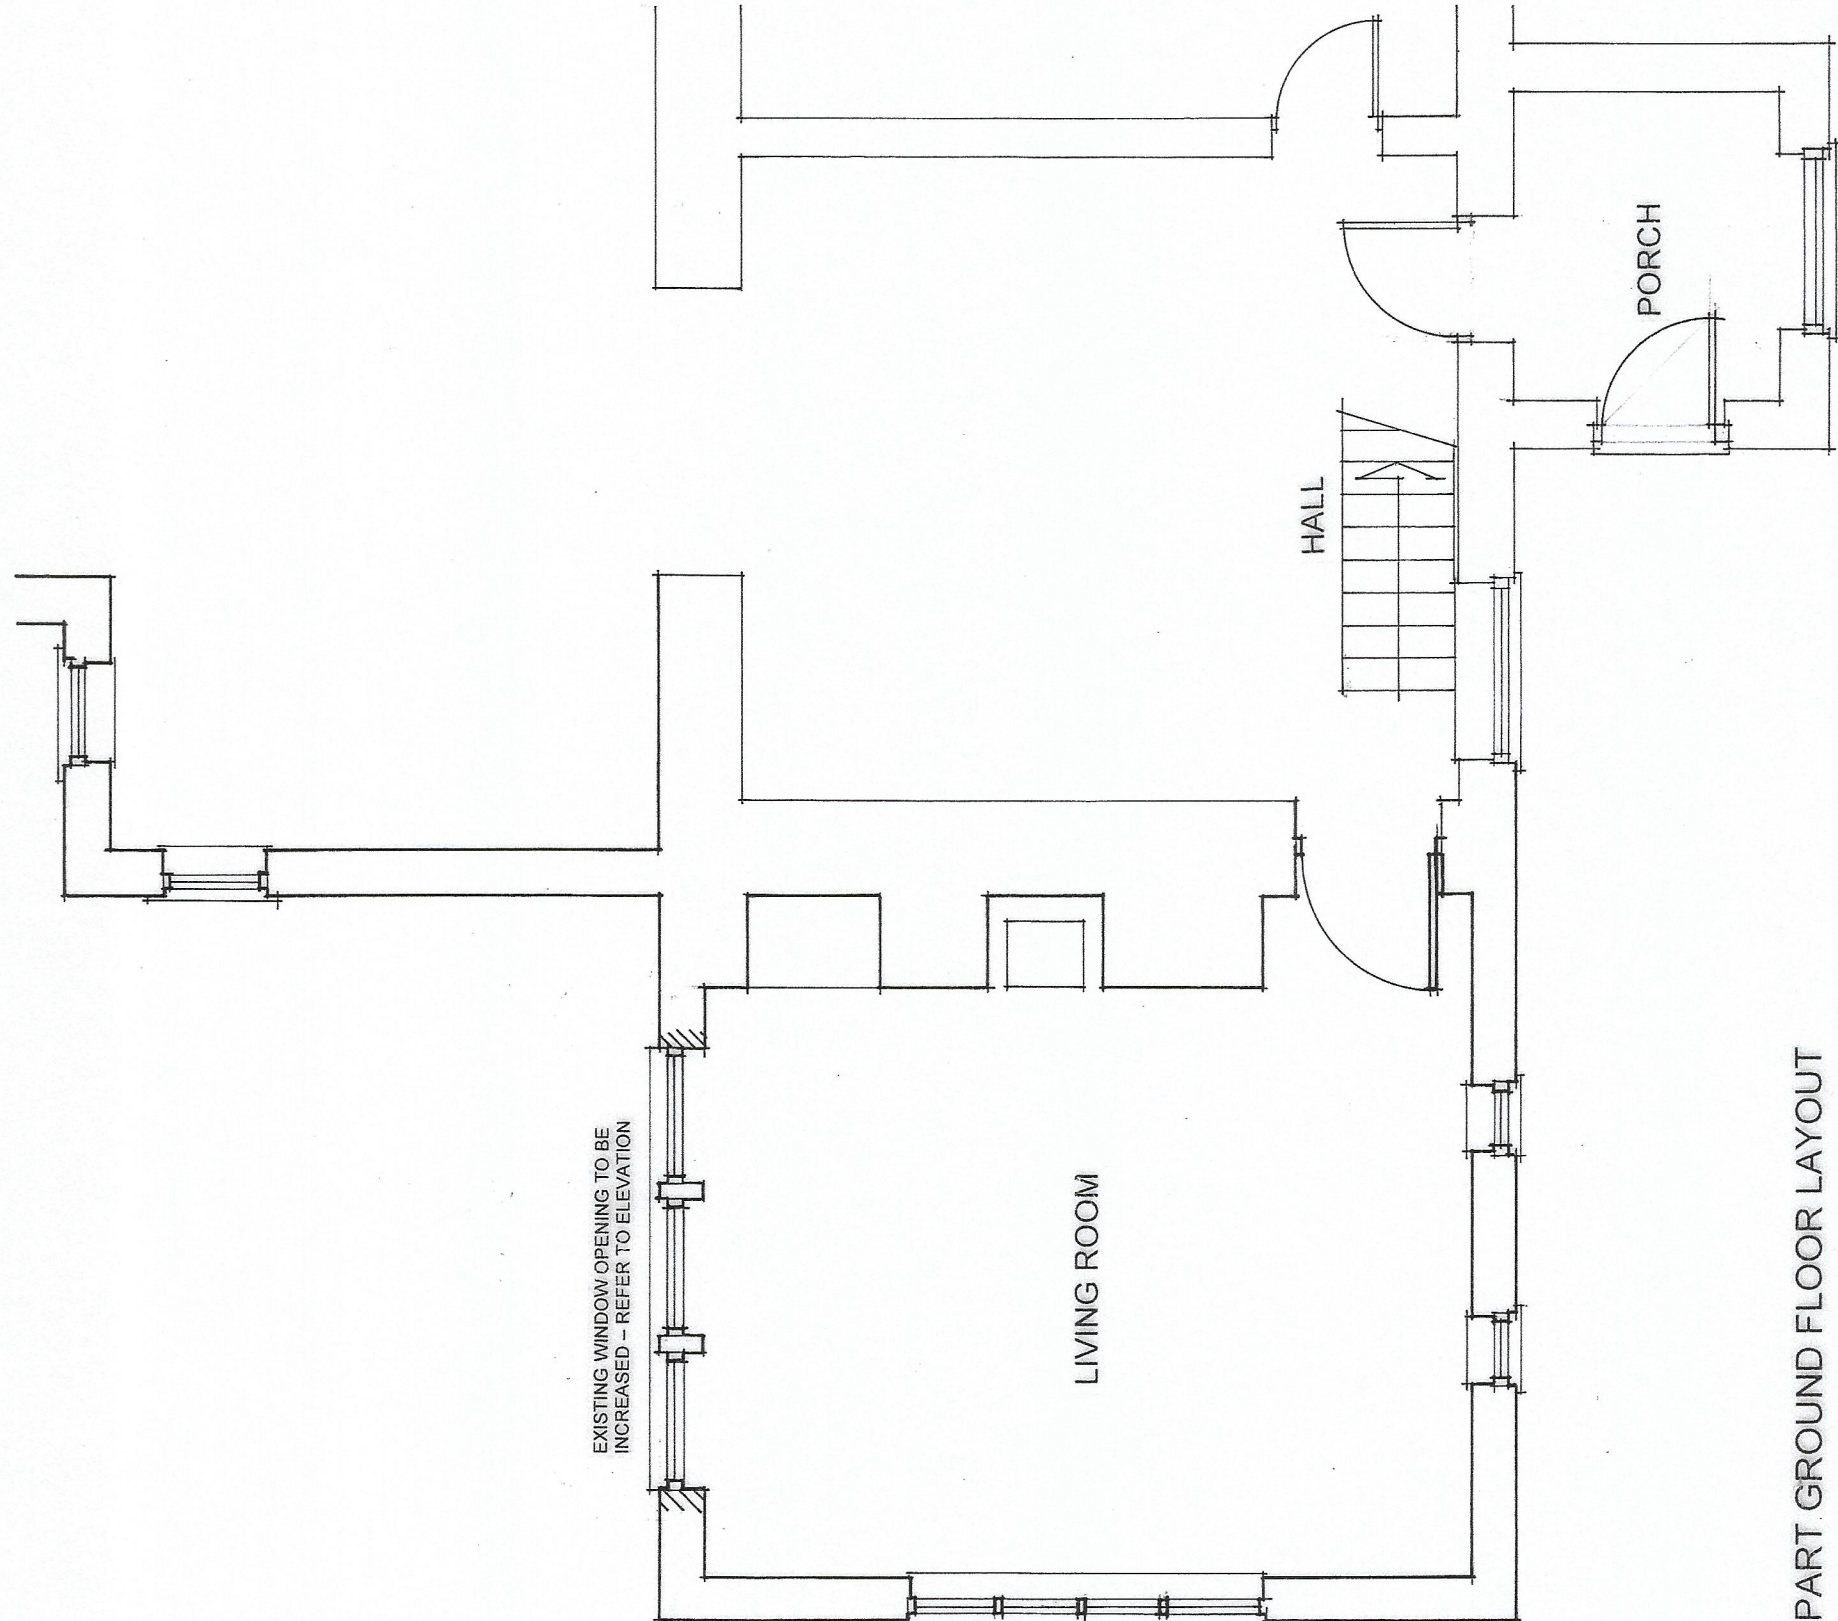

PART GROUND FLOOR LAYOUT

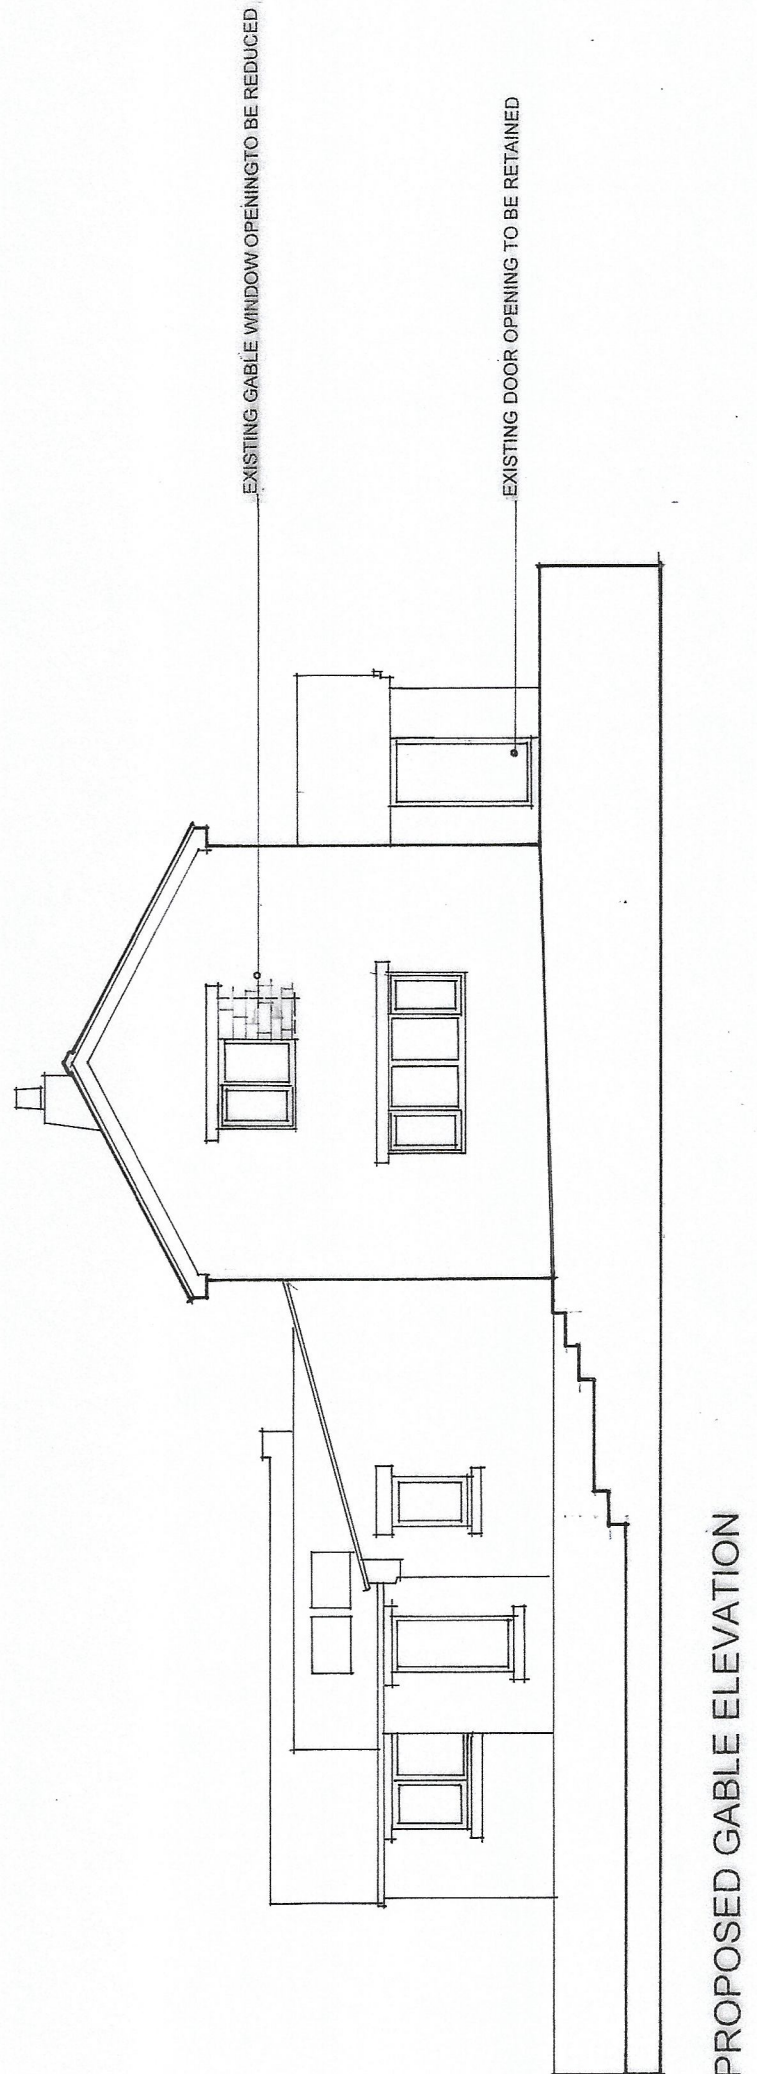

PROPOSED GABLE ELEVATION

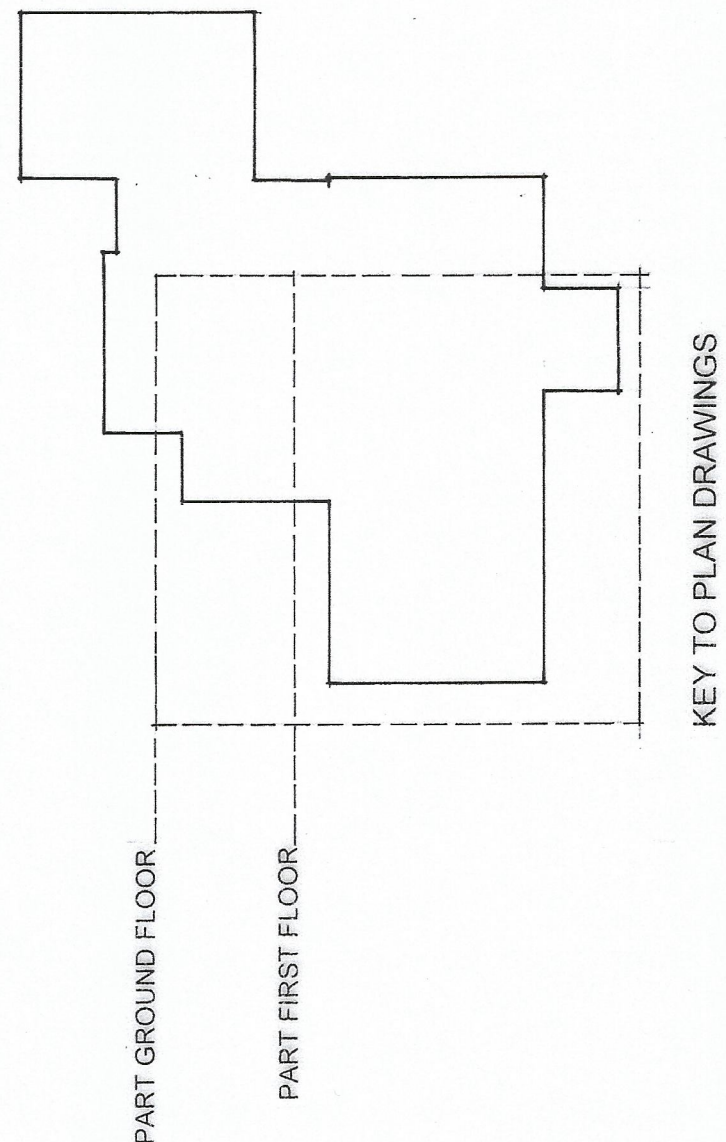

KEY TO PLAN DRAWINGS

Project	PROPOSED ALTERATIONS: SHAUNINGS COTTAGE, HAWKSHAW
Drawing	SCHEME PROPOSAL
Client	MR & MRS P TAYLOR
Drawn By	WJH
Scale	1:50 & 1:100 @ A1
Dwg. No.	230644.10 (C)
Dwg. Size	A1
Date	DECEMBER 2023

JOHN HOLT ARCHITECTS LTD.

3 MANCHESTER ROAD BURY LANCASHIRE BL9 0DP
TELEPHONE 0161 764 8314 FACSIMILE 0161 764 6965
E-MAIL info@johnholtarchitects.co.uk
DO NOT SCALE DRAWING