



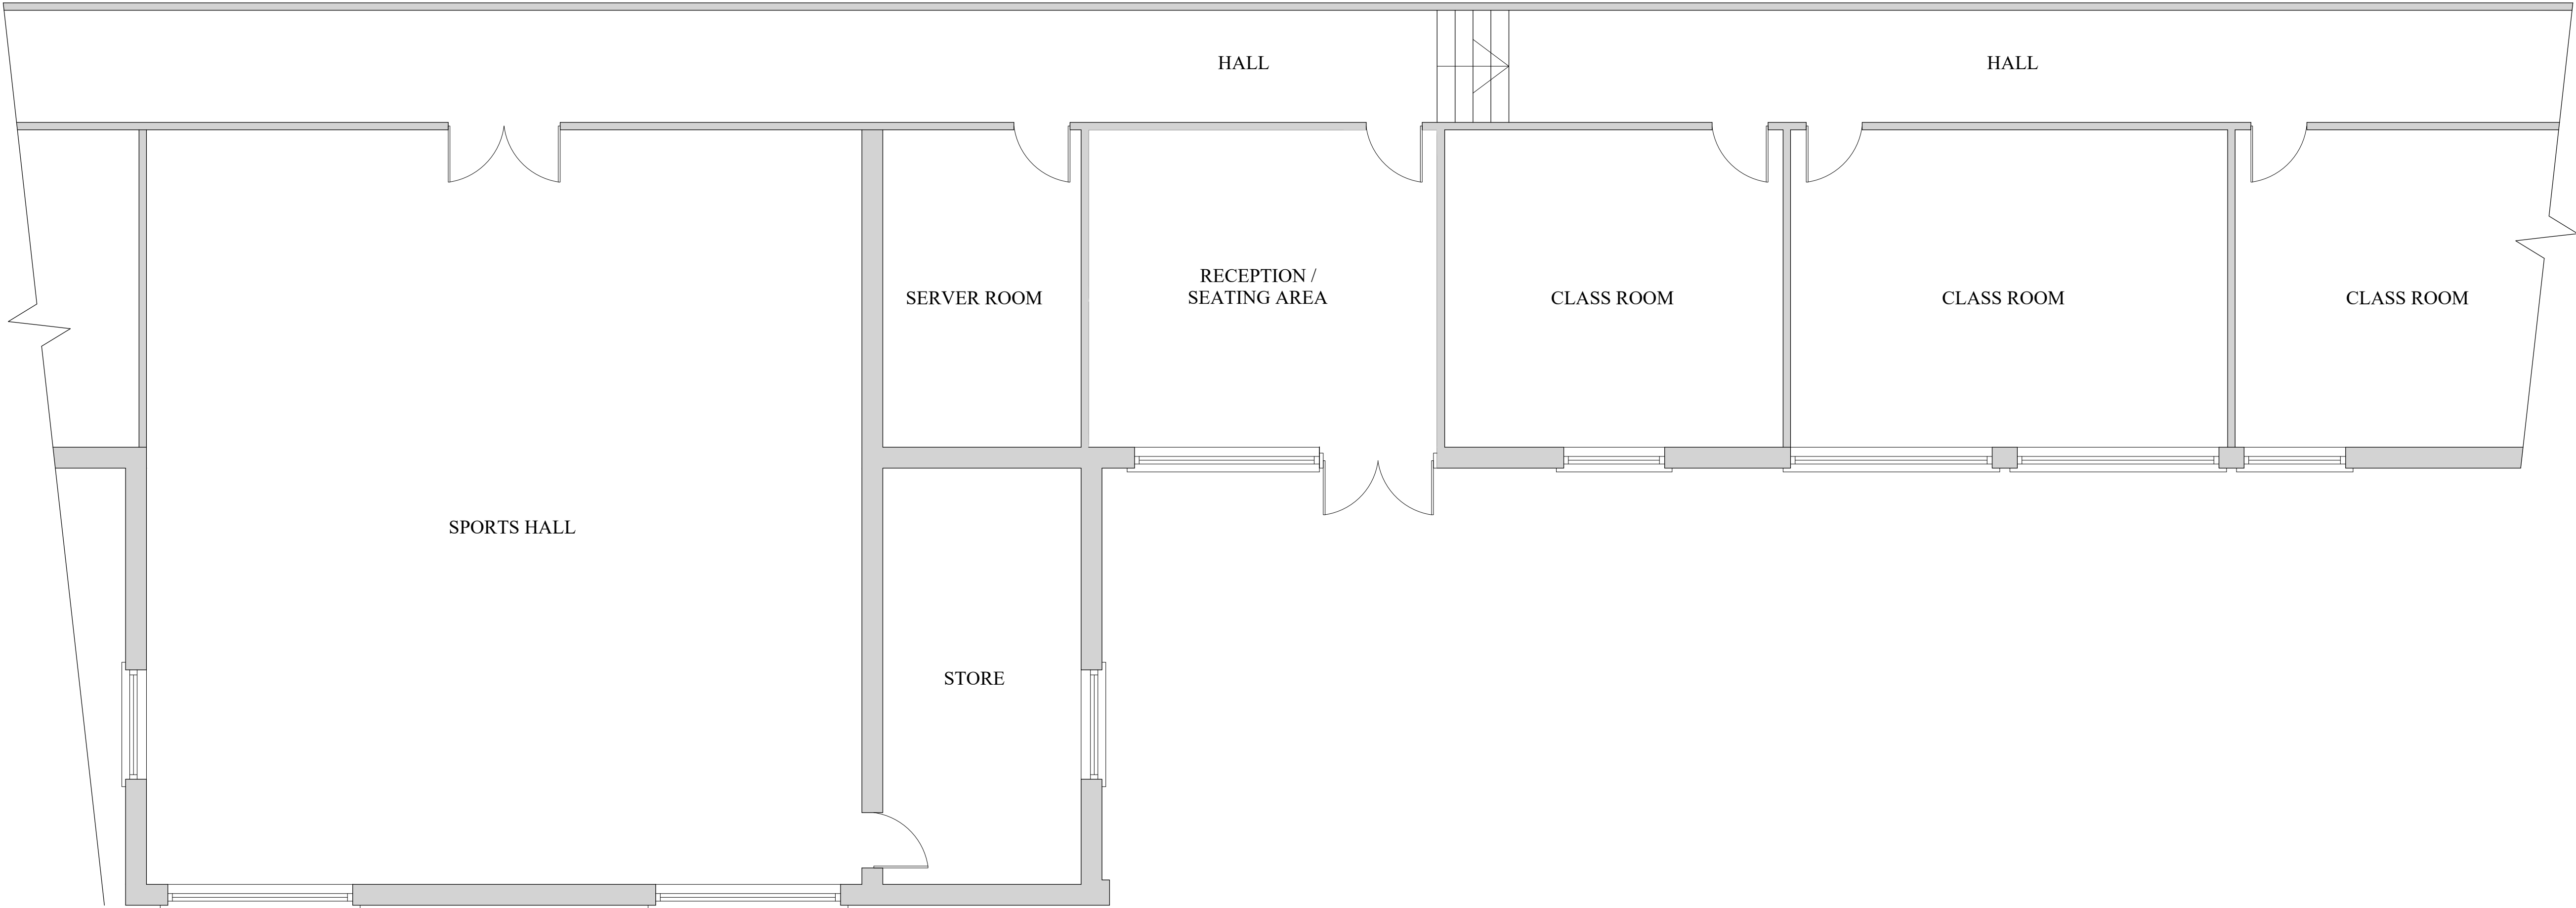

EXISTING GROUND FLOOR LAYOUT
(SCALE 1:50)

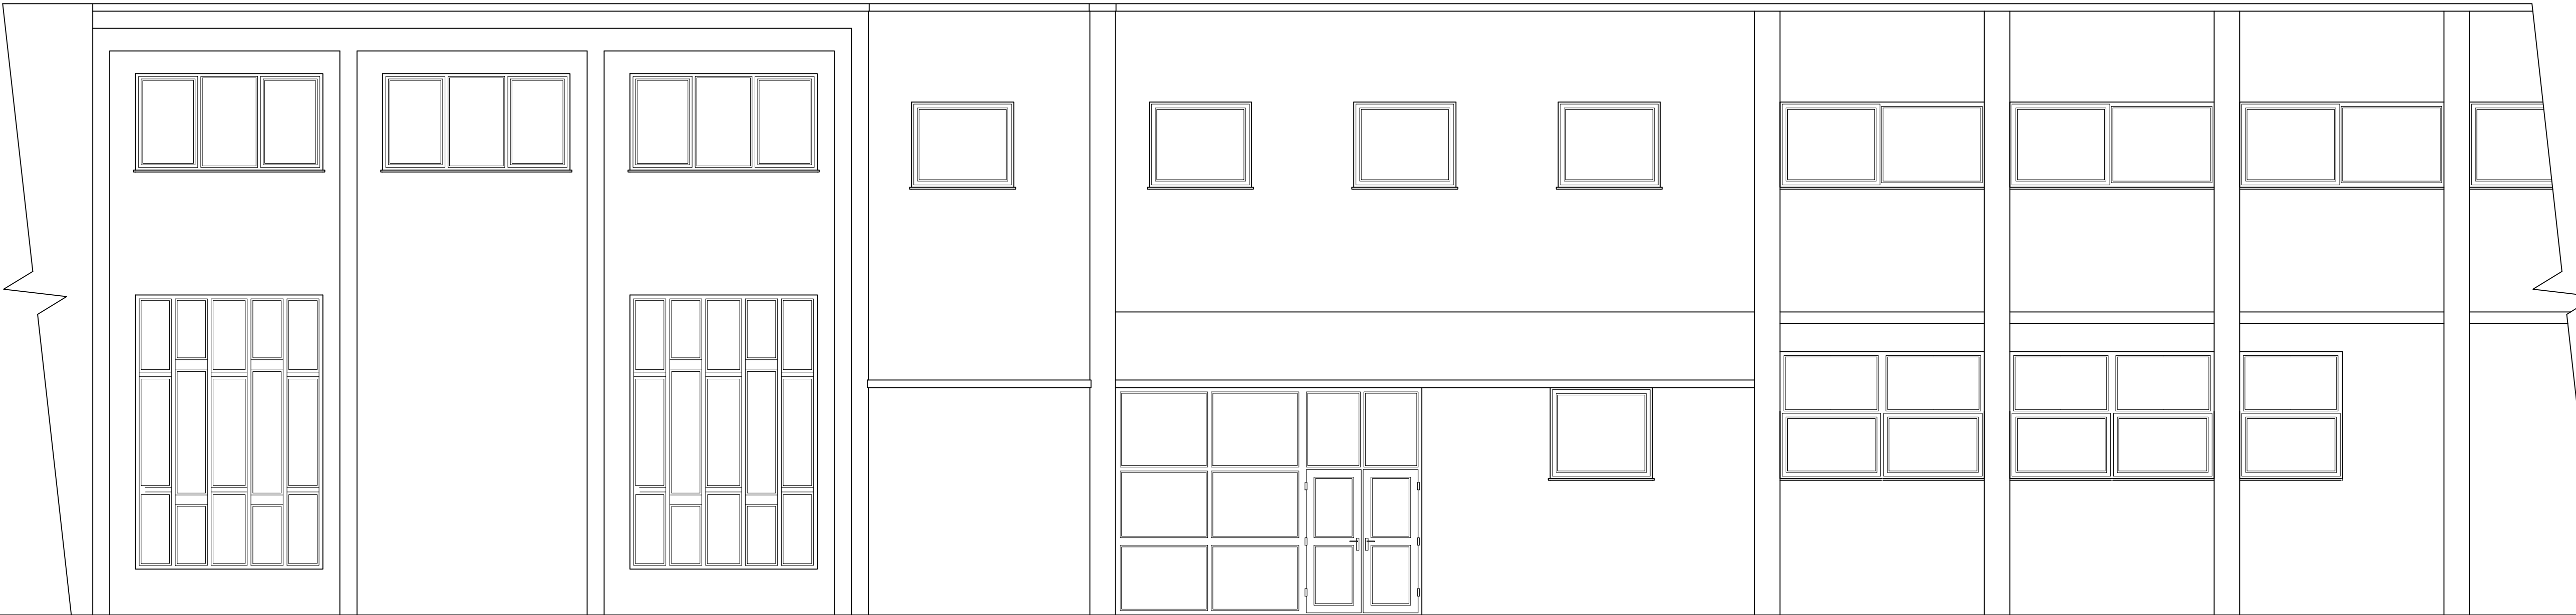

EXISTING PART FRONT ELEVATION
(SCALE 1:50)



B A	05.12.23 24.05.22	ISSUED FOR PLANNING APPROVAL ISSUED FOR PLANNING APPROVAL	
	DRAWING STATUS: PLANNING APPROVAL		
PROJECT:		St. MONICA'S RC HIGH SCHOOL	
TITLE:		PROPOSED SINGLE STOREY FRONT EXTENSION	
SCALE @ SIZE: 1:50 @ A1 U.N.O		STATUS: PLANNING APP.	DATE: MAY '22
PROJECT No: MH-001		DRAWING No: 002	REV: B