




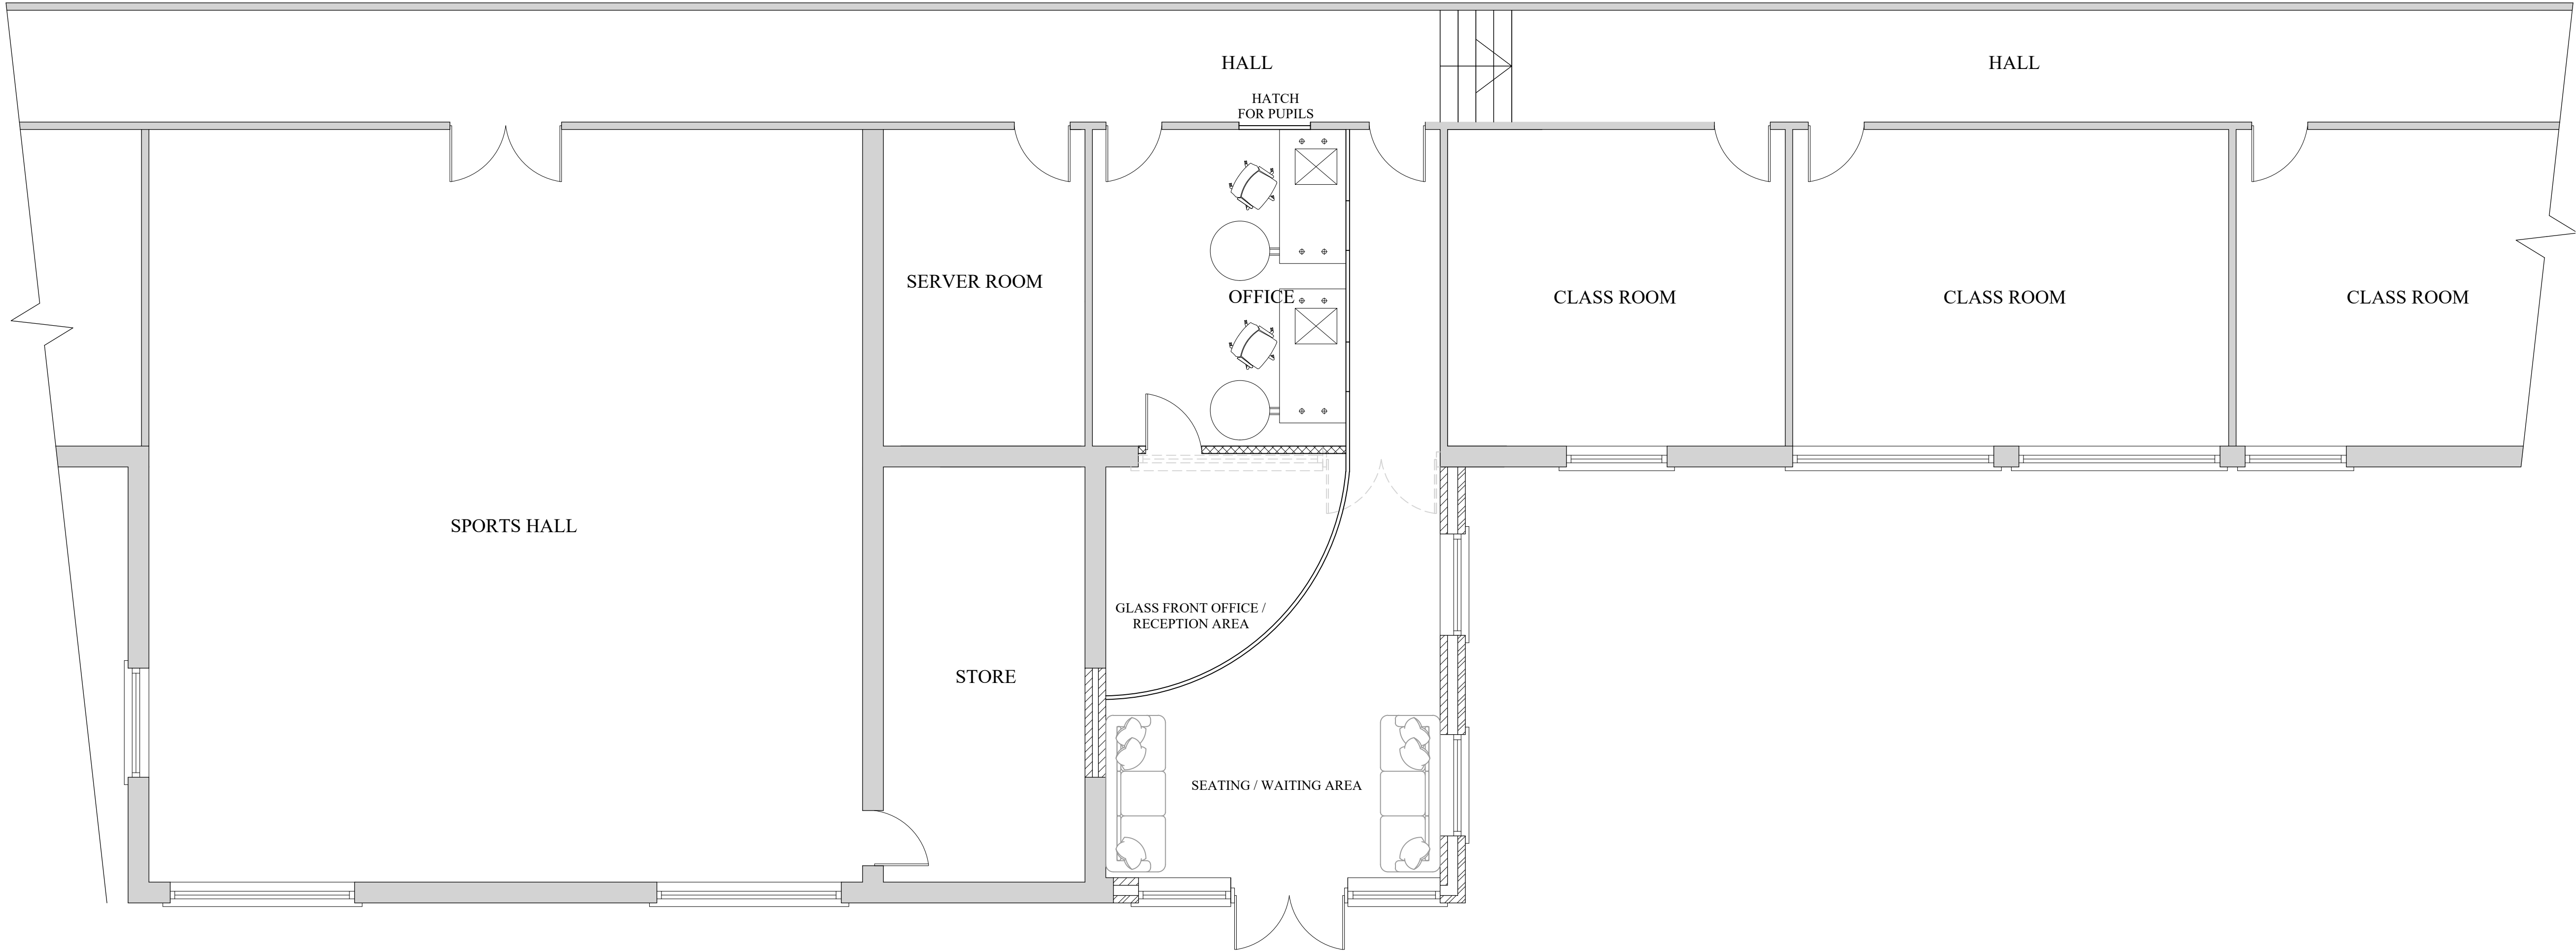

PROPOSED GROUND FLOOR LAYOUT
(SCALE 1:50)

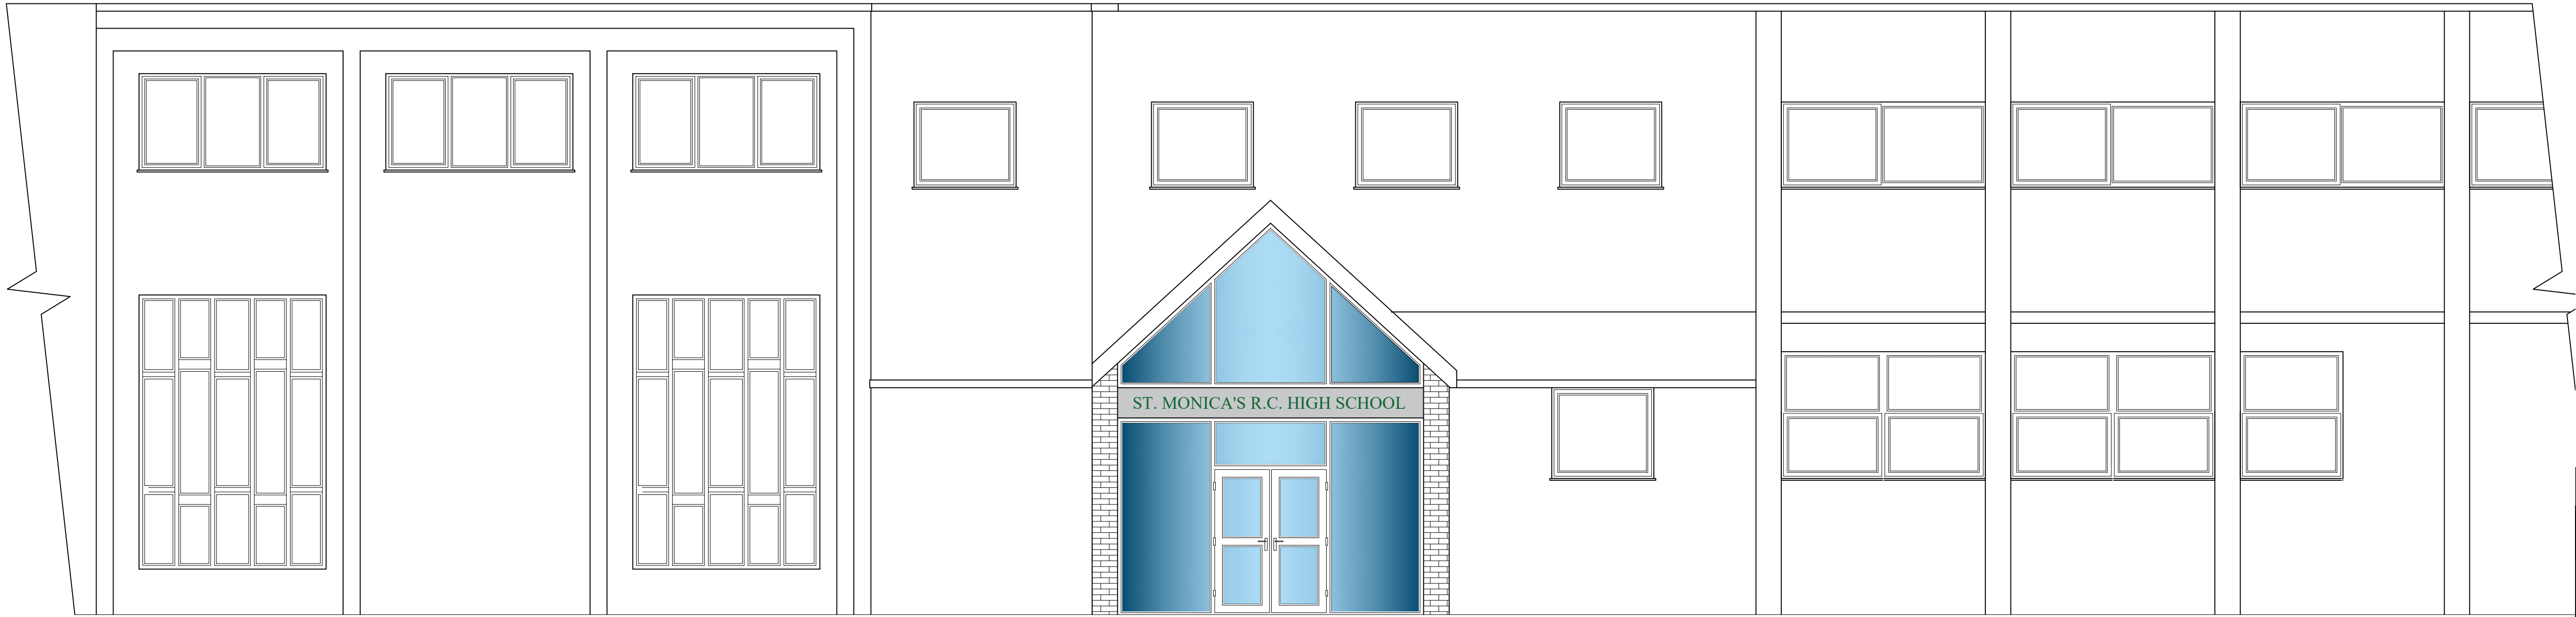

PROPOSED PART FRONT ELEVATION
(SCALE 1:50)

 

B	05.12.23	ISSUED FOR PLANNING APPROVAL	
A	24.05.22	ISSUED FOR PLANNING APPROVAL	
DRAWING STATUS:		PLANNING APPROVAL	
PROJECT: St. MONICA'S RC HIGH SCHOOL			
TITLE: PROPOSED SINGLE STOREY FRONT EXTENSION			
SCALE @ SIZE: 1:50 @ A1 U.N.O		STATUS: PLANNING APP.	DATE: MAY '22
PROJECT No: MH-001		DRAWING No: 003	REV: B