
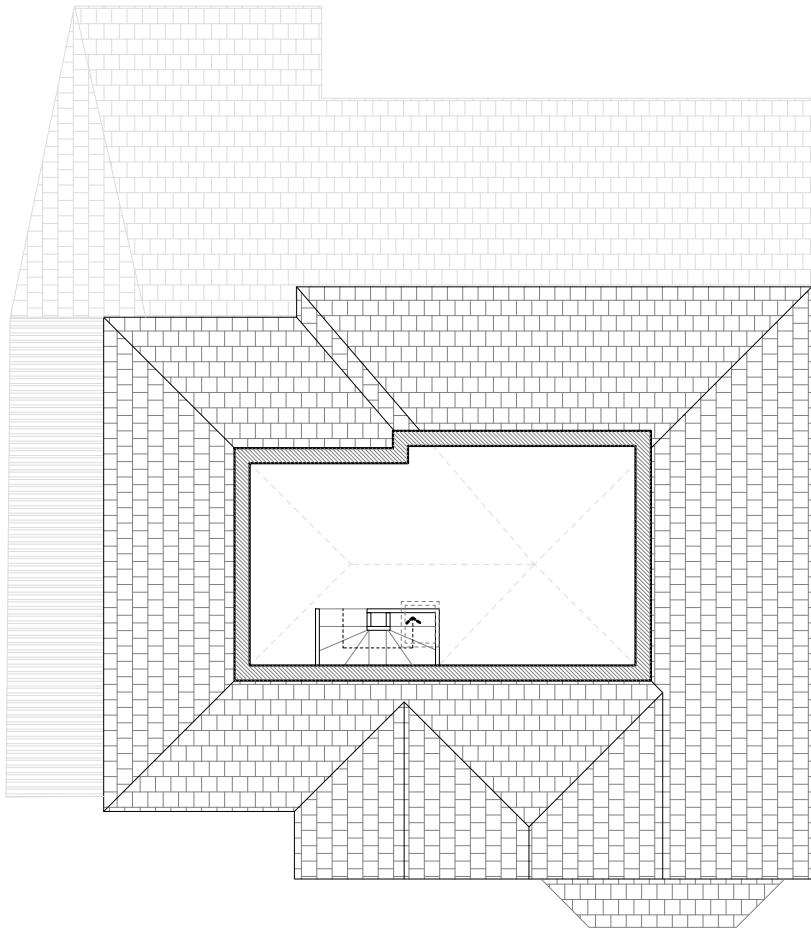
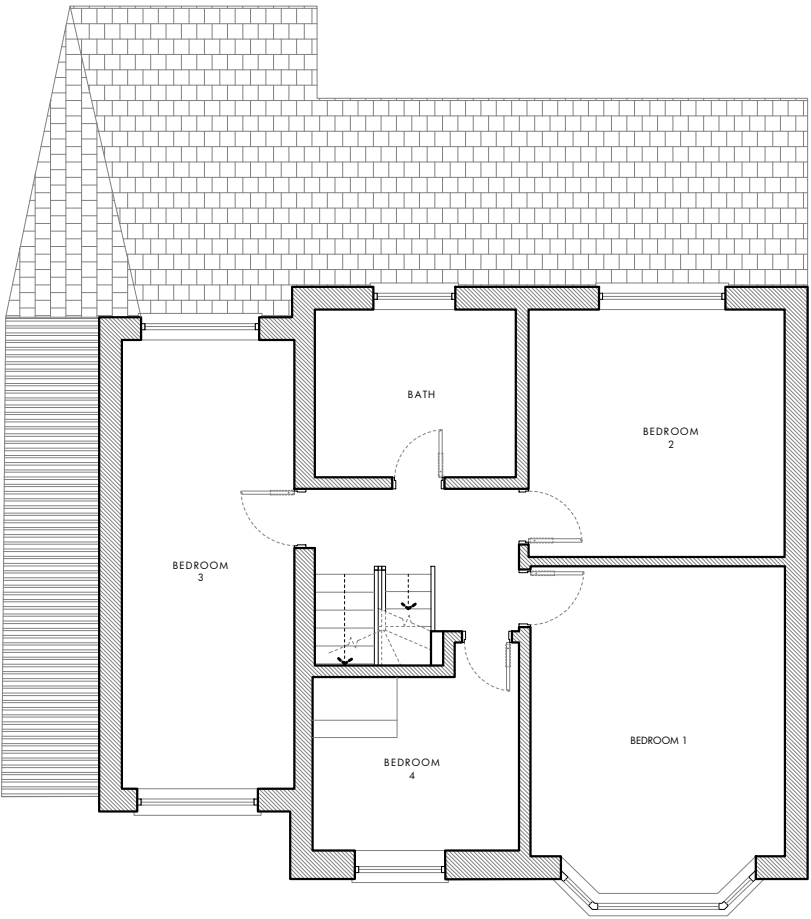


Dimensioning

Figured dimensions only to be taken from these designs and drawings. Work to annotated dimensions only. All dimensions to be checked on site. Architectural designers to be informed immediately of any discrepancies before work proceeds. Drawings are to be read in conjunction with relevant specifications, structural engineers and service engineers' drawings.

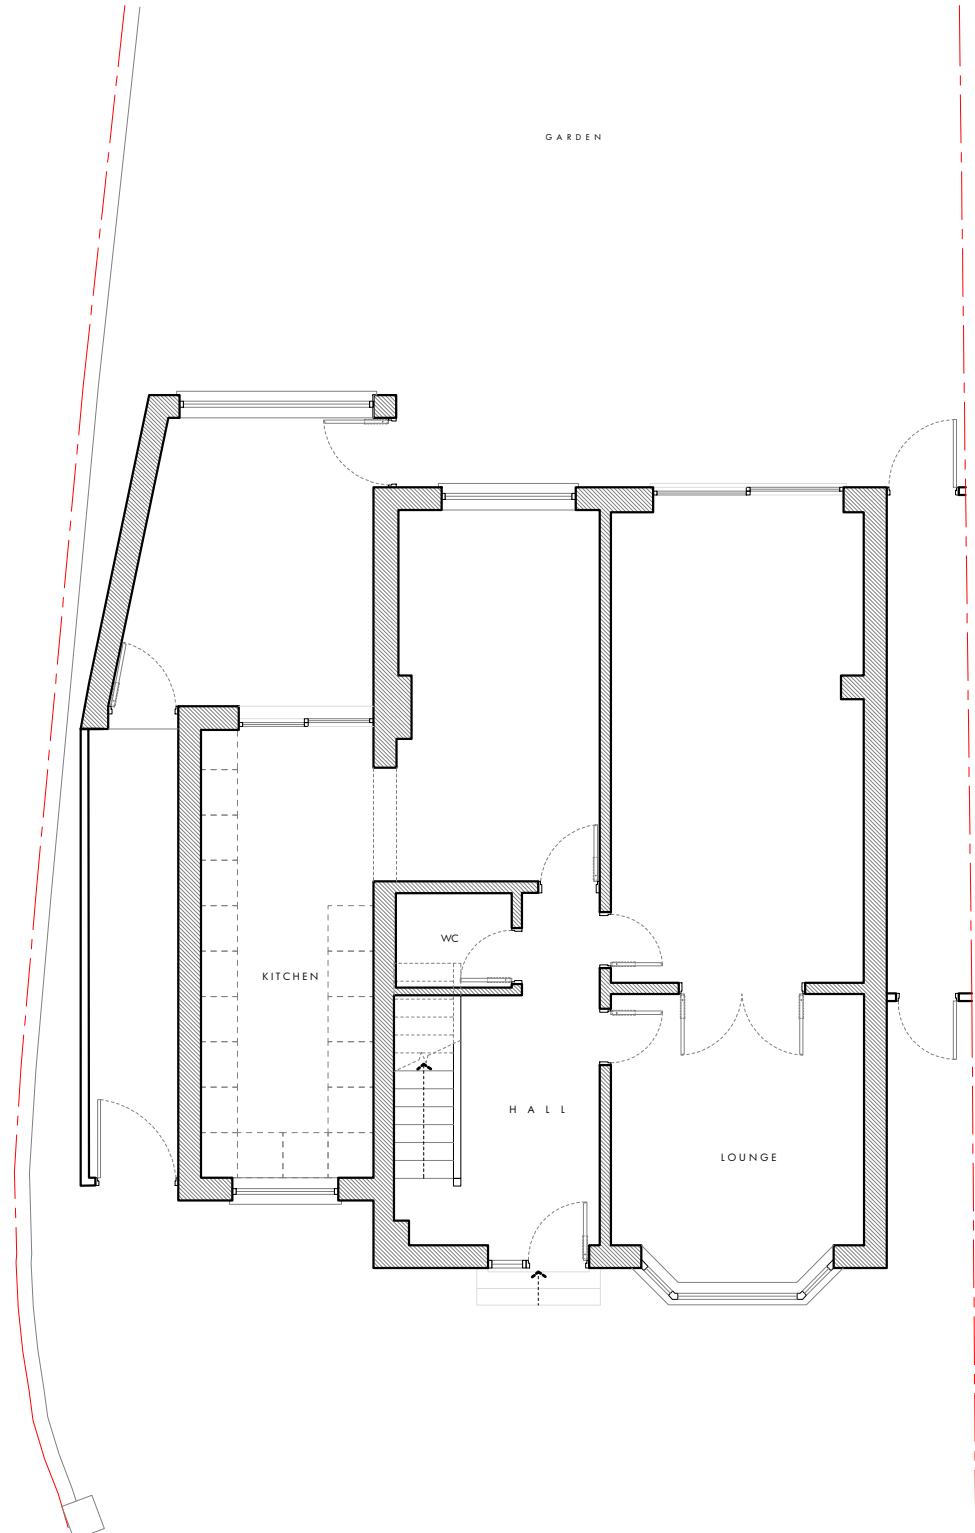

EXISTING GROUND FLOOR PLAN

1:100 @ A3



EXISTING FIRST FLOOR PLAN

1:100 @ A3

EXISTING LOFT FLOOR PLAN

1:100 @ A3

Rev	Date	Description
-	29/11/23	Issued to client for comments



S A L E M
ARCHITECTS

Architecture | Masterplanning | Graphics

CLIENT:
-

PROJECT:
54 Windsor Rd ,
Prestwich,
Manchester
M25 0FF

TITLE:
Existing Plans

SCALE:
1:100 @ A3

DRAWING NO.
Sheet 2

REV:

DATE:

November 2023