
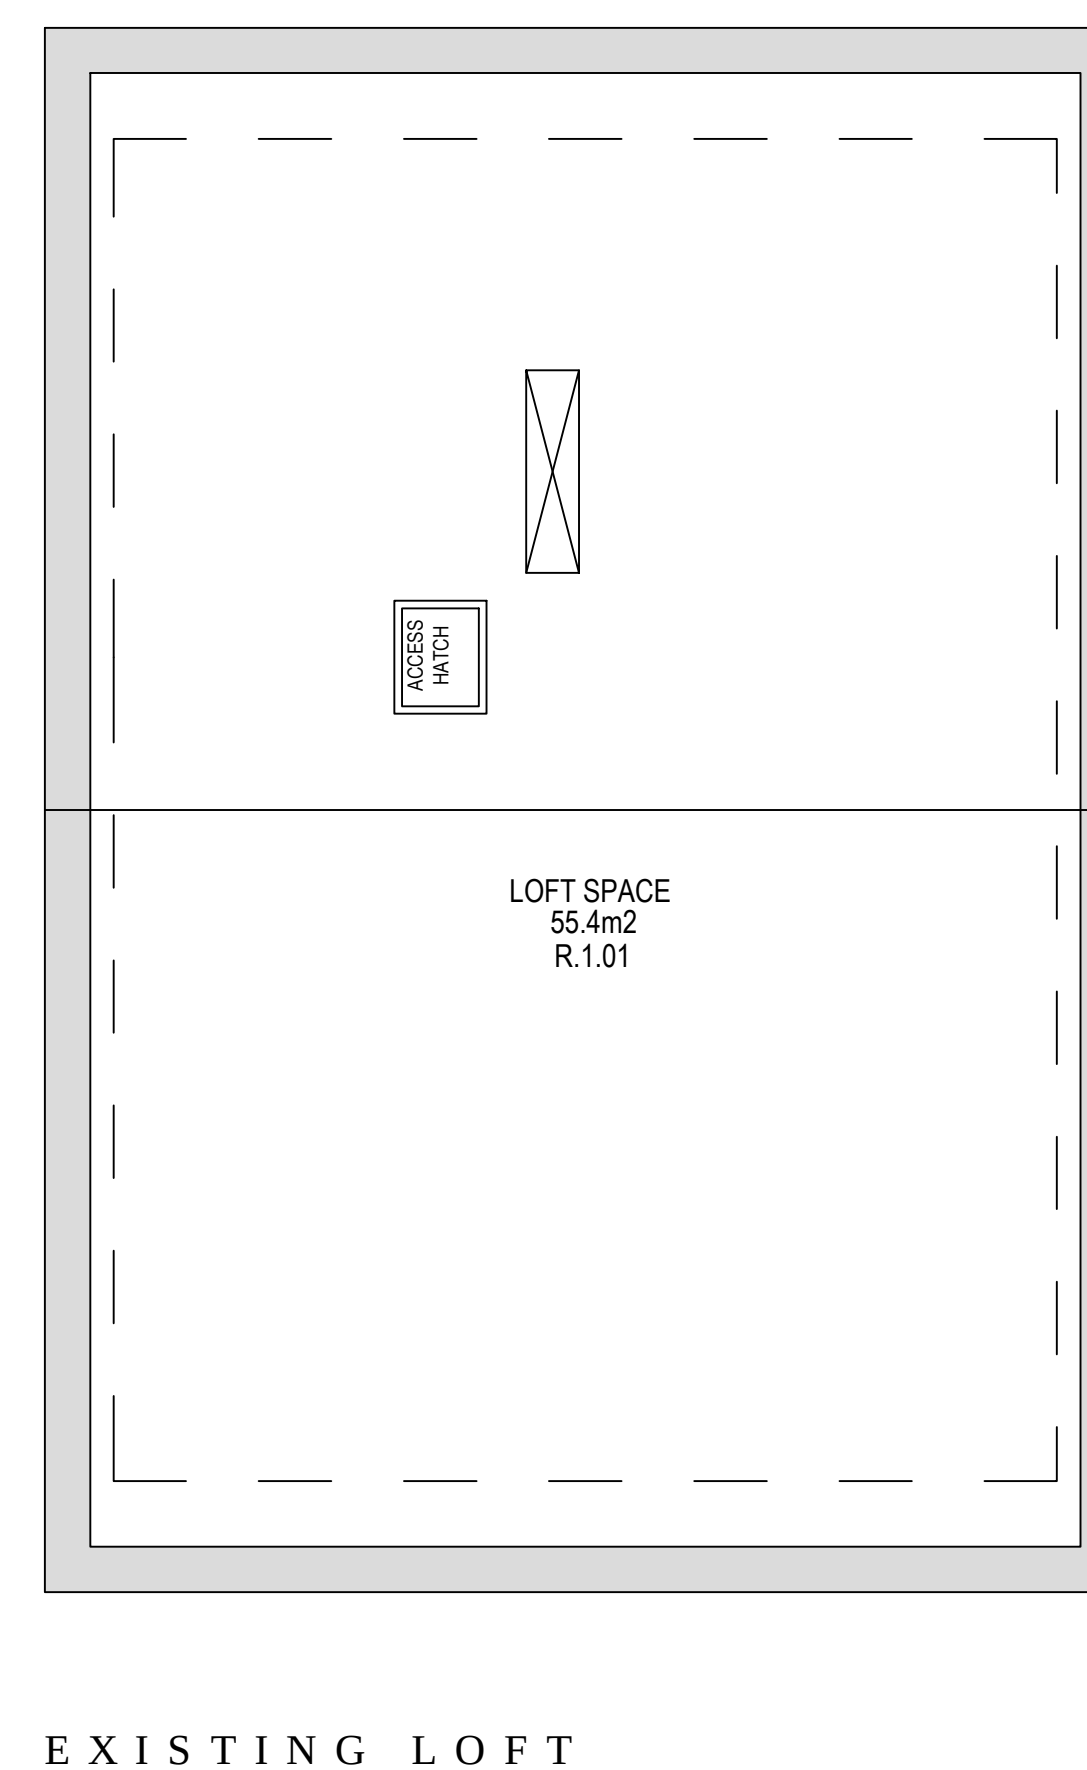
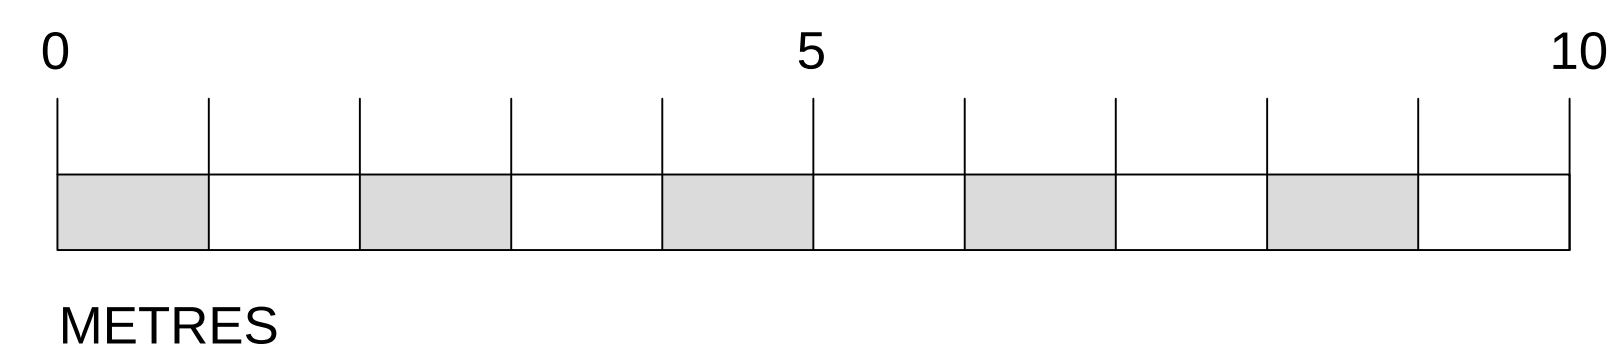


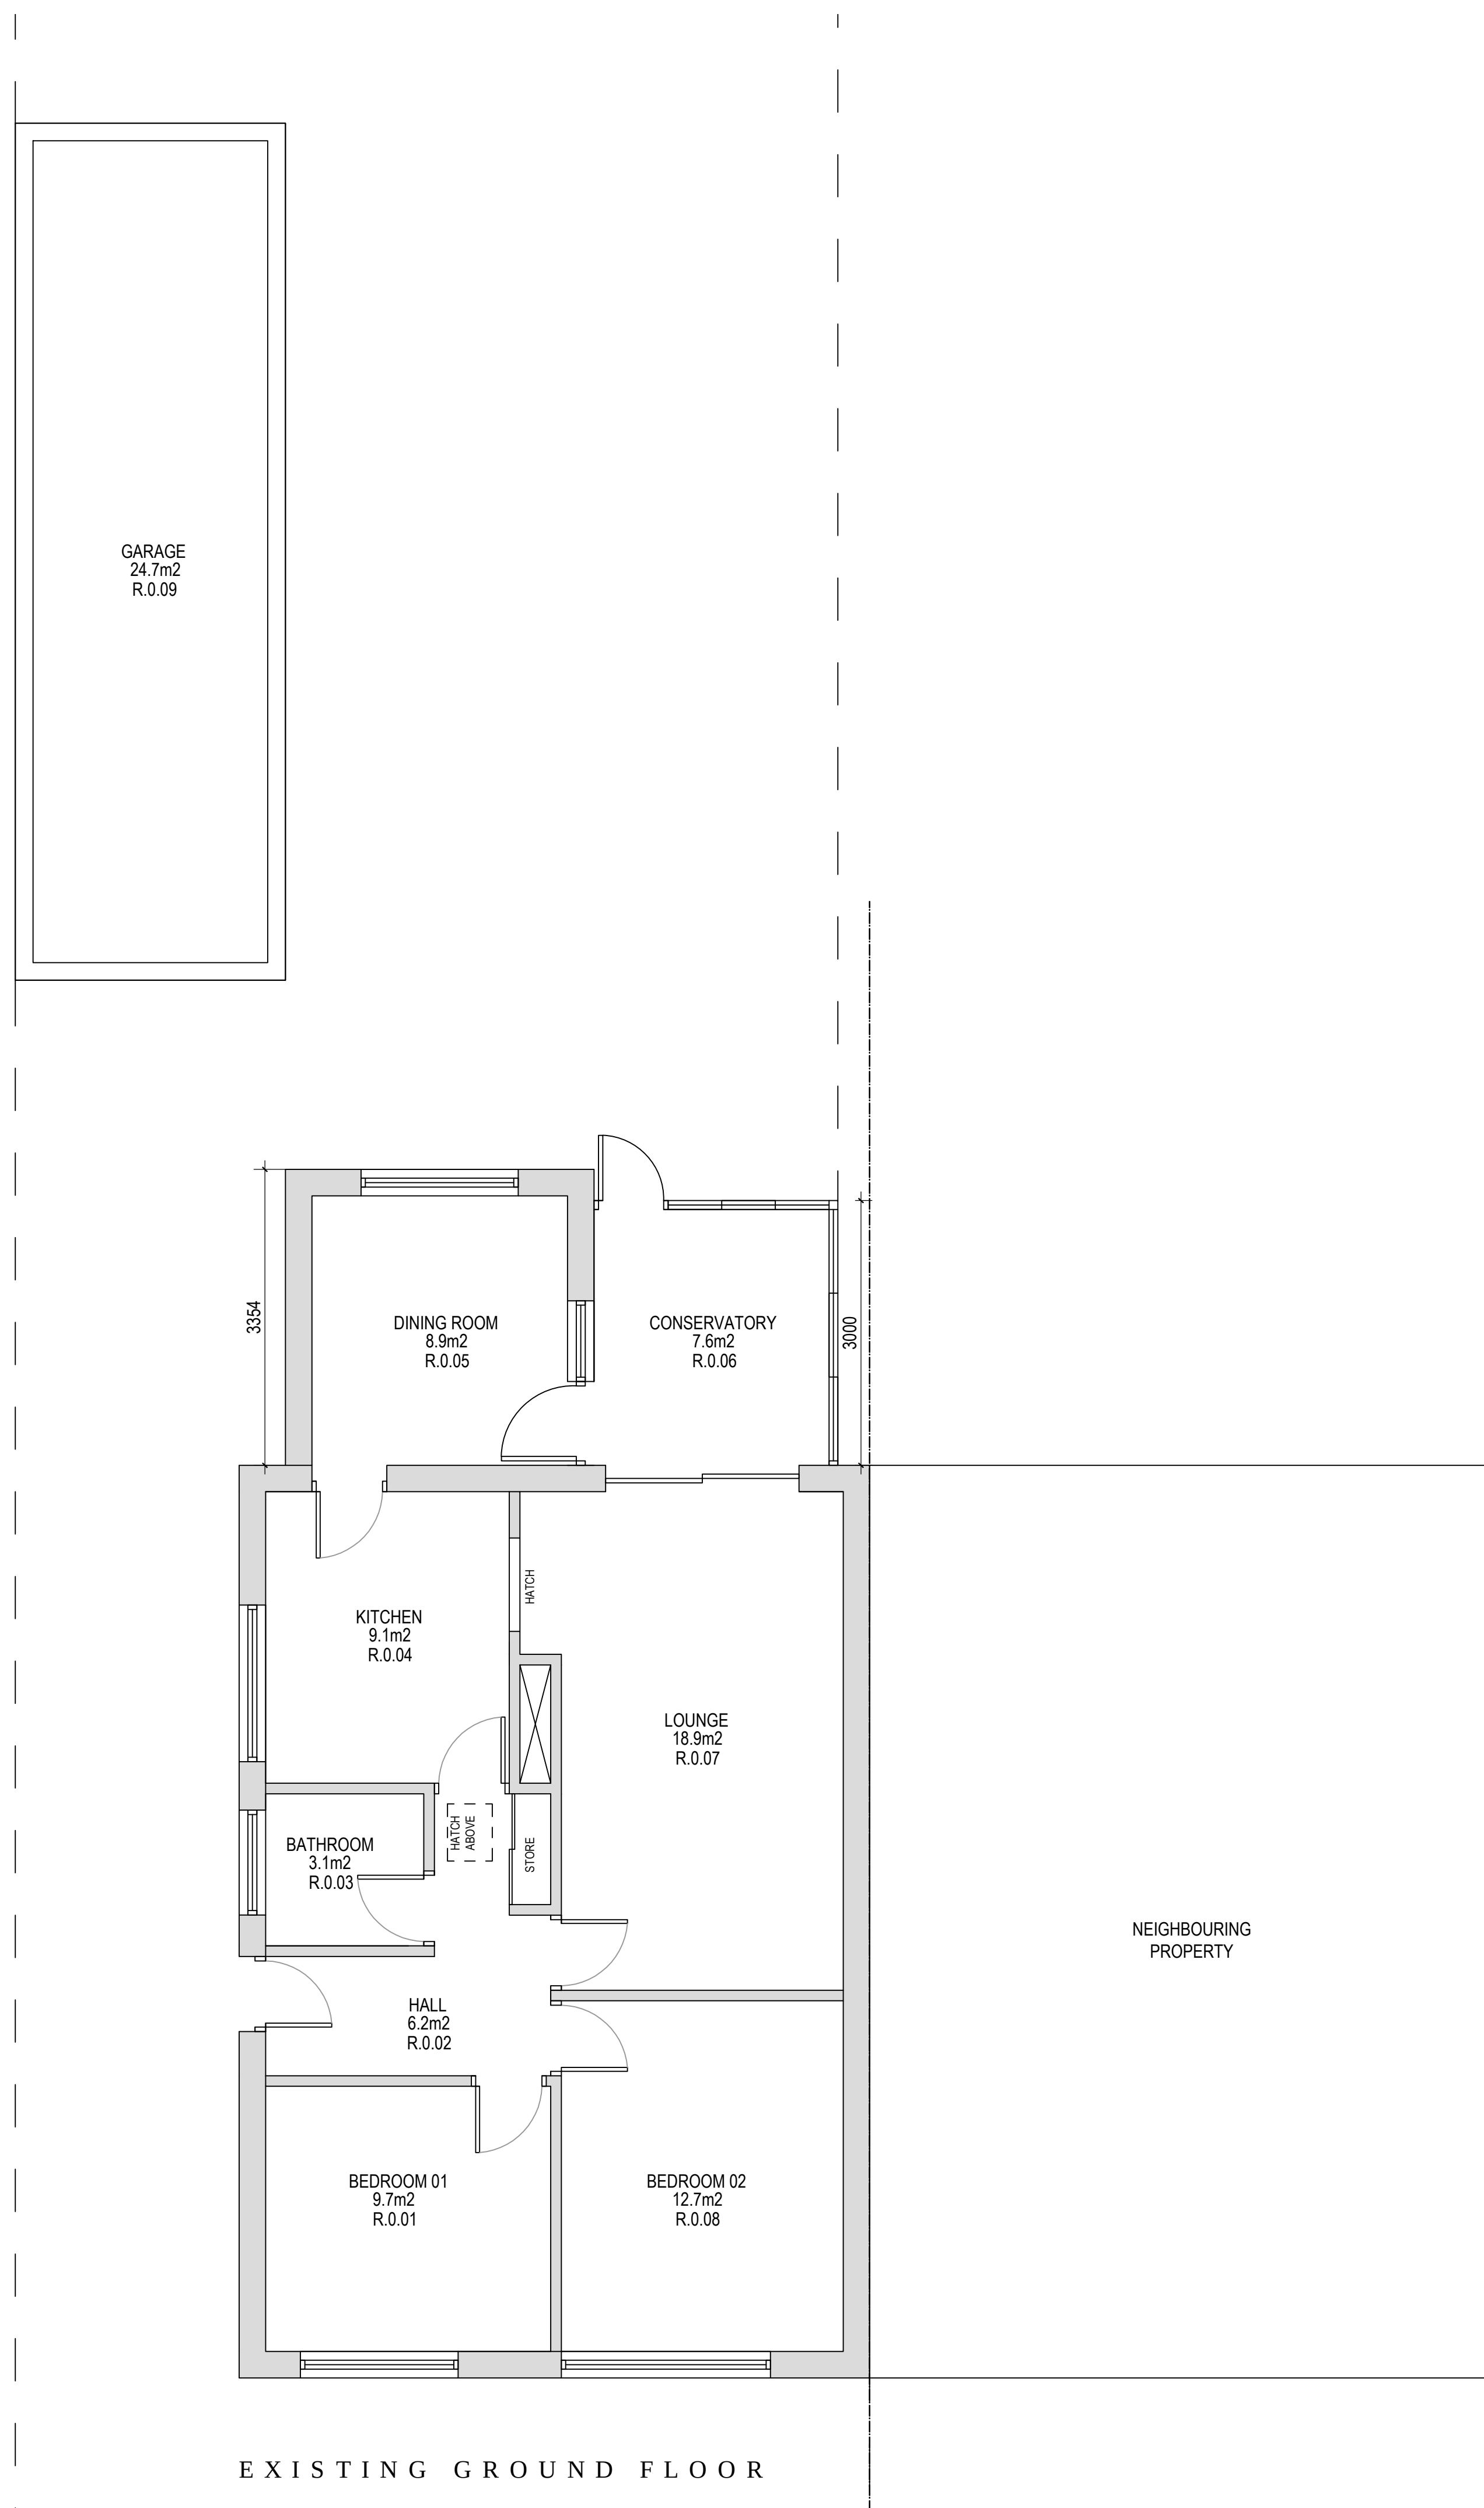

Notes: • This drawing is copyright. • Do not scale dimensions from this drawing. • This drawing is to be read in conjunction with all other relevant drawings. • All discrepancies on this drawing are to be reported to the architect. • Do not modify any element of this drawing. • Use drawing only for purpose(s) issued.			
North Sign / Key Plan			
---- DEMOLITION ---- INDICATIVE STRUCTURAL STEEL NEW WALLS EXISTING WALLS			
The following external model files are included within this drawing:			
Issue	Rev /	Drawn By	Checked By
--/--	//	--	ER
Client			
Mr. & Mrs. Brabbing			
Project			
32 Sunningdale Avenue			
Drawing Title			
EXISTING FLOOR PLANS			
Job Number		Drawing Originated Date	
5056		24/09/22	
Scale@A1 or Scale@A3		Purpose	
1 : 50 1 : 100		CONCEPT	
Drawing Number			Revision
PL(20)001			/