




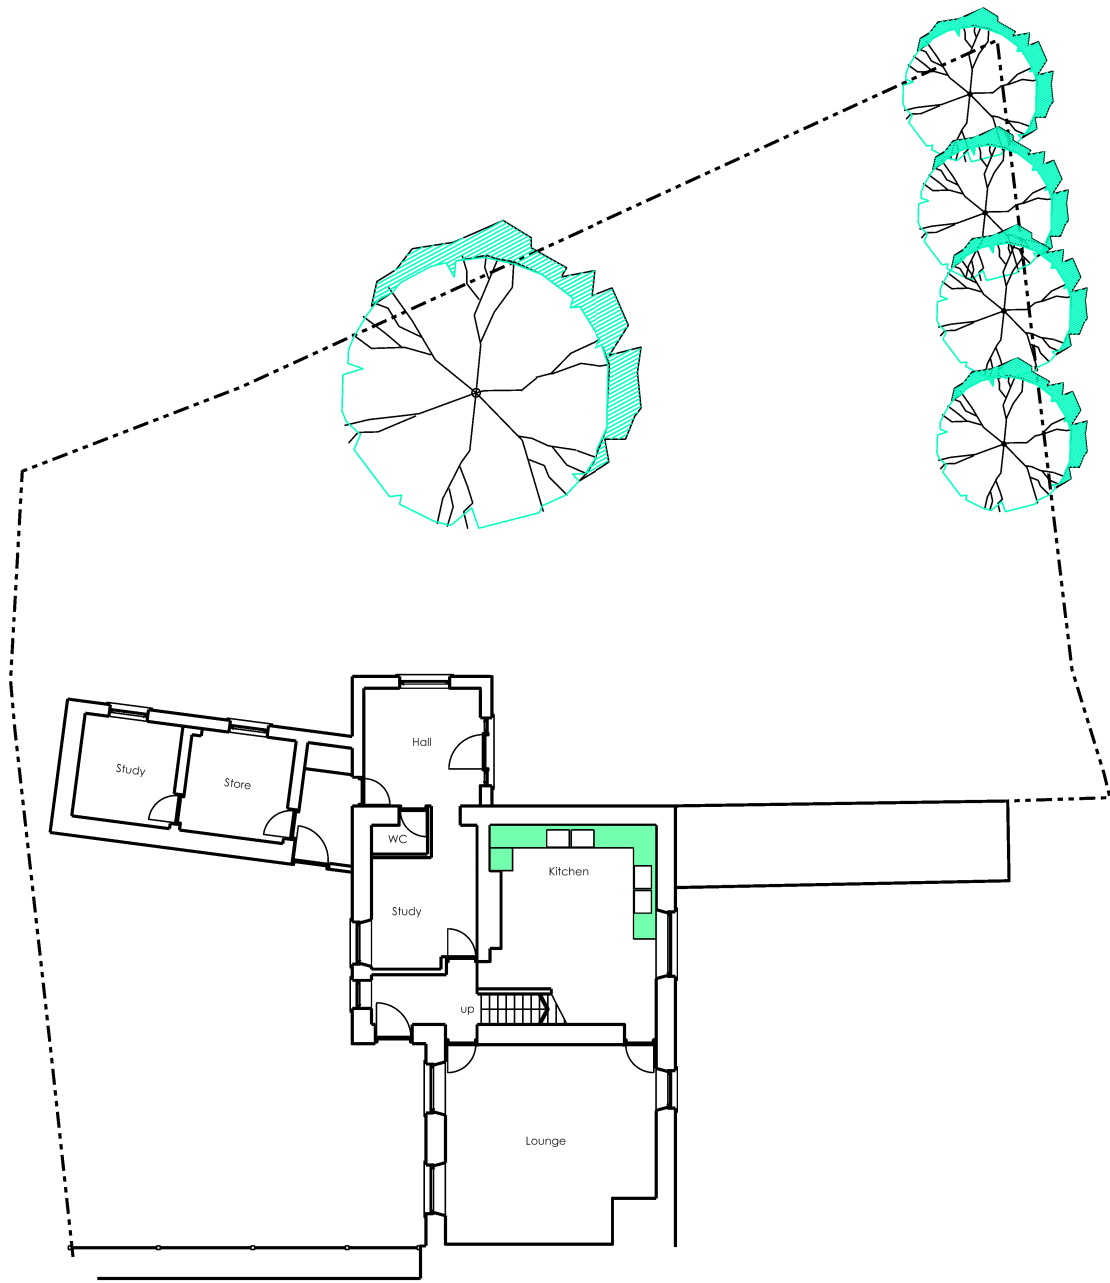


EXISTING GROUND FLOOR PLAN 1:200

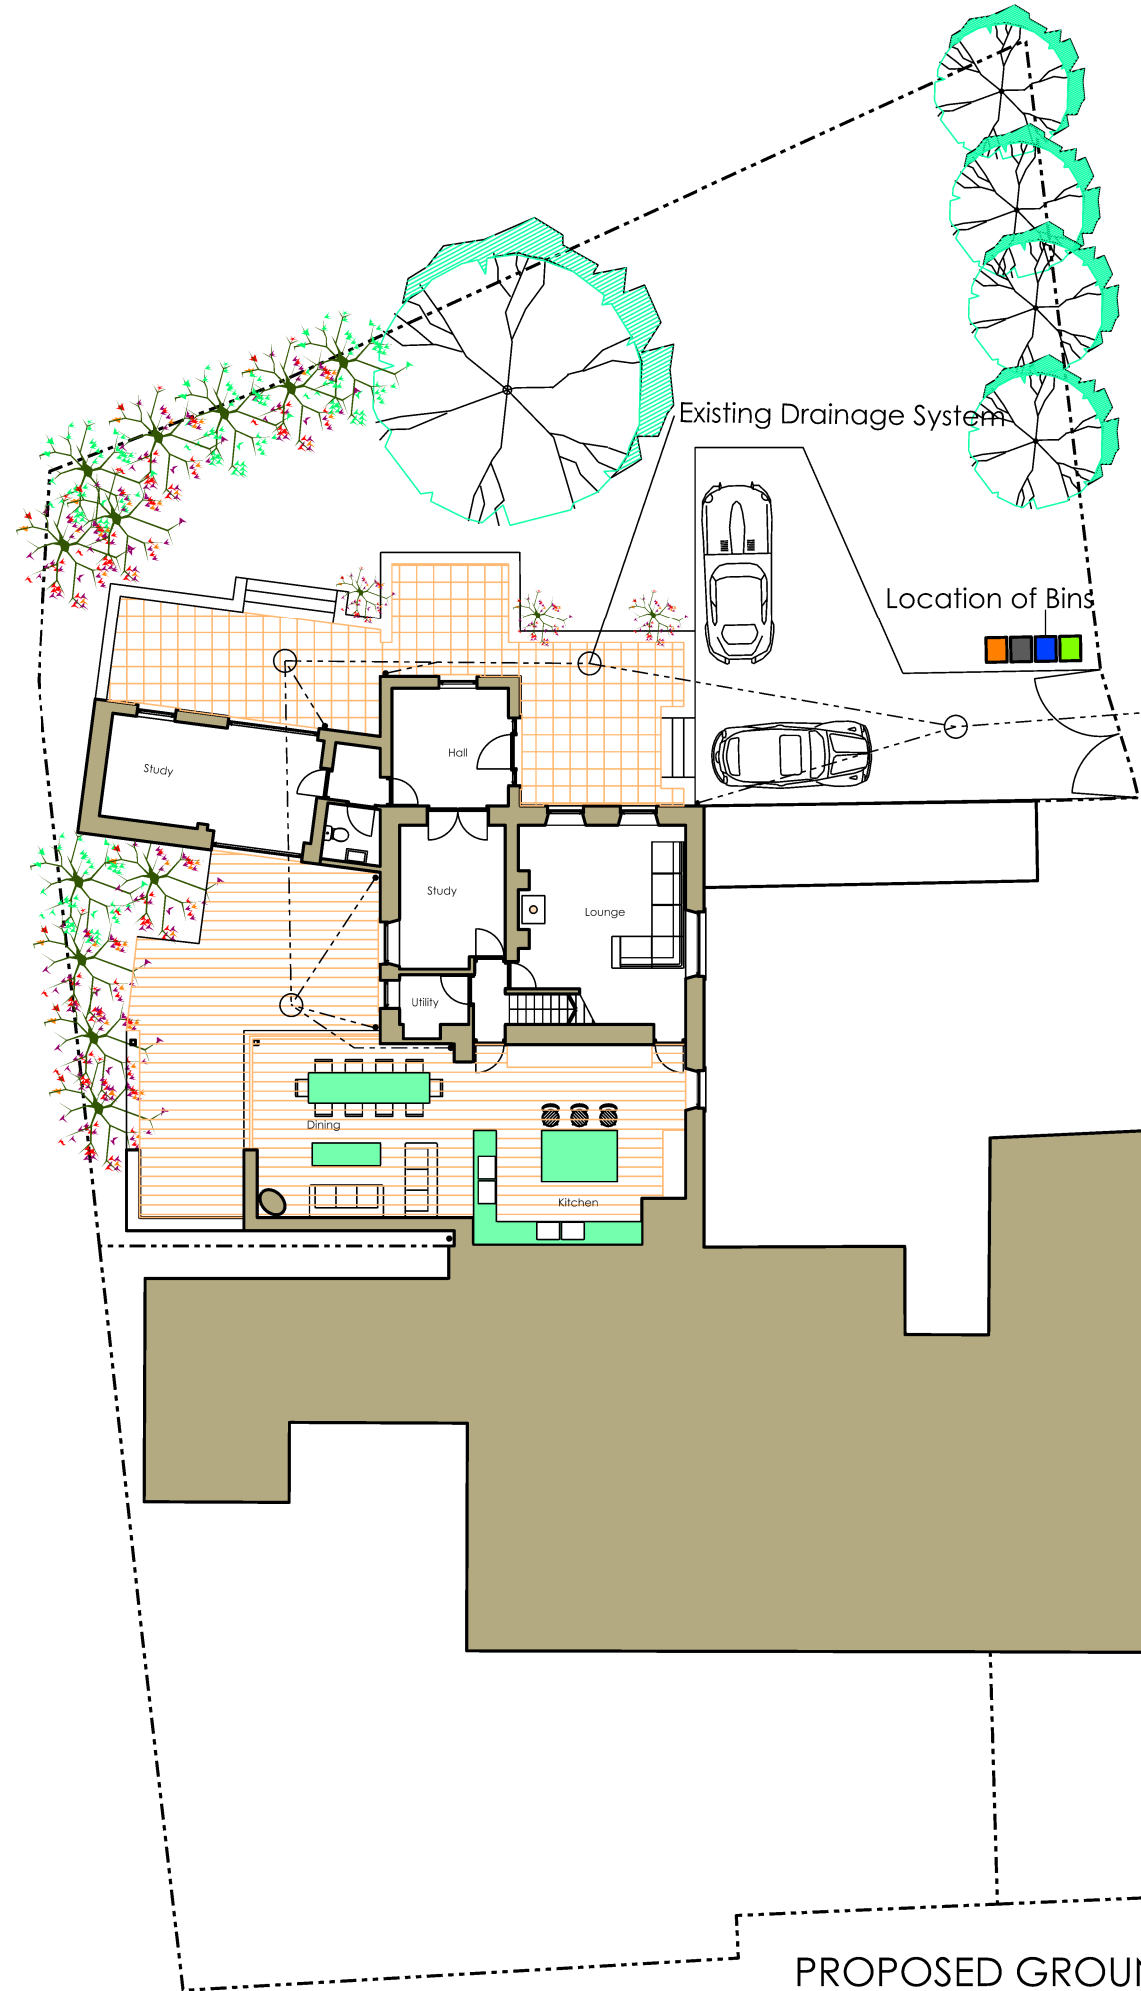

PROPOSED GROUND FLOOR PLAN 1:200

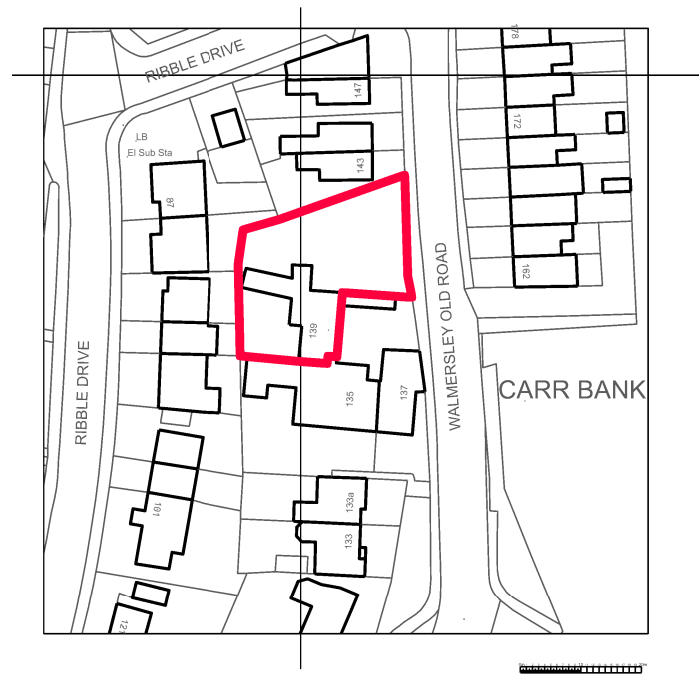

SITE LOCATION 1:1250

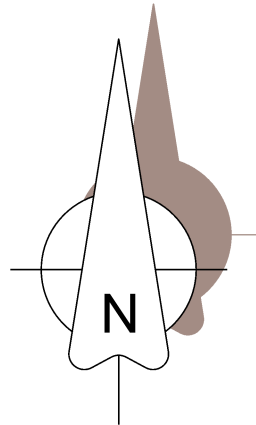

| Revision | Description                         | By | Date       |
|----------|-------------------------------------|----|------------|
| A        | Issued for Planning                 | SC | 29.09.2021 |
| B        | Added Room Names to Existing Layout | SC | 18.10.2021 |
|          |                                     |    |            |
|          |                                     |    |            |
|          |                                     |    |            |
|          |                                     |    |            |

| Revision | Description | By | Date |
|----------|-------------|----|------|
|          |             |    |      |
|          |             |    |      |
Notes:  
DO NOT SCALE. Use figured dimensions only. The contractor is requested to check all dimensions before the work is put in hand. Copyright of this drawing belongs solely to SCA Ltd ©. This drawing must only be used for the purpose for which it is supplied and its contents must not be reproduced for any purpose without written permission. Areas indicated, or areas calculated from this drawing should be used for valuation purposes or as the basis for development contracts. SCA is a limited company registered in England and Wales. Number 7428841



|         |                     |
|---------|---------------------|
| Drawn   | SC                  |
| Date    | June 2021           |
| Checked | SC                  |
| Date    | June 2021           |
| Scale   | 1:1250 & 1:200 @ A3 |
| Status  | Planning            |

|           |                                                                                             |
|-----------|---------------------------------------------------------------------------------------------|
| Project   | Alterations and Extension to<br>139 Walmsley Old Road, Bury, BL9 6SB<br>For Johanna Tyrrell |
| Drg Title | Site Location<br>Existing and Proposed Ground Floor Plan                                    |
| Drg No    | SC2021-248-L(-0)002 Rev B                                                                   |