





PROPOSED SOUTH WEST FACING FRONT ELEVATION

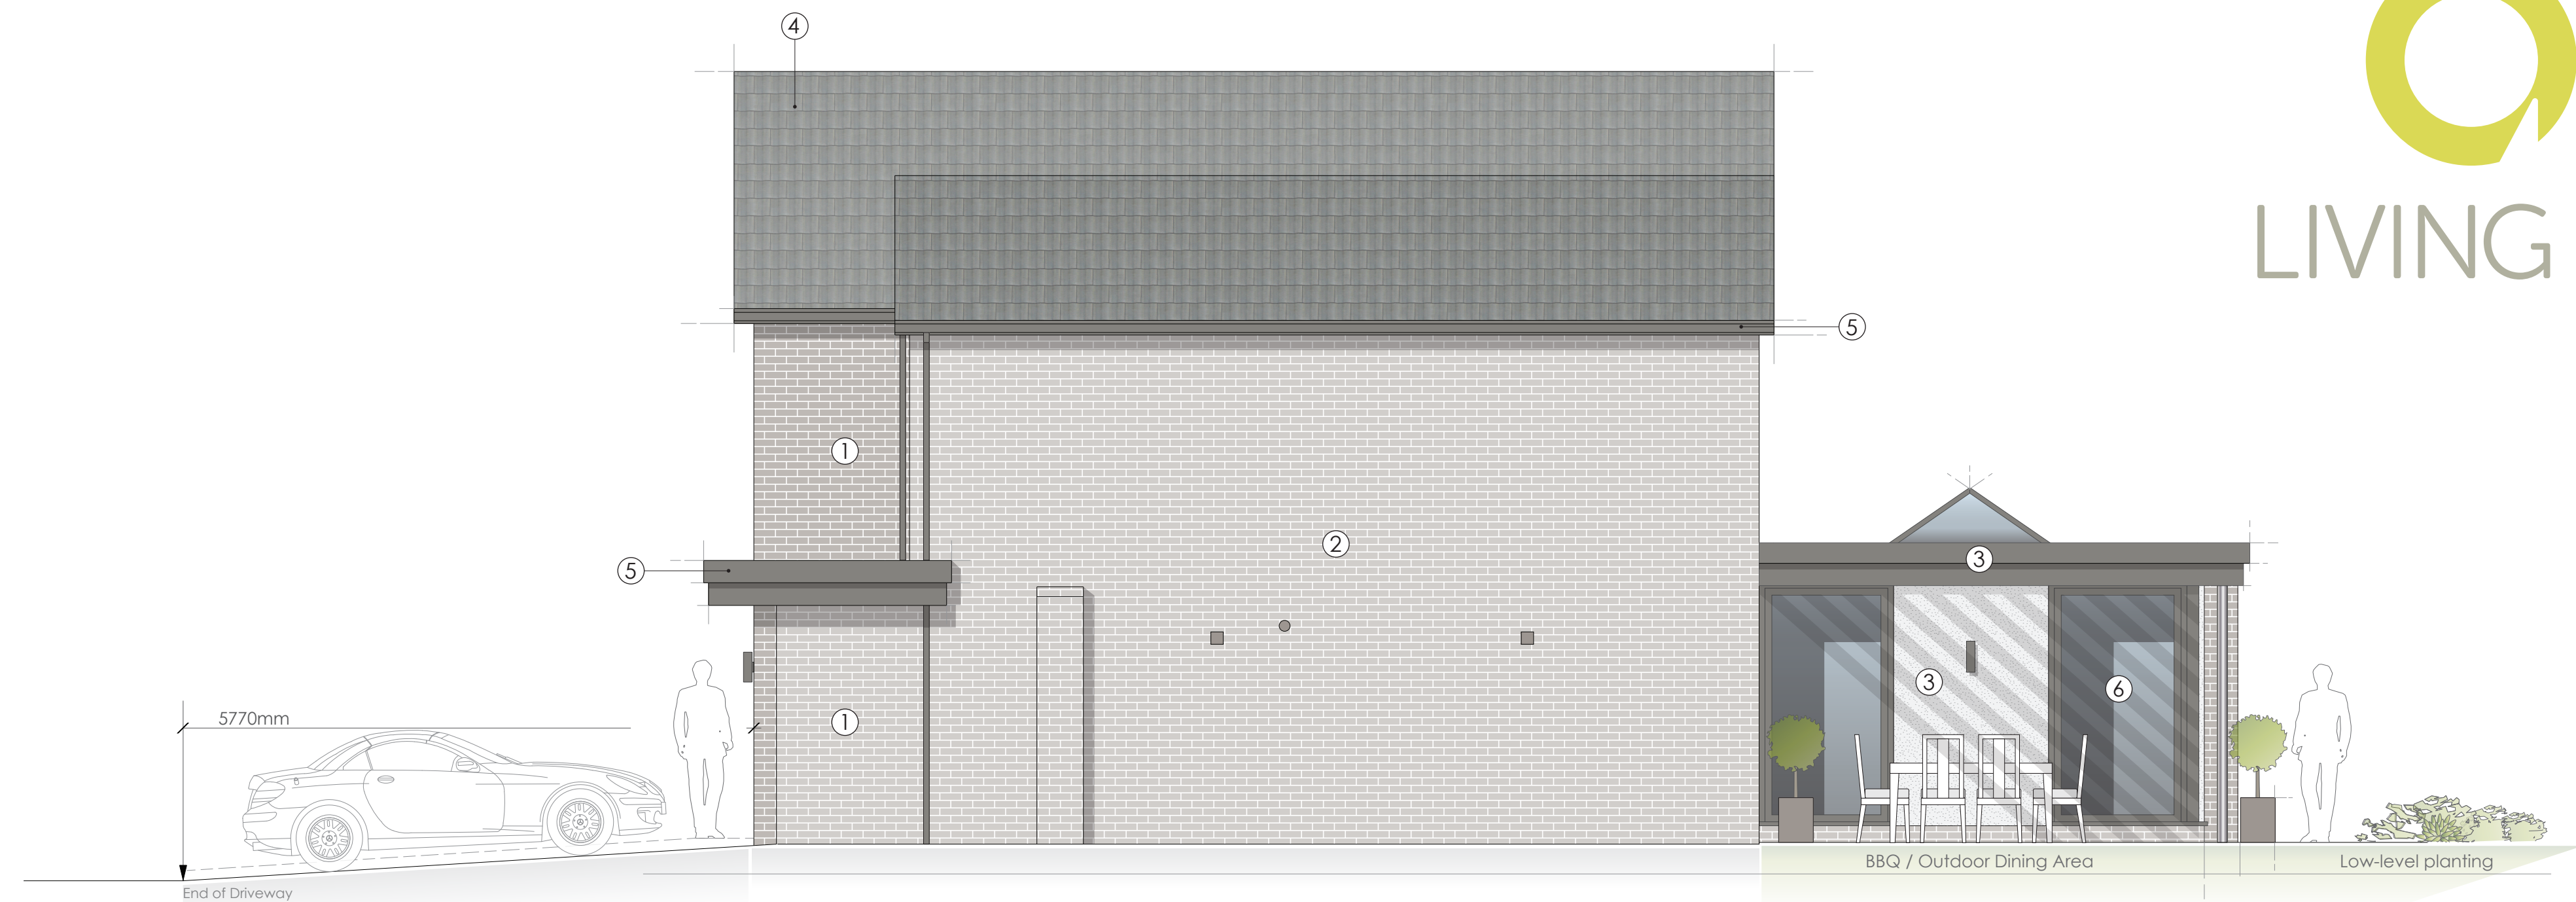

PROPOSED SOUTH EAST FACING SIDE ELEVATION

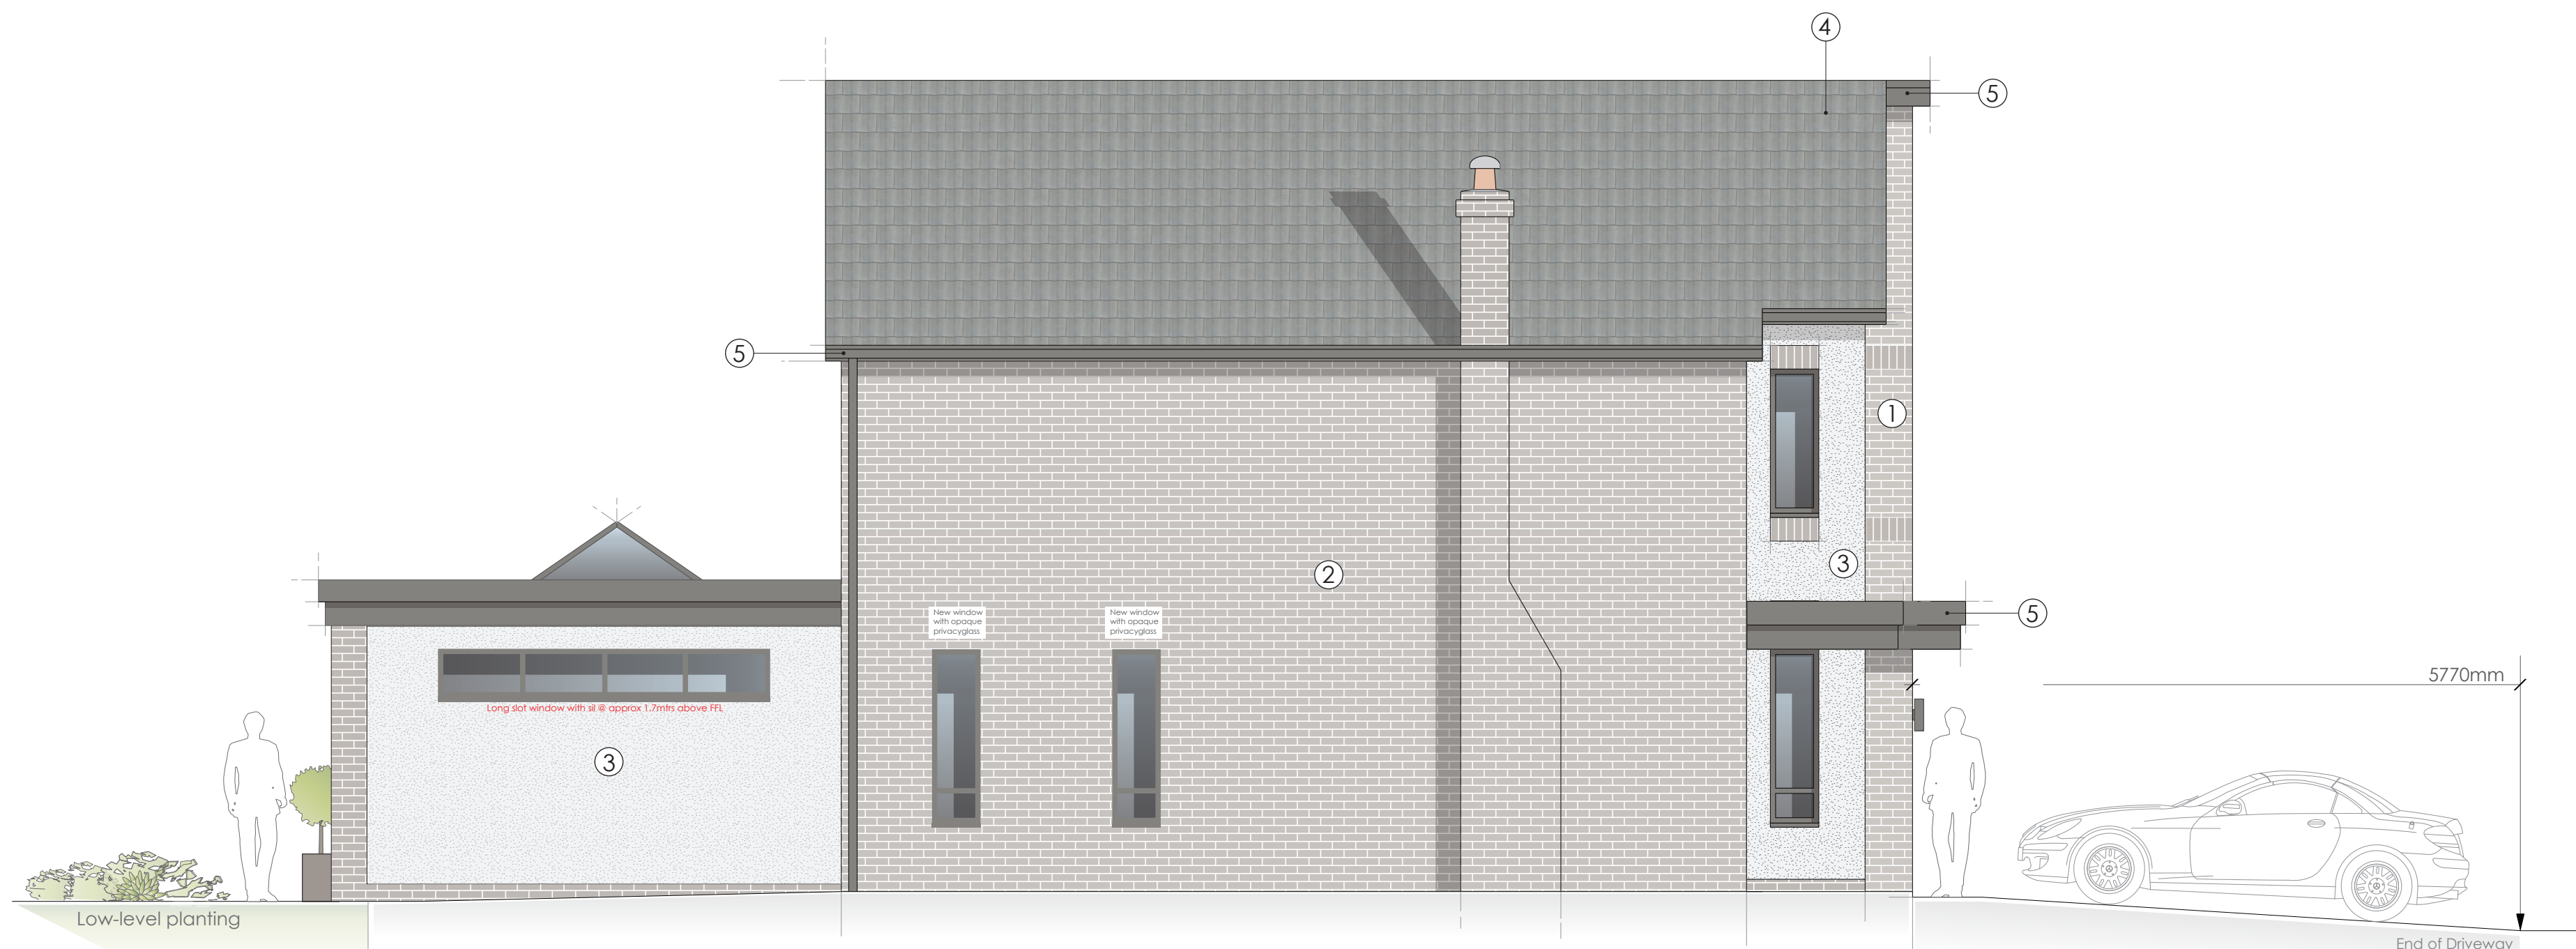

PROPOSED NORTH WEST FACING SIDE ELEVATION



PROPOSED NORTH EAST FACING REAR ELEVATION

The Office
756 Blackburn Road
Sharpley
Bolton
BL1 7JW
01204 298 104
07969 175 357
acey68@hotmail.co.uk

CONSTRUCTION MATERIALS LEGEND:

1. New masonry - Facing brickwork to blend with existing structure.
2. Existing masonry - Facing brickwork to be repointed to blend with new structure.
3. New Masonry - Monorex silicone render - K-Rend FT scraped texture in Grey
4. Roof tiles existing and matched to existing where required.
5. Replacement Facias & soffits in Aluminium PPC finished to Ral 8019 Graubraun
6. Quality Aluminium window & door solution - PPC finished to Ral 8019 Graubraun
7. New quality horizontally ribbed garage door colour to match existing windows.

Scale bar 1:50



Mr & Mrs Sullivan
37, Hillingdon Road,
Whitefield.
M45 7GG
Proposed Elevations.
Original scale 1 : 50 @ A1