



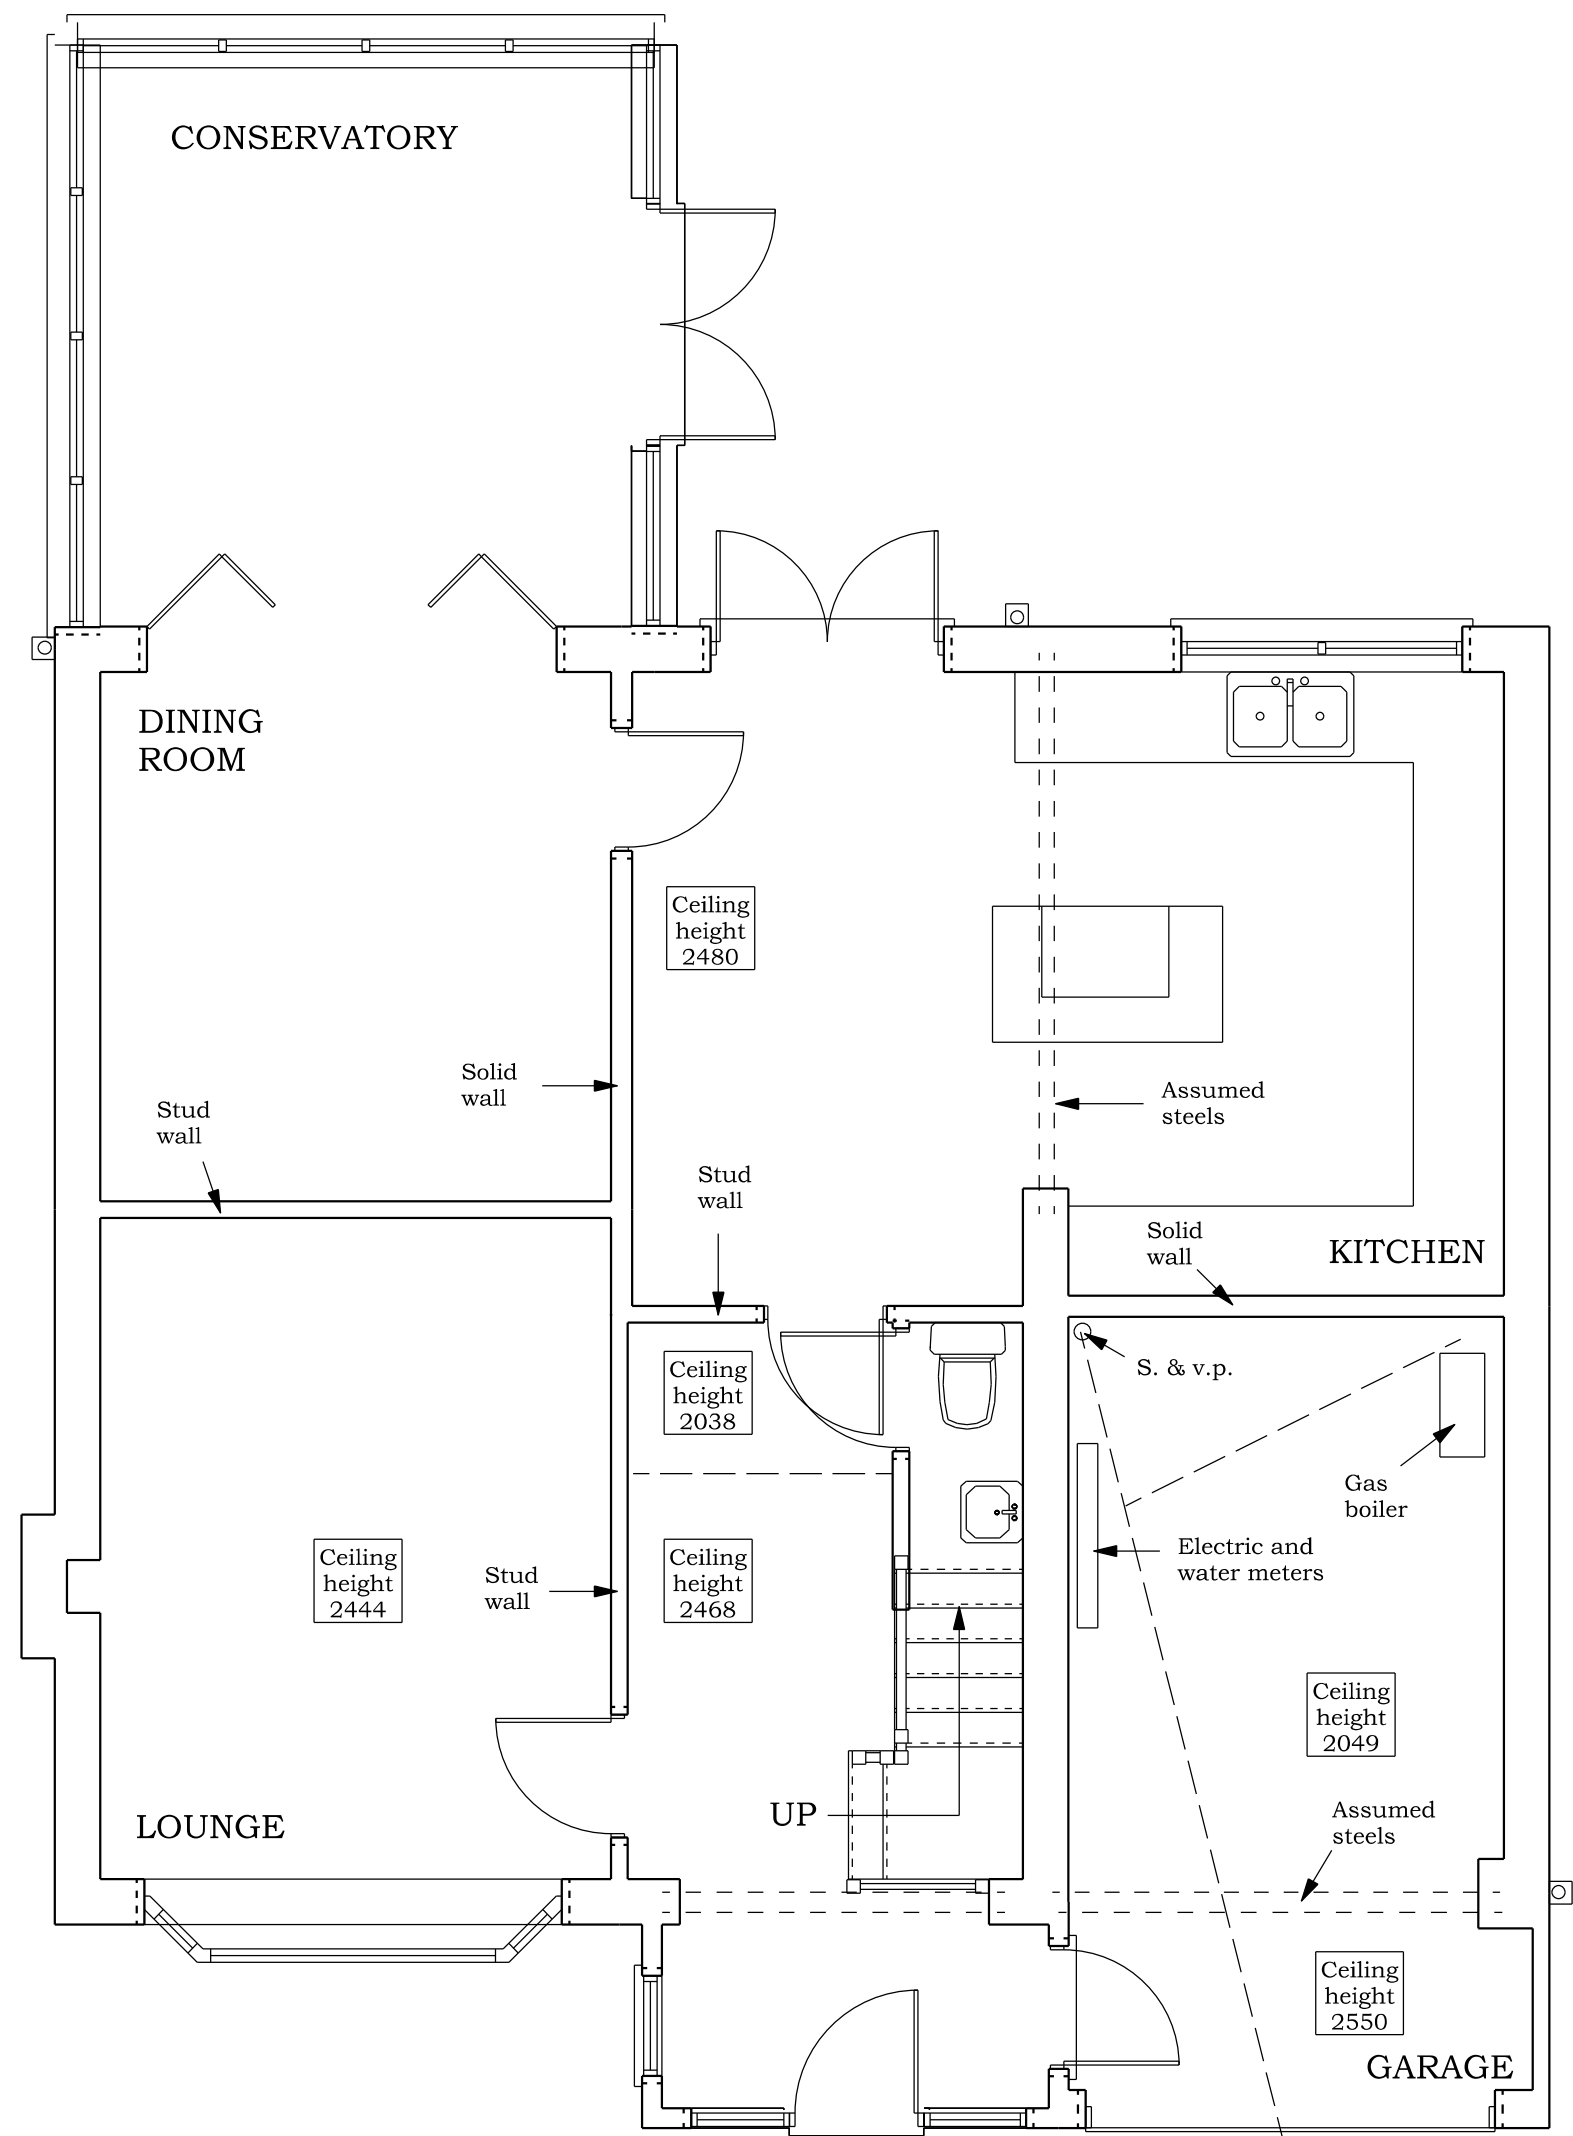


EXISTING GROUND FLOOR PLAN

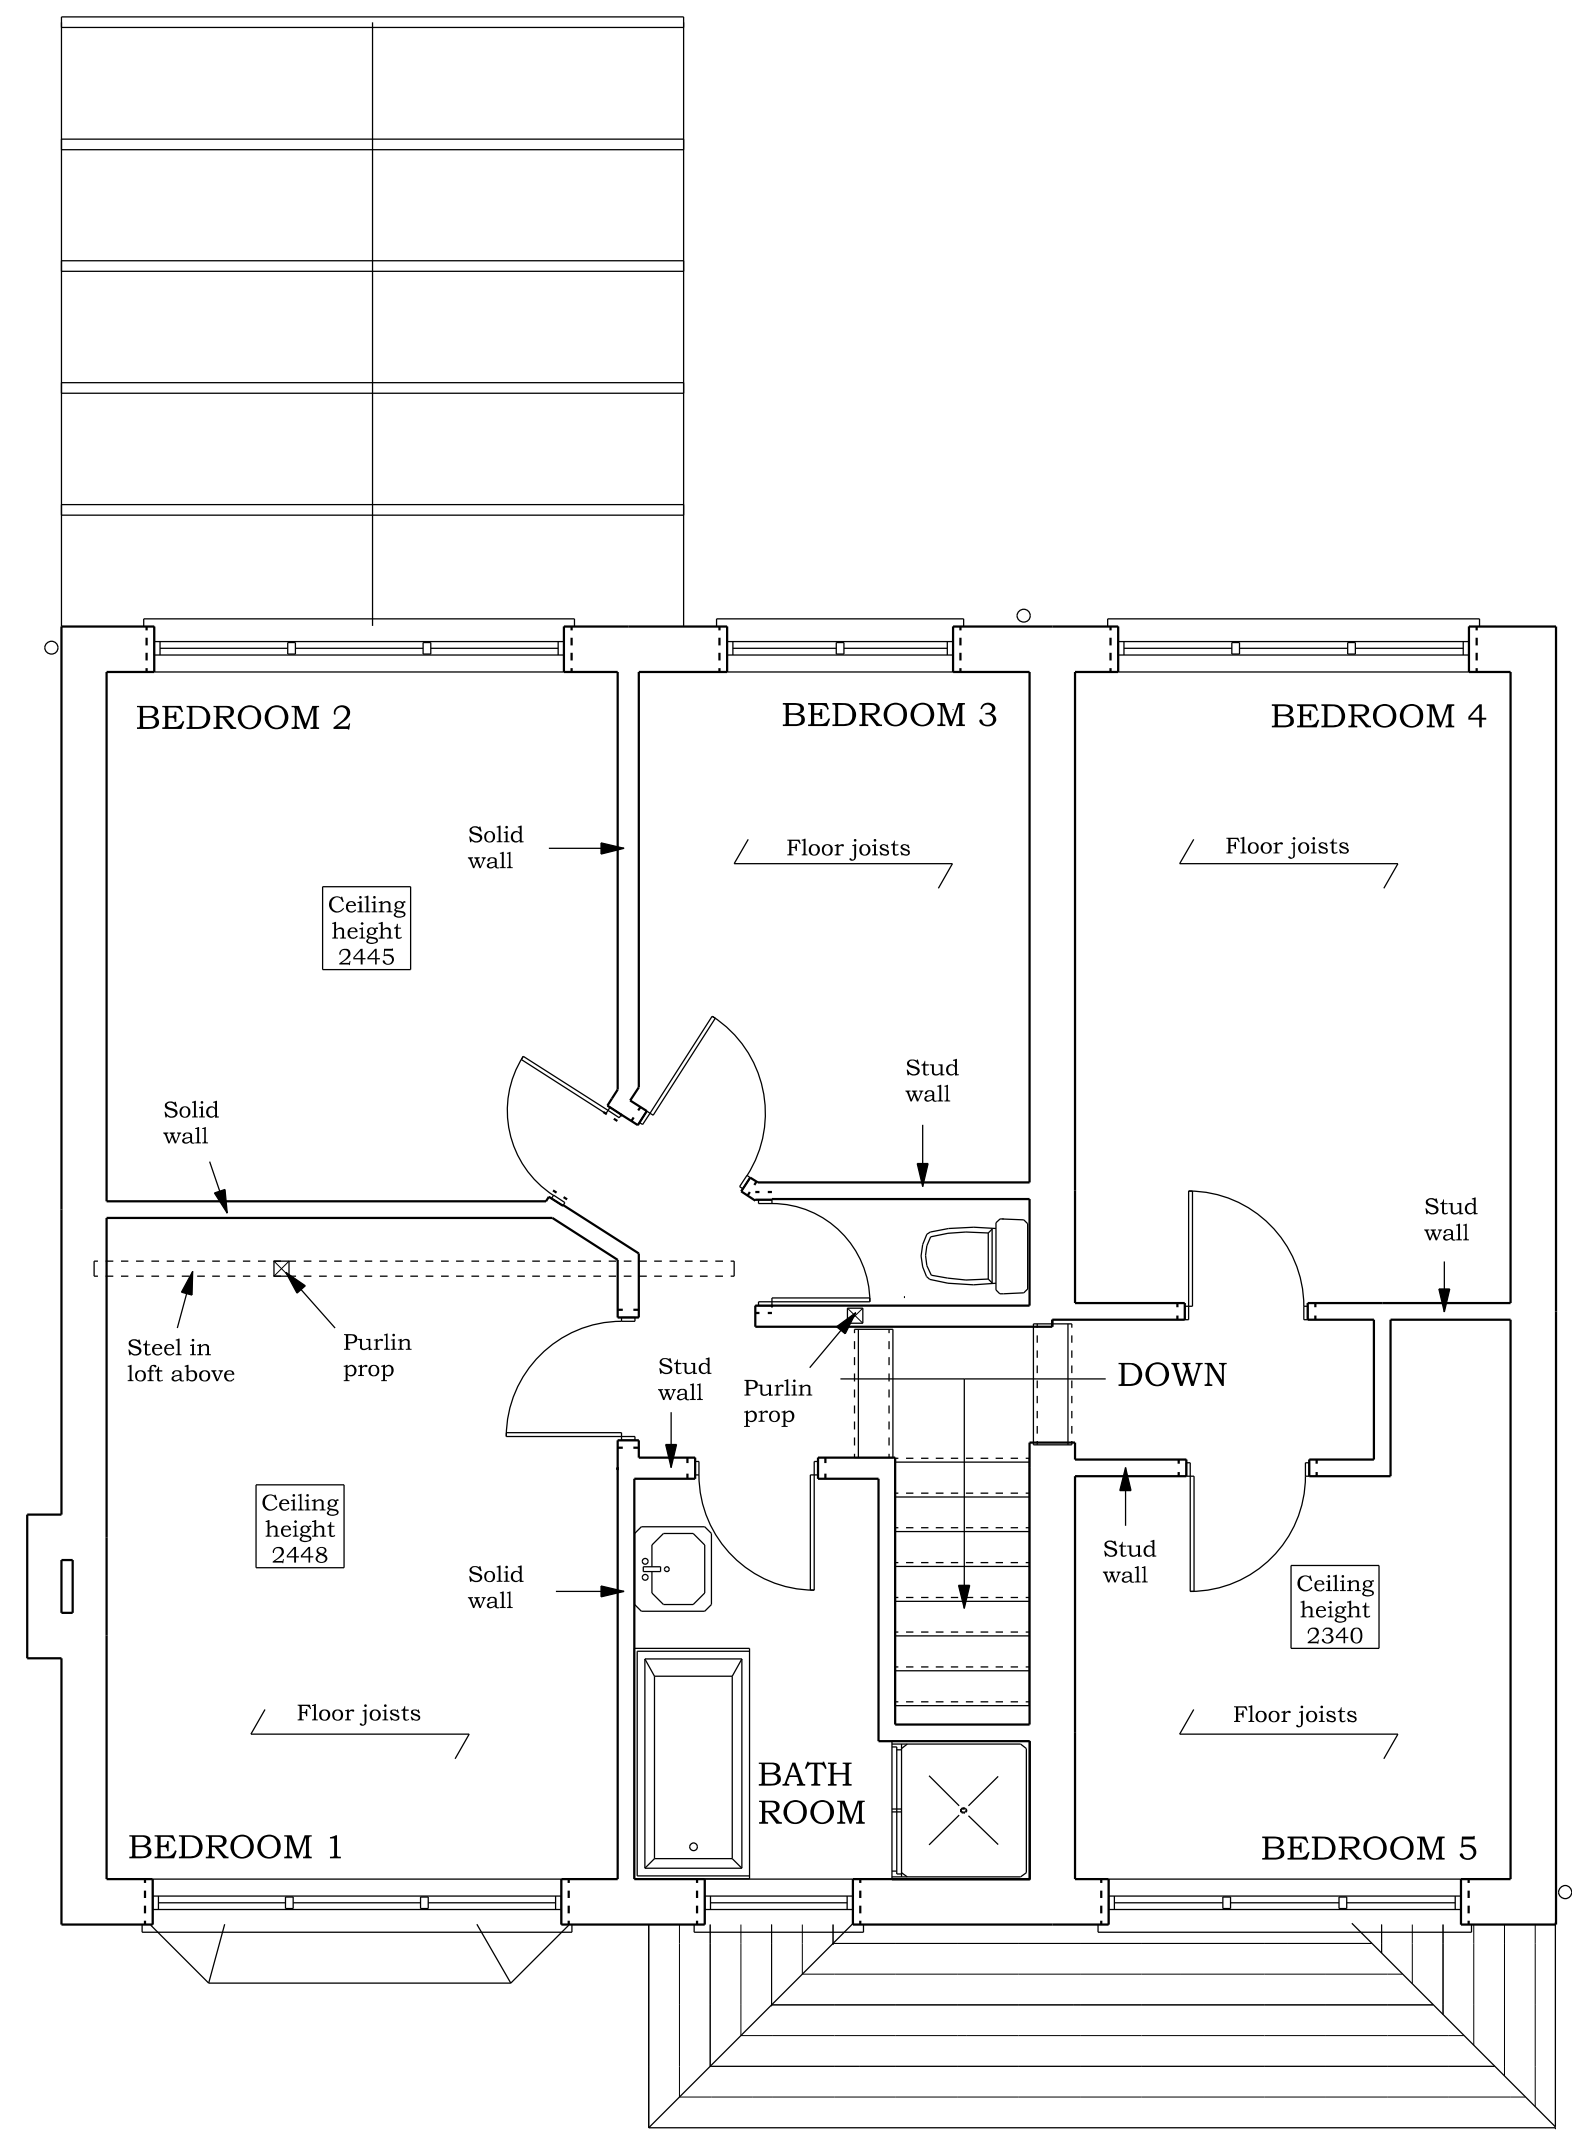

EXISTING FIRST FLOOR PLAN

BRADLEY BUILDING DESIGN LTD.
 KEEPERS COTTAGE,
 LYME PARK,
 DISLEY,
 STOCKPORT.
 SK12 2NS.
 01625 858244
 Mob 07989 326039
 bradleybuildingdesign@btopenworld.com

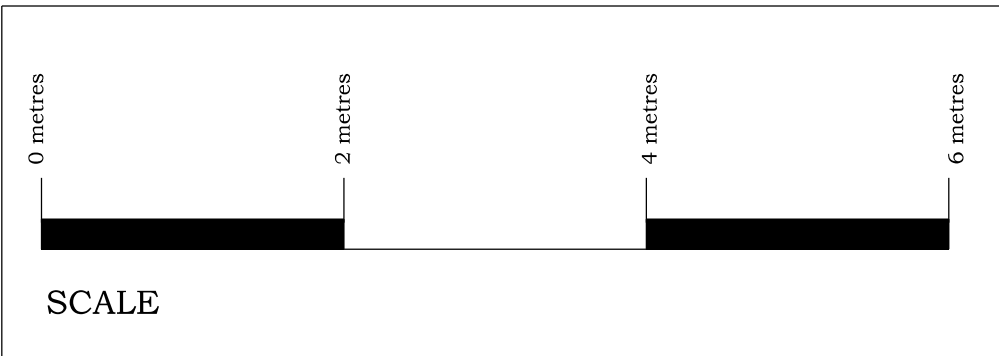

EXISTING FLOOR PLANS
 DOUBLE STOREY FRONT EXTENSION
 for
 Mr. and Mrs. S. SULLIVAN,
 at
 37, HILLINGDON ROAD,
 WHITEFIELD,
 M45 7GG.
 Scale 1:50 @ A1
 Date FEBRUARY 2022
 Drawing Number 2049/2