


EXISTING BUNGALOW AT THE NURSERIES, LEIGH LANE~

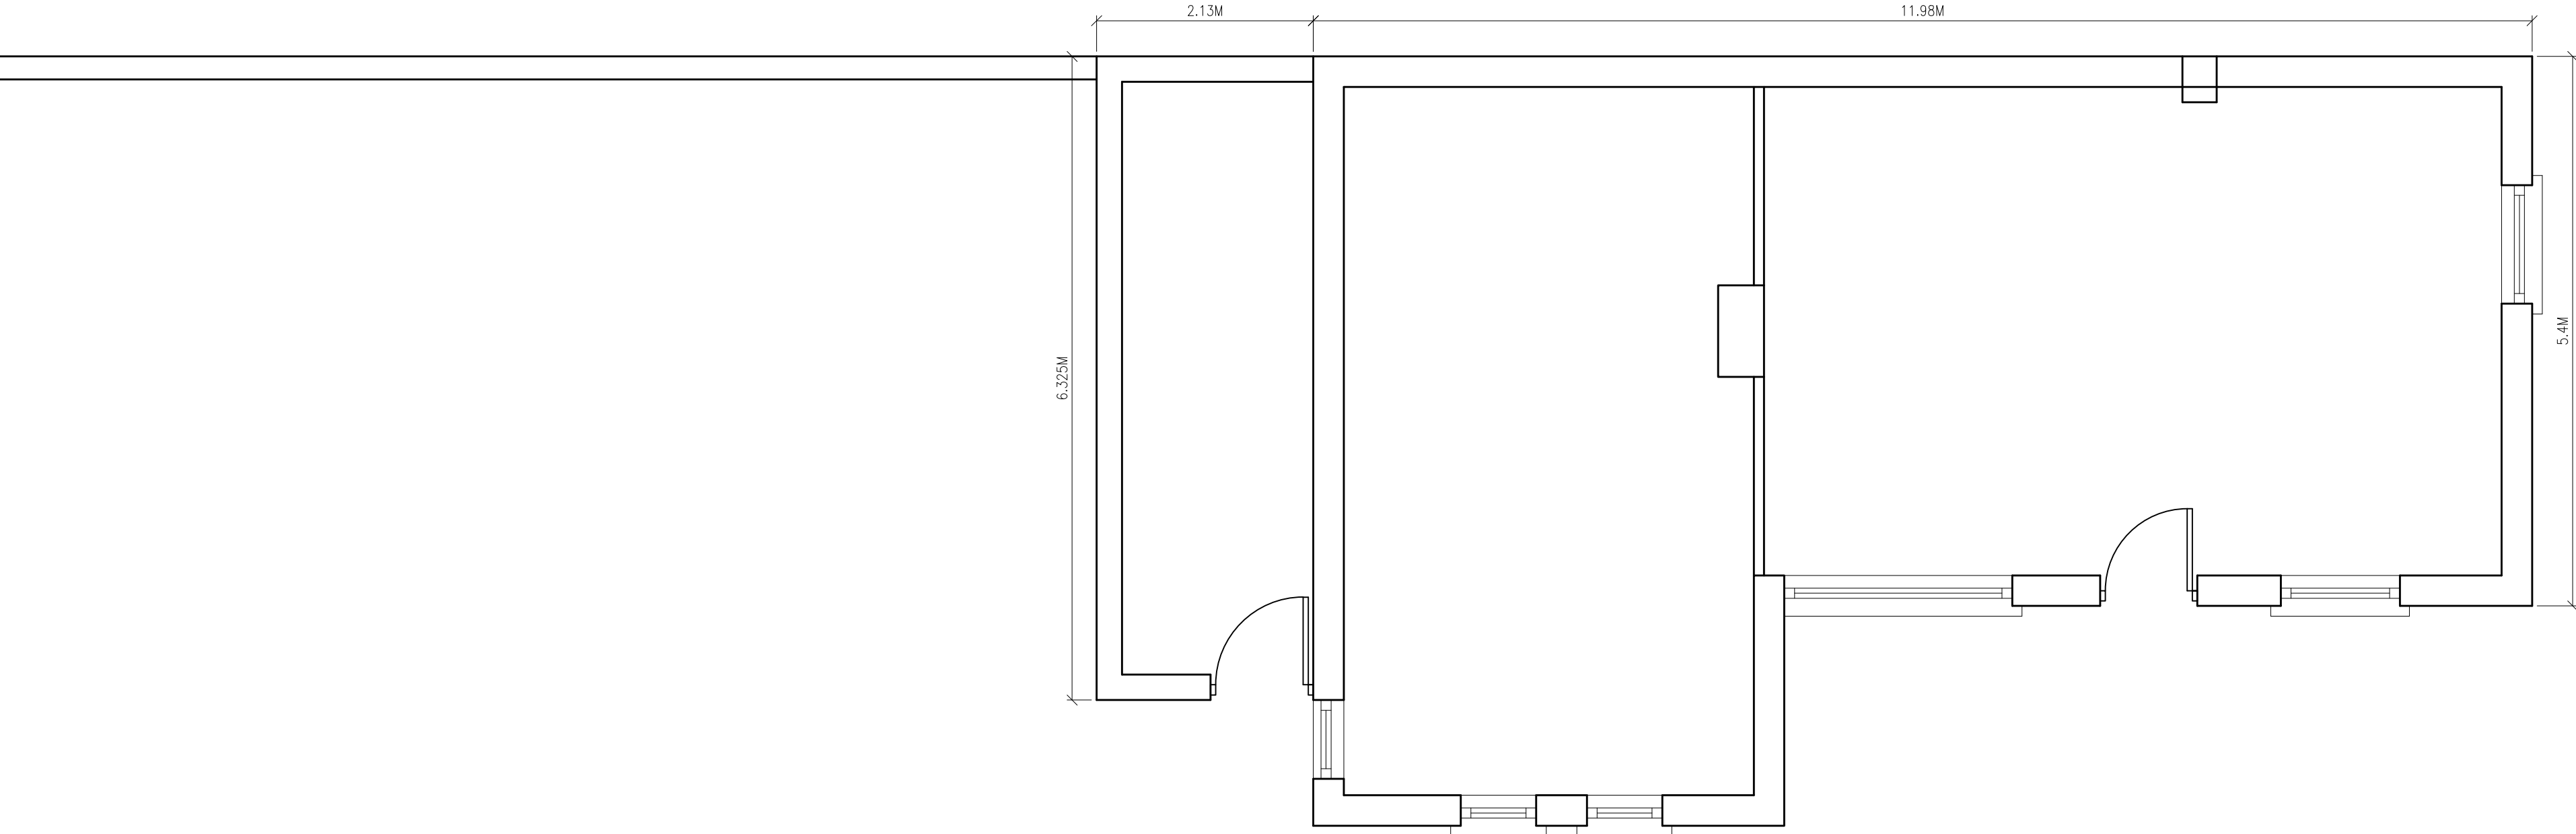

EXISTING FLOOR PLAN (1:50)

Notes		Notes		Amendments		Project			
SCHEDULE OF ACCOMMODATION~ EXISTING BUNGALOW & OUTBUILDINGS; 175 sq.m (1,884 sq.ft.) GROSS EXTERNAL FLOOR AREA.						Title REPLACEMENT BUNGALOW AT THE NURSERIES, LEIGH LANE, BURY, BL8 1RL~			
						Client MR M. CHOUDHRY			
						Dwg. No. 25/1327/122 – EXISTING BUNGALOW – PLANS			
						Date 02.04.2025	Plot Scale A2@1:50	Drawn by JPE	Status PLANNING