



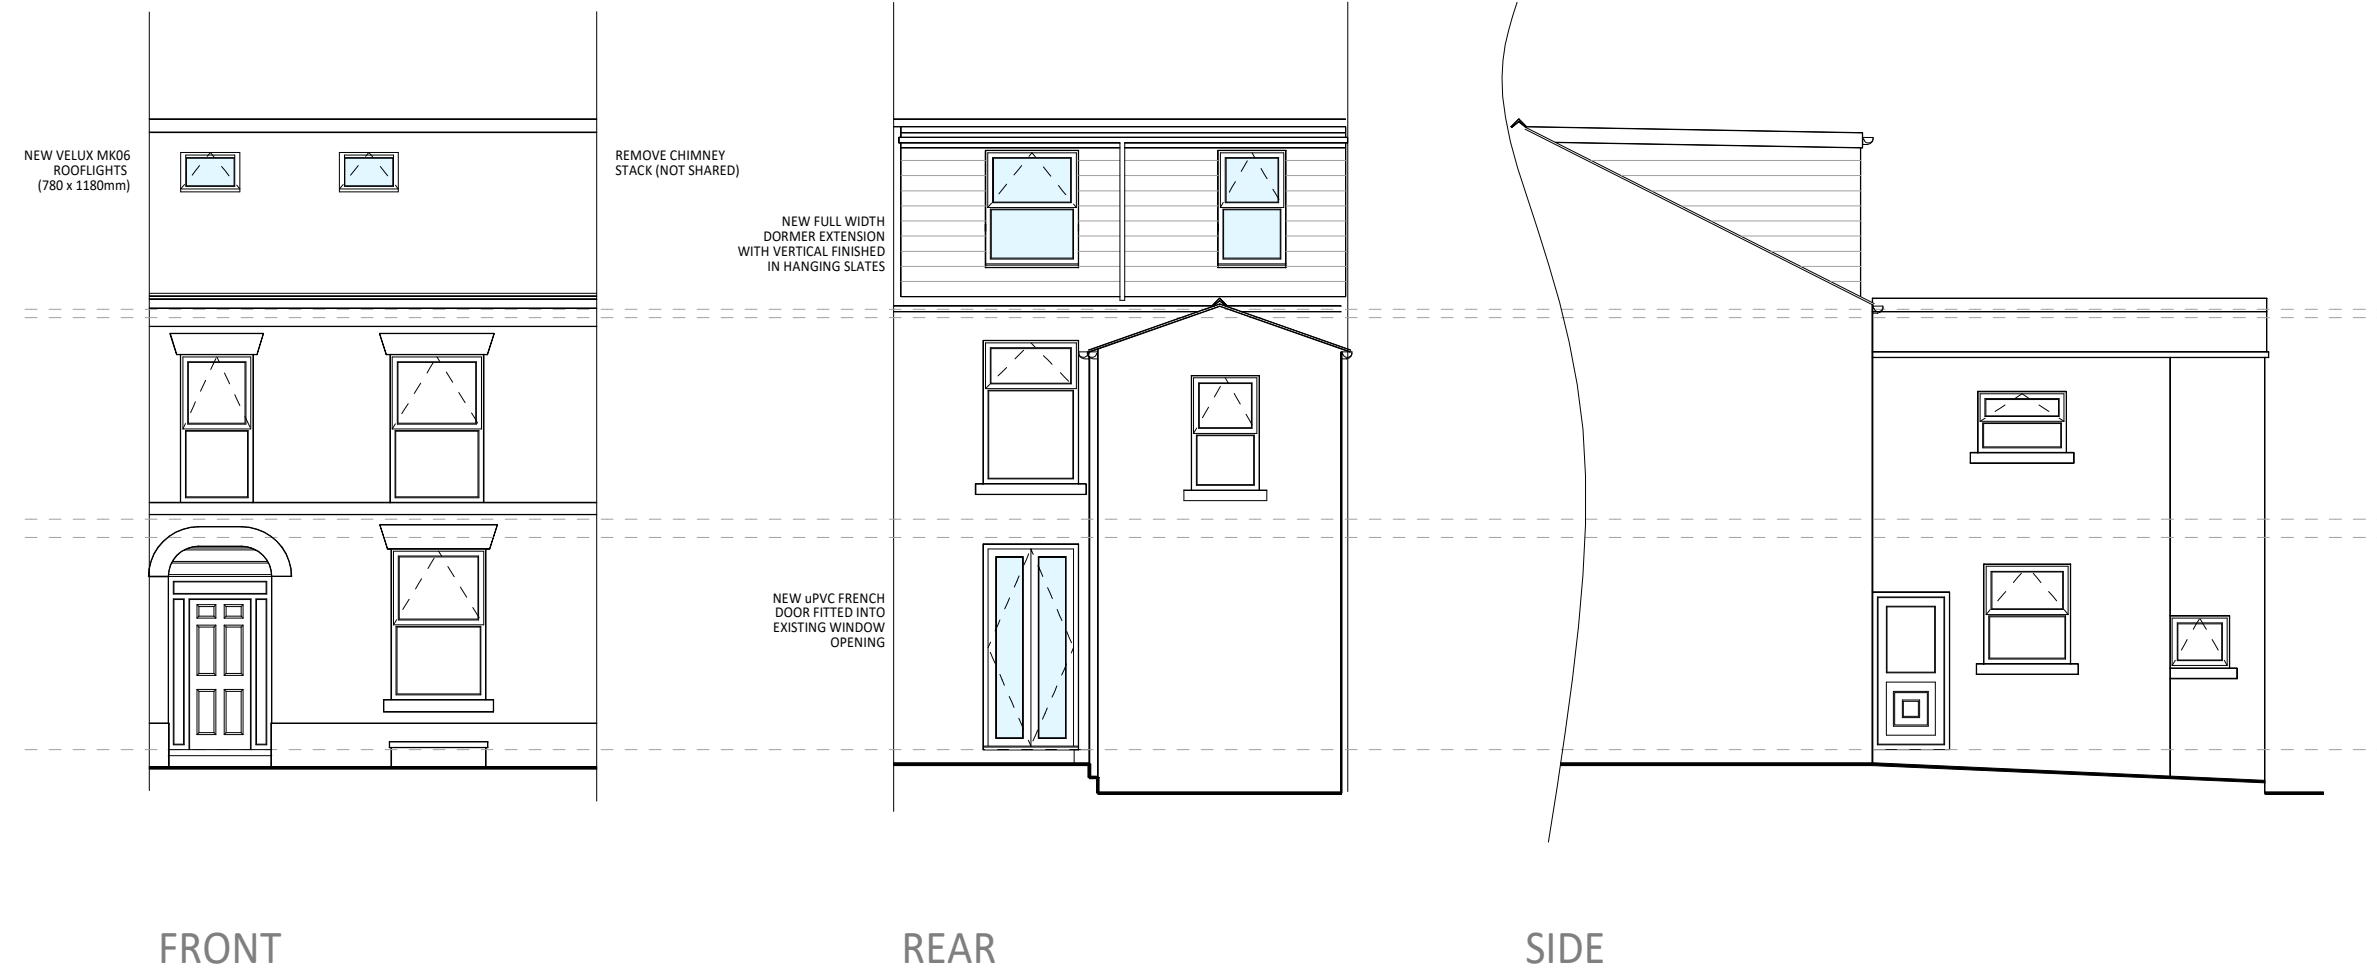

Basement floor plan showing existing (black) and proposed (red) areas. The plan includes a legend: EXISTING (black) and PROPOSED (red). The area is labeled 'BASEMENT' and '24.25m²'. The dimensions are 5m by 5m.

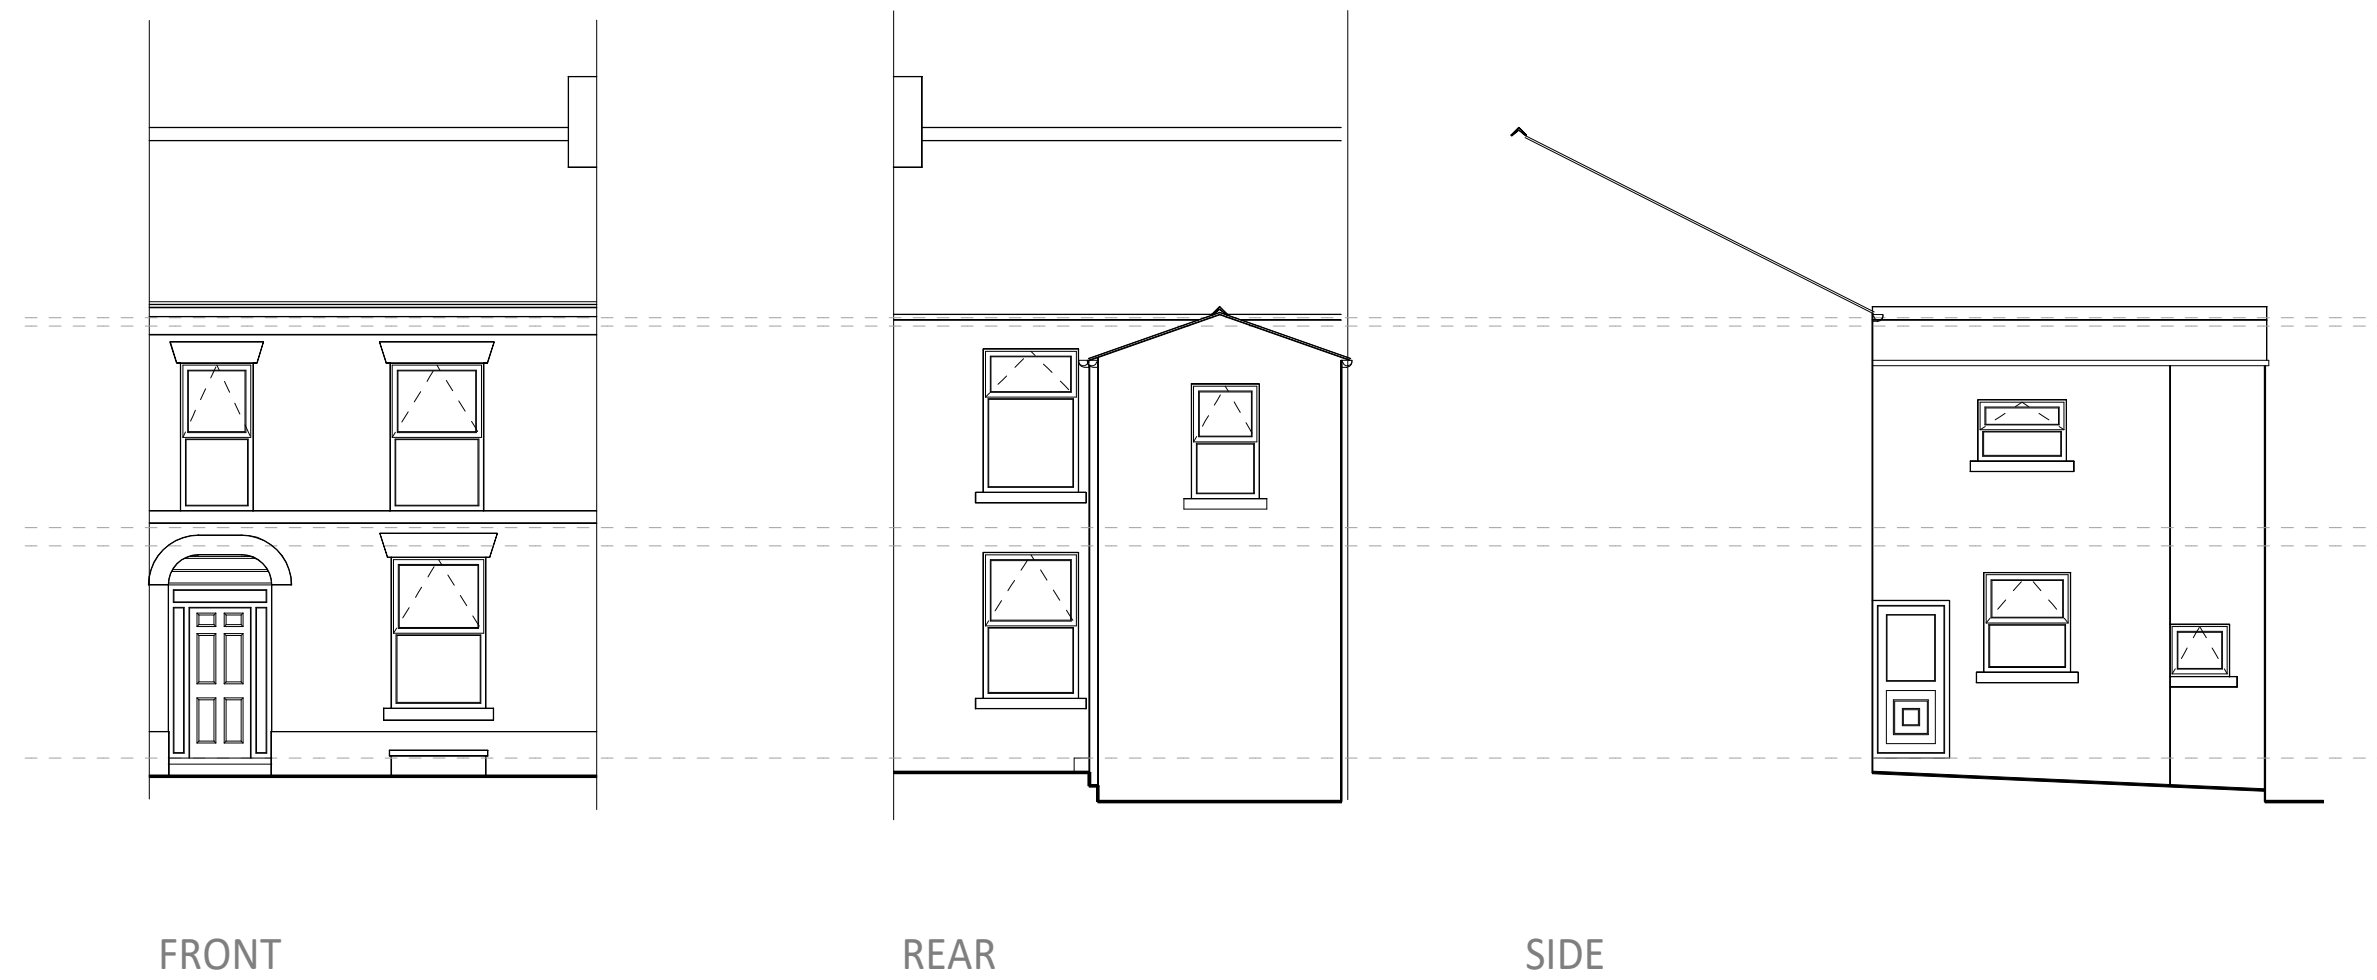

SCALE: 1:100 @ A1	DRAWING NO. 24110.01	REV: C
----------------------	-------------------------	-----------