




Do not scale from this drawing. All information should be checked by the contractor on site before commencing work. Any discrepancies should be reported to Archirama immediately. All rights are reserved and are not transferable. Unauthorised reproductions of this drawing are not permitted.

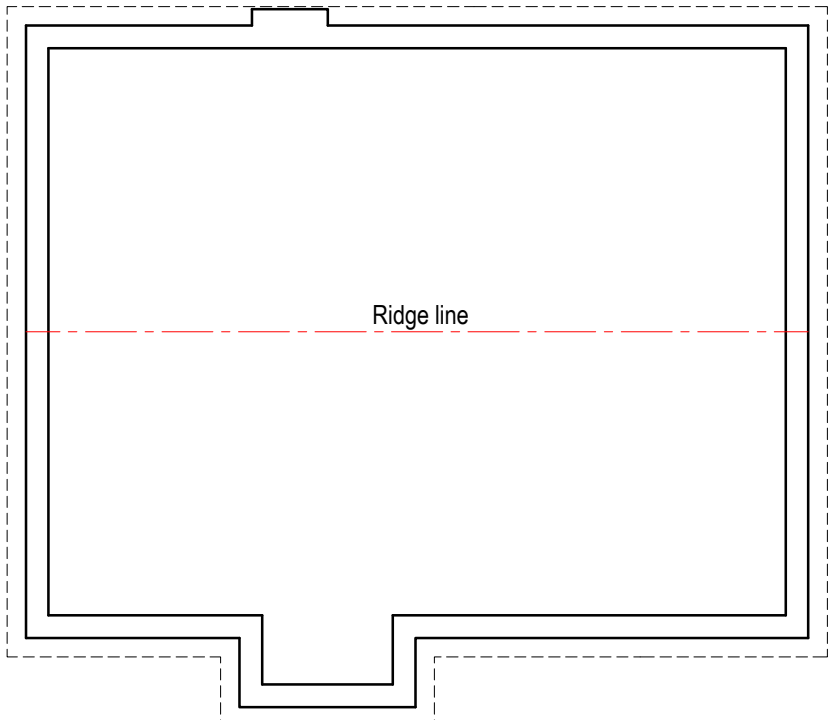

EXISTING LOFT PLAN

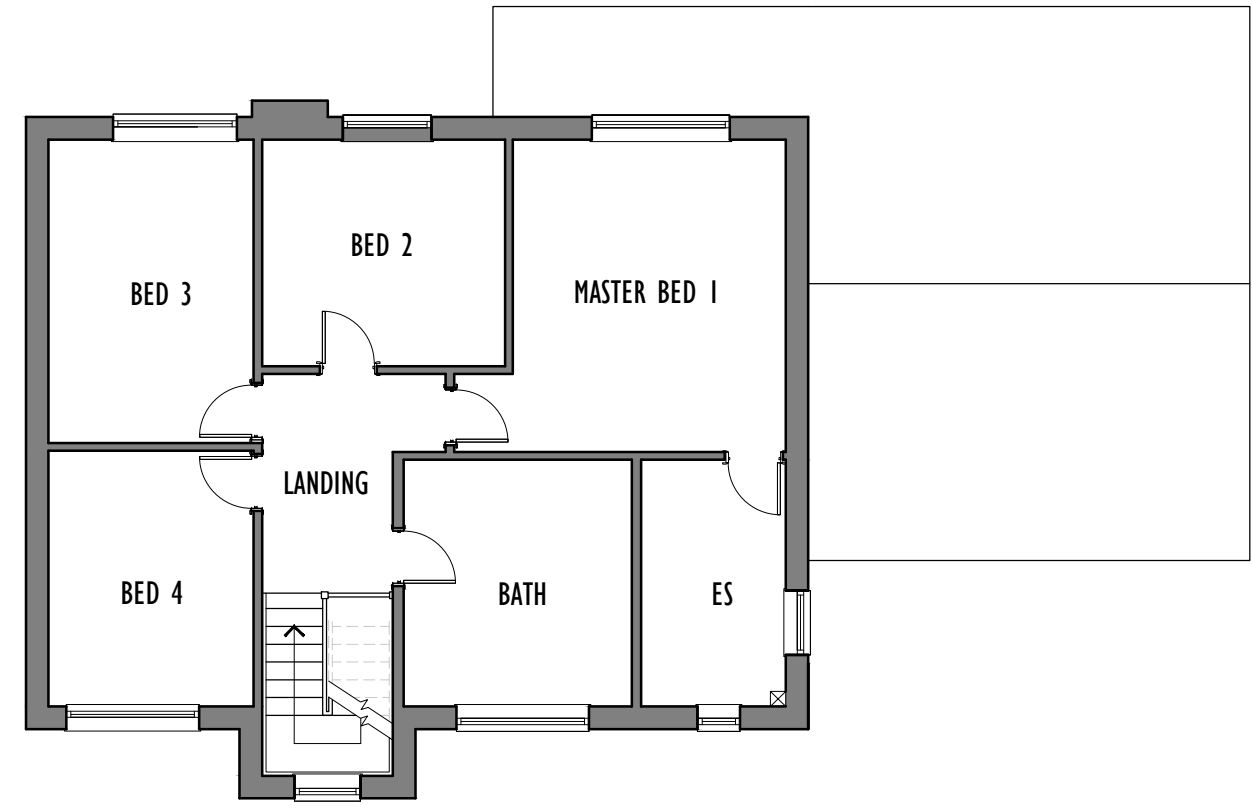


EXISTING FIRST FLOOR PLAN

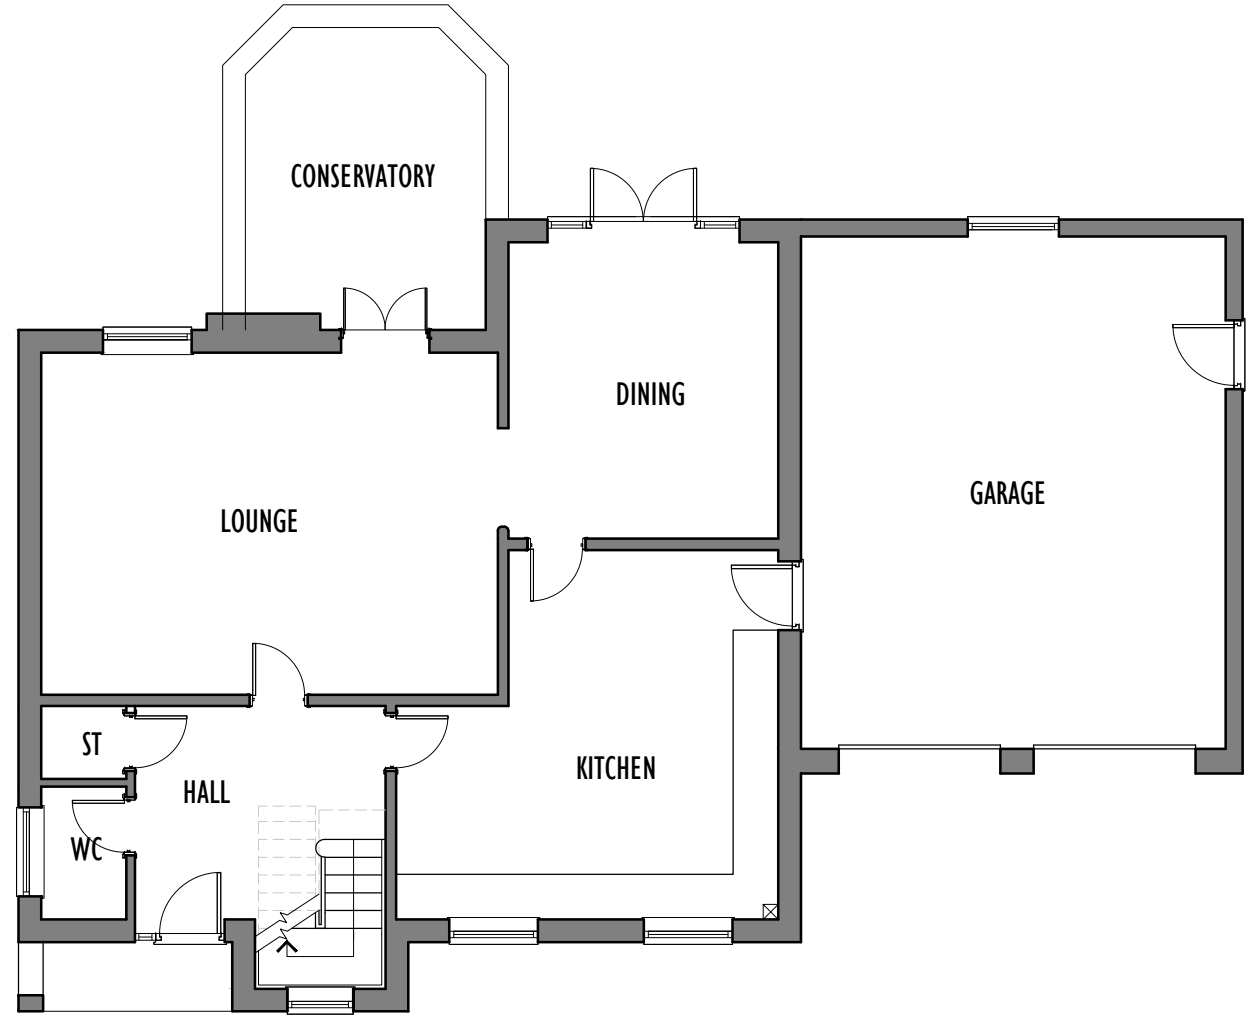


EXISTING GROUND FLOOR PLAN




EXISTING FRONT ELEVATION

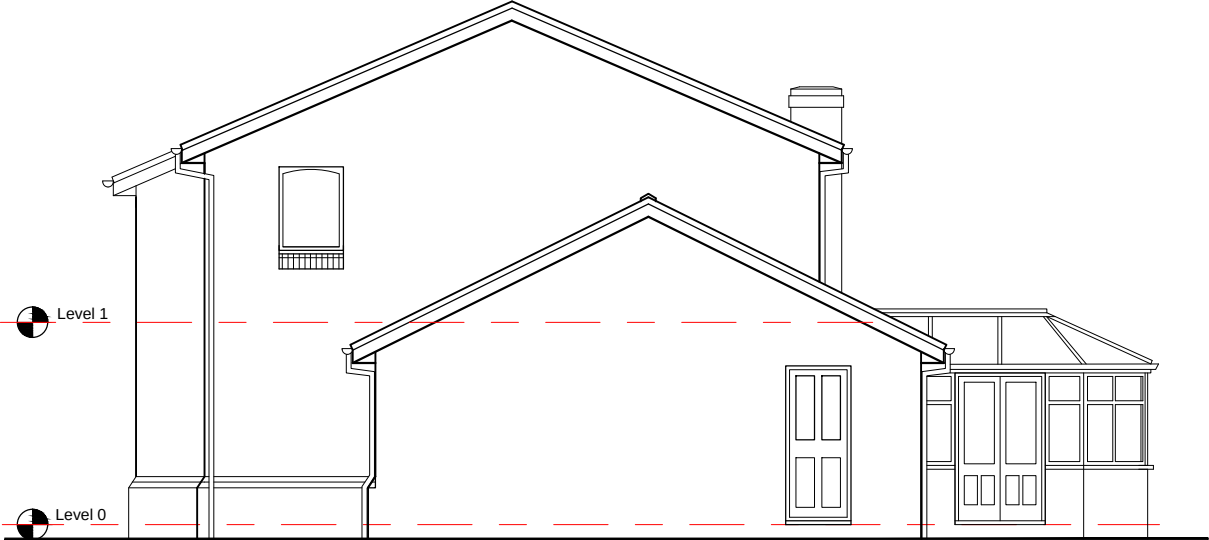


EXISTING SIDE (WEST) ELEVATION

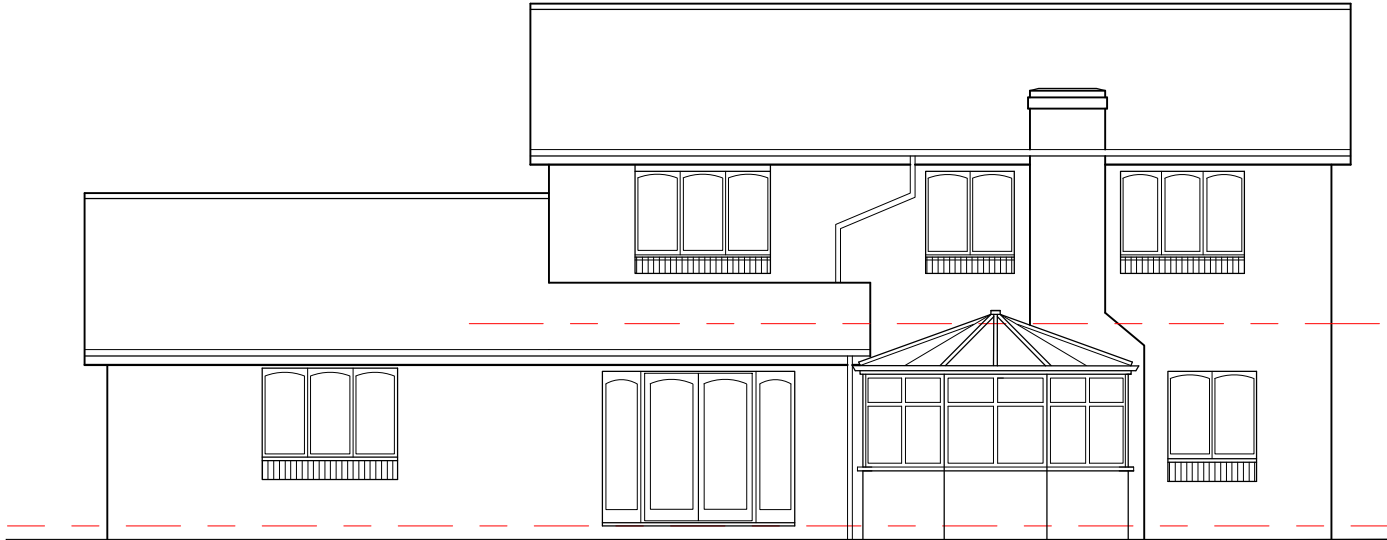


EXISTING REAR ELEVATION

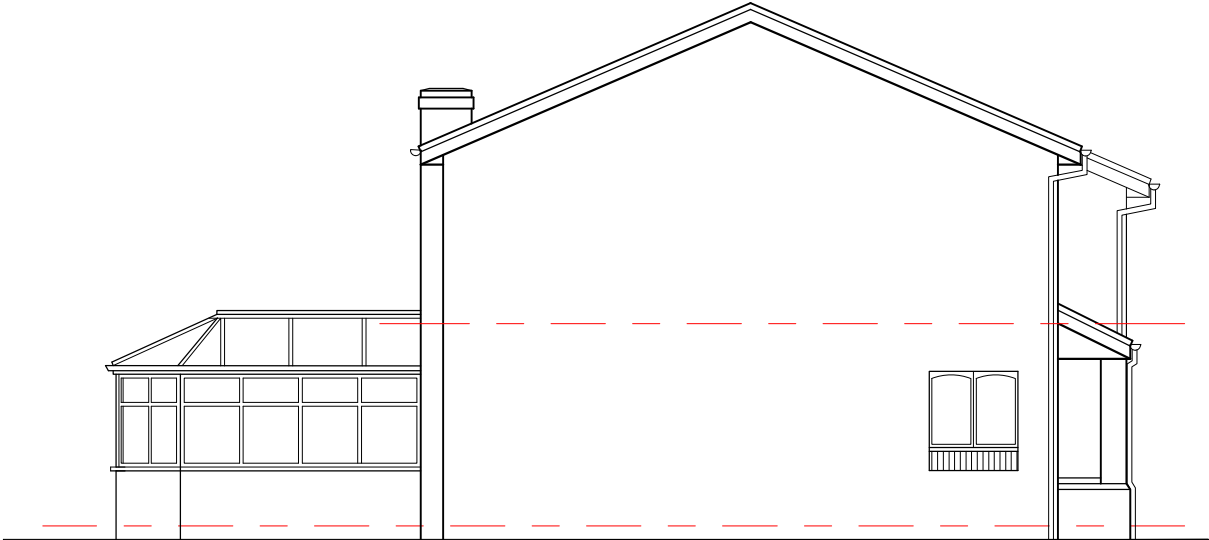

EXISTING SIDE (EAST) ELEVATION

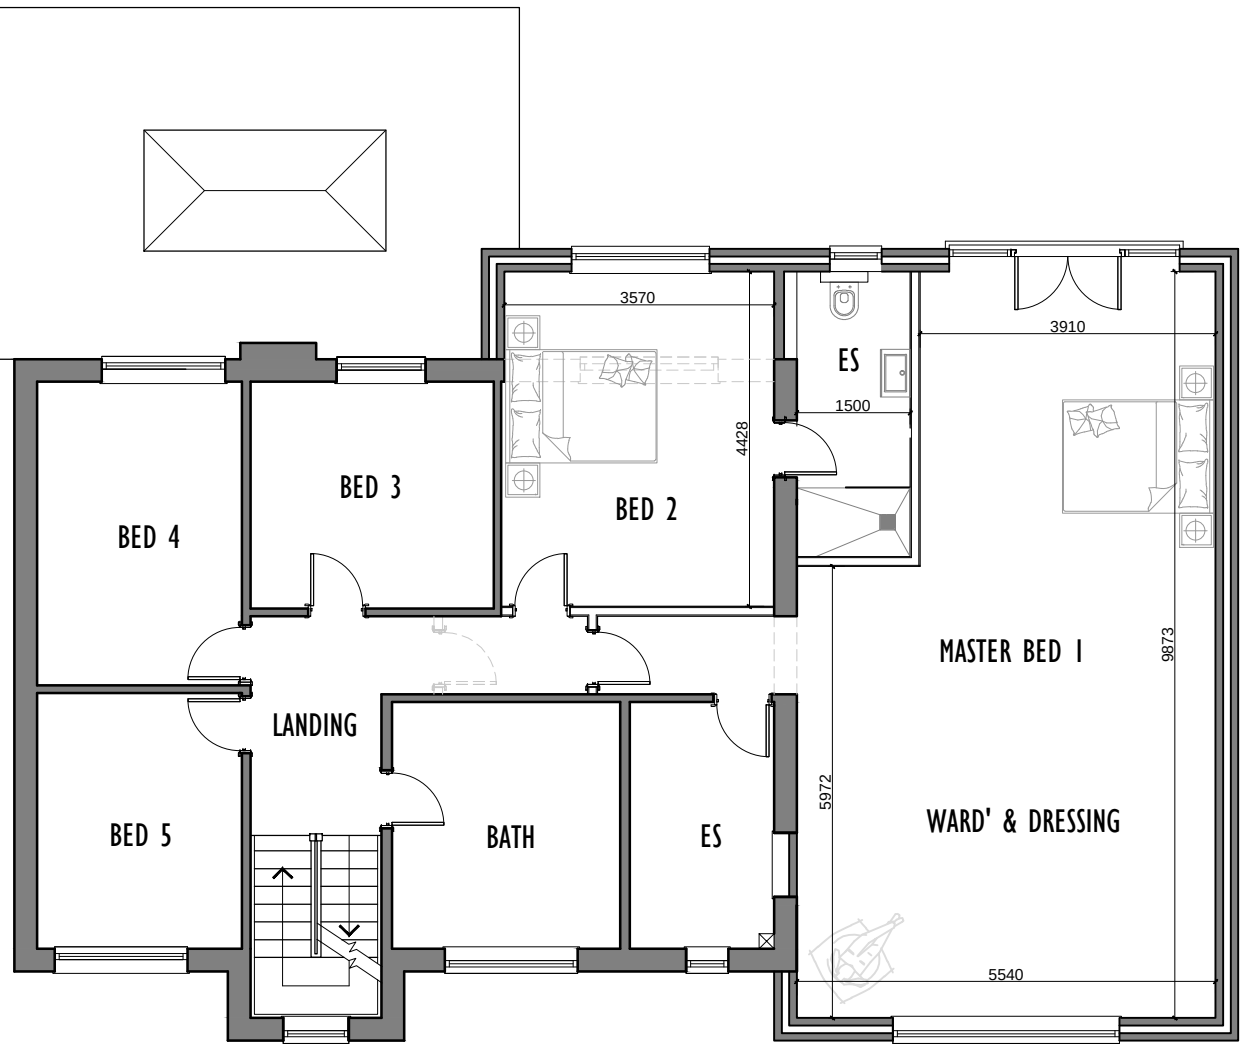


PROPOSED FIRST FLOOR PLAN

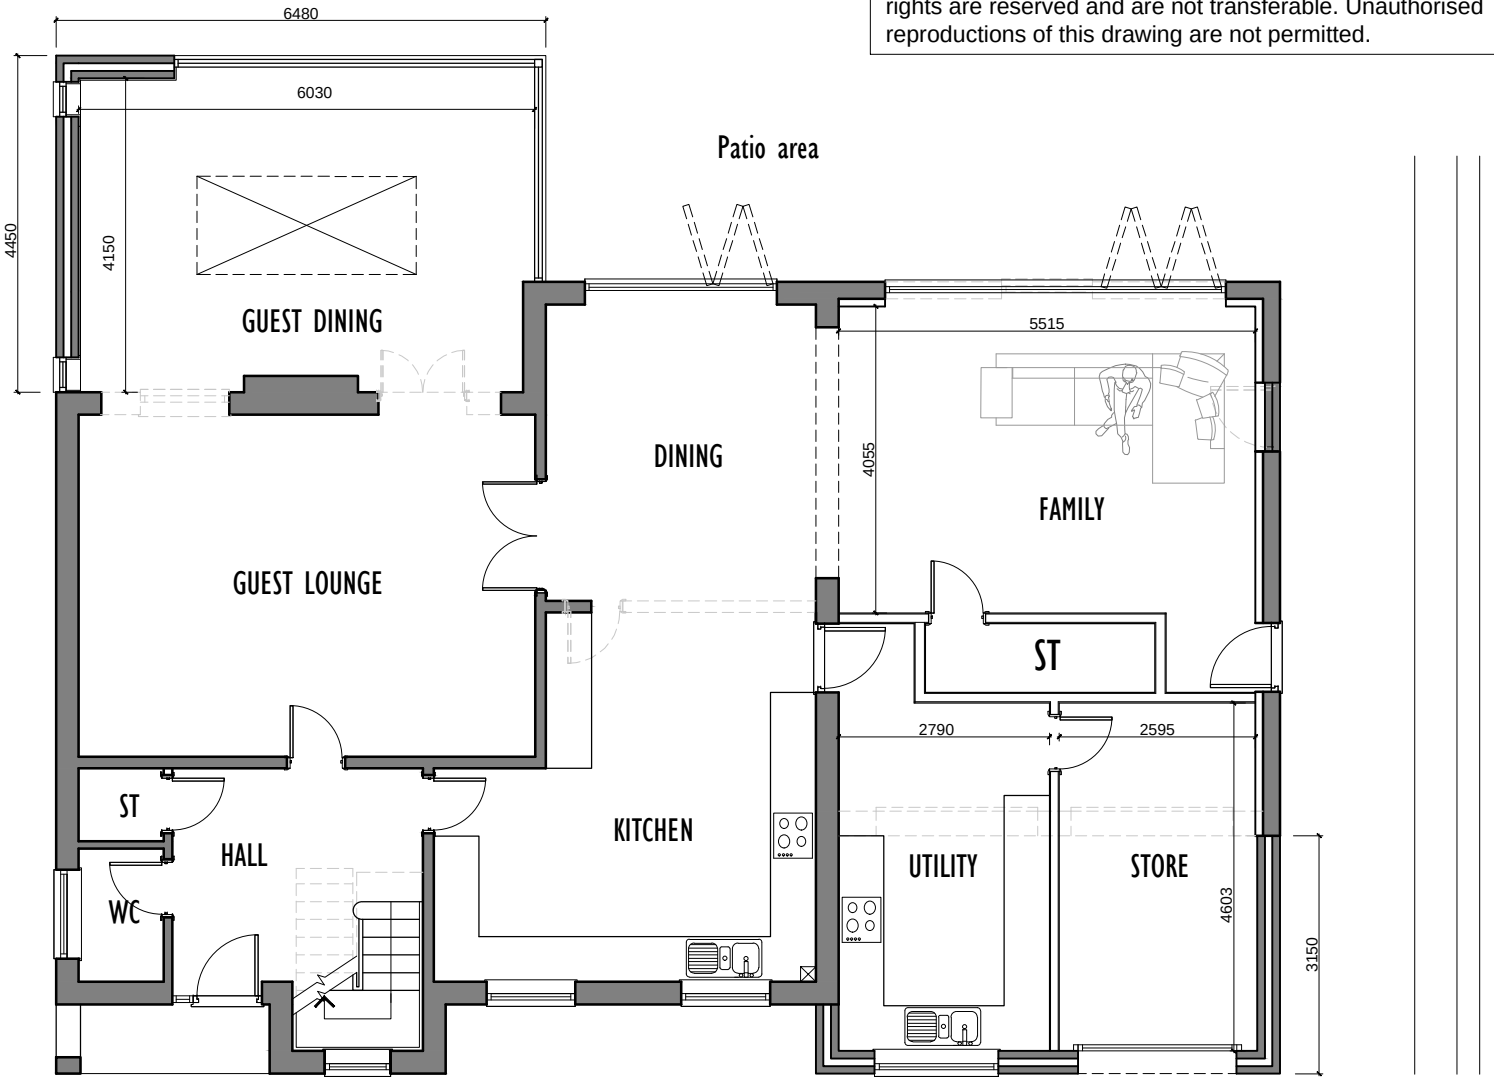


PROPOSED GROUND FLOOR PLAN


0m 2m 4m 6m 8m 10m
Scale 1:100 @ A1

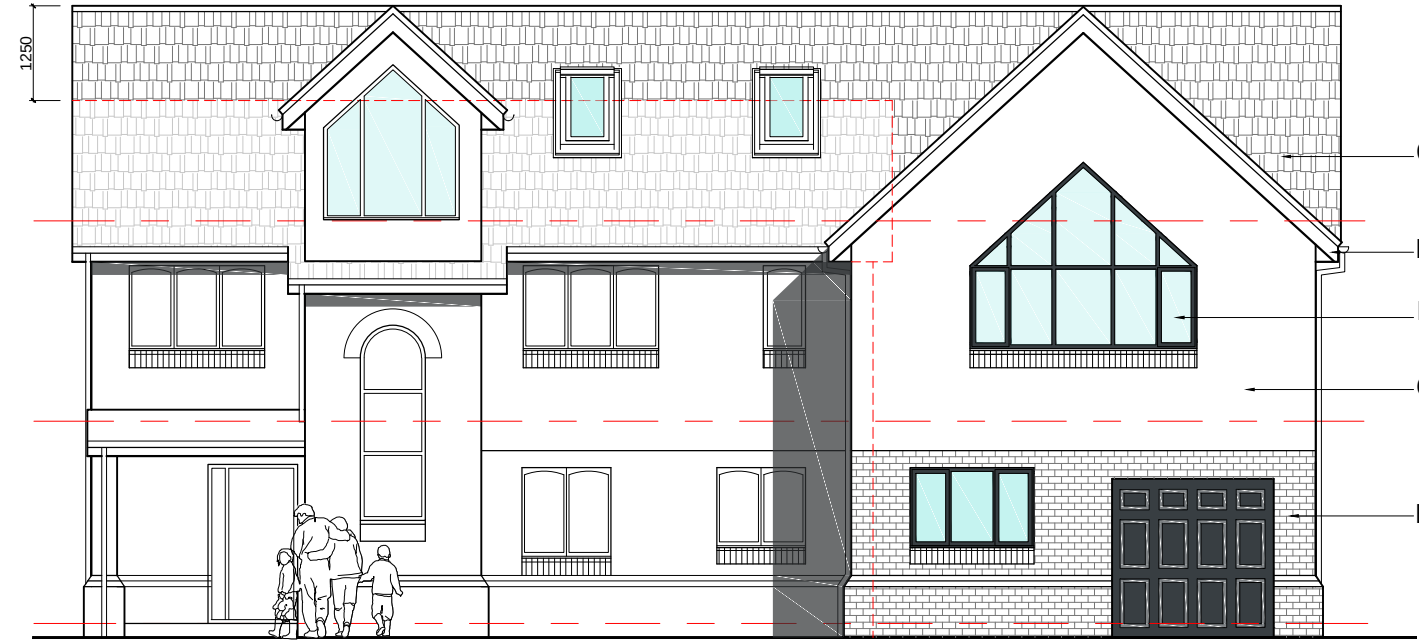


PROPOSED FRONT ELEVATION

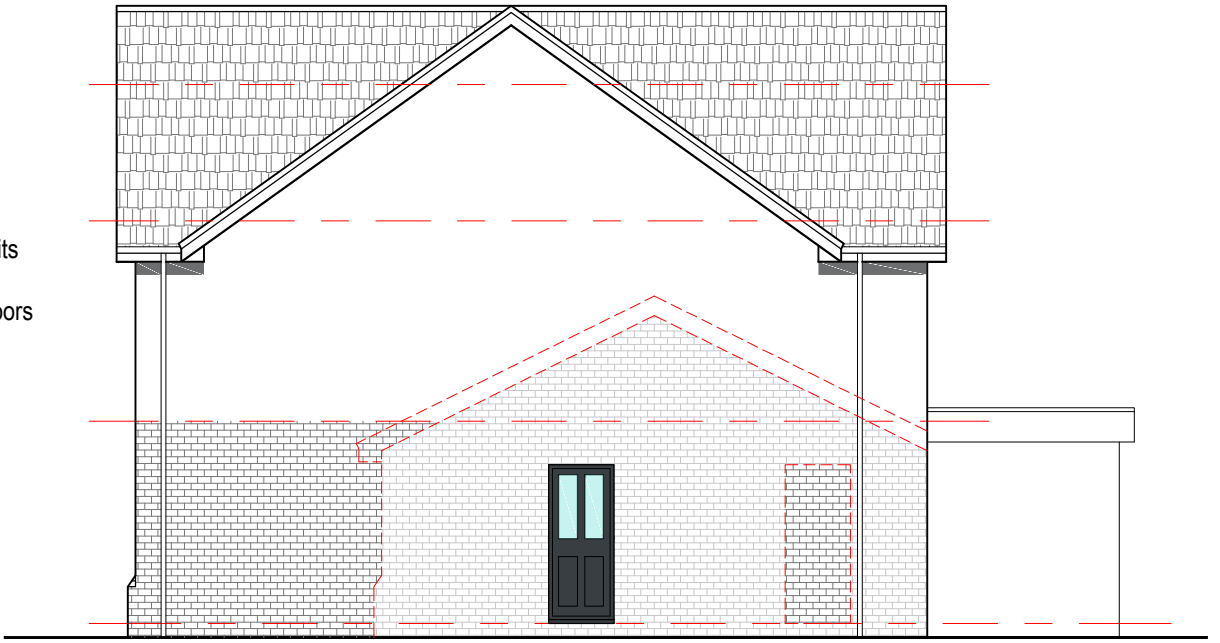


PROPOSED SIDE (WEST) ELEVATION

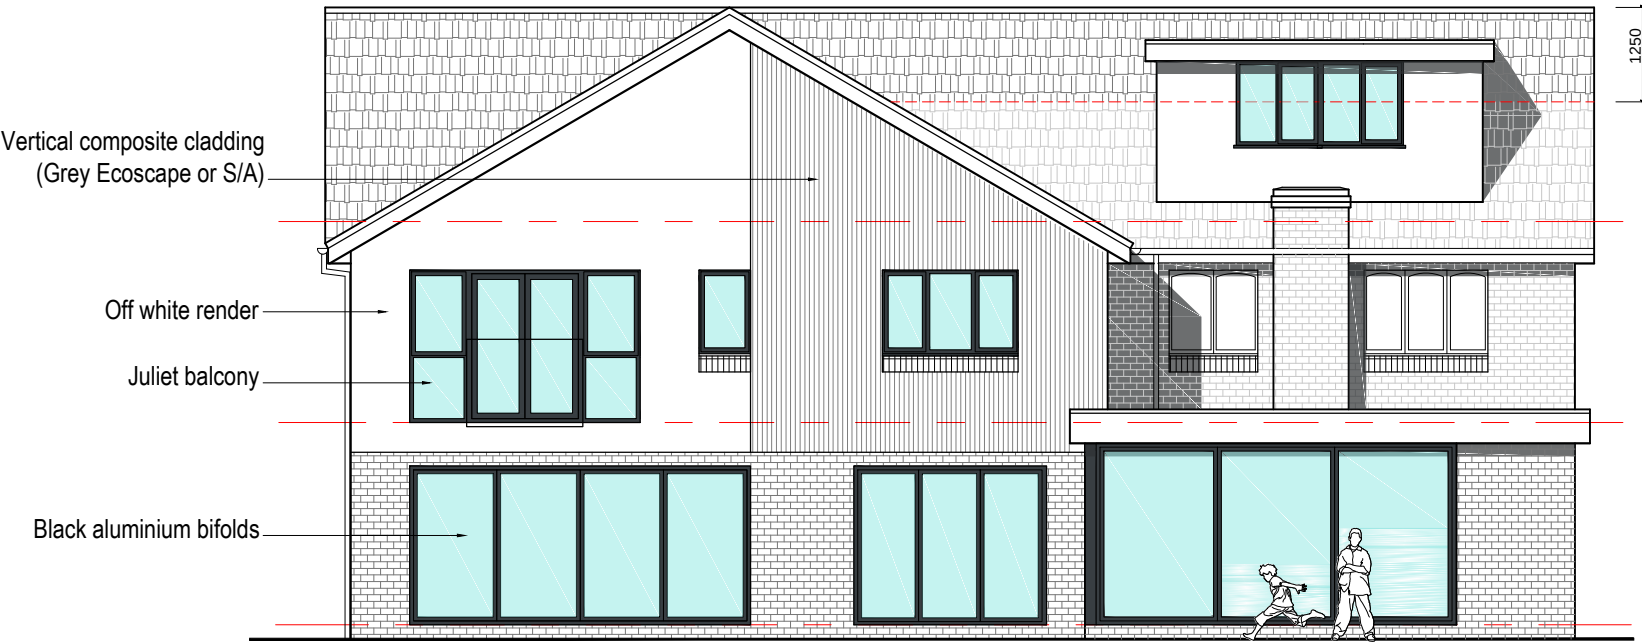


PROPOSED REAR ELEVATION

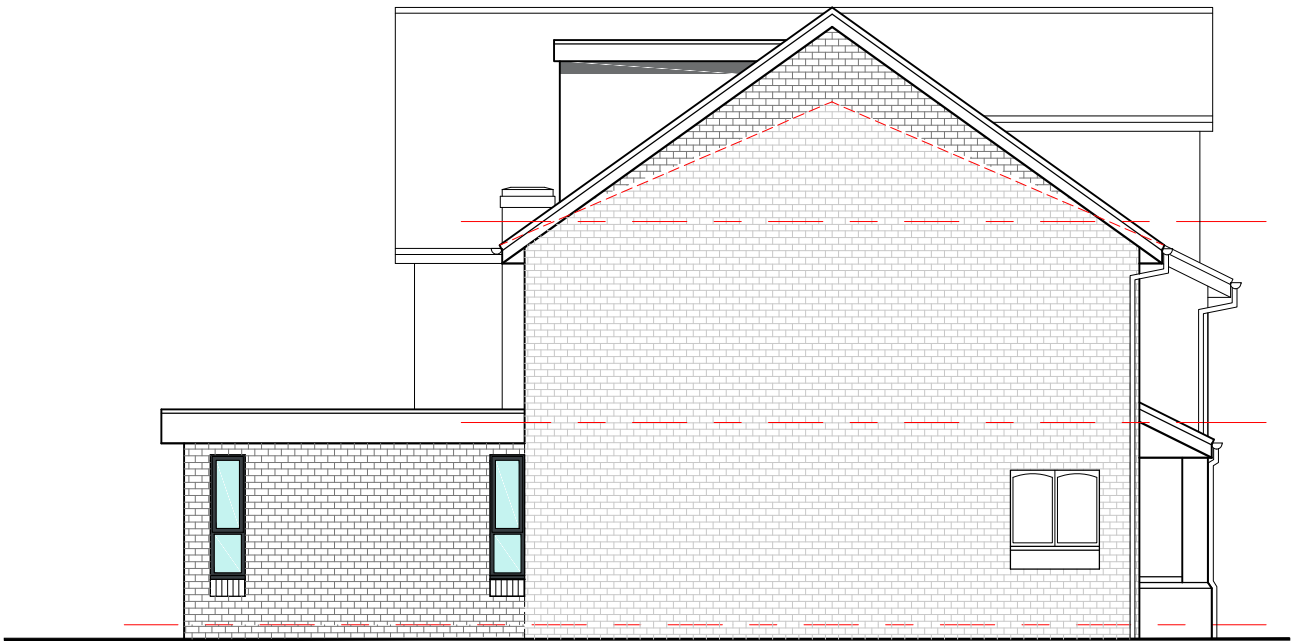


PROPOSED SIDE (EAST) ELEVATION

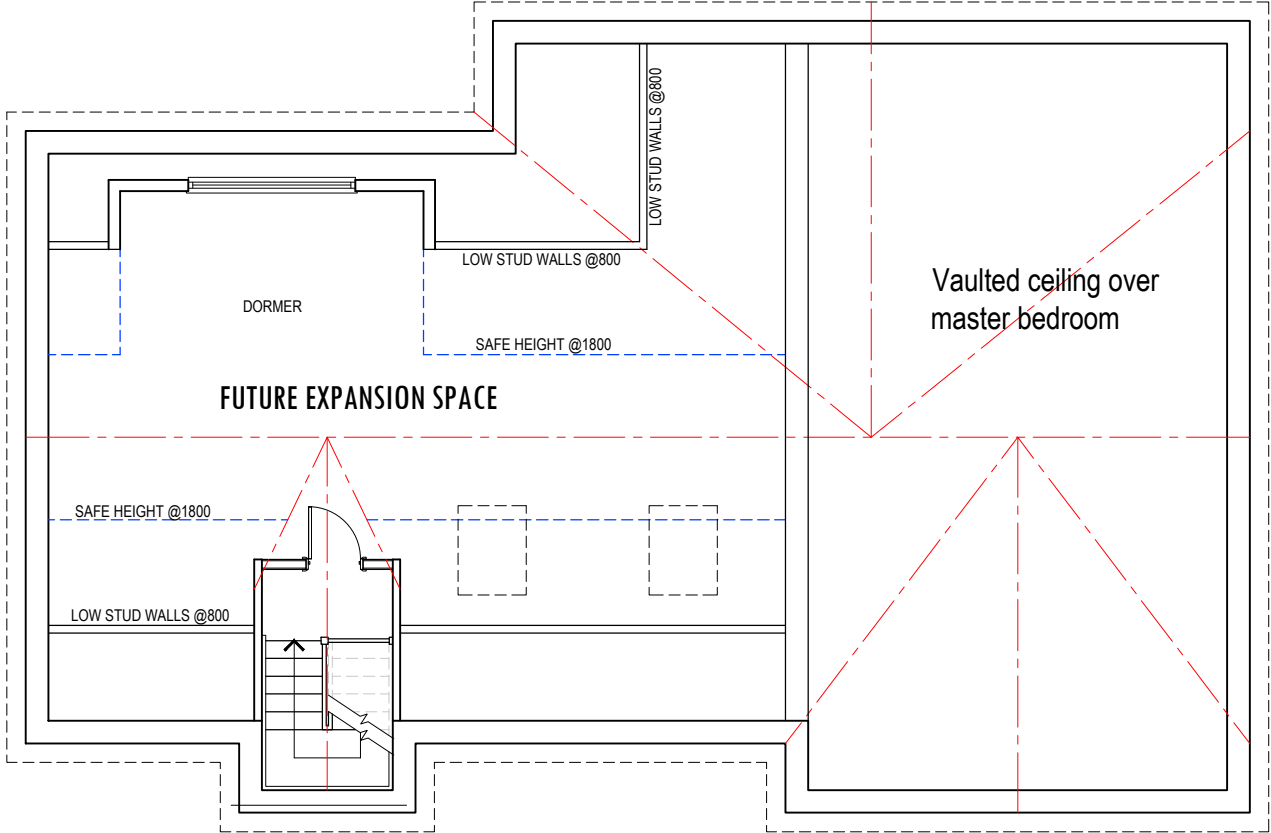

PROPOSED SECOND FLOOR PLAN

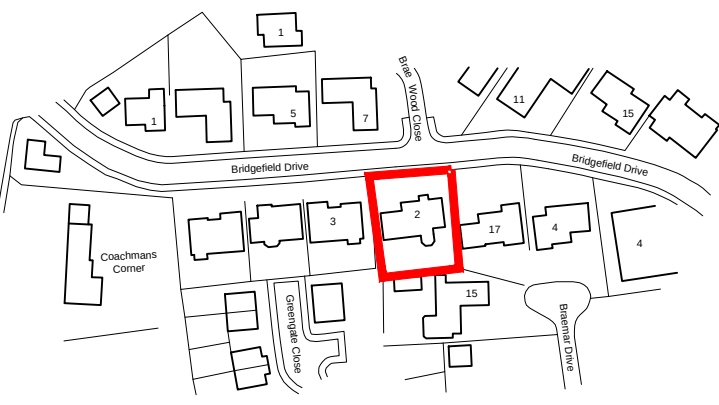

LOCATION PLAN 1:1250

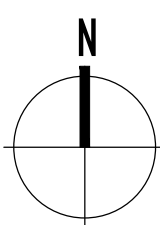

Rev	Date	Description
A	27.10.24	Revised application
B	09.04.25	Submitted for front dormer
C		
D		
E		

archirama Architecture & project management 3 Park Gate Ave, Wilington, Manchester M20 3BZ Tel: 01795 171 009 email: mail@archirama.co.uk	
Client	Mamit Agarwal
Project / Site	2 Bridgefield Drive Bury, Gtr MCR
Drawing Title	Proposed front dormer
Drawn by	PR
Checked by	01/07/23
Scale	1 : 100@A1
Project No	PL01
Revision	B