


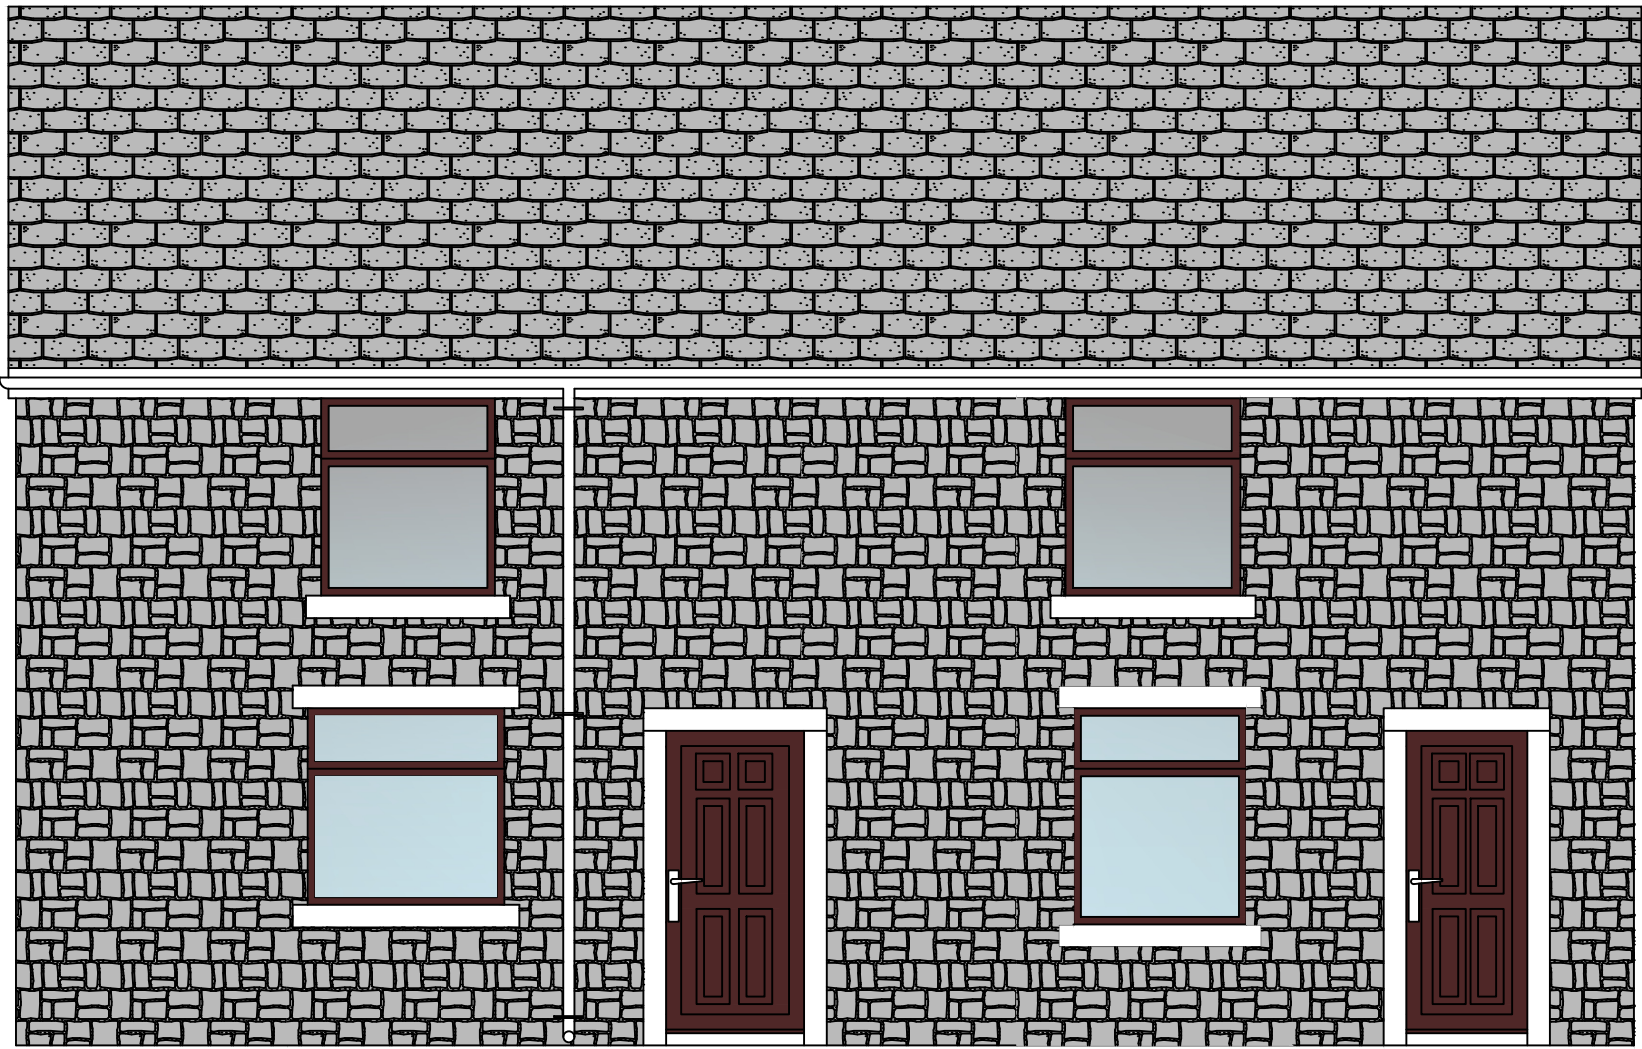


 



Existing Side Elevation

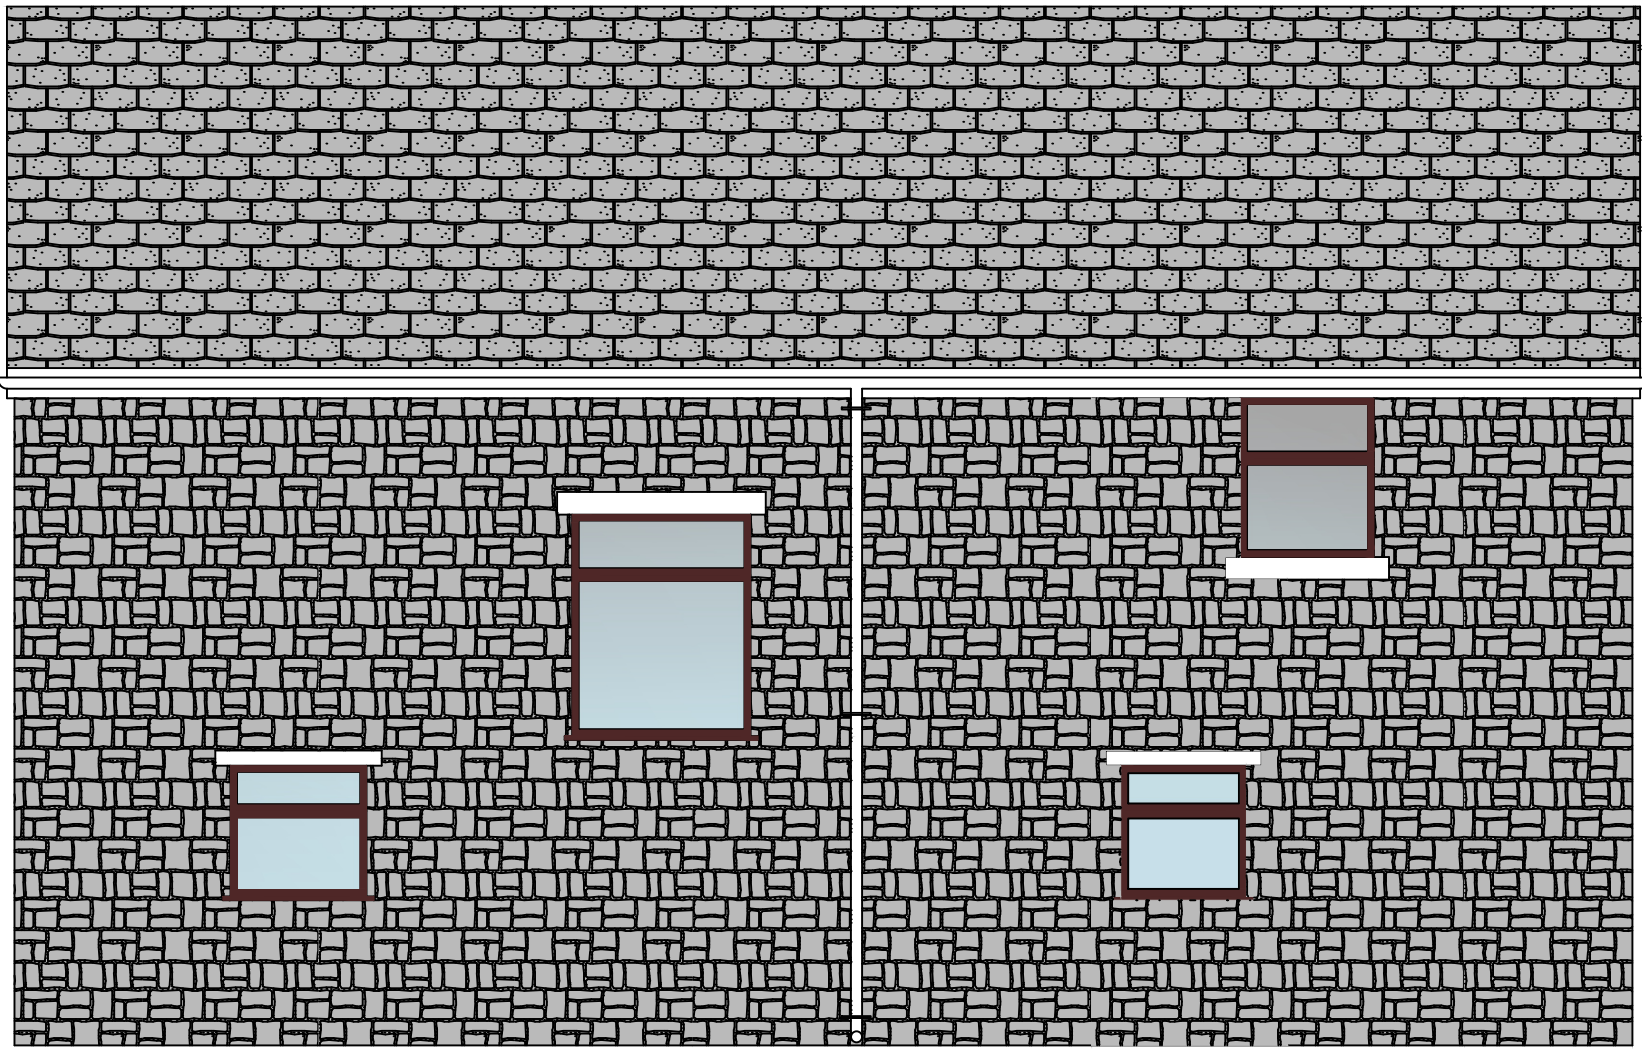


Existing Front Elevation

 

Existing Rear Elevation

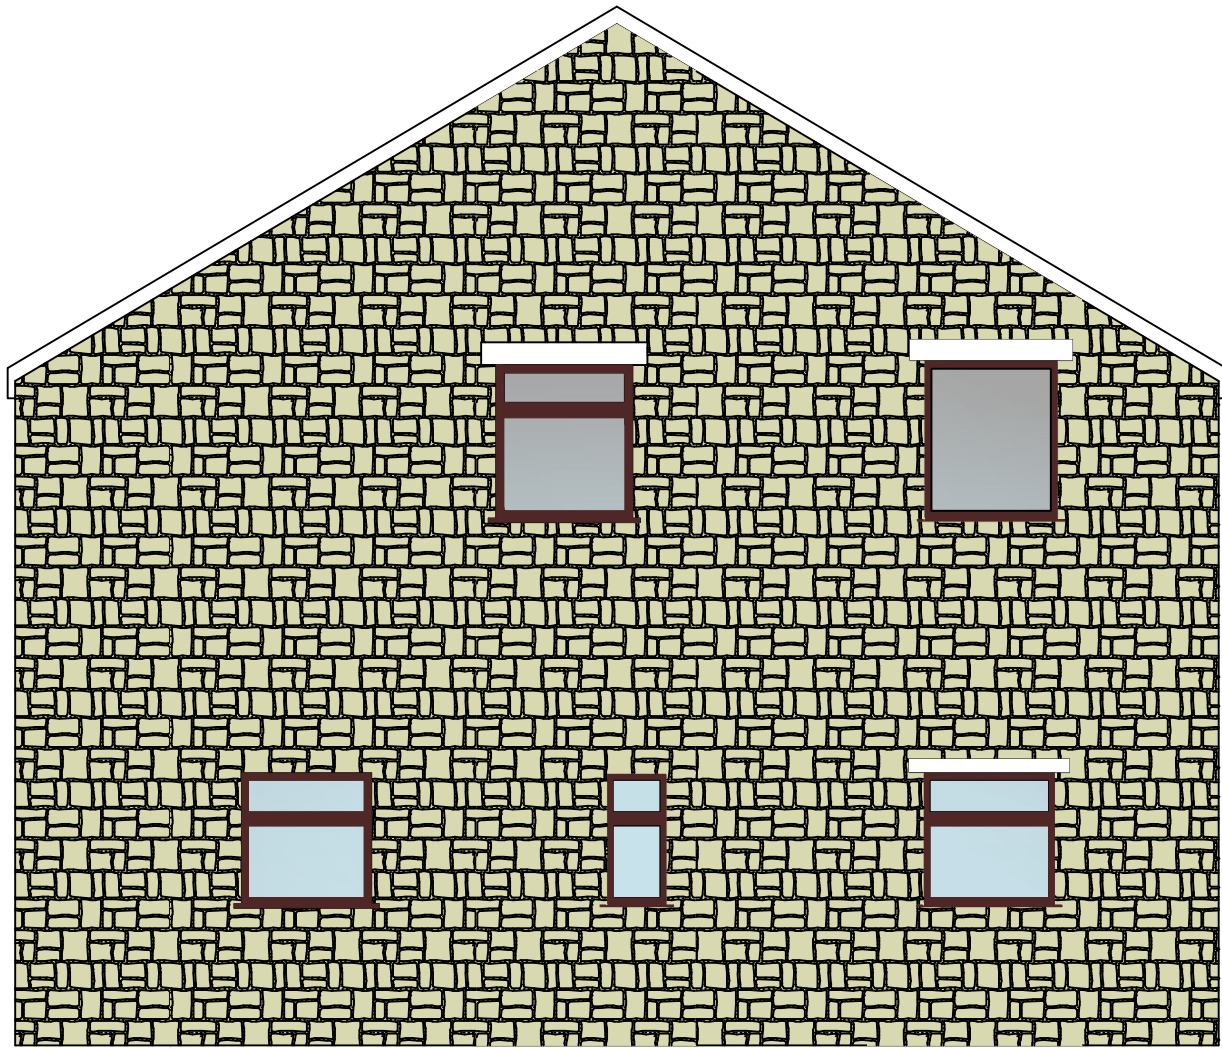 


Existing Side Elevation

 


Proposed Side Elevation



Proposed Front Elevation

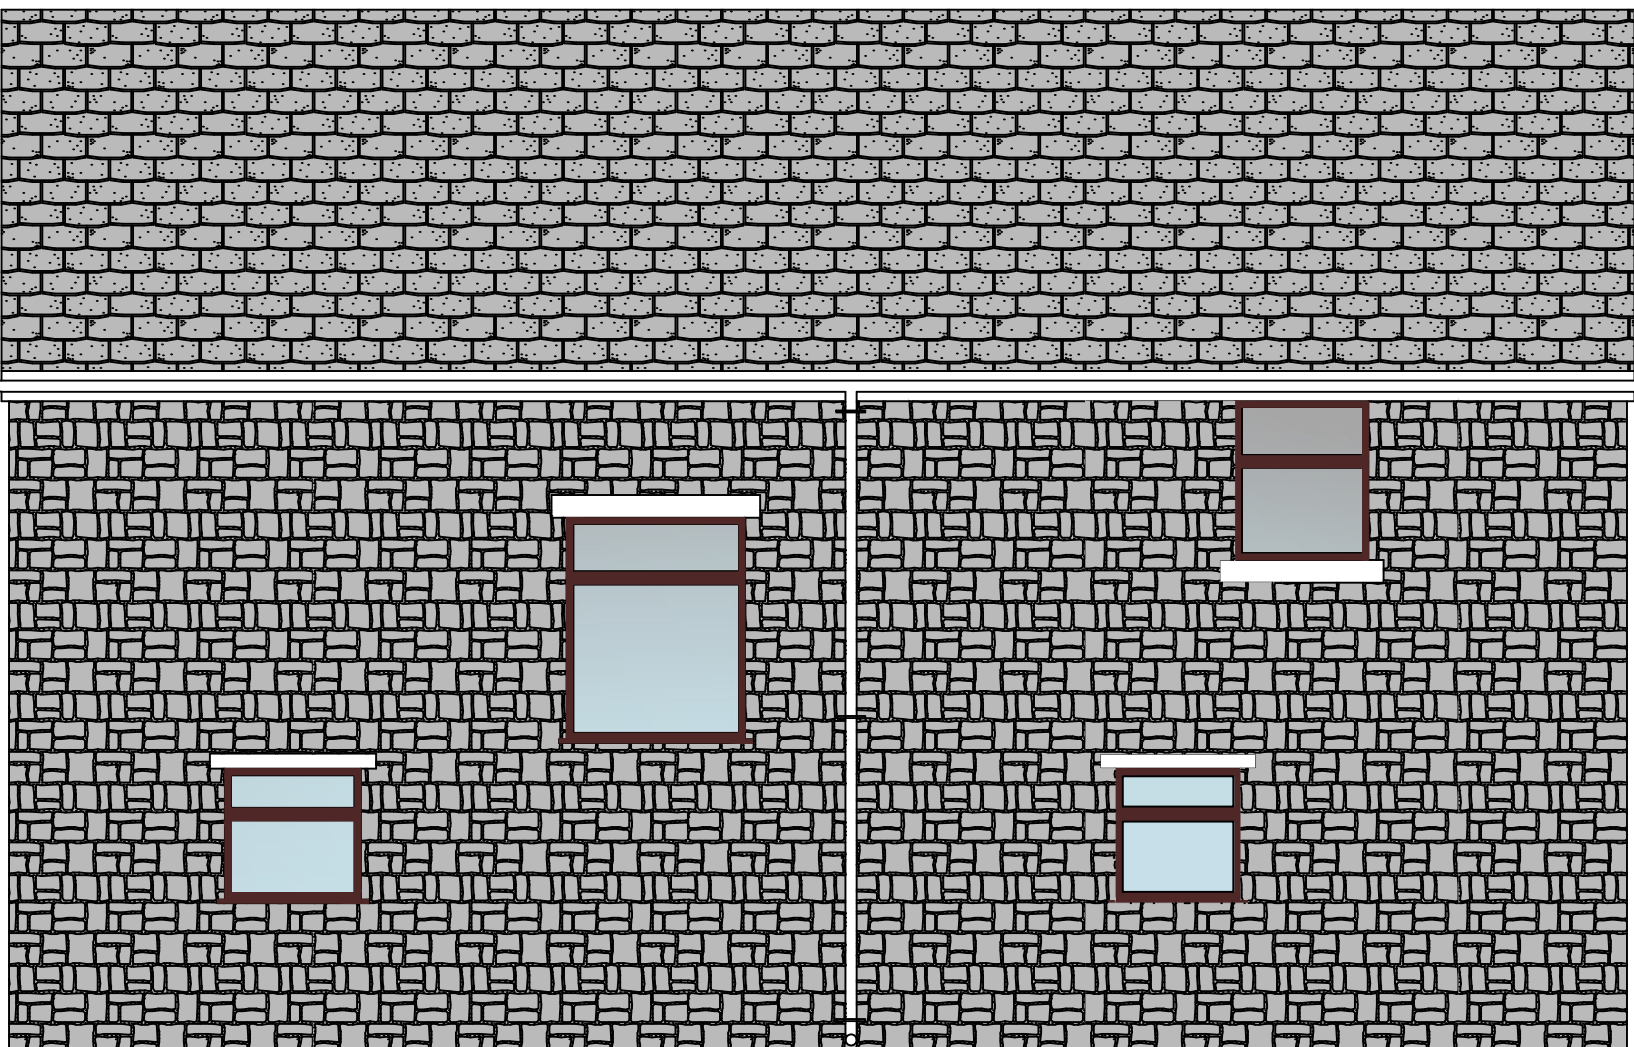

Proposed Rear Elevation

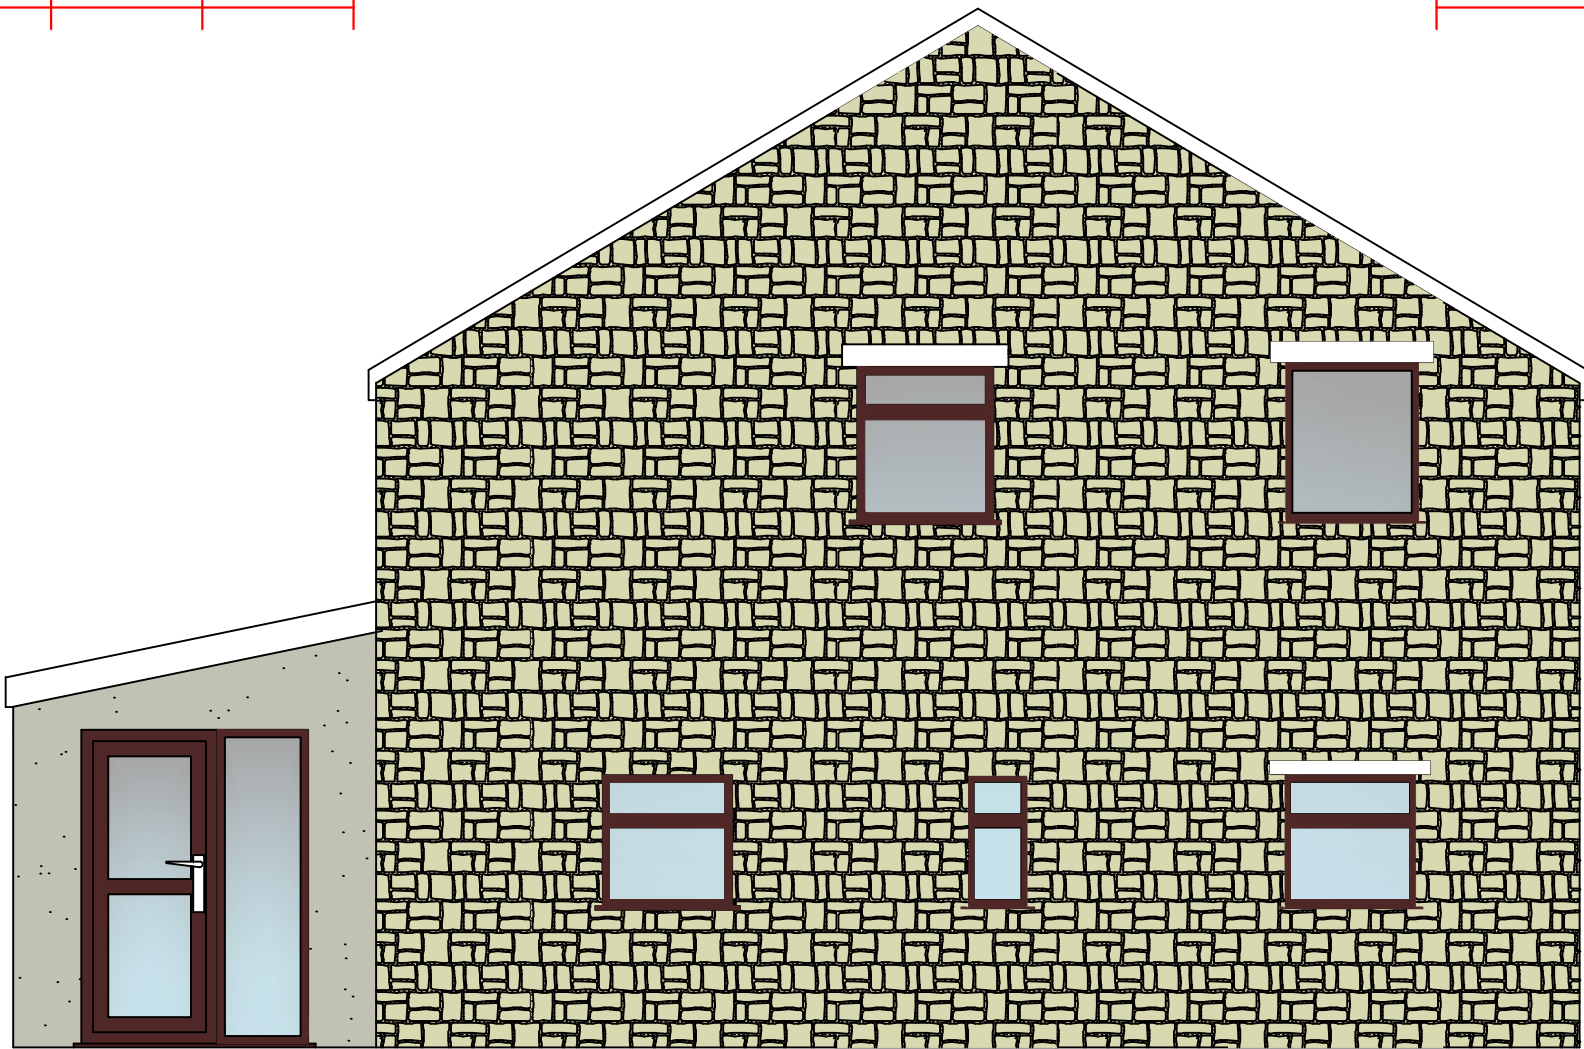

Proposed Side Elevation



Proposed change of use and alterations at :

1 The Poplars
Brandesholme
Bury
BL8 1JH

PARTY WALL ACT 1996

Any Person carrying out works affecting party walls, or involving excavations for foundations adjacent to a party wall, should serve a notice on all adjoining owners before work commences.

If a adjoining neighbour is concerned about the works, you are advised to engage the services of a private surveyor to act on your behalf in the formal procedures or agreements which are now required by the above act. Failure to comply with the act may result in the adjoining owner taking civil action against you.

Please inform the adjoining neighbours of the forthcoming works at your earliest convenience. Party Wall Agreement to be arranged by client.

CLIENT:	Deborah Scott
CONTRACT No:	PCE-Scott-June-24
DATE:	25th June 2024
SCALE:	1:50. @ A1
DWG No:	PCE-Scott-June-24-elevations
L.A:	Bury Metropolitan Borough Council
AMENDMENTS:	DATE:



40 Queensway
Euxton
Chorley
Lancashire
PR7 6PW
www.pcedesigns.co.uk
info@pcedesigns.co.uk
pcedesigns@aol.com
01257 233850: Office
07515878823: Mobile

PCE DESIGNS LTD