


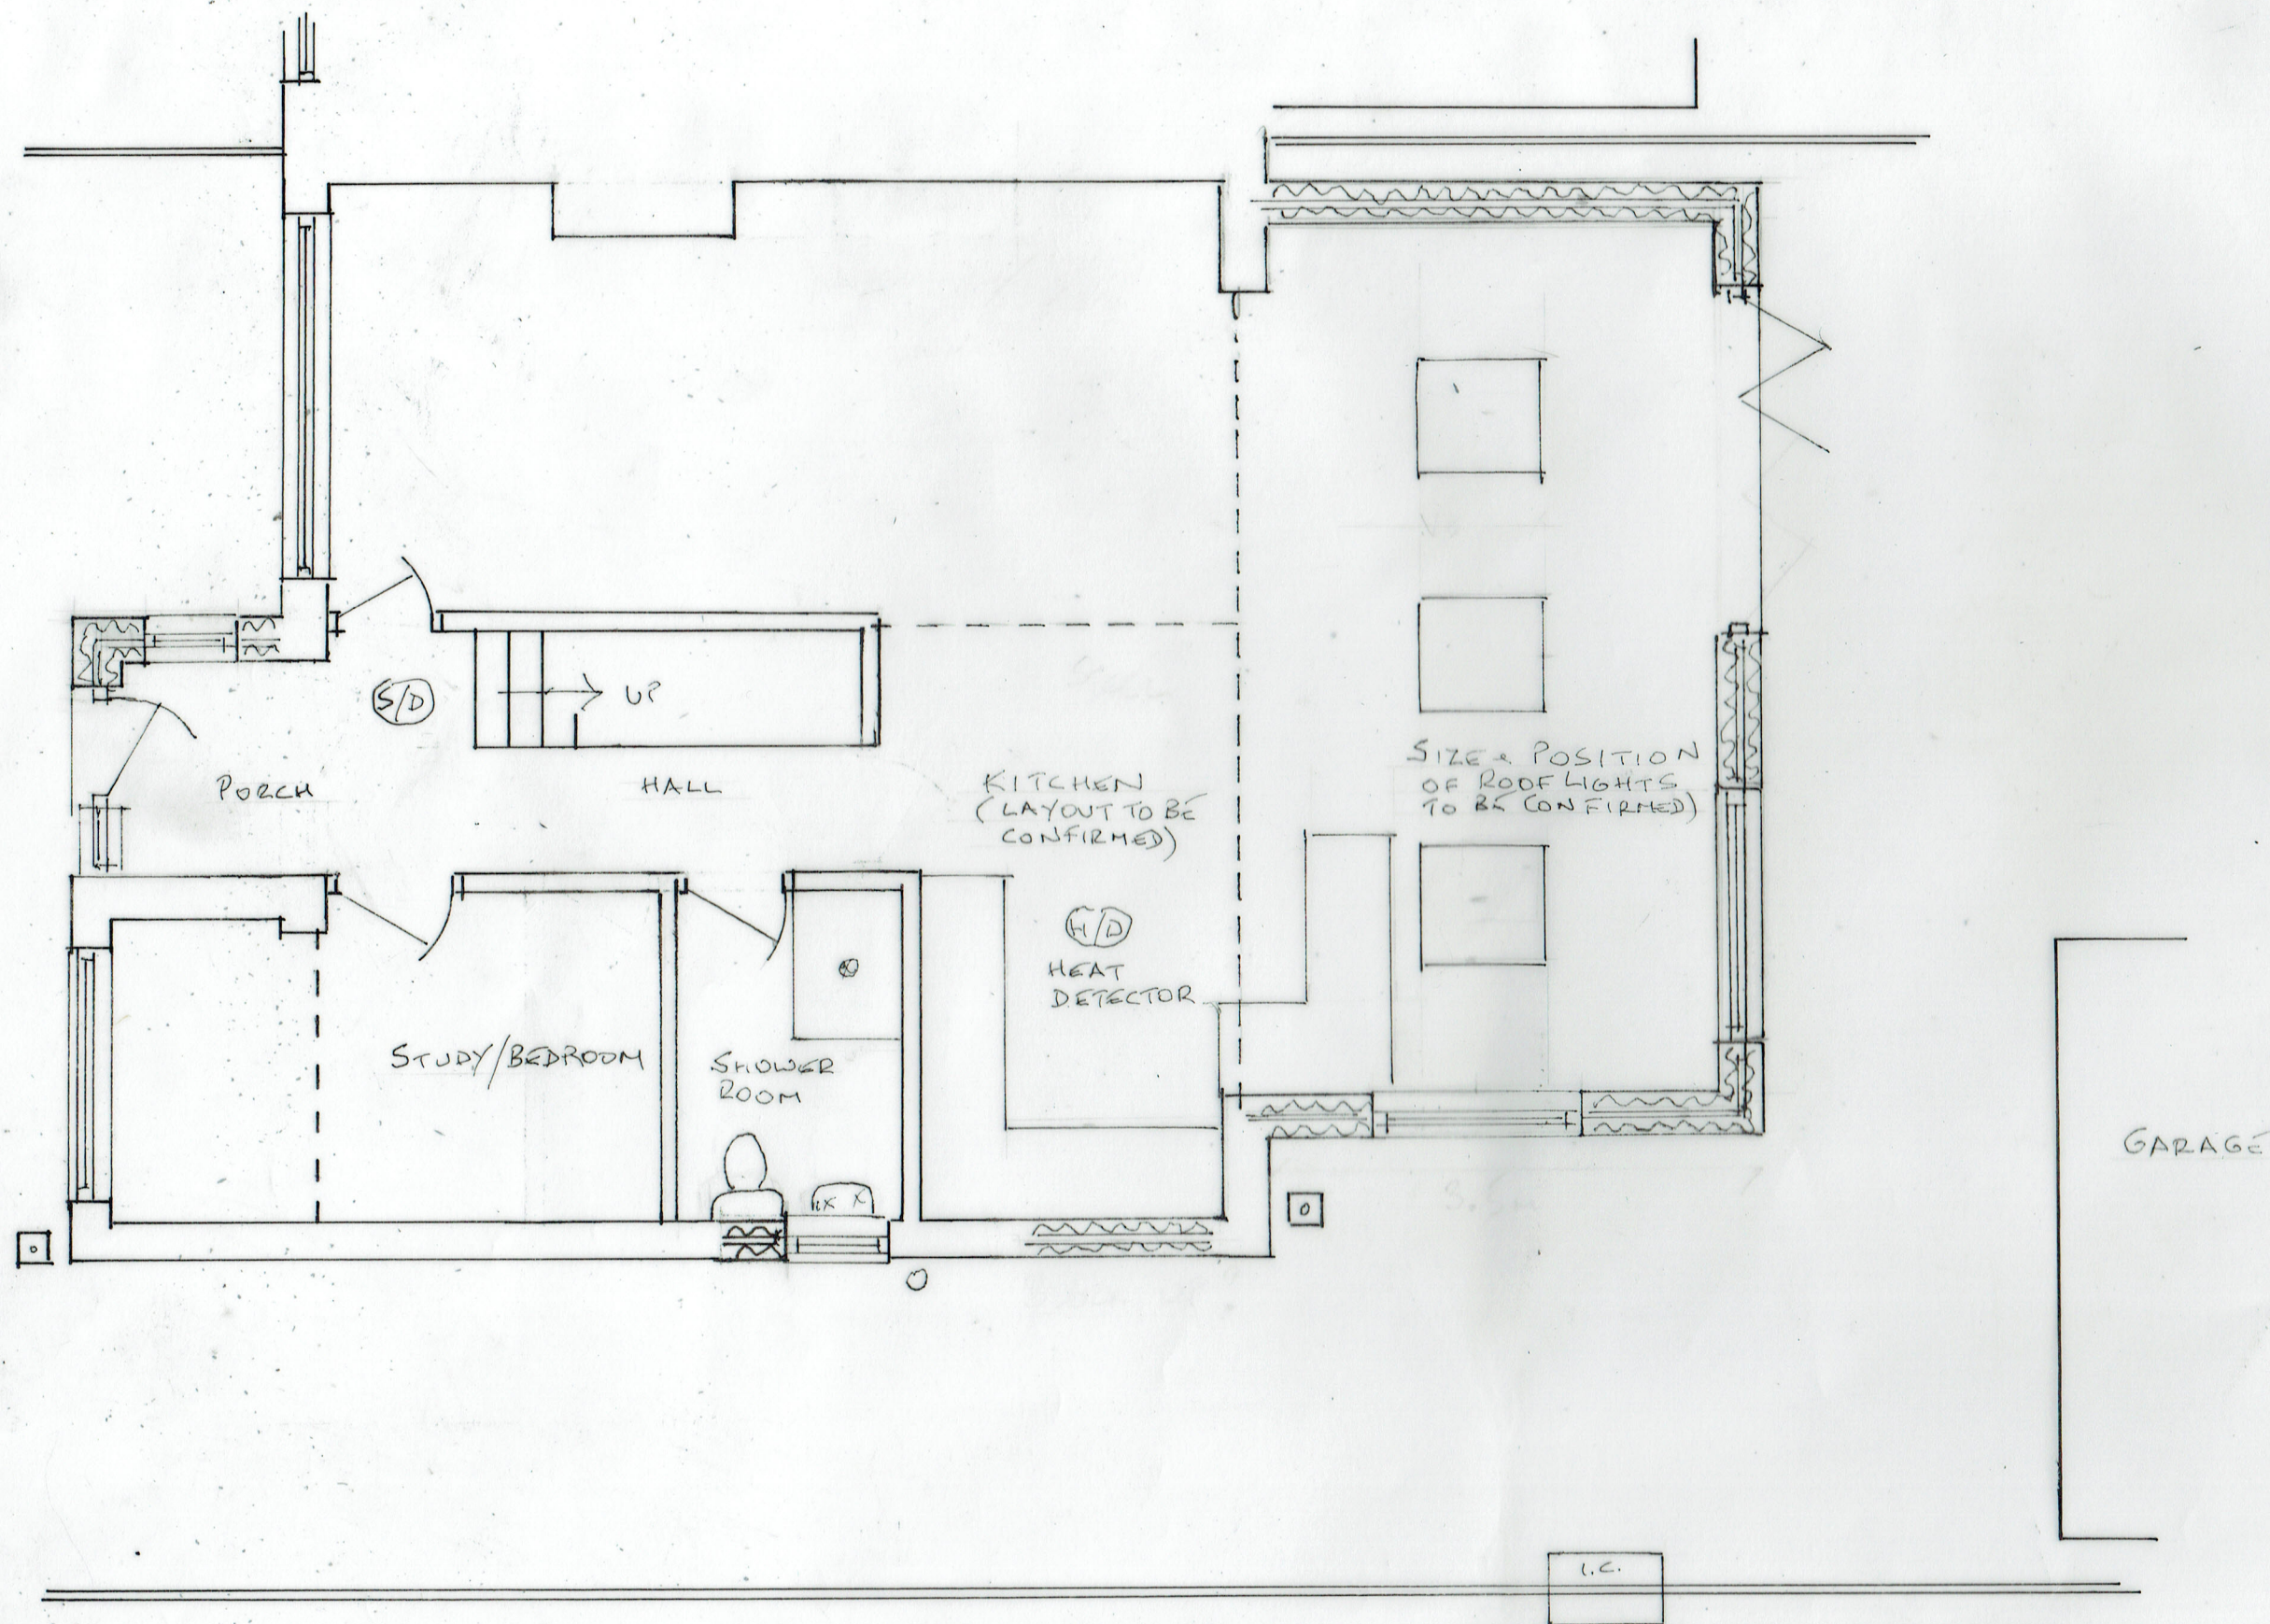

3/ PROPOSED GROUND FLOOR PLAN

29/11/22

22/7/15/03

SINGLE STOREY REAR EXTENSION
5 PENNINE CLOSE, BURY BL8 1RB

METRES

SCALE 1:50 @ A3