



All dimensions to be checked on site by user - any discrepancies, errors or omissions to be reported to the Client before / during the course of the works. In the absence of a structural survey any structural issues and/or defects identified before or during the course of the works is to be reported to the Client. This drawing has been produced for Planning Approval only and does not constitute full working drawings for the building regulations approval.


Rev.	Description	Date	By

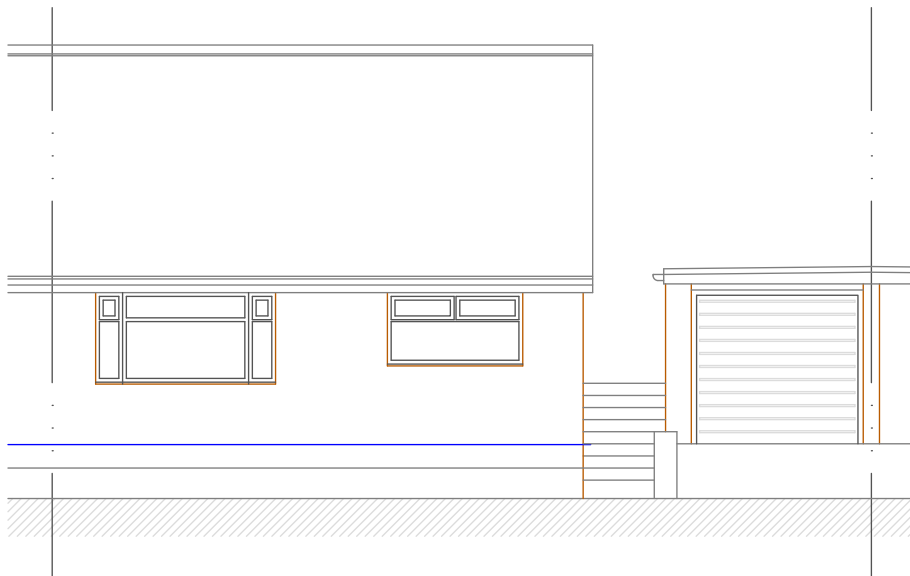

EXISTING FRONT ELEVATION

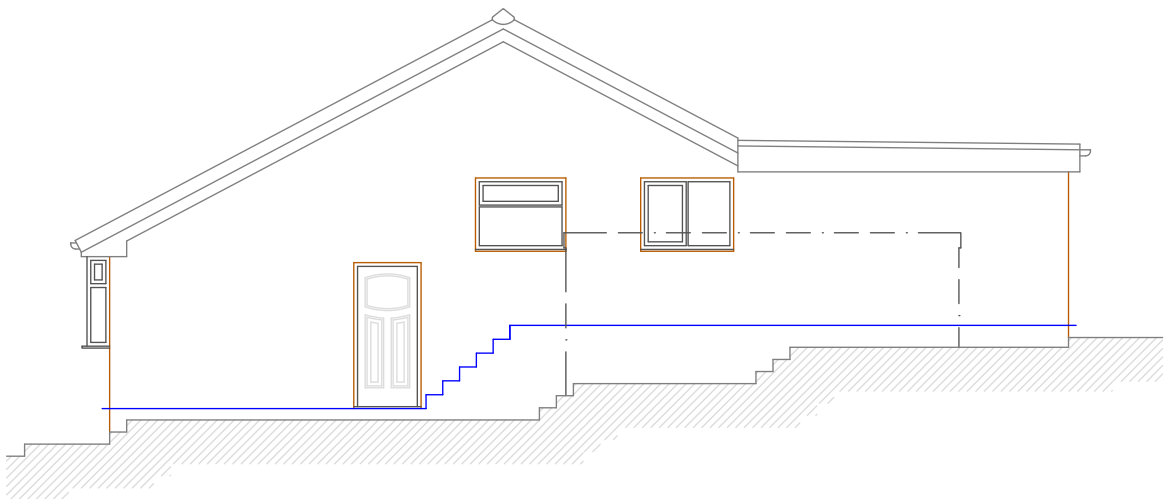

EXISTING SIDE ELEVATION
(Dotted lines denotes outline of garage)

 



JPL Design and Construct Ltd.

www.jpldesignandconstruct.co.uk

E-mail jp@jpldesignandconstruct.co.uk

12, Ormskirk Close, Seddons Farm,
Bury, BL8 2JG
Telephone 0161 272 0643

Client	Mr. D. Jackson, 22, Whitecroft Drive, Lowercroft, Bury, BL8 2TN	Scale at A3	As stated
Site	22, Whitecroft Drive, Lowercroft, Bury, BL8 2TN	Project no.	JAC0003
Project	Loft conversion with front dormer	Date	20.05.22.
Title	Existing Elevations	Drawing no.	E01
All drawings are the Copyright of JPL Design and Construct Ltd. This drawing may not be copied by any 3rd. party without prior permission.		Revision	