

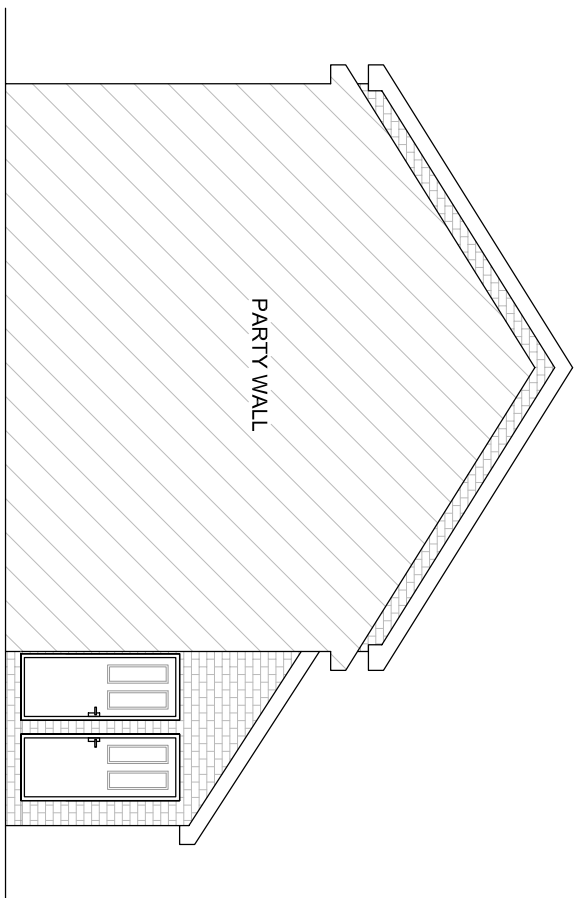
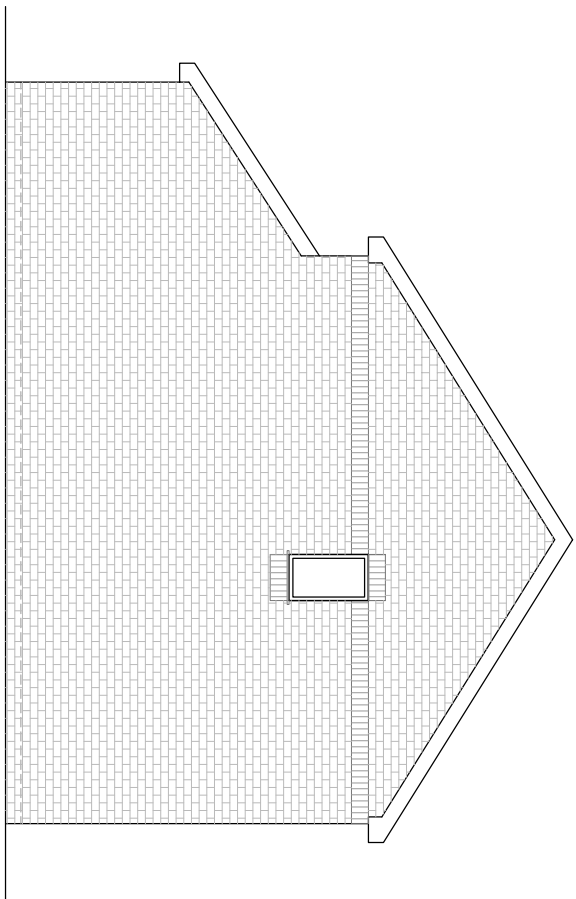
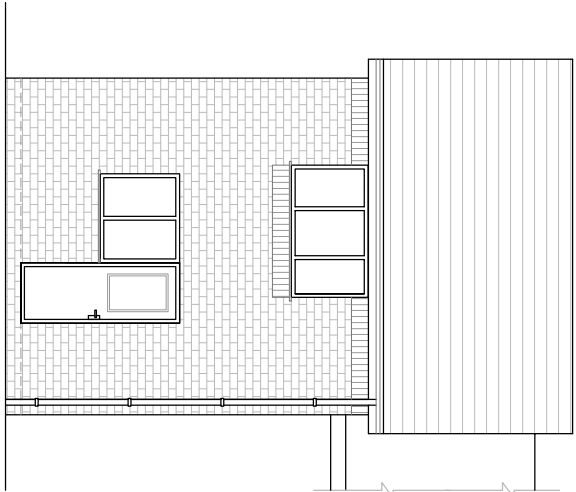
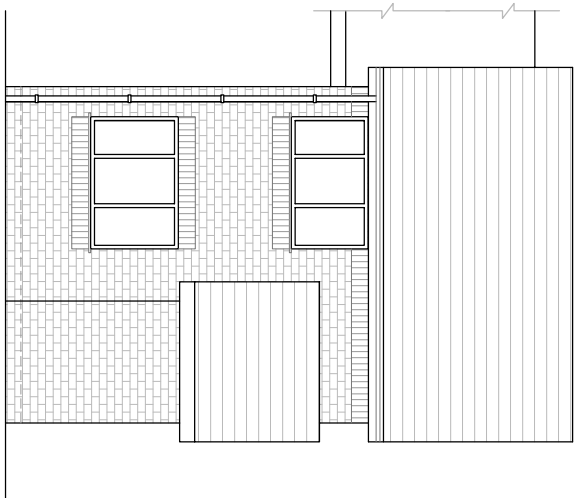
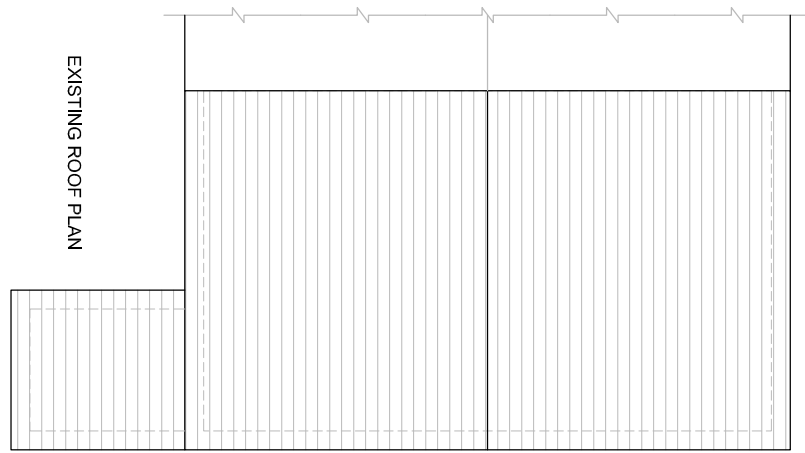


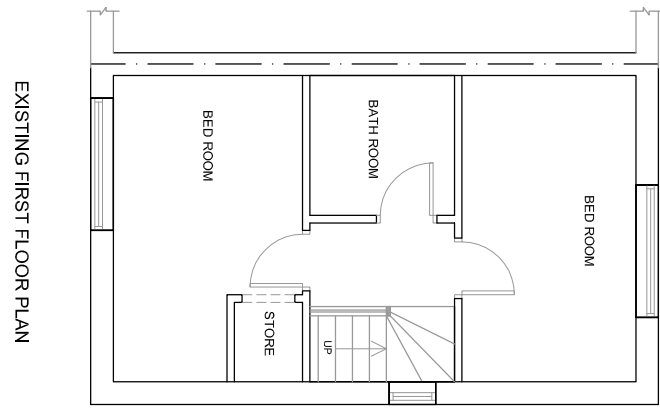

Date	Rev.	Initials

• THIS DRAWING IS SUBJECT TO COPYRIGHT AND IS NOT TO BE REPRODUCED IN PART OR WHOLE WITHOUT APPROVAL.
• ALL DIMENSIONS TO BE CHECKED ON SITE BY CONTRACTOR AND DISCREPANCIES CLARIFIED WITH THE CLIENT PRIOR TO COMMENCEMENT.
• THESE DRAWINGS ARE PREPARED FOR PLANNING PURPOSES ONLY.

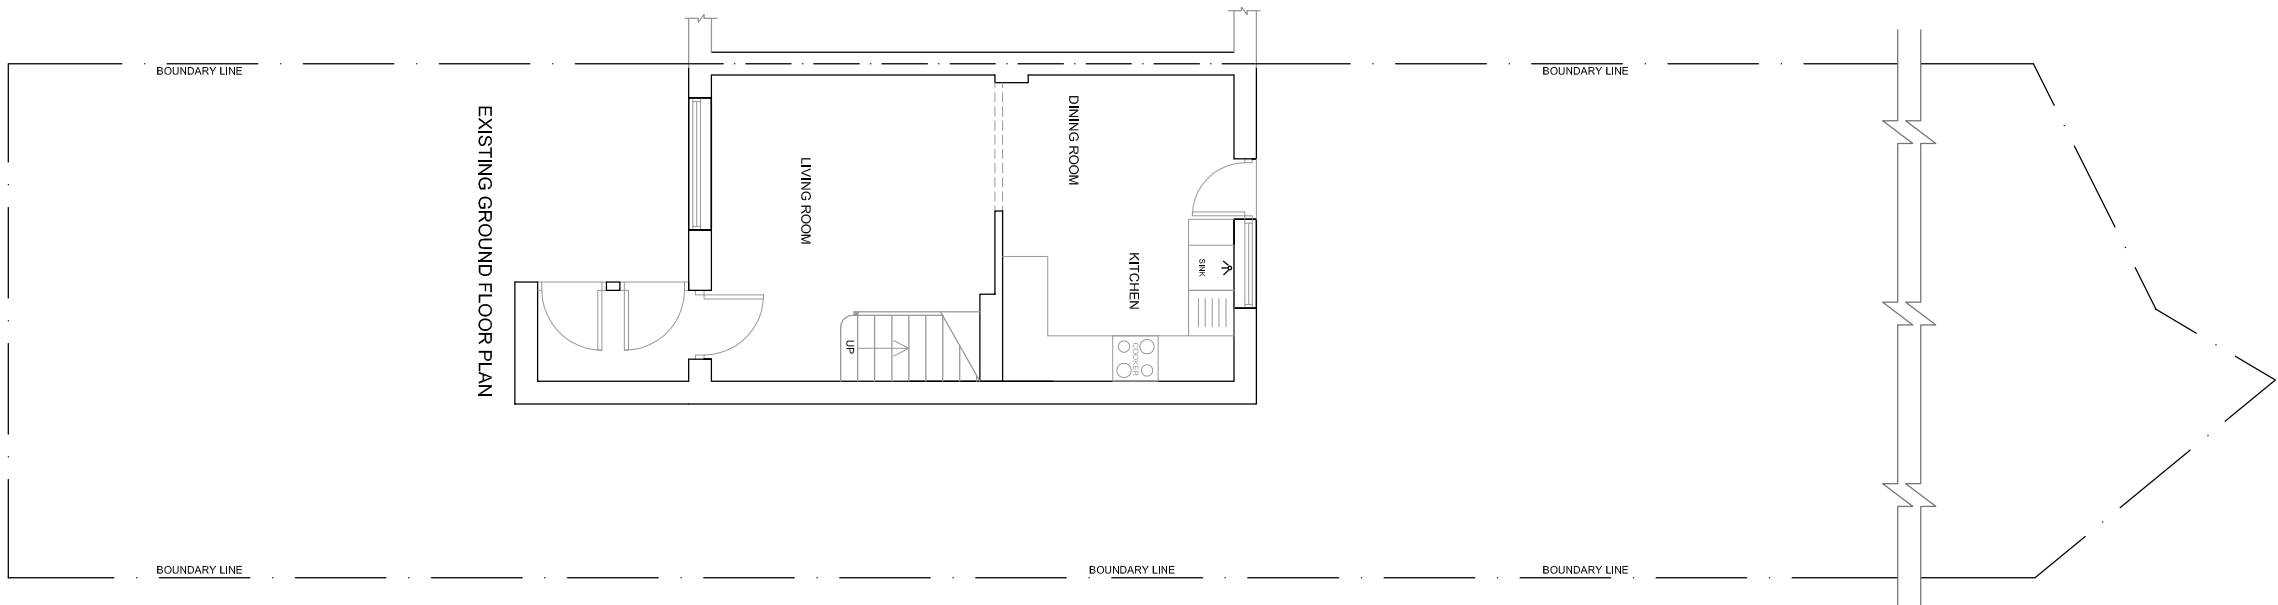

Project	22 FITZGERALD CLOSE, PRESTWICH, MANCHESTER, M25 9TB	Client	MR SAMI FERKE & MRS TARA HASAN
Title	EXISTING FLOOR PLANS AND ELEVATIONS	Date	FEBRUARY 2022
		Scale	1:100 @ A1 SHEET
		Drawing Number	HS2201/01
		REV.	