


total floor area of proposed dwelling 206m²
total volume of proposed dwelling 791m³

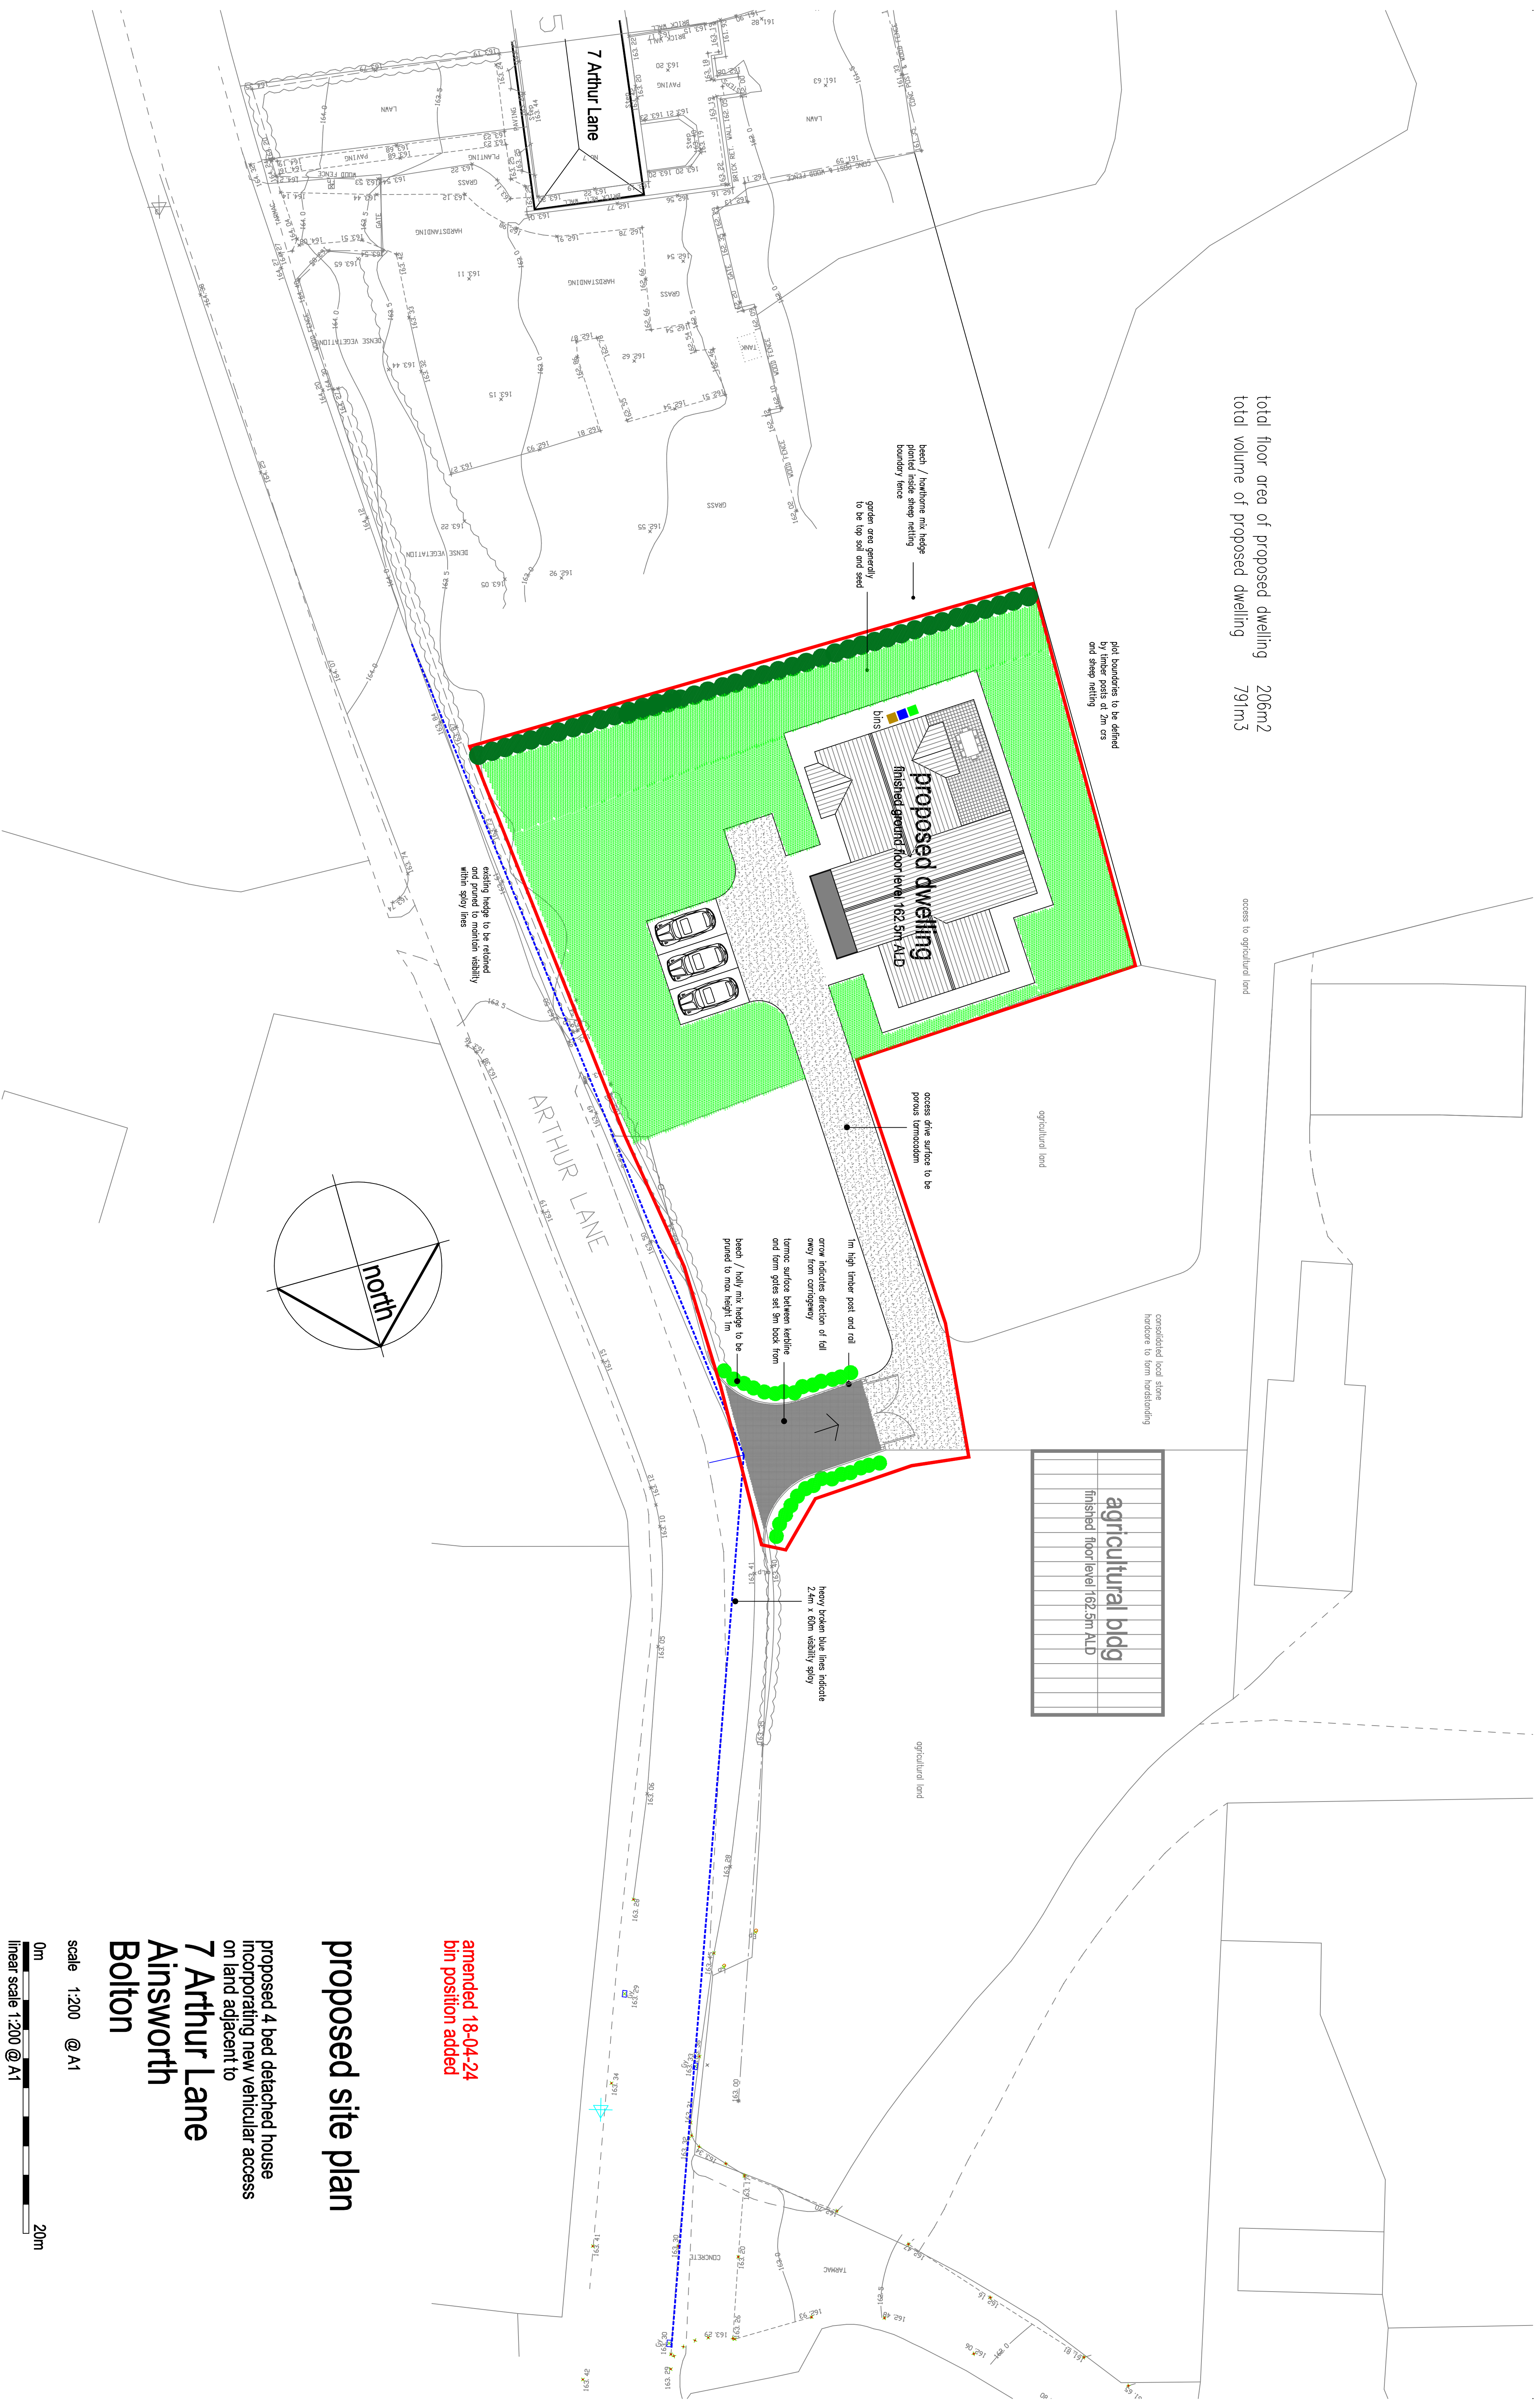


amended 18-04-24
bin position added

proposed site plan

proposed 4 bed detached house
incorporating new vehicular access
on land adjacent to
7 Arthur Lane
Ainsworth
Bolton

scale 1:200 @ A1

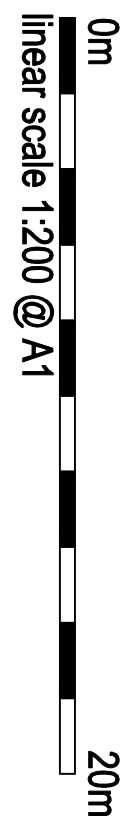

drawing number GS-26-03-24-B2