


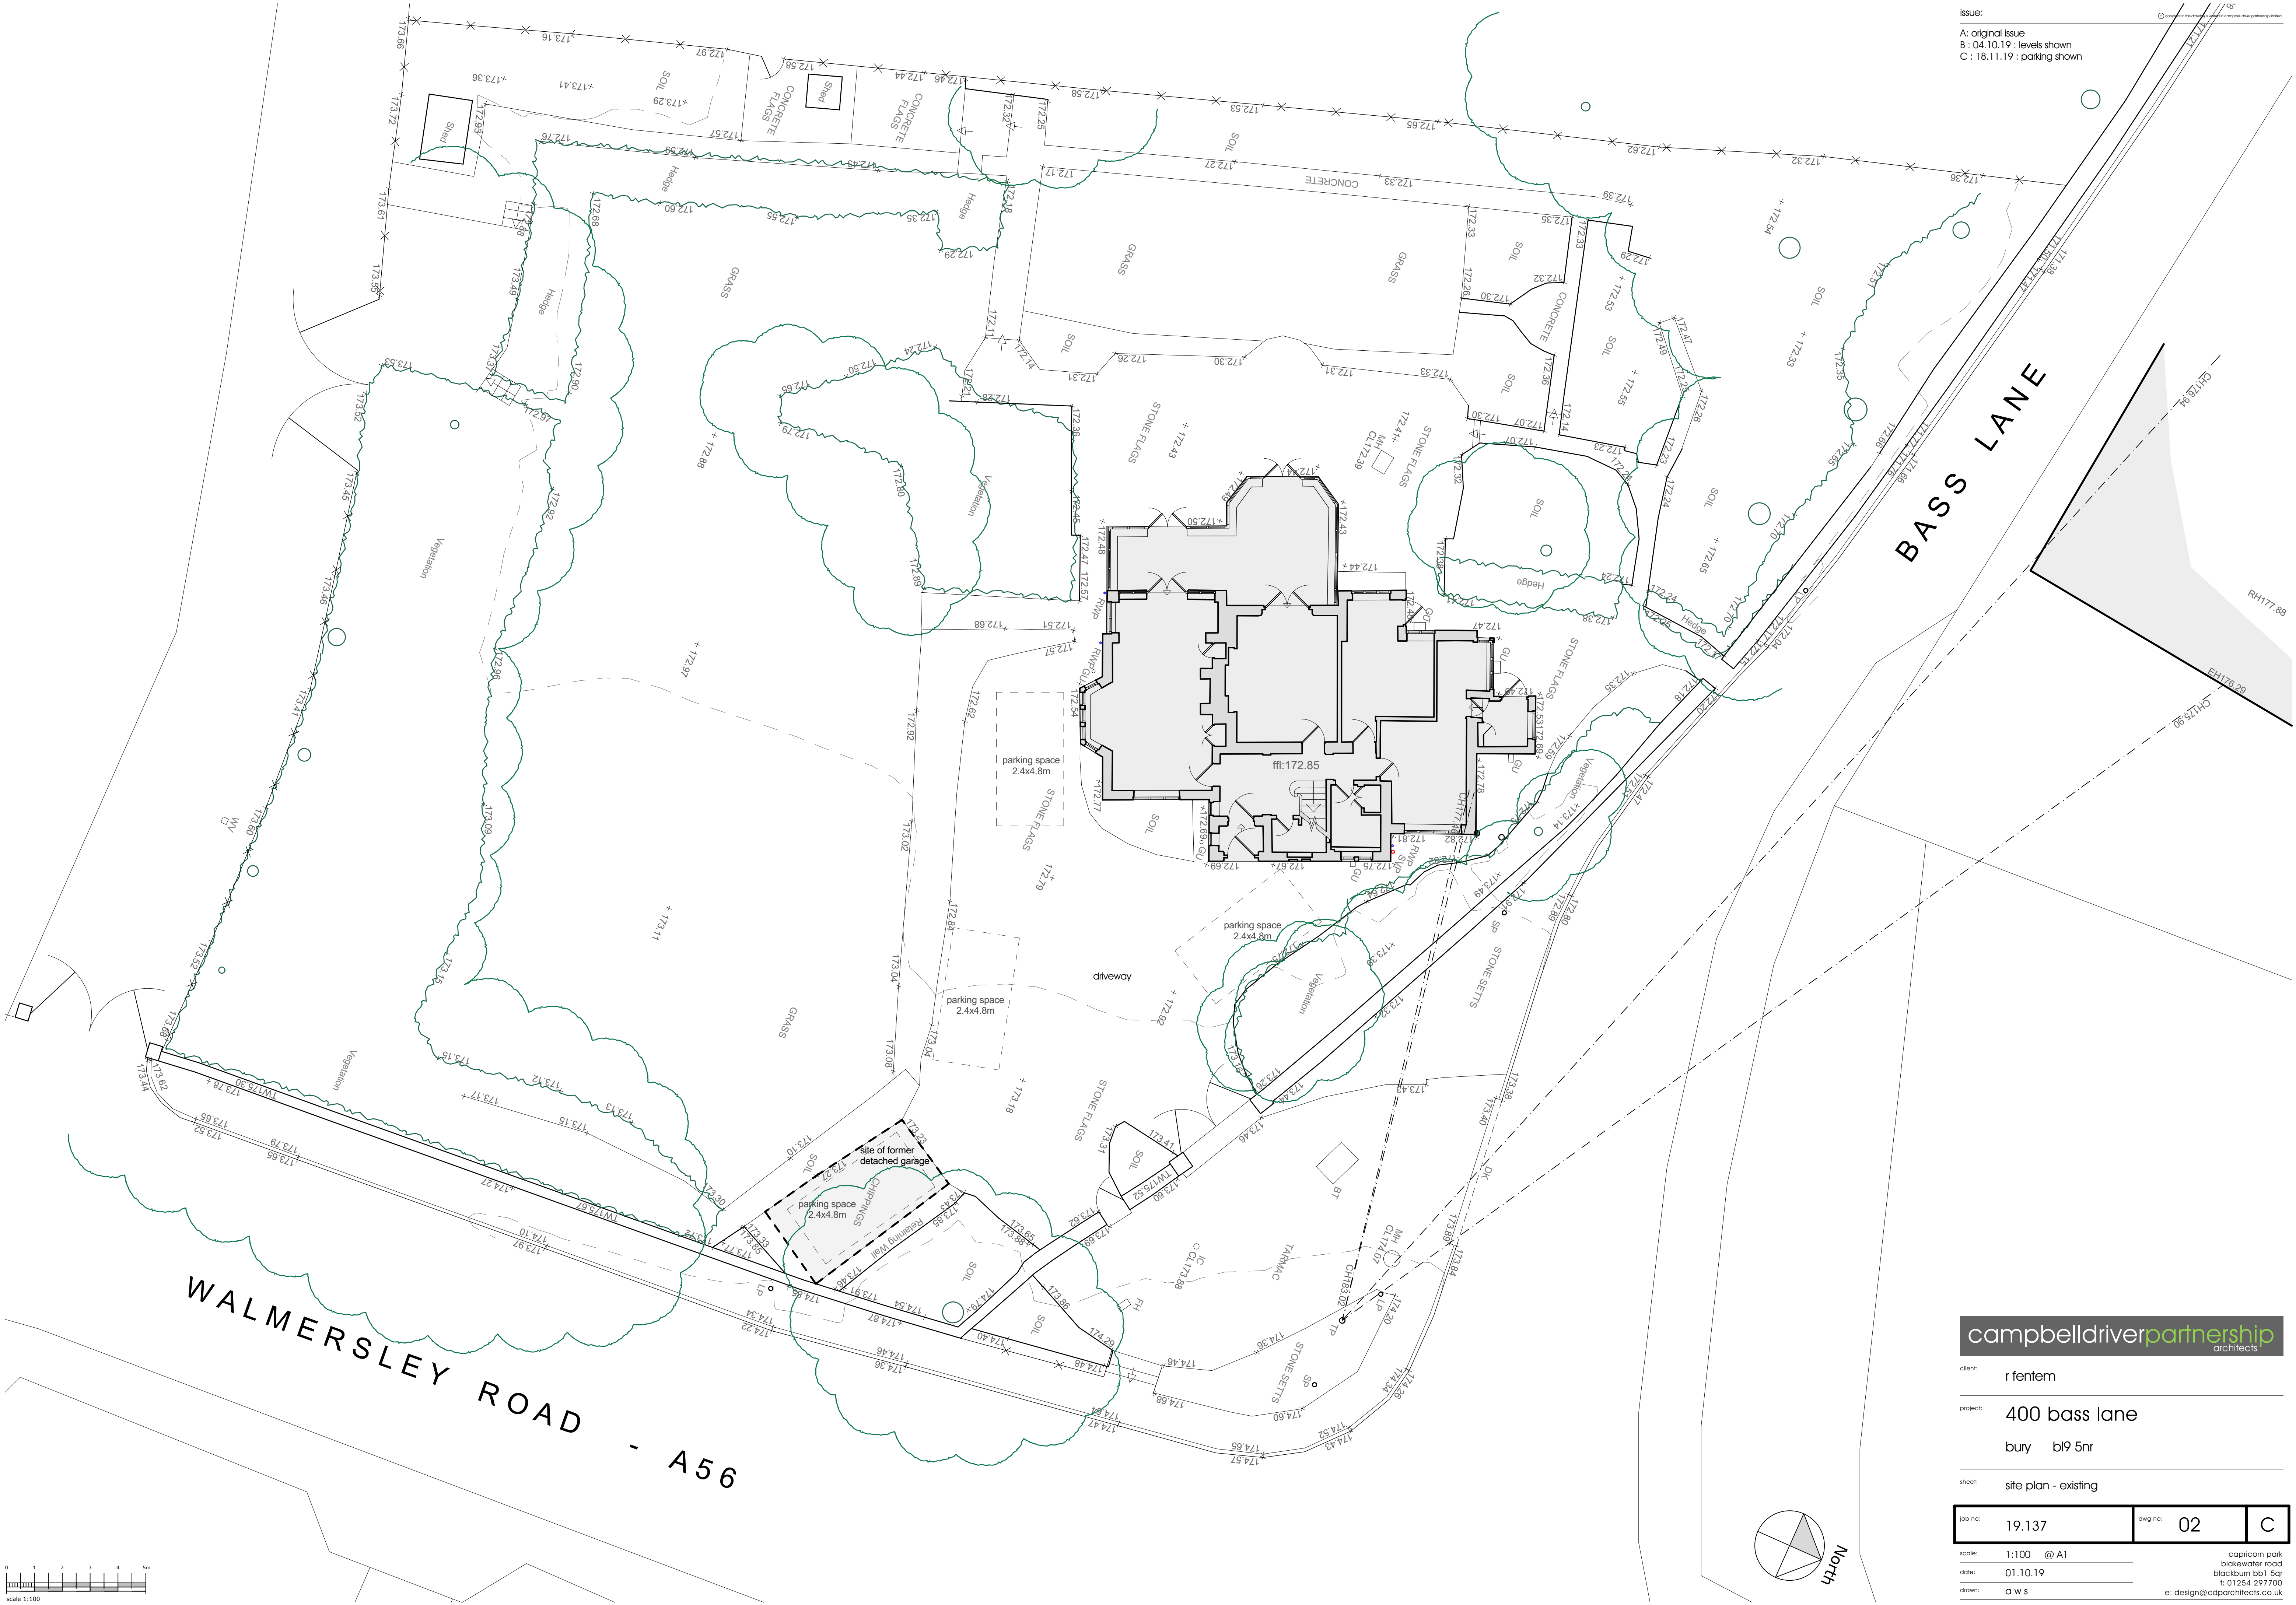

Issue:
A : original issue
B : 04.10.19 : levels shown
C : 18.11.19 : parking shown

campbelldriverpartnership
architects

client: r fentem

project: 400 bass lane

bury bl9 5nr

sheet: site plan - existing

job no:	19.137	dwg no:	02	C
---------	--------	---------	----	---

scale: 1:100 @ A1
date: 01.10.19
drawn: a w s
capricorn park
blackwater road
blackburn bb1 5qr
t: 01254 297700
e: design@cdpartnership.co.uk