

All dimensions are to be checked on site, any discrepancies are to be reported back to the drawing author before work commences. Do not scale from this drawing.




This drawing is to be read in conjunction with all relevant consultants and specialists drawings / documents, any discrepancies are to be reported to the drawing author before the affected work commences.

All structural components shown are indicative only. Details / calculations of structural members are to be provided by the Structural Engineer.

This drawing is copyright.

A First Issue

18/01/2020

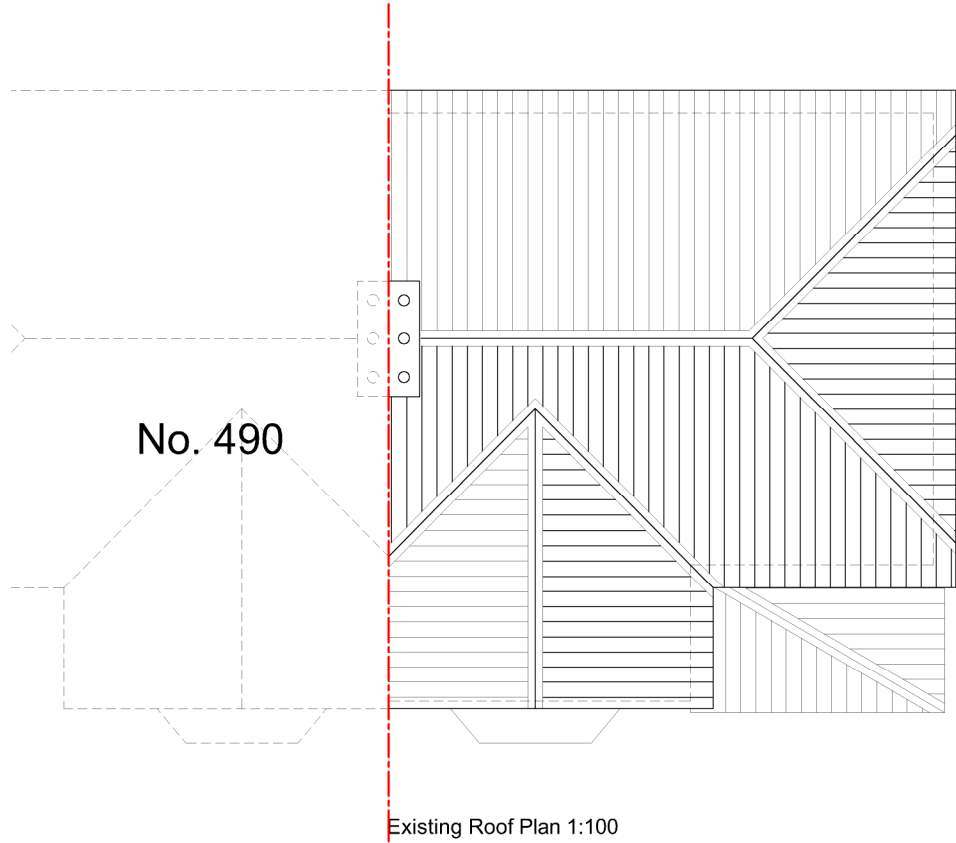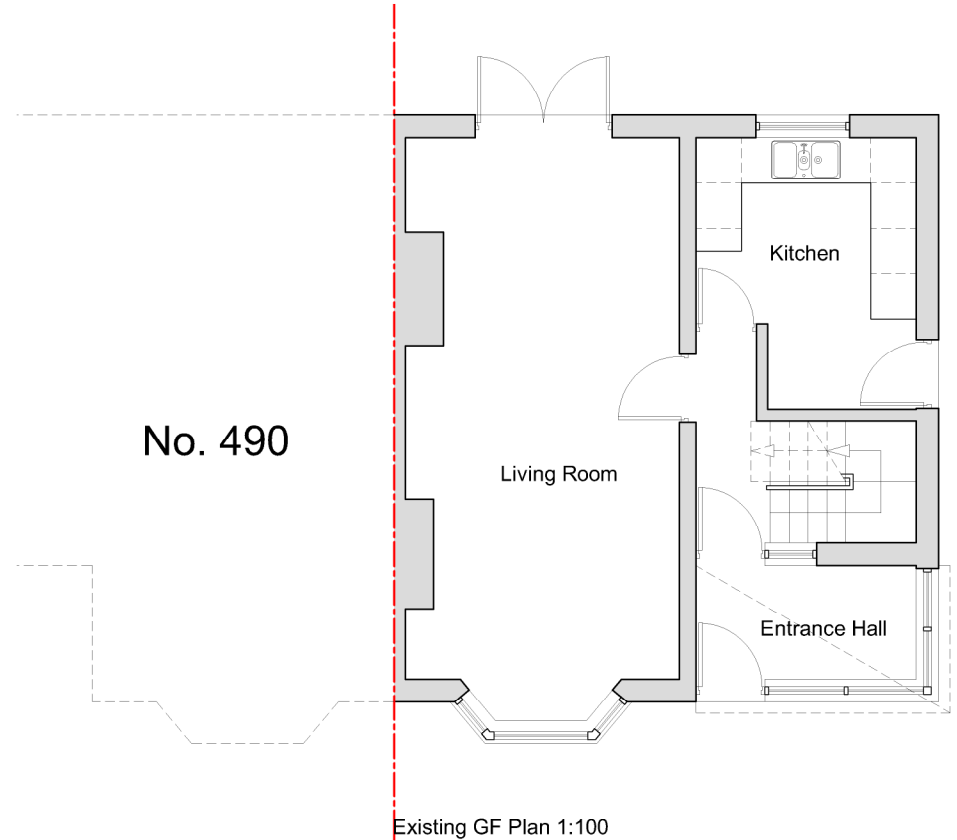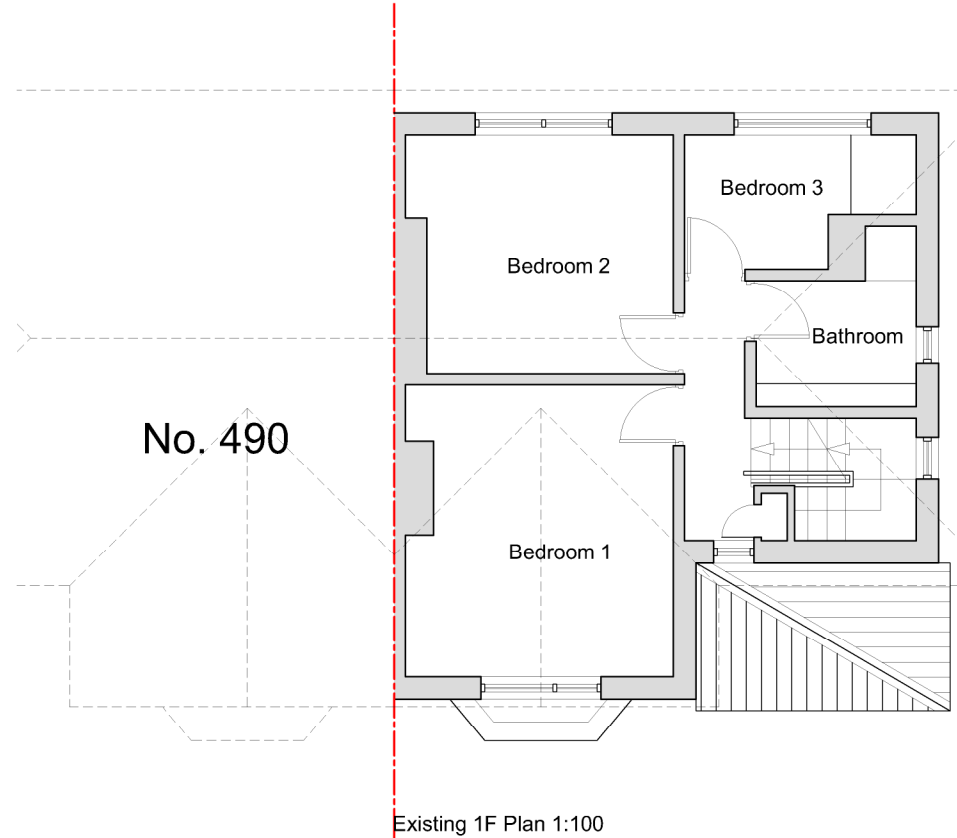

Drawing:
Previously Approved (Planning Application:
65109)

Client:
Mr. Zalmai

Project:
488 Bury Old Road, Prestwich Manchester M25
1NL

Drawing Title:
Existing Floor Plans

Scale: 1:100 @ A3 Date: January 2020

Drawing No: 002/002 Revision: A