




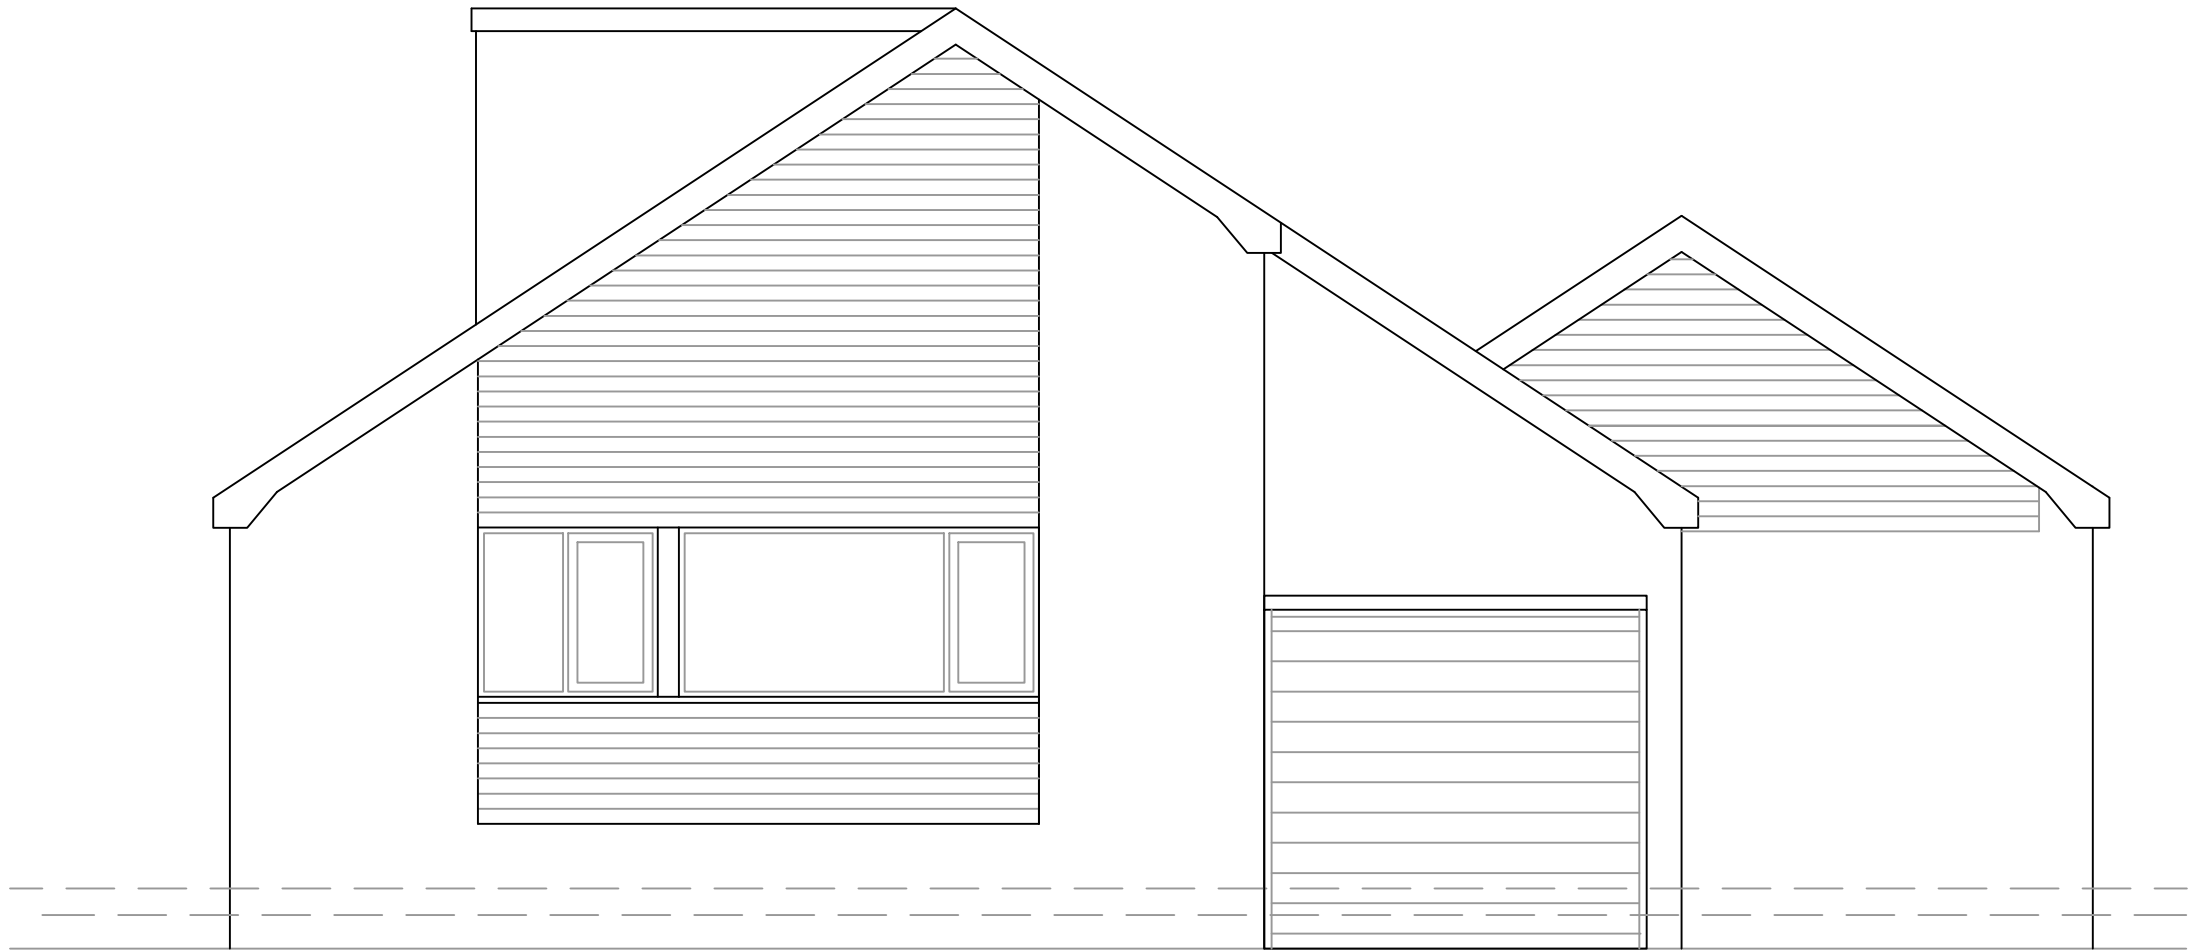


EXISTING FRONT ELEVATION

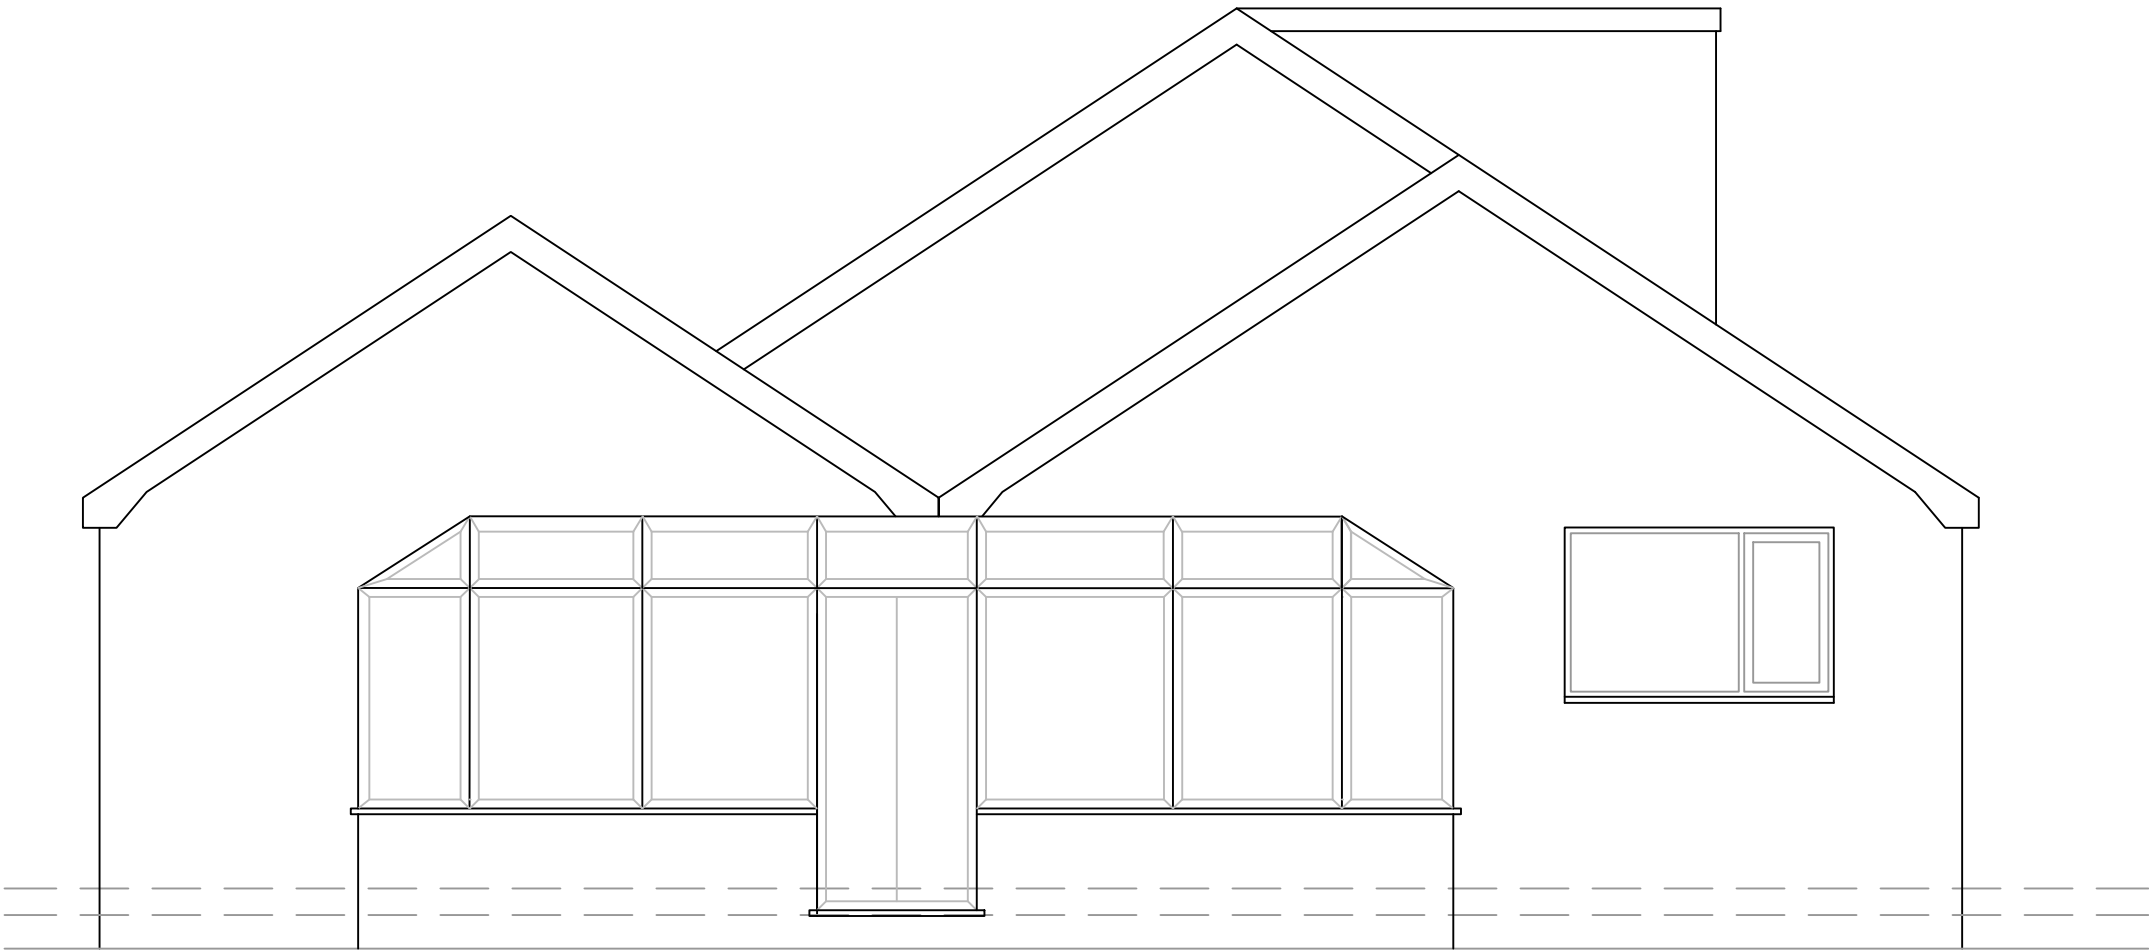

EXISTING REAR ELEVATION

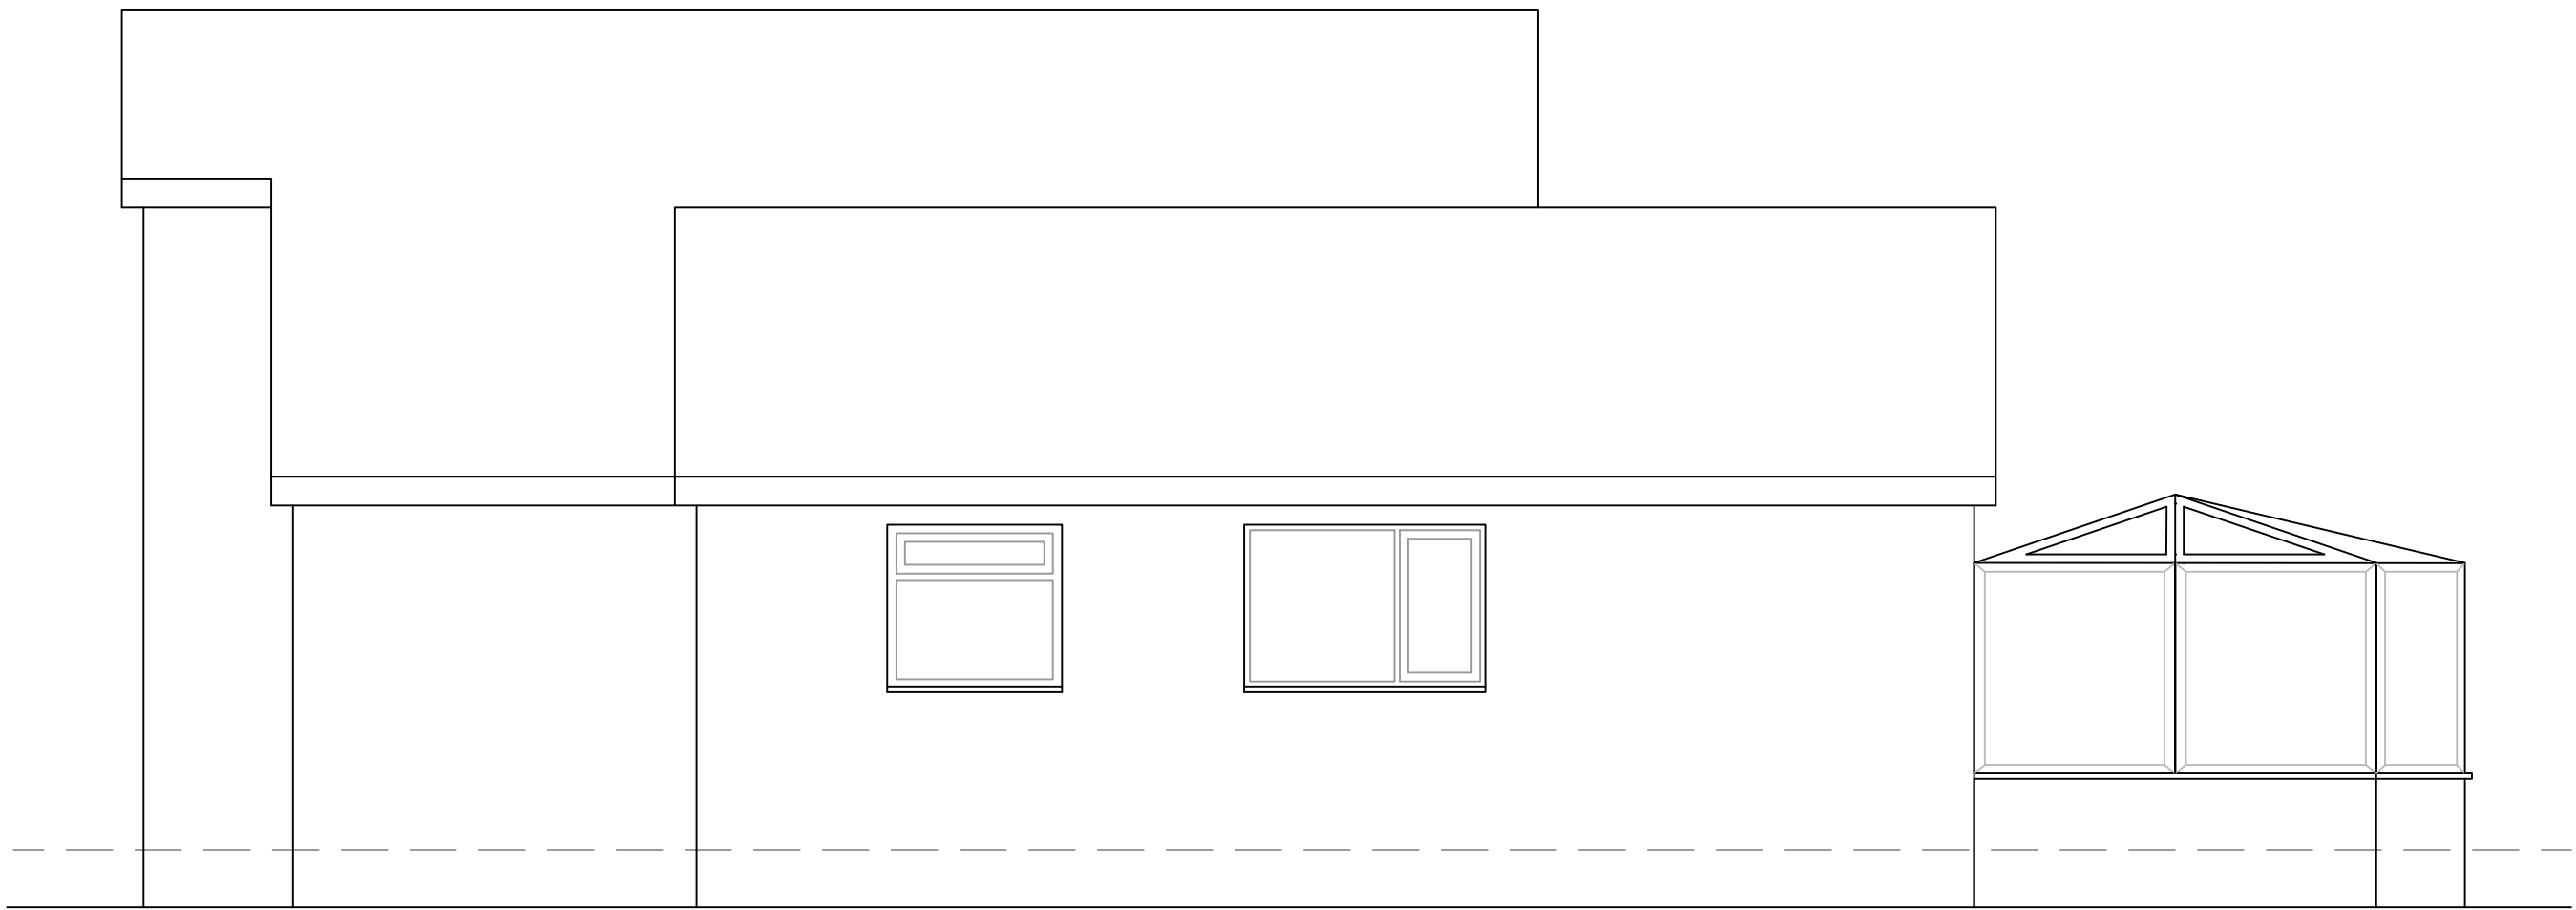

EXISTING RHS GABLE

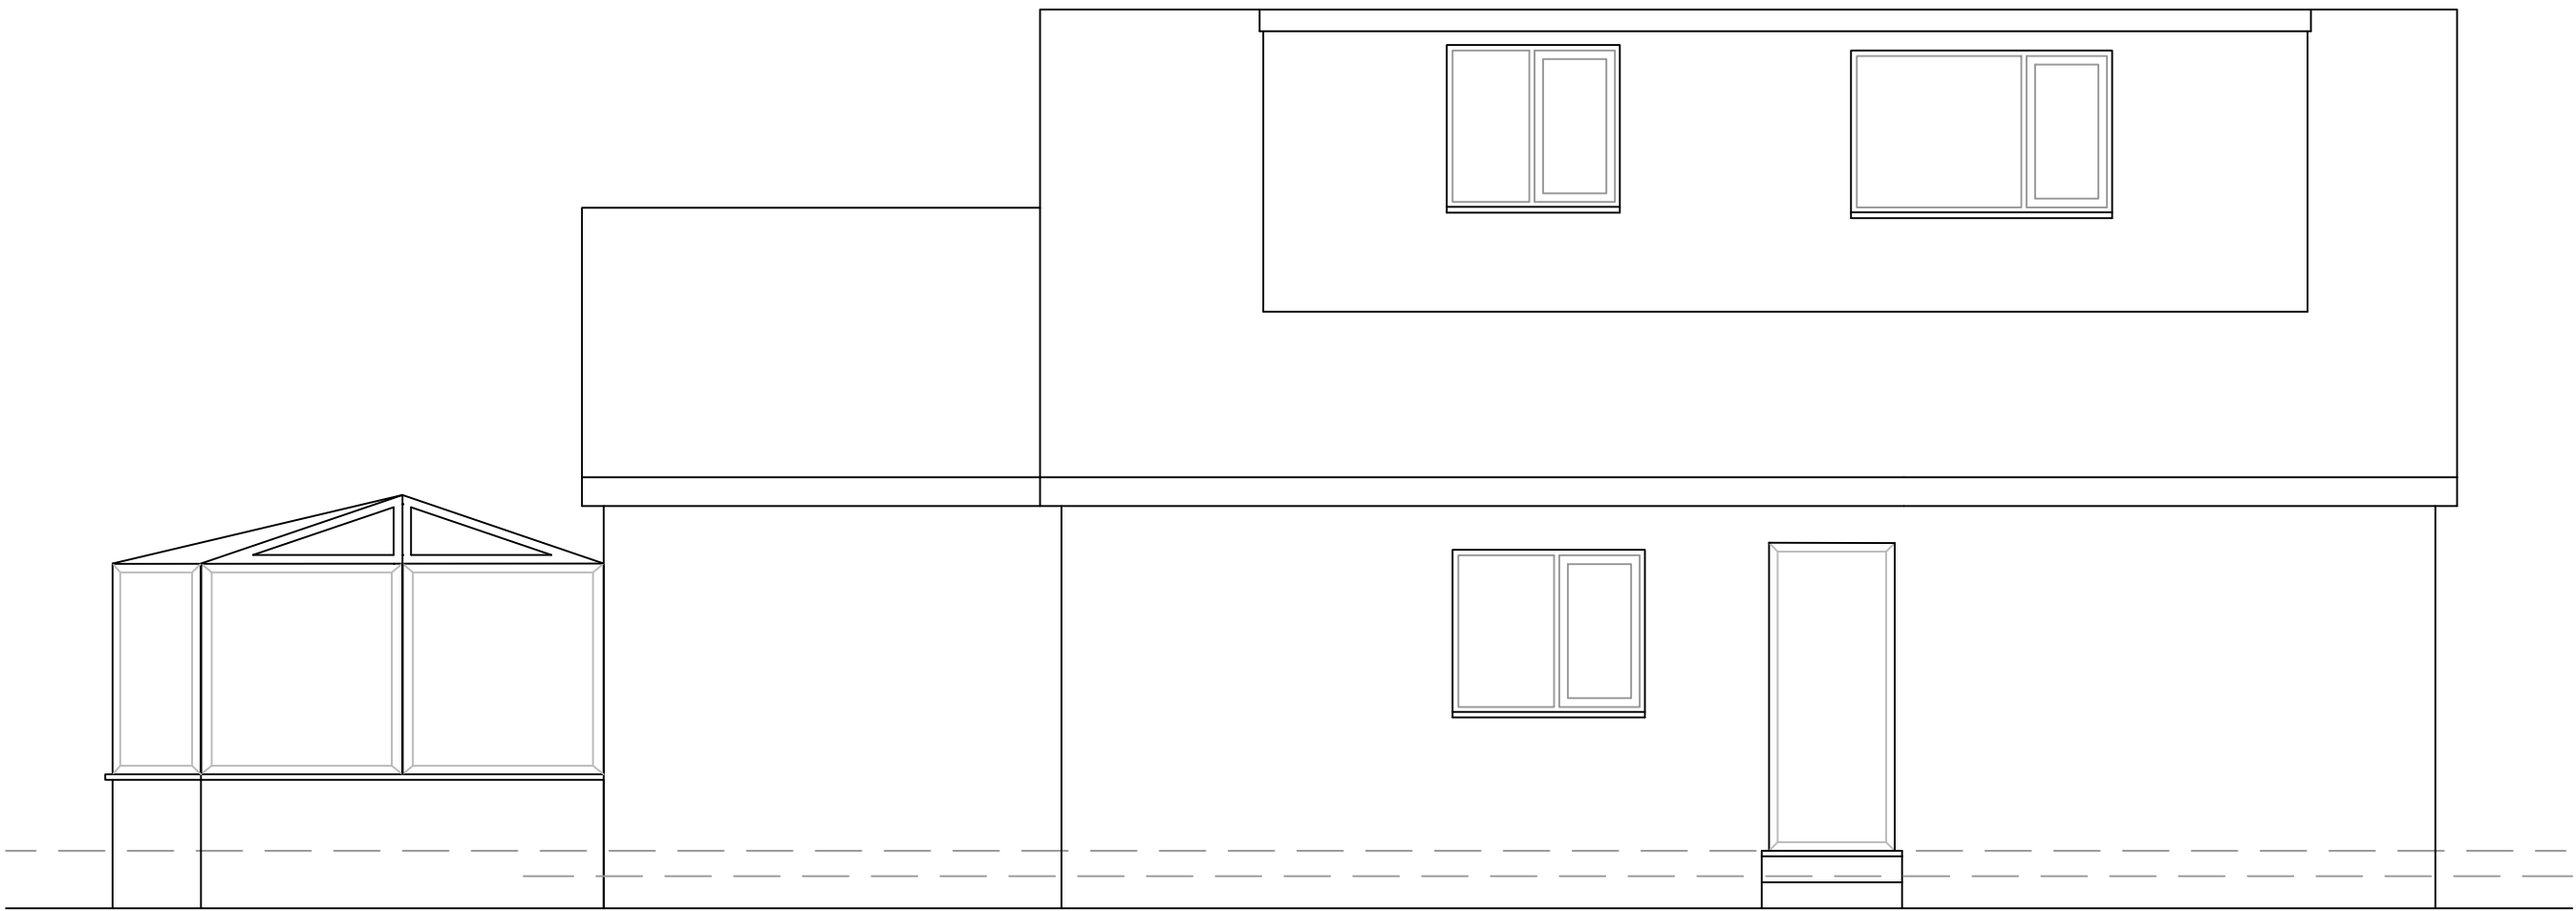

EXISTING LHS GABLE

Ammendments

JB
DESIGNS
Rebecca Beech
36 Brown Street
Radcliffe
07748282112
jbdesignservices@yahoo.co.uk

Client: Mr and Mrs Taylor

Address: 3 Neston Road, Walshaw, Bury

Scale: 1:50@A1

Drawing: Existing Elevations

Date: June 2022