

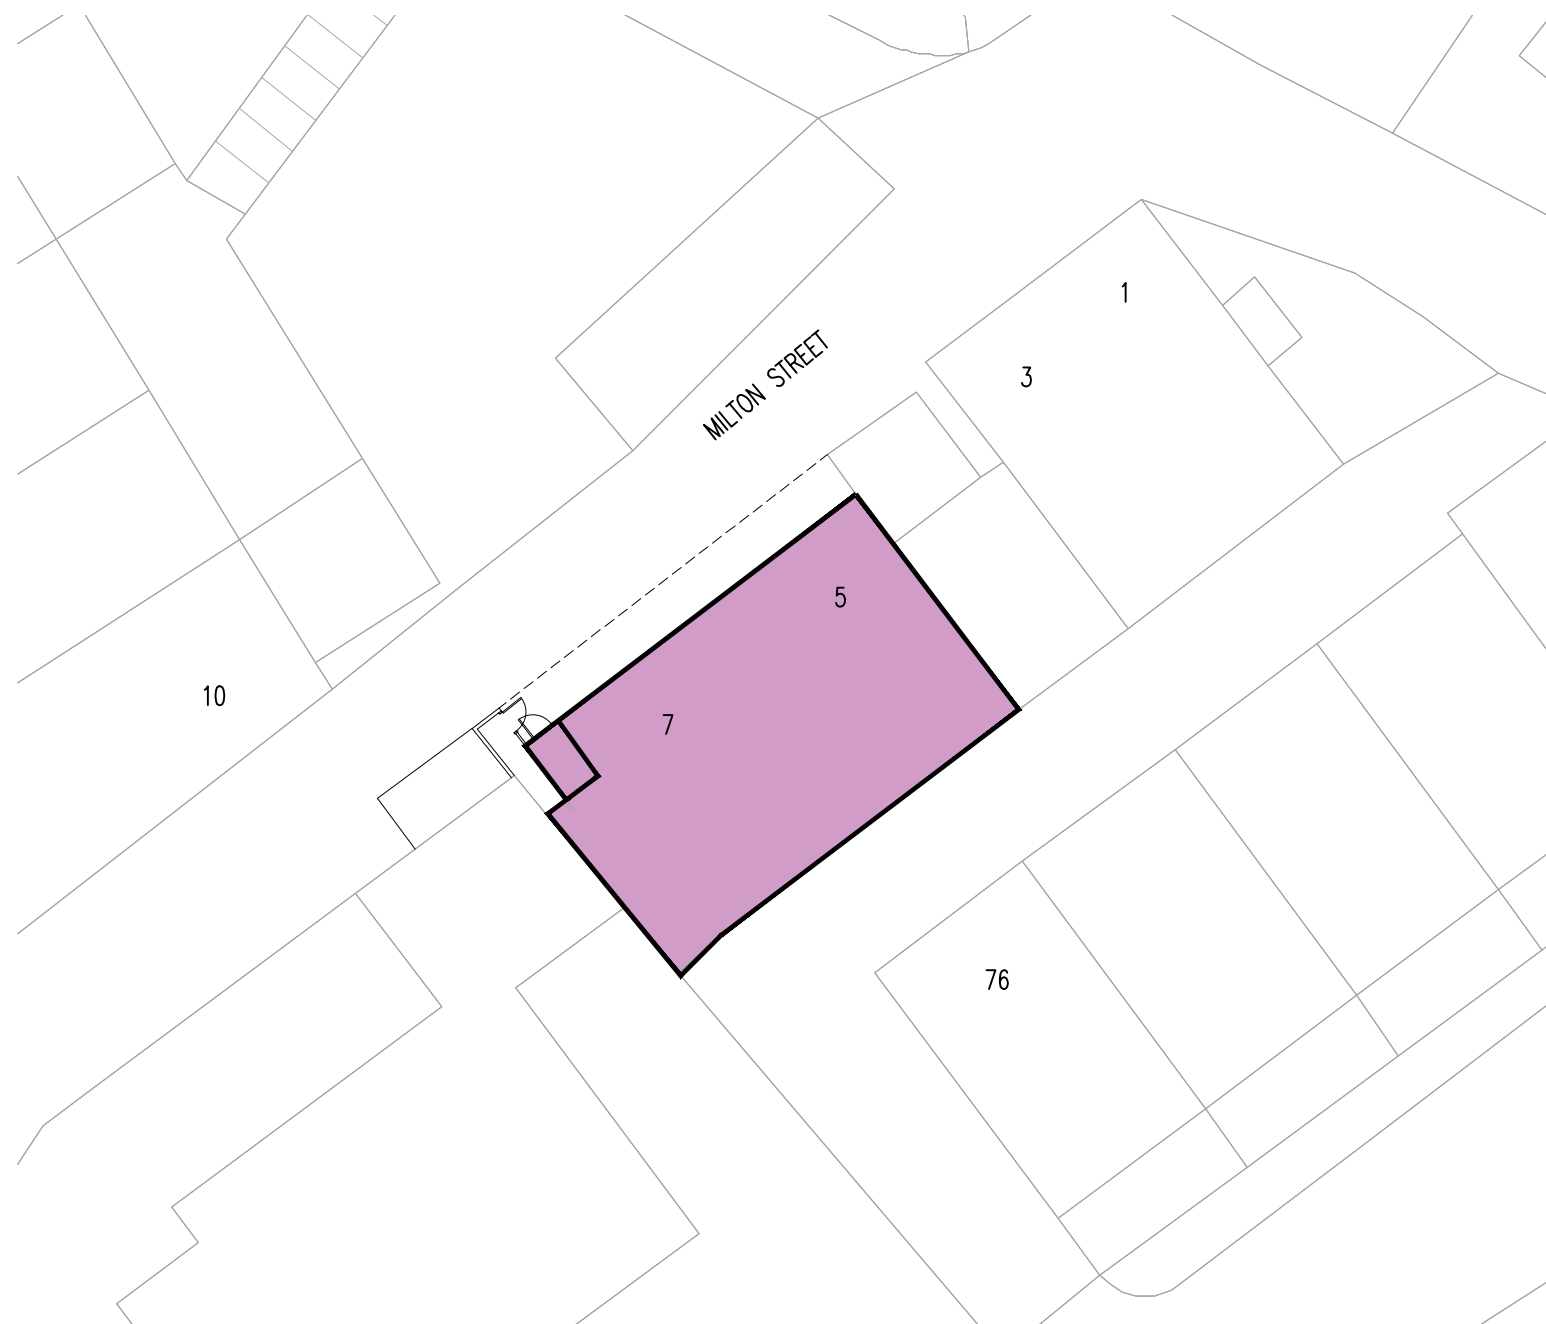
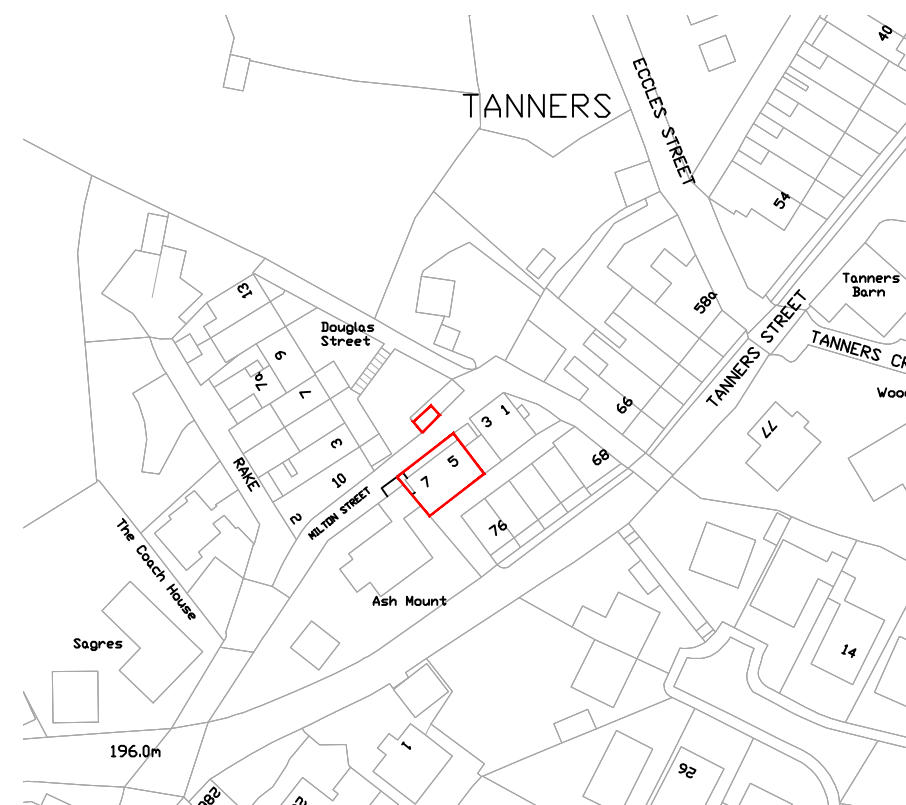


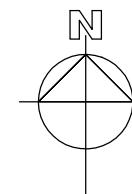

EXISTING BLOCK SITE PLAN
1:200 @ A3

 

SITE LOCATION PLAN (108sqm AREA)
1:1250 @ A3

P1	Amendments to show outbuilding	30.07.25	MG
Rev	Amendments	Date	Ints
Mark Gordon Design + Associates			
Project			
5-7 MILTON STREET, BURY, BLO 9HA			
Drawing Title			
SITE LOCATION PLAN EXISTING BLOCK SITE PLAN			
Drawn	MG	Checked	—
Date	MAY 2025	Scale	A3 1 : 100
Drawing No.	5-7MS/199/PL	Rev.	P1