




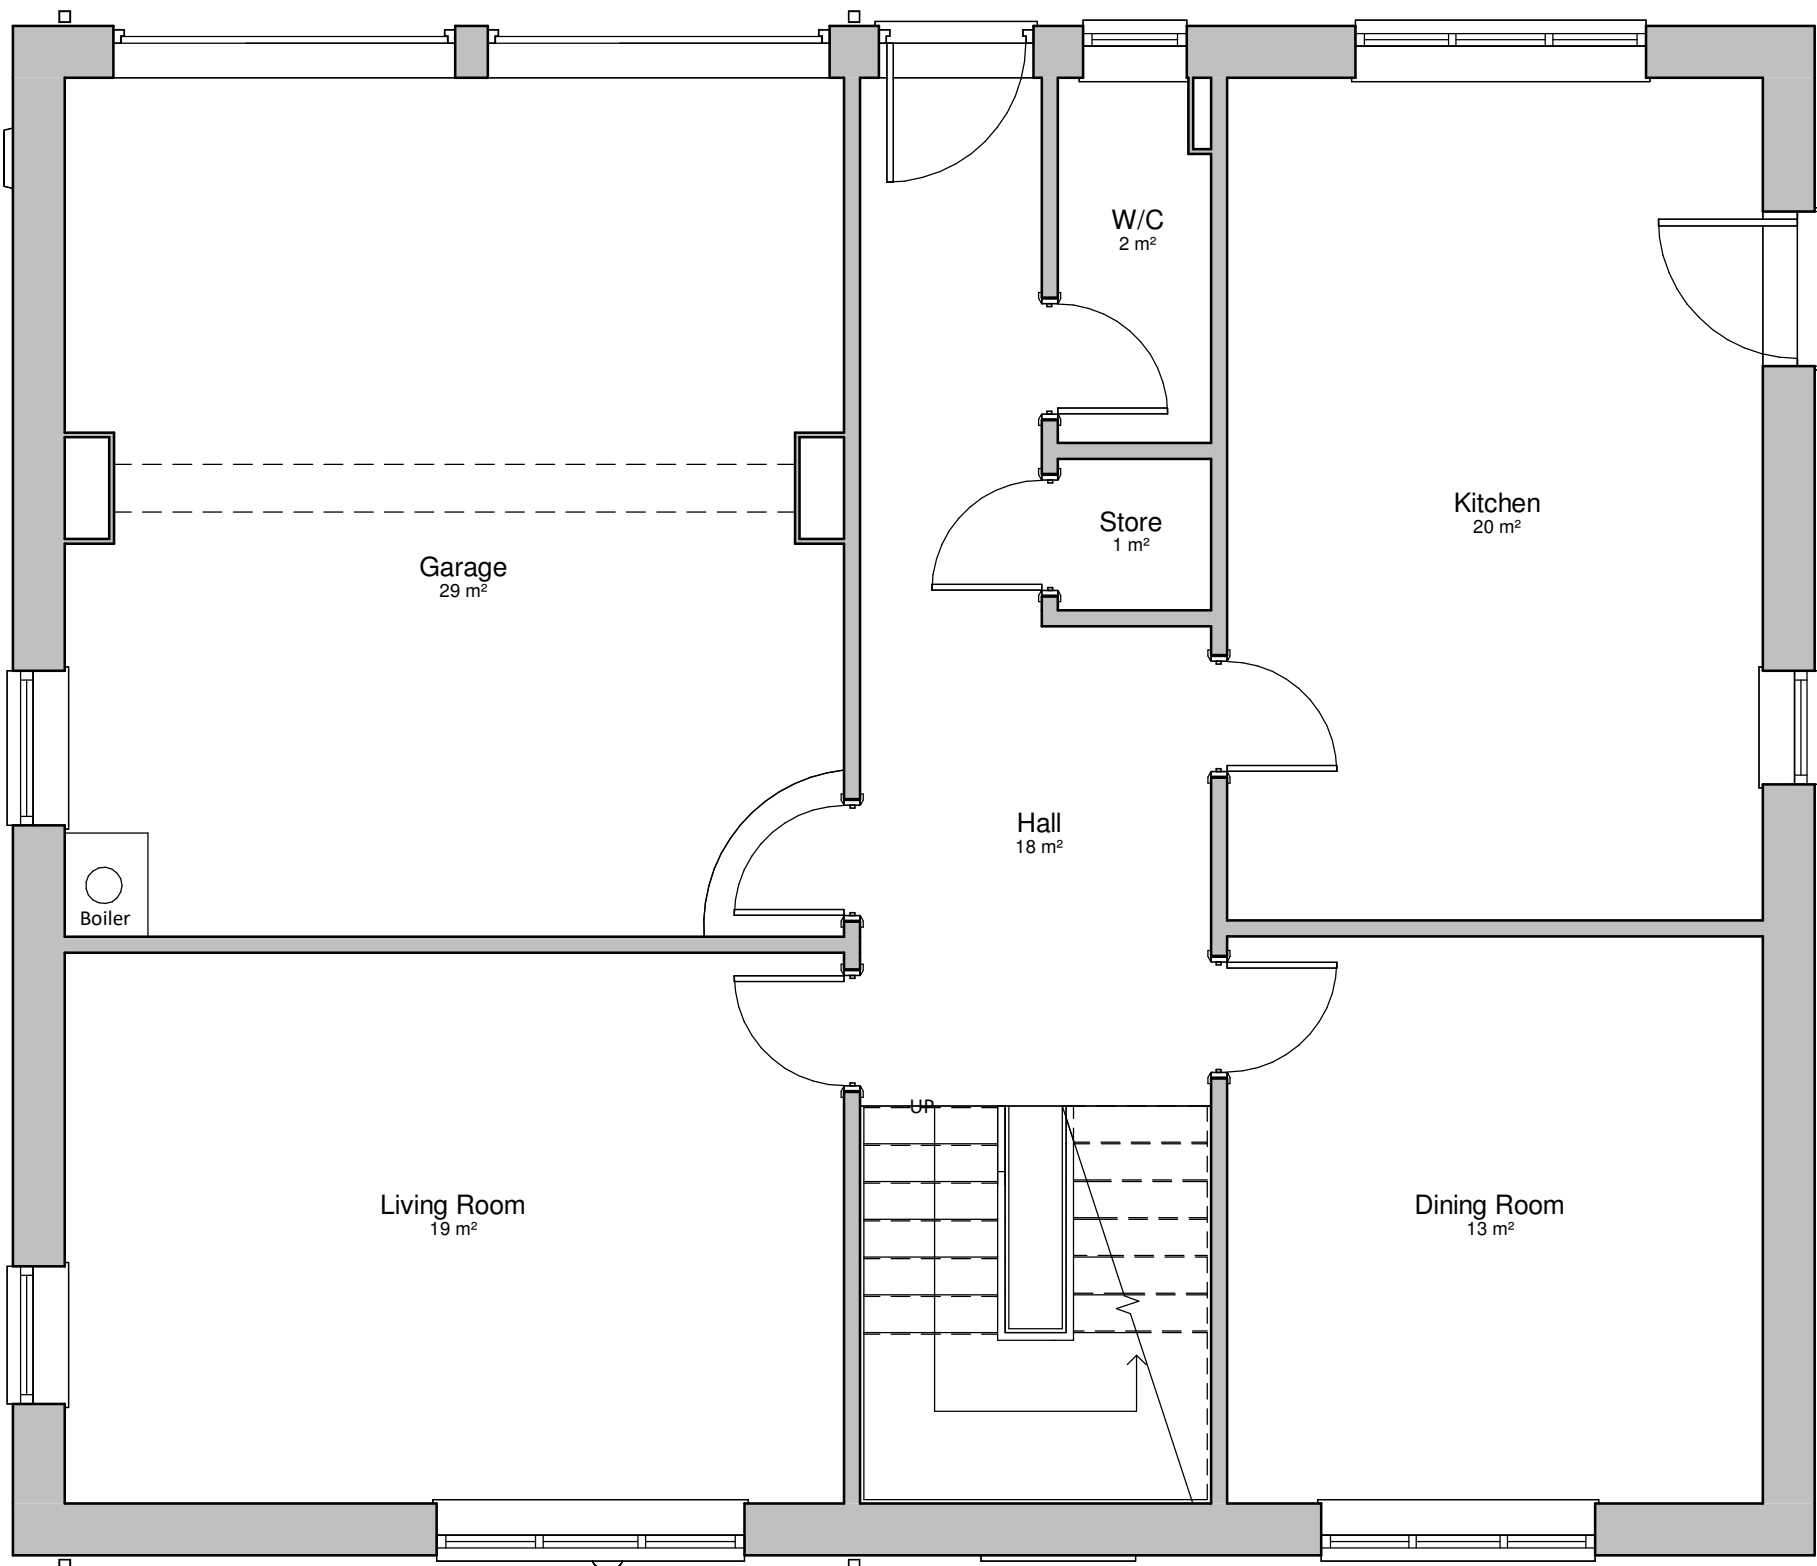

00 Ground Floor (Existing)
1 : 50

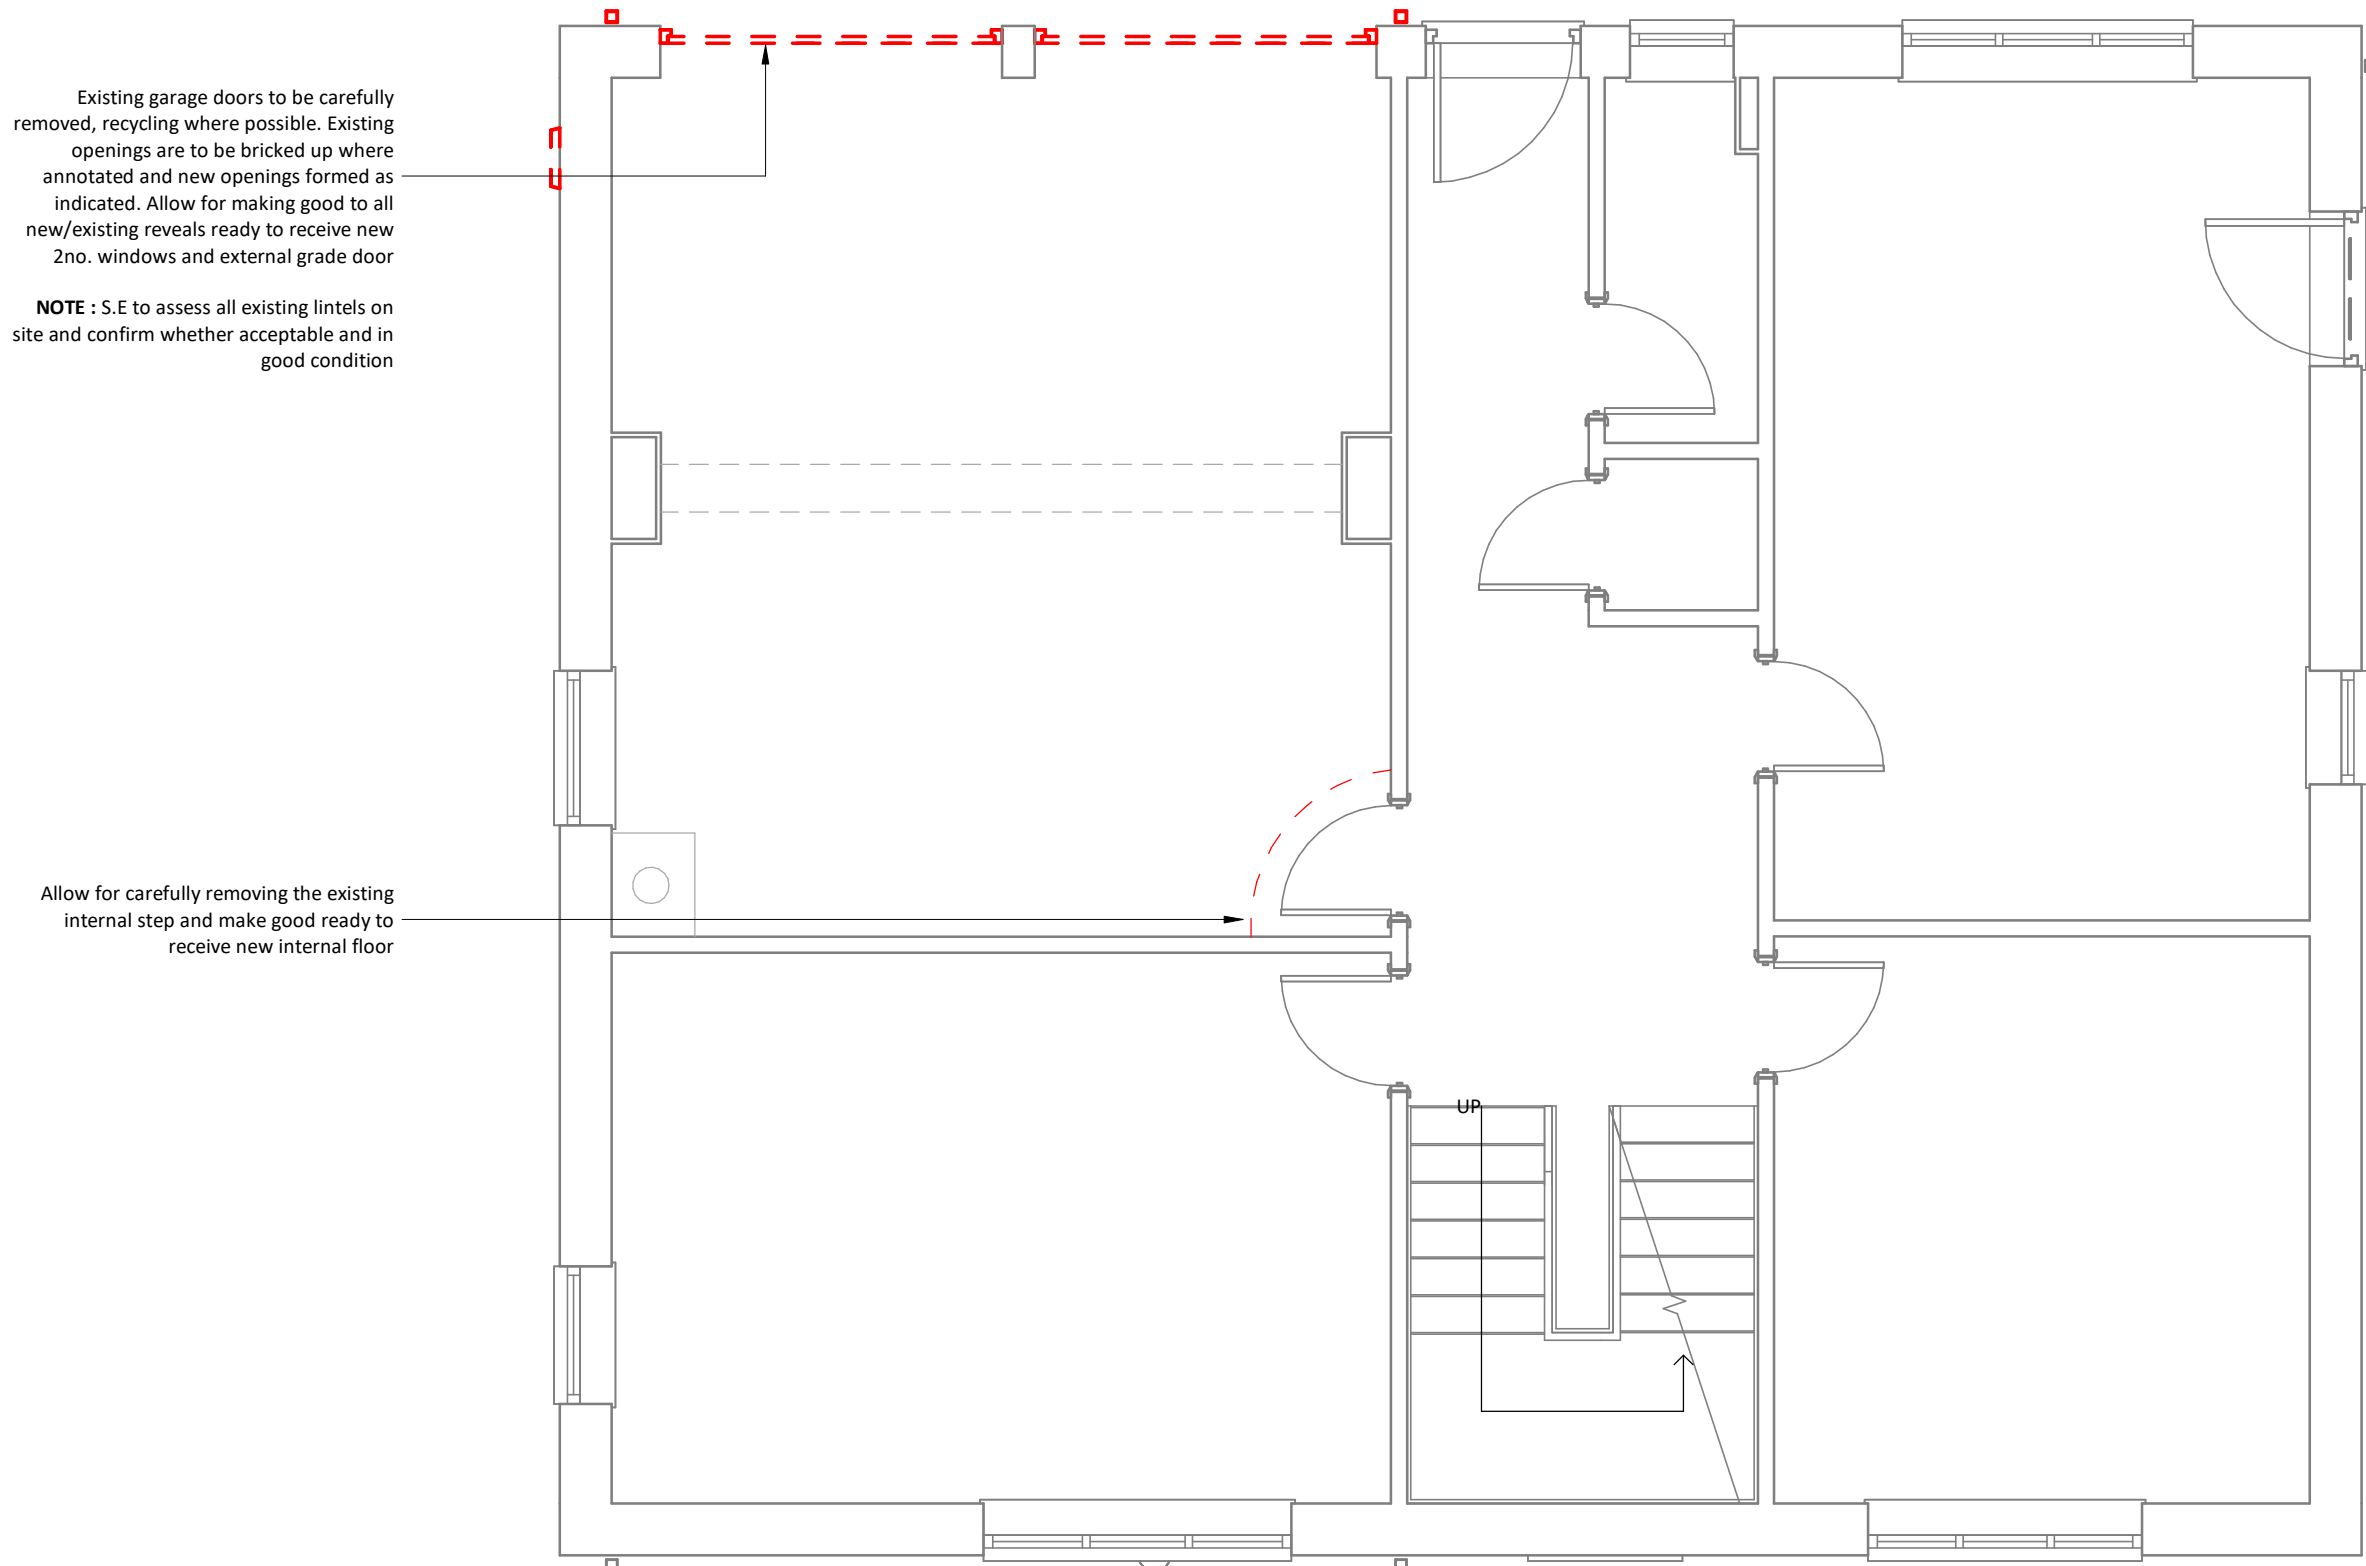

00 Ground Floor (Demolition)
1 : 50

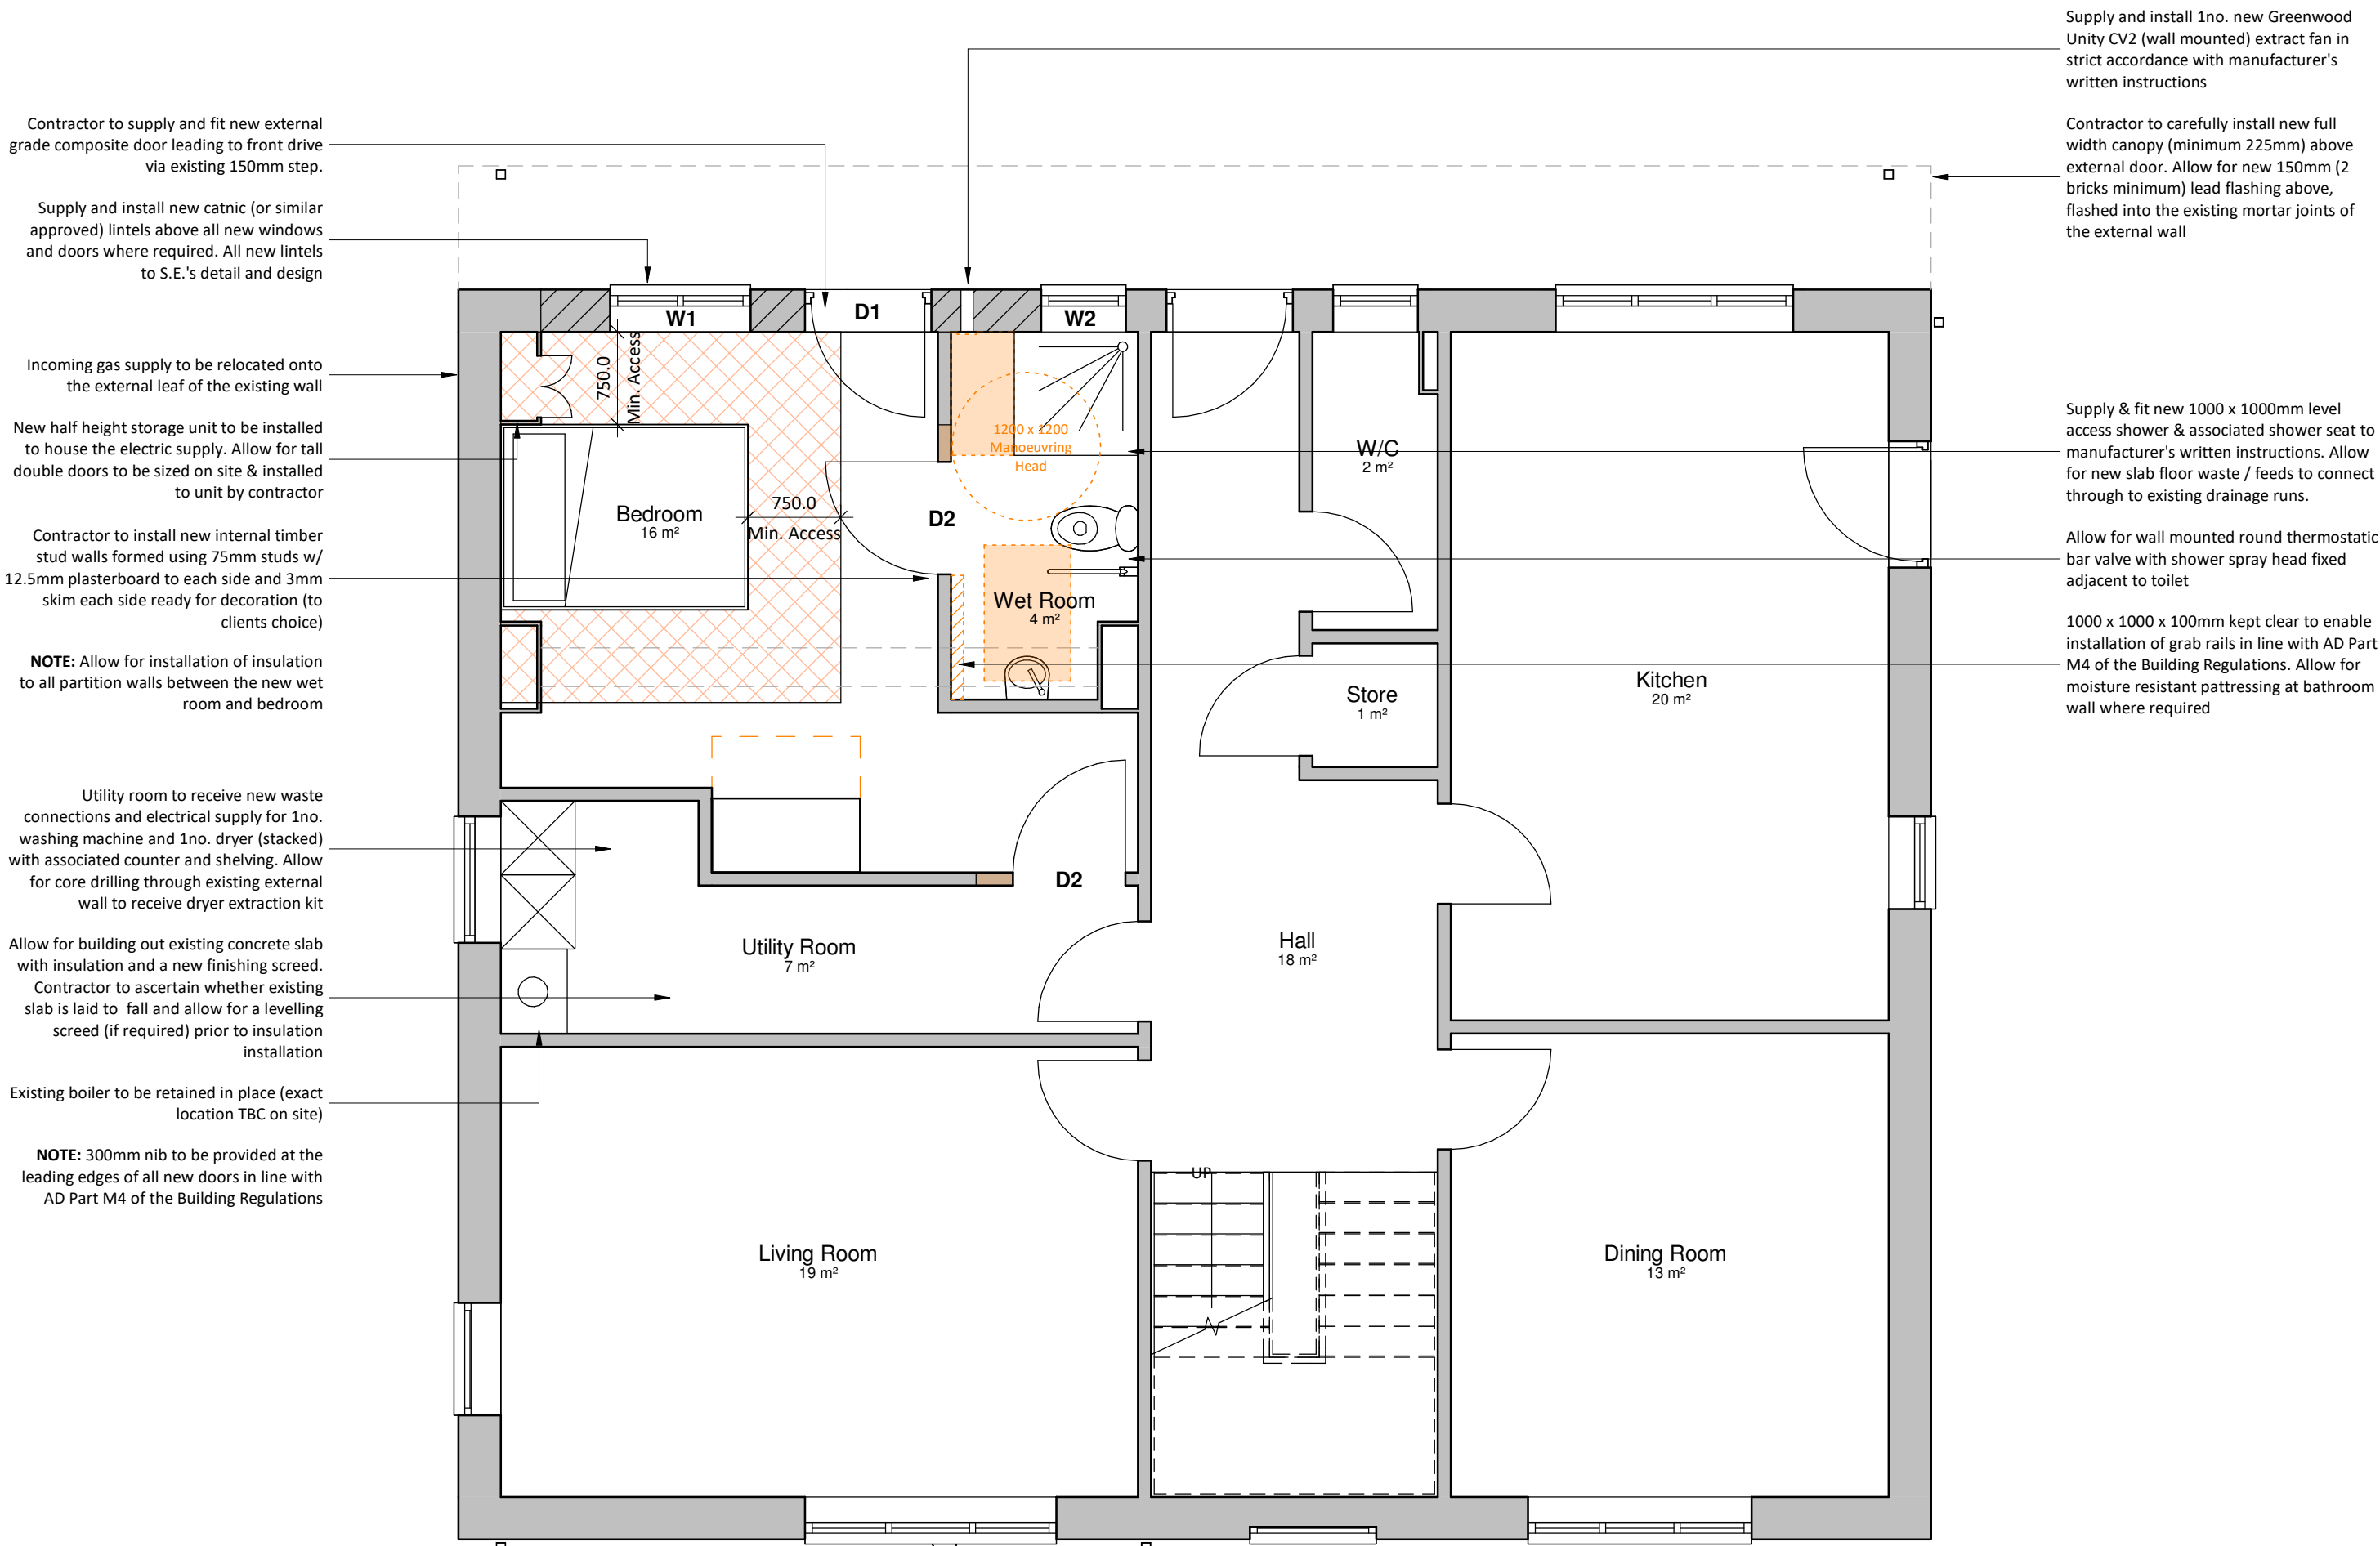

00 Ground Floor (Proposed)
1 : 50

This drawing is copyright Bernard Taylor Partnership Ltd and must not be copied or disclosed by or to any unauthorised persons without the prior written consent of Bernard Taylor Partnership Ltd

All dimensions are to be checked on site prior to construction, manufacture of any components and ordering of materials and equipment.

All materials and workmanship to be in accordance with the current British Standards and codes of practice.

Layout subject to confirmation of red line boundary, all statutory approvals including highways, planning and building regulations, relevant surveys and reports such as topographical, ecology, trees, ground investigation and flood risk.



1	09.05.24	JP	Room annotations added to Proposed Floor Plan in line with LPA comments.
Rev	Date	Int	Description



CLIENT:
Torus

PROJECT:
74 Grantham Drive

DESCRIPTION:
Existing and Proposed Ground Floor Plans

PURPOSE OF ISSUE:
Planning

DRAWN BY:	CHECKED	DATE:	SCALE @ A1:
ET	JP	14.03.24	1 : 50

JOB NO:	STATUS CODE:	DRAWING NO:	REV
4469	S0	103	1

FILE IDENTIFIER:
GD-BTP-00-GF-DR-A-4469_103.1

Elizabeth House 486 Didsbury Road Heaton Mersey Stockport SK4 3BS
0161 443 1221 info@bernardtaylor.co.uk www.btparchitects.co.uk