




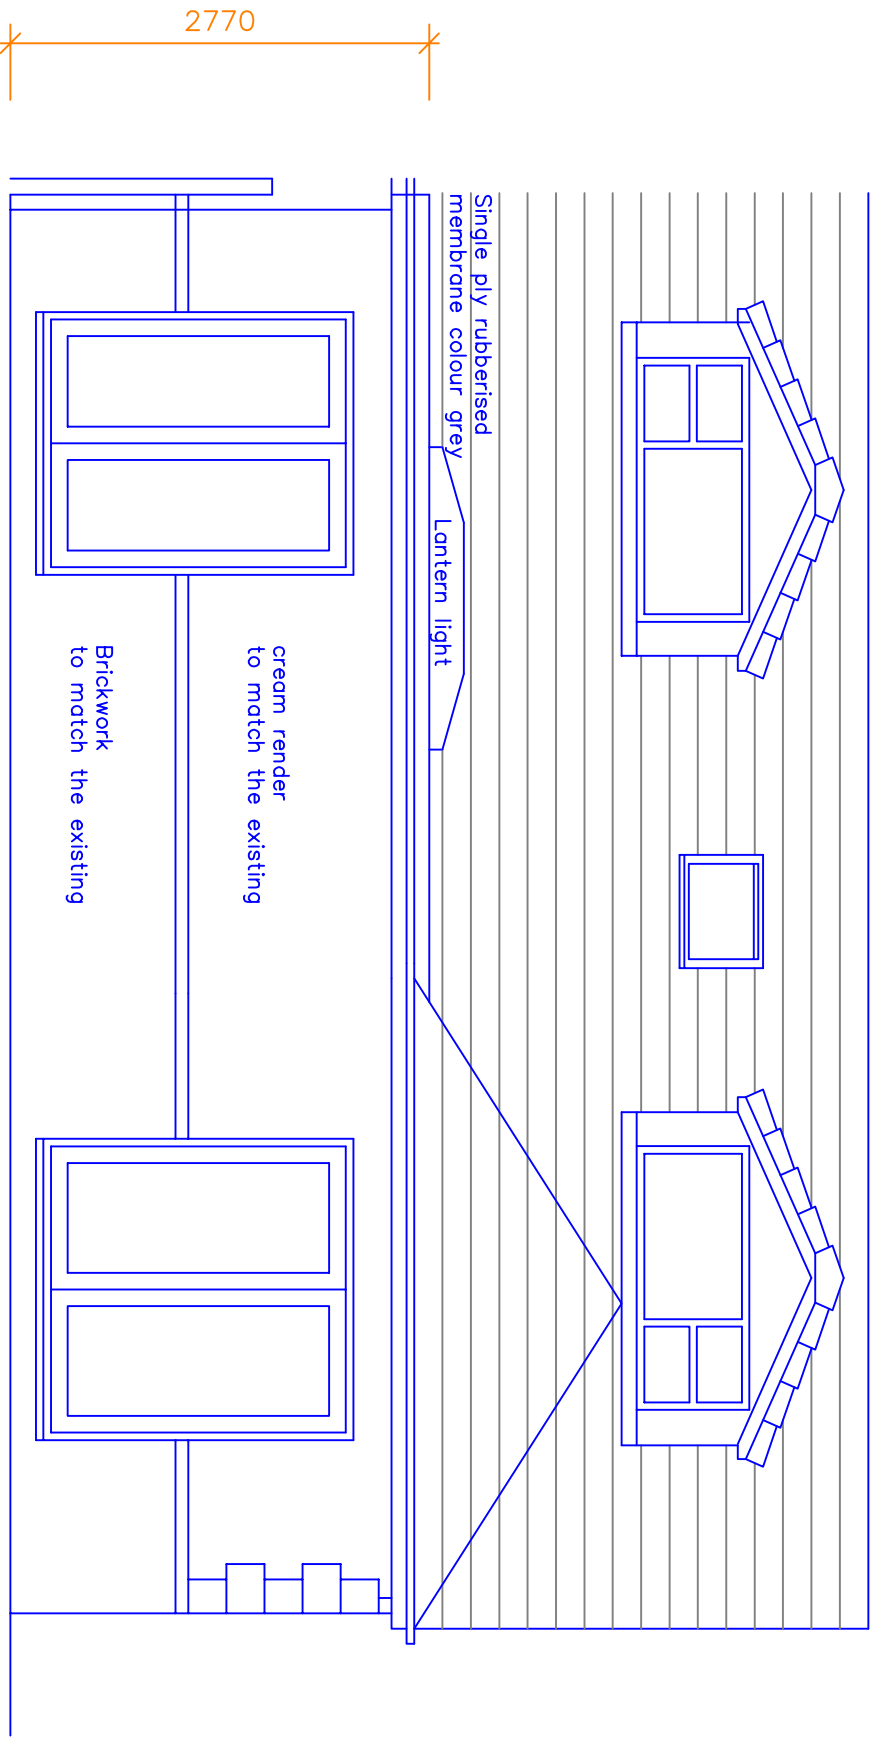


Proposed Rear Elevation

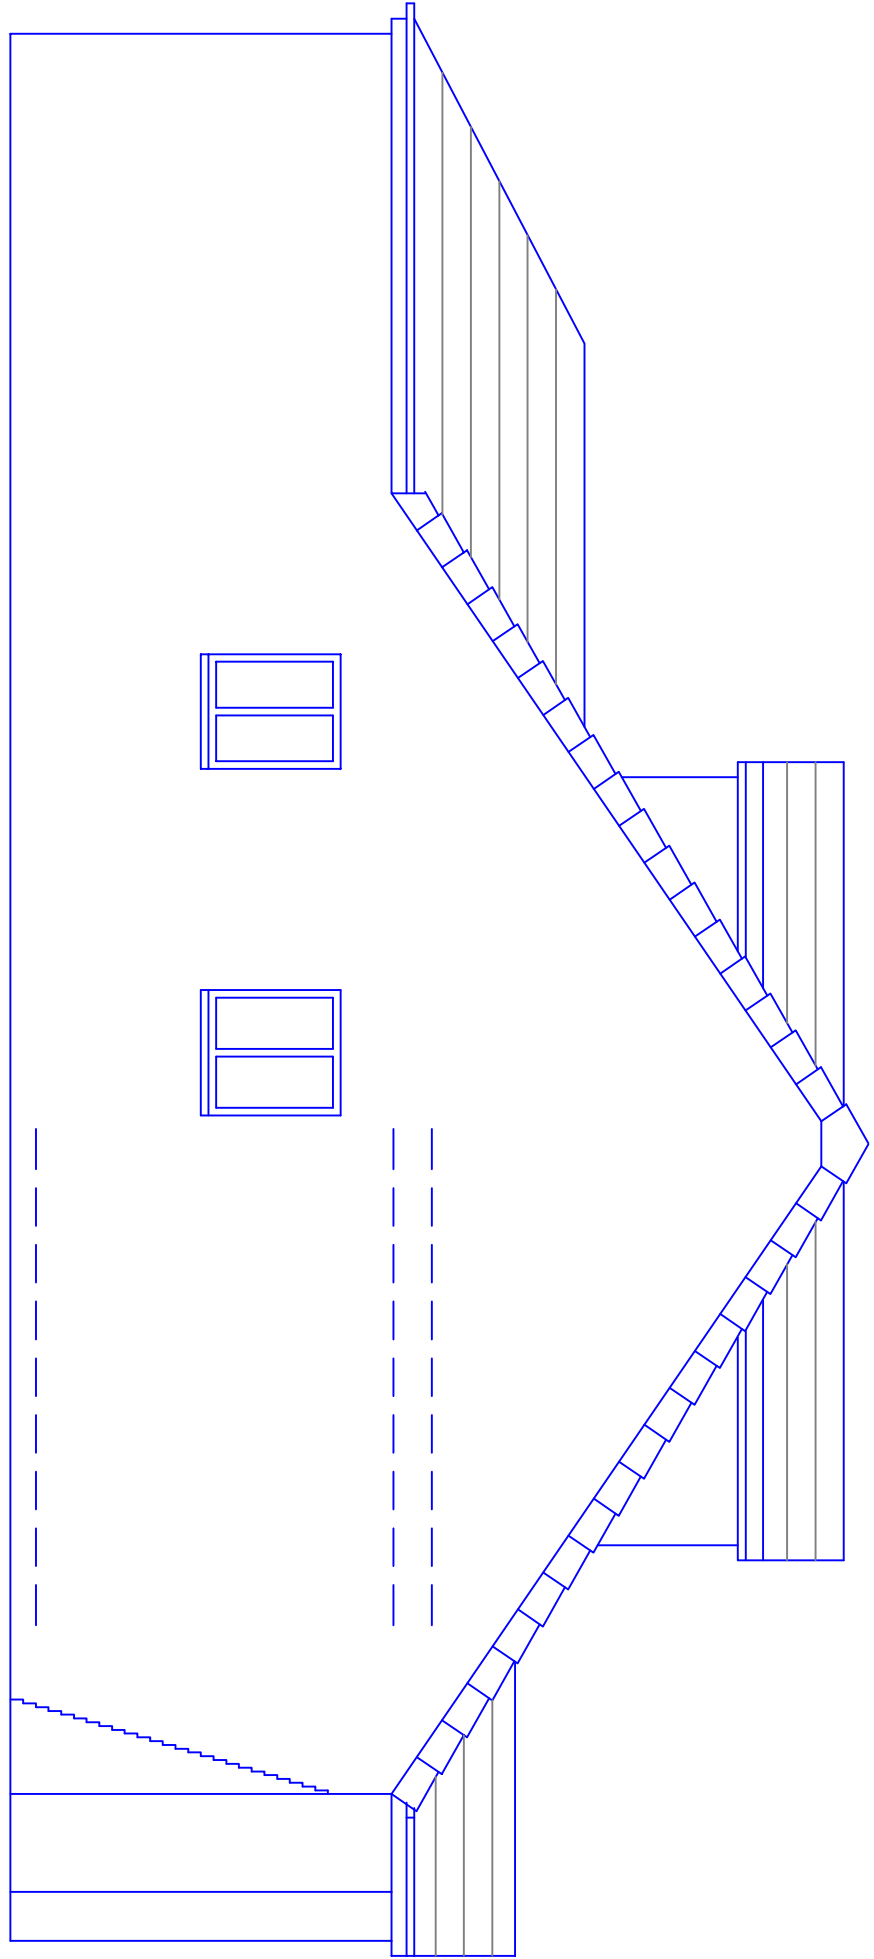


Proposed Side Elevation
No change

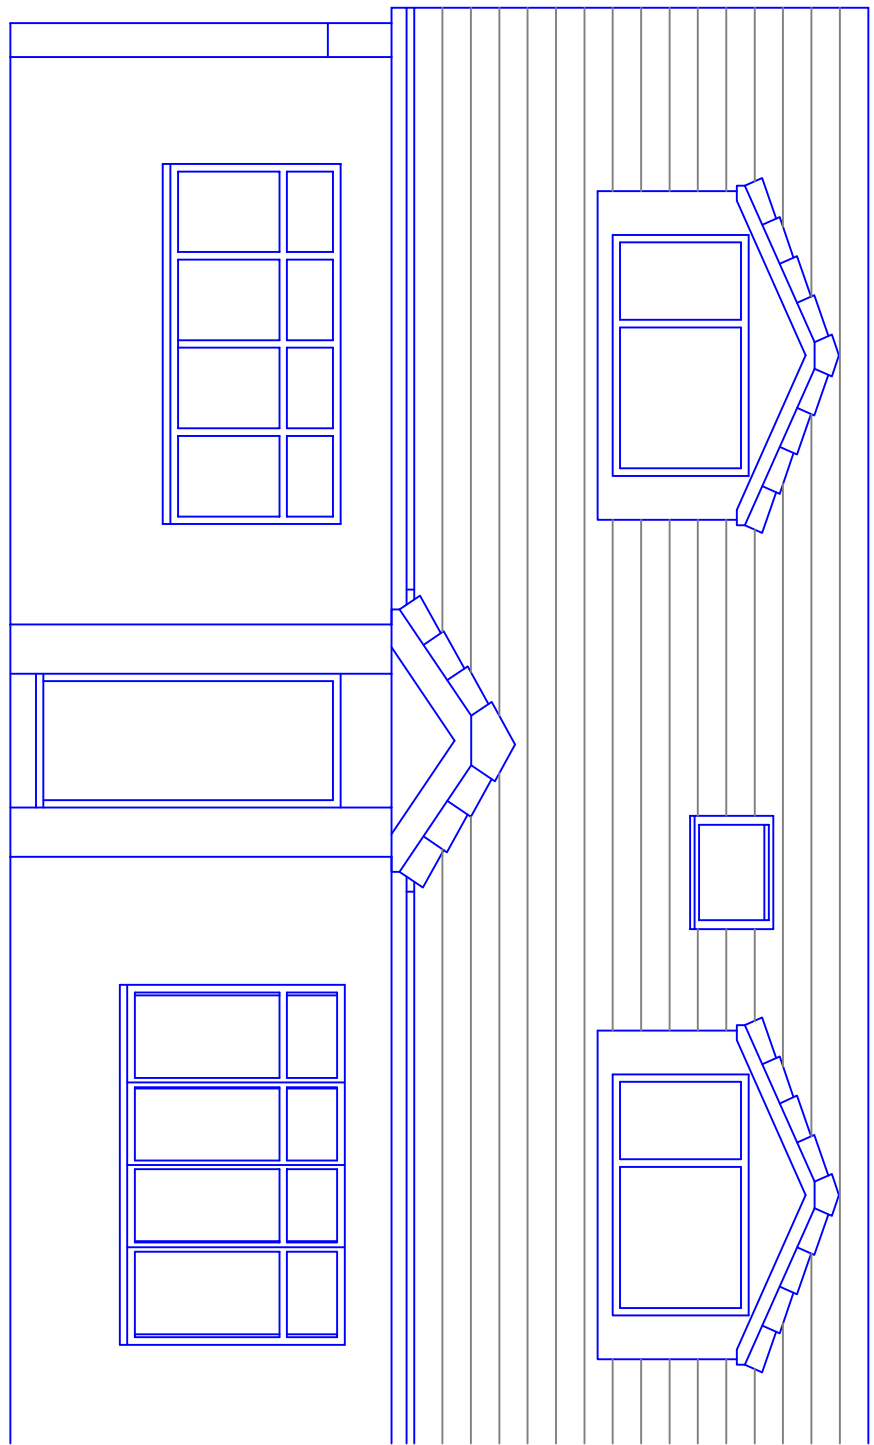


Proposed Front Elevation
No change

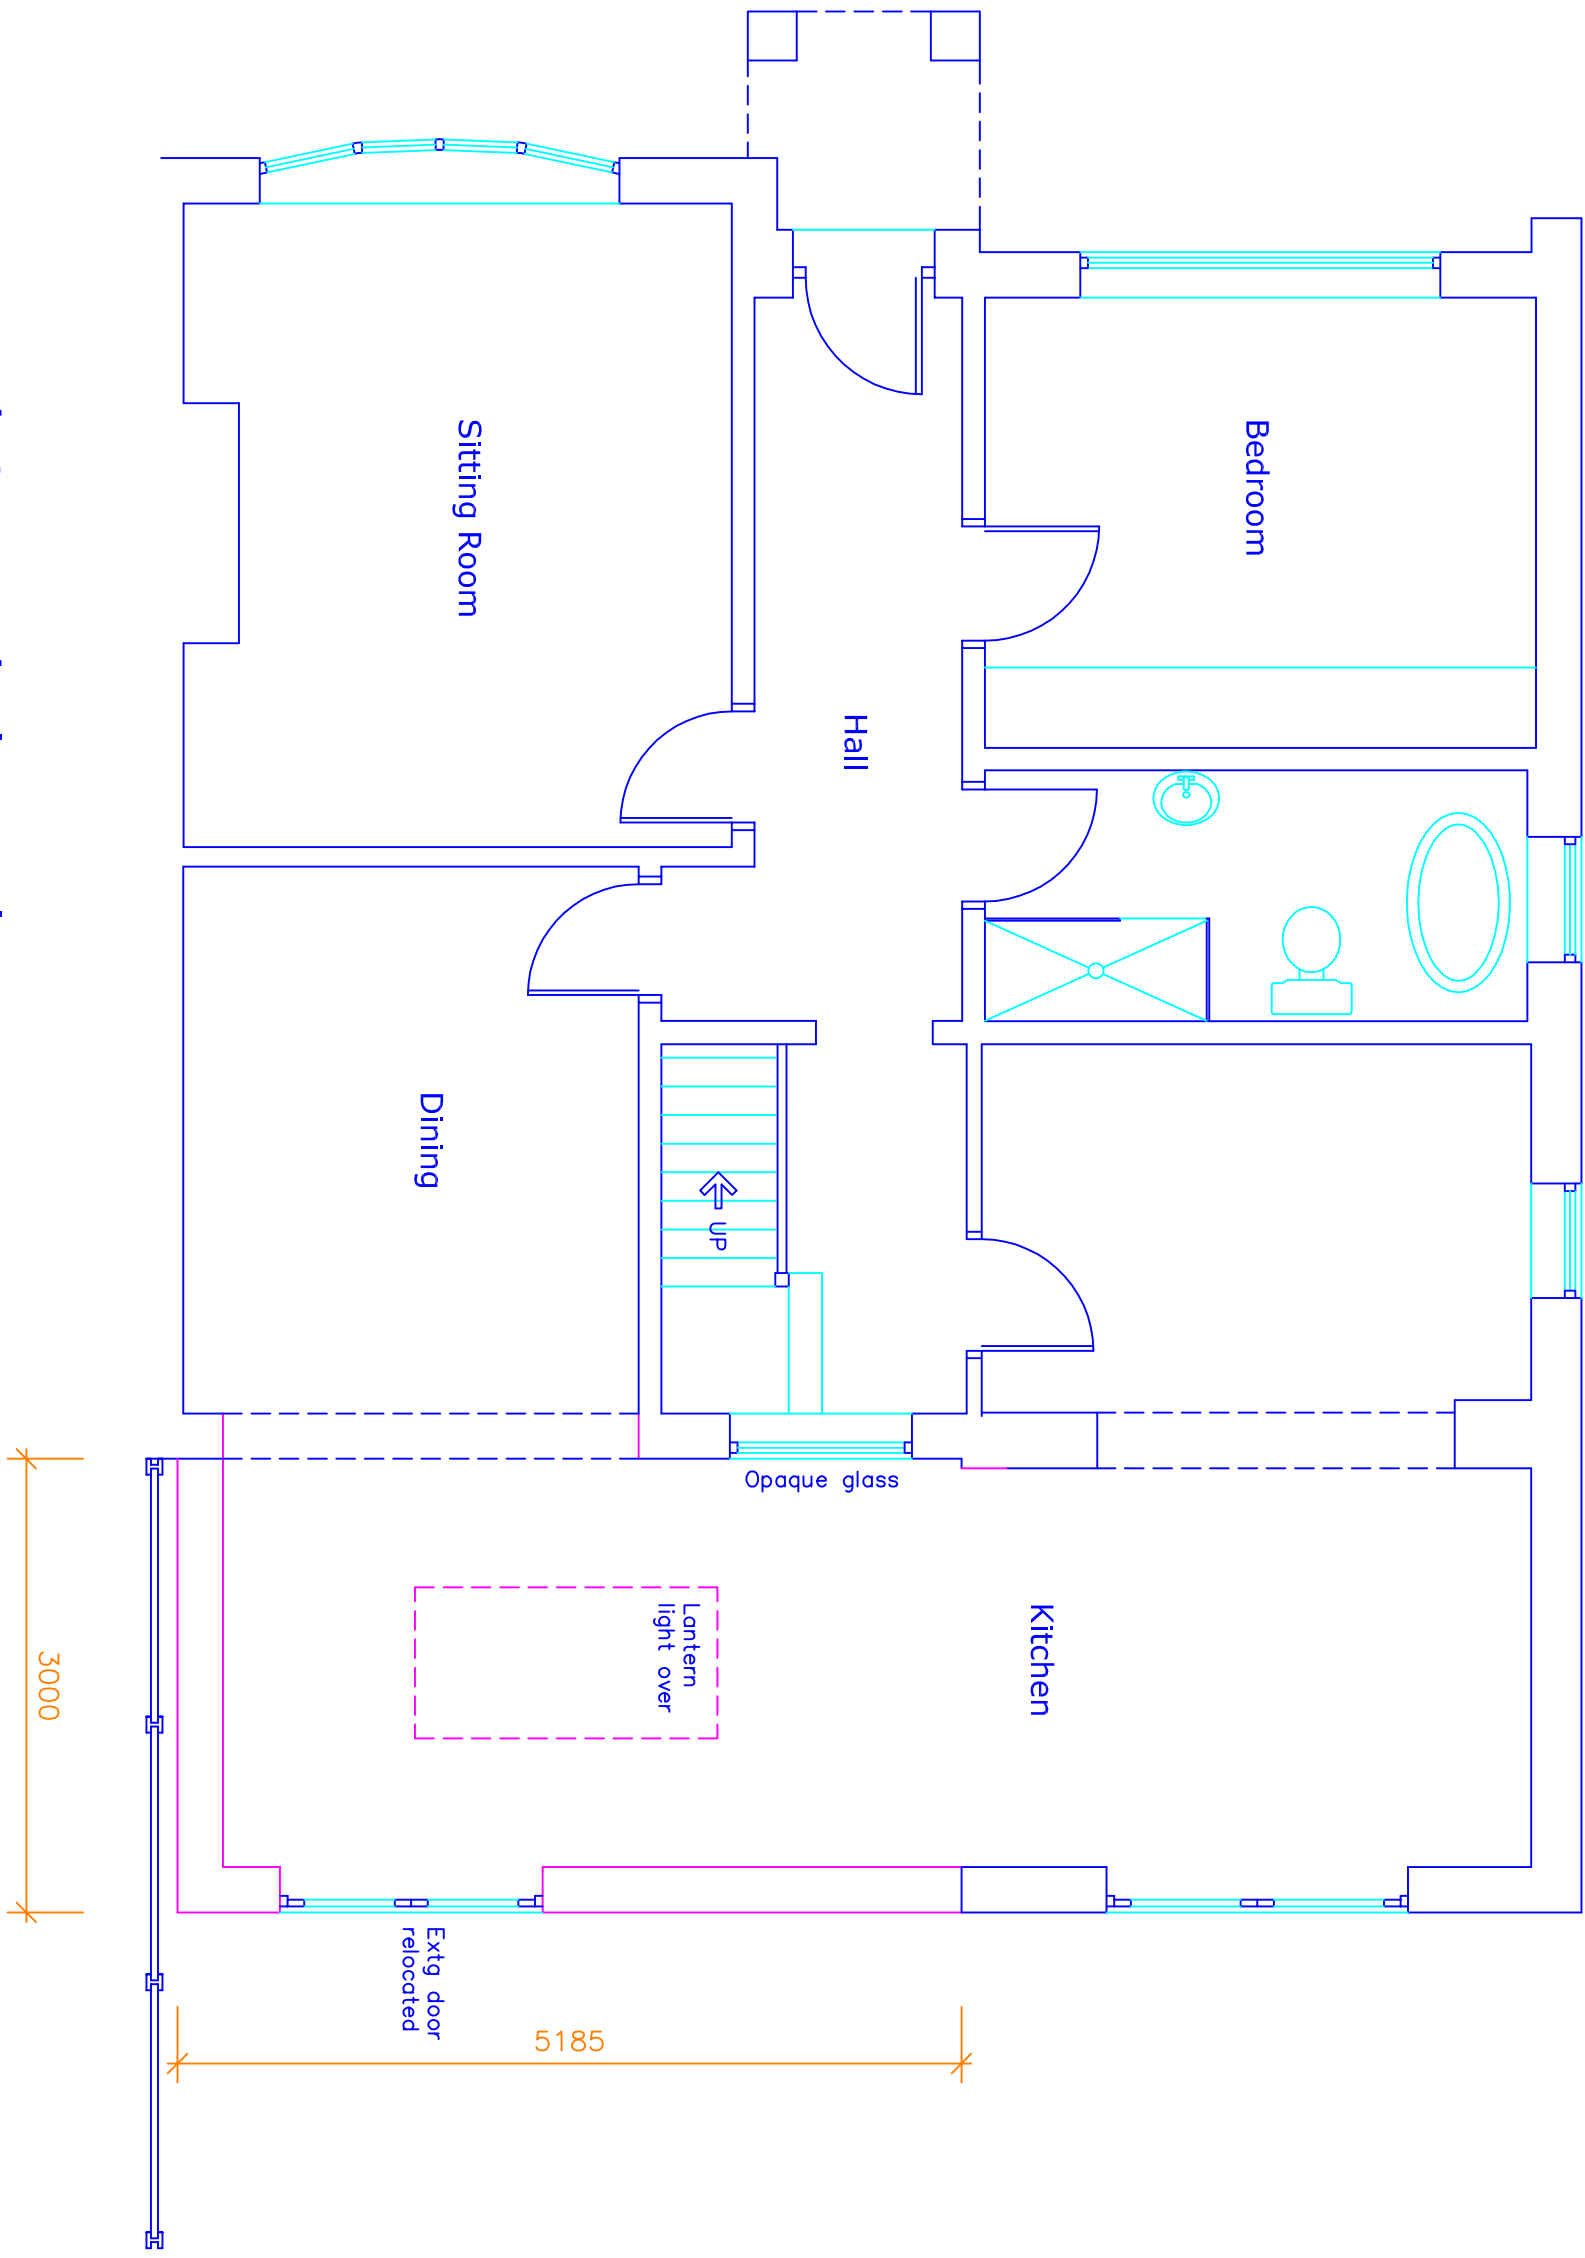

Proposed Ground Floor Plan
No change

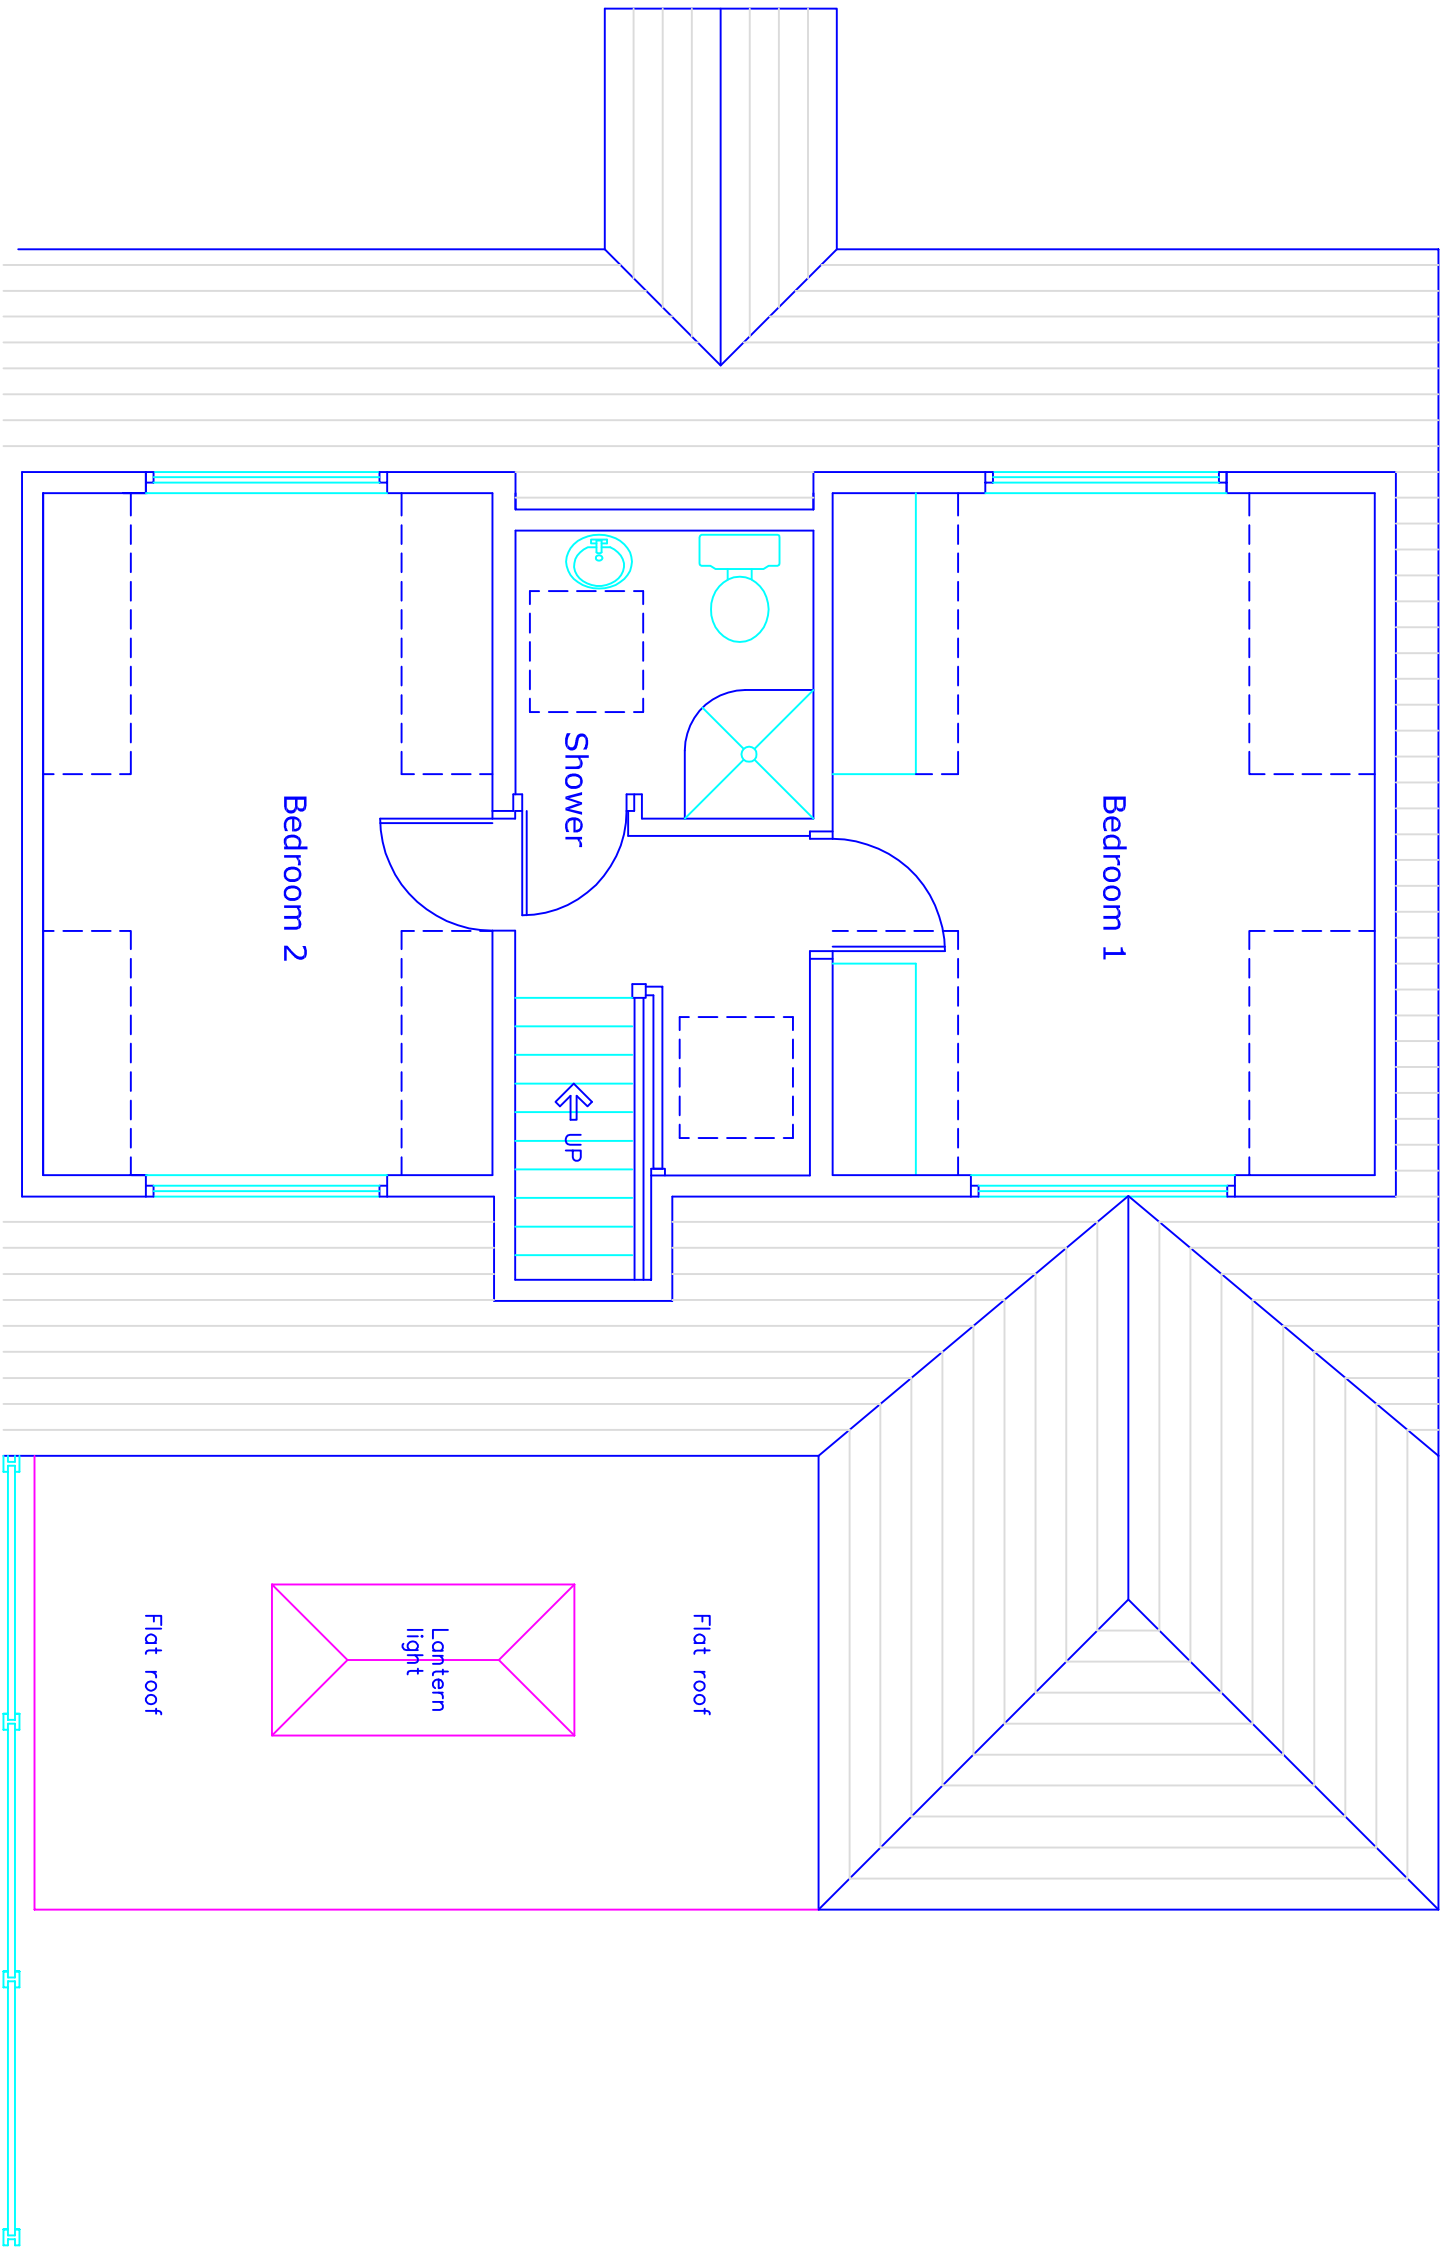

Proposed First Floor Plan

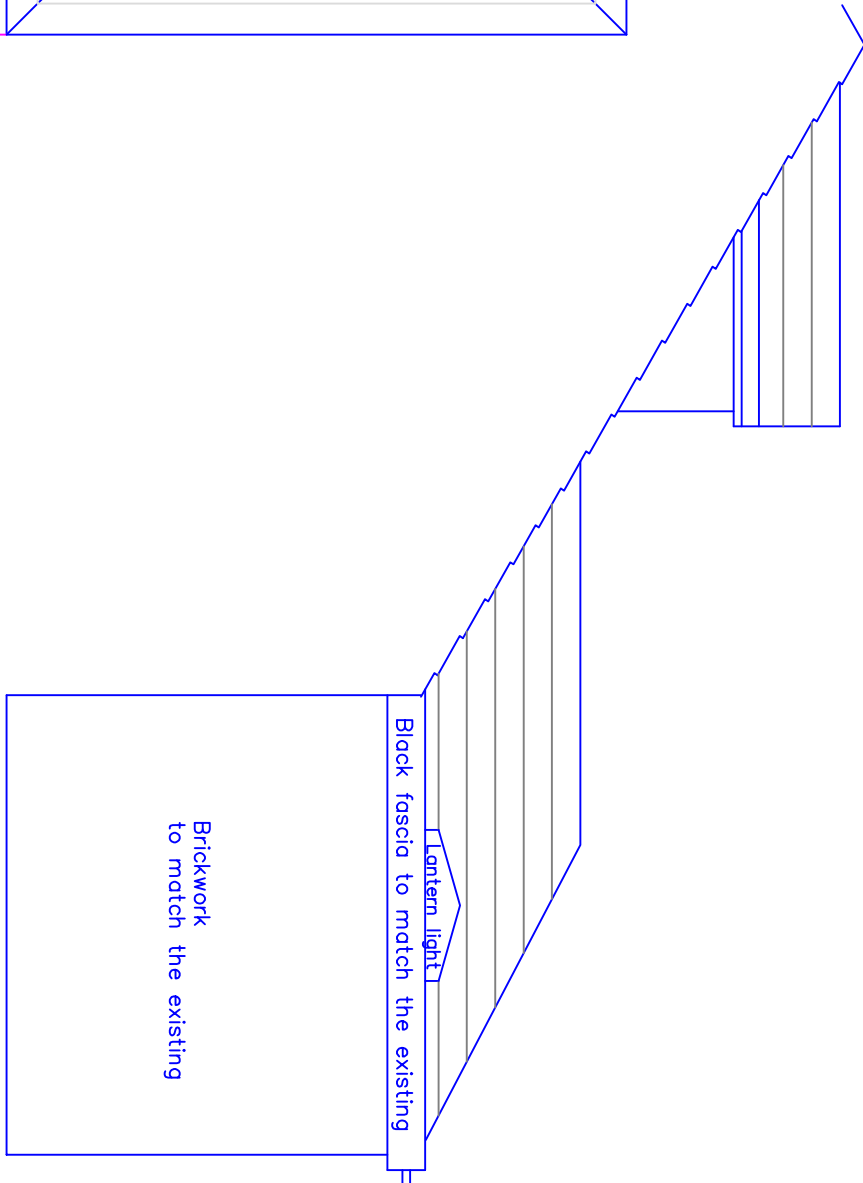

Proposed Side Elevation

37 Kendal Road West
Holcombe Brook
BL0 9SY

scale 1:50 at A1
January 2023

CT3-02

P P Y design Ltd

Proposed Plans
and Elevations

2 Helmshore Road, Holcombe Village
Ramsbottom, Lancashire BL8 4PA
Gary Peardon (BA Hons) DipArch RIBA
gary@ppy-design.co.uk www.ppy-design.co.uk
T. 0706 822751 M. 07712 669482