




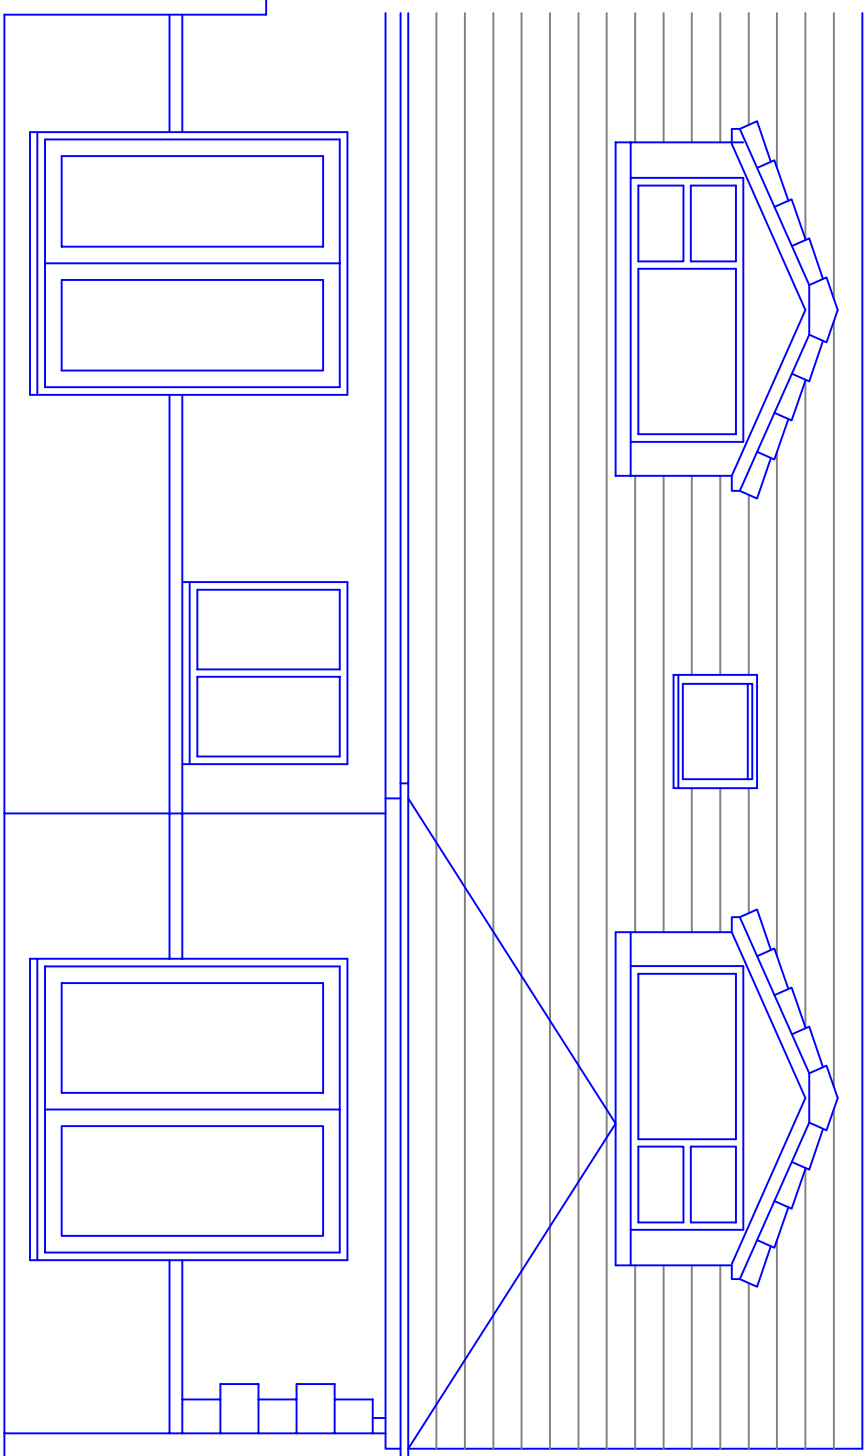


Existing Rear Elevation

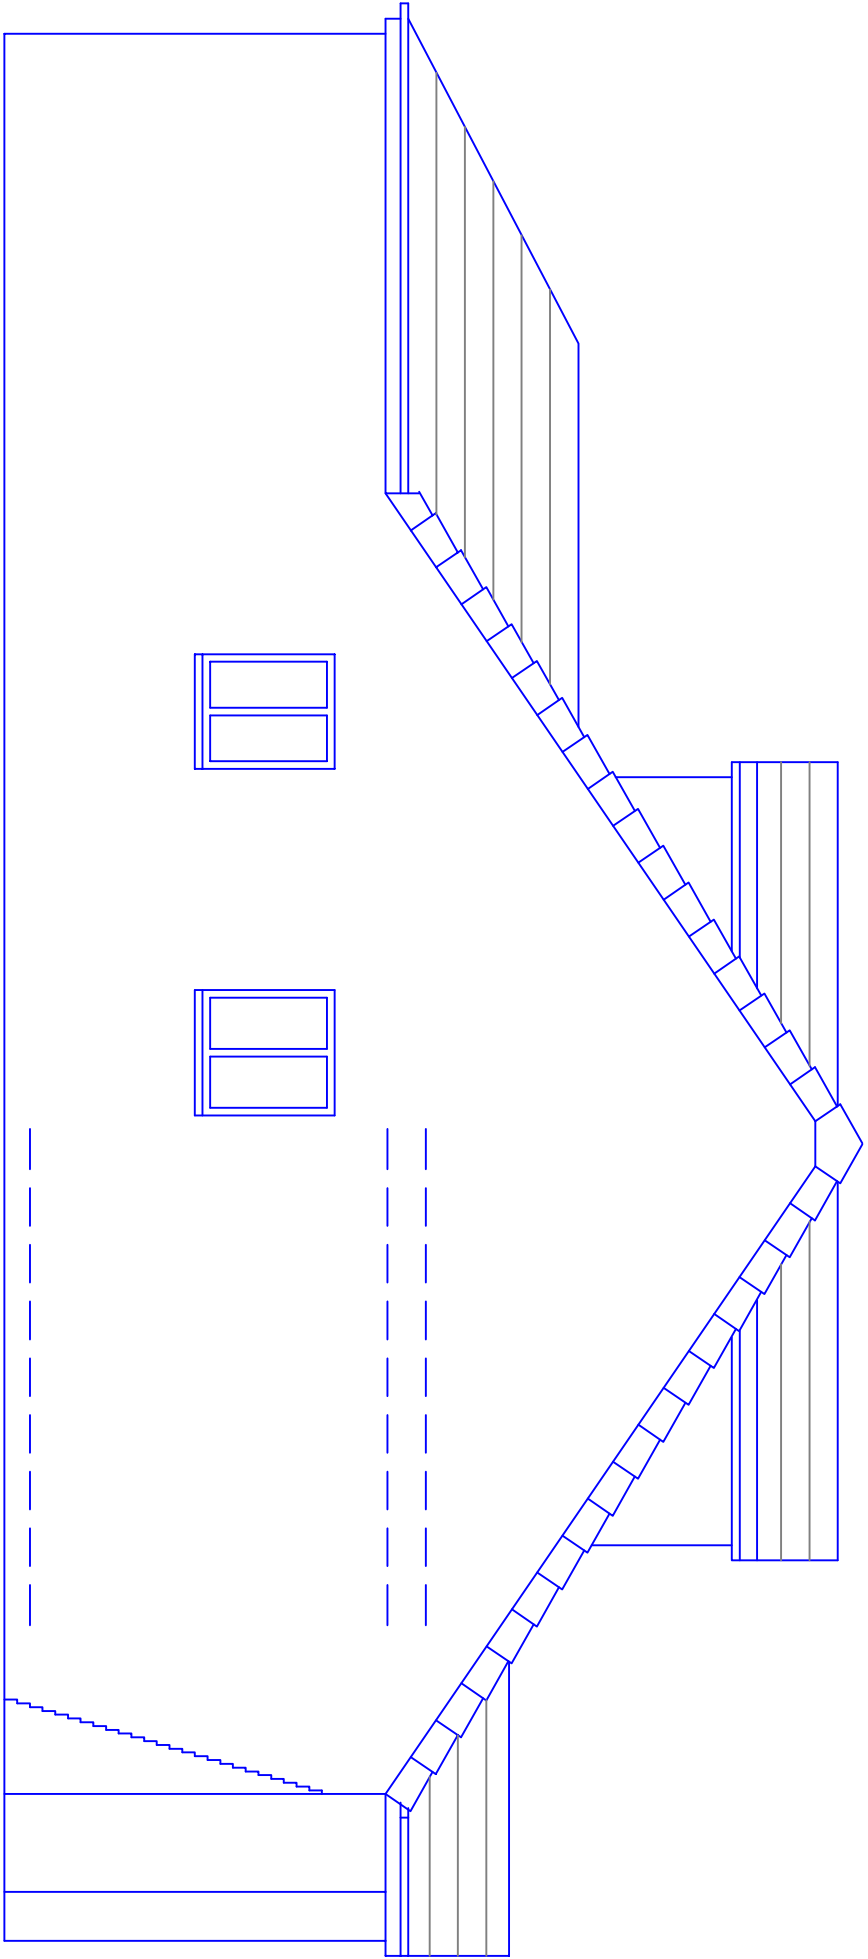


Existing Side Elevation

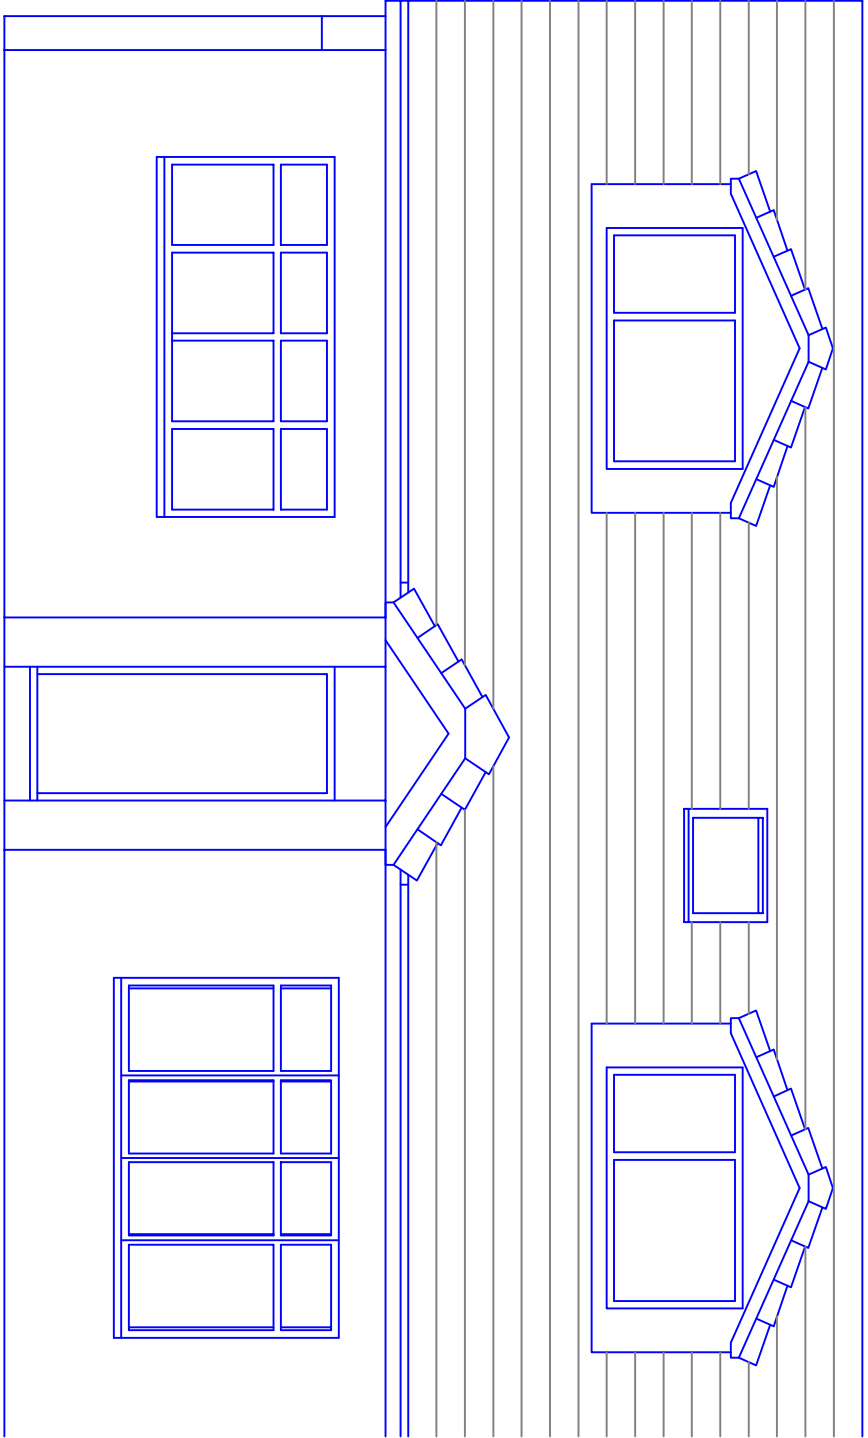


Existing Front Elevation

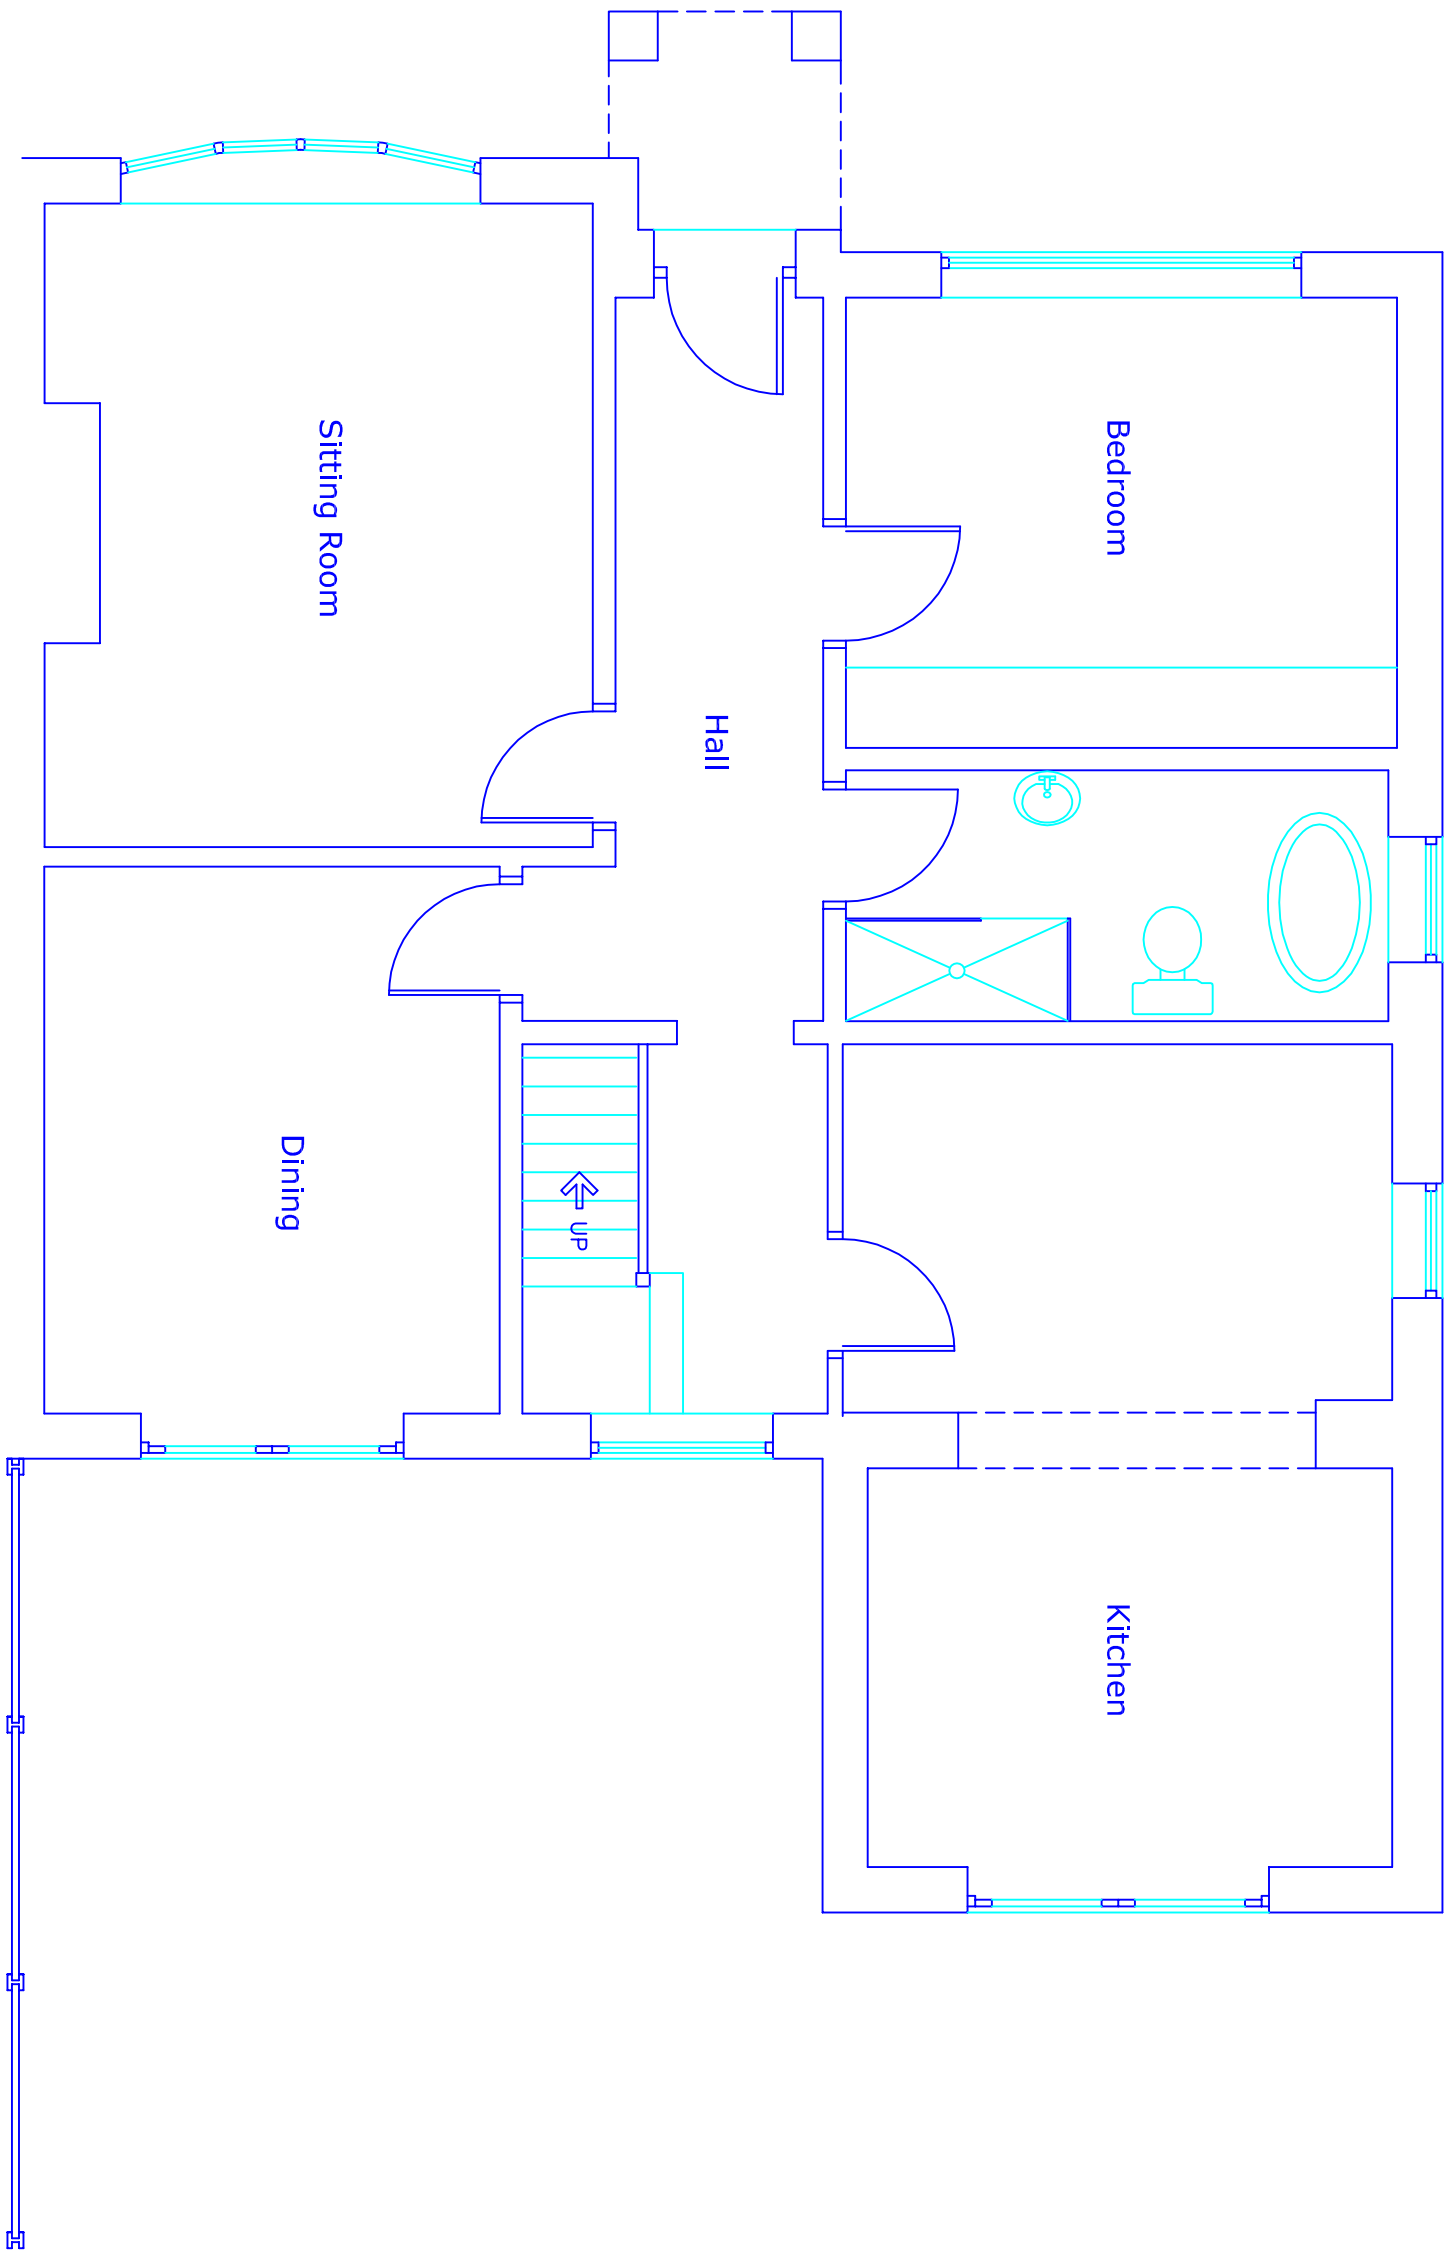

Existing Ground Floor Plan

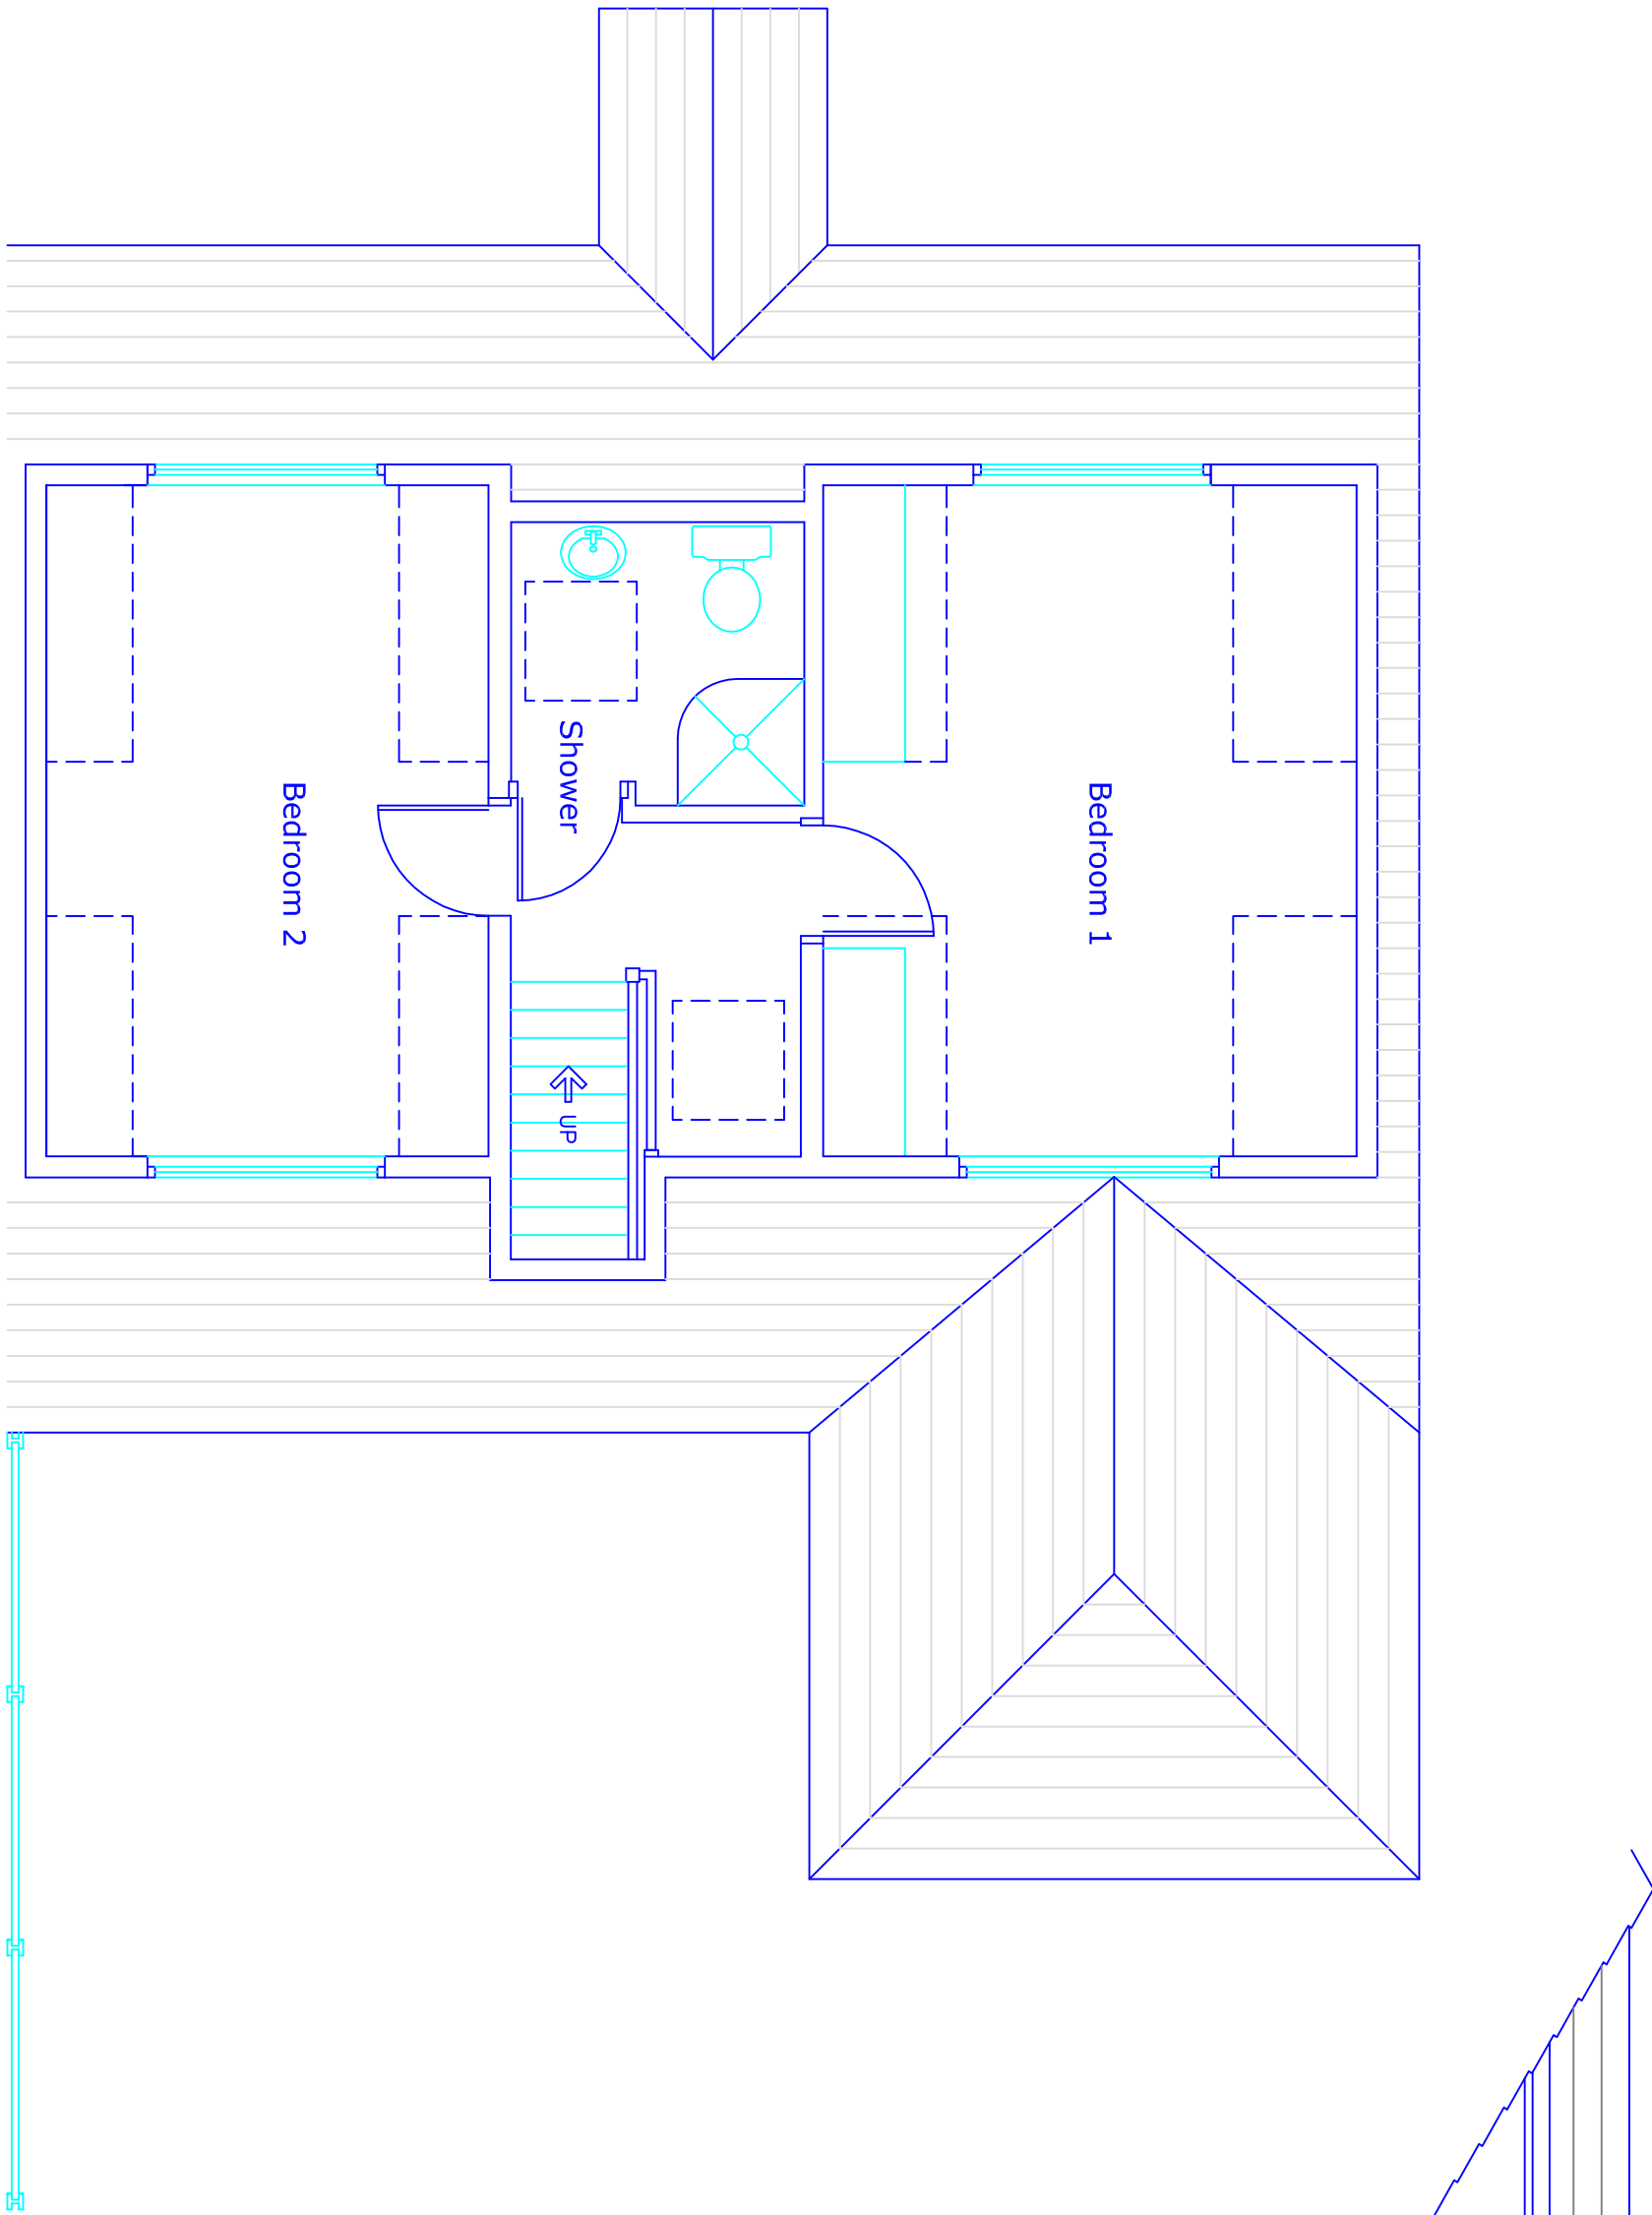

Existing First Floor Plan

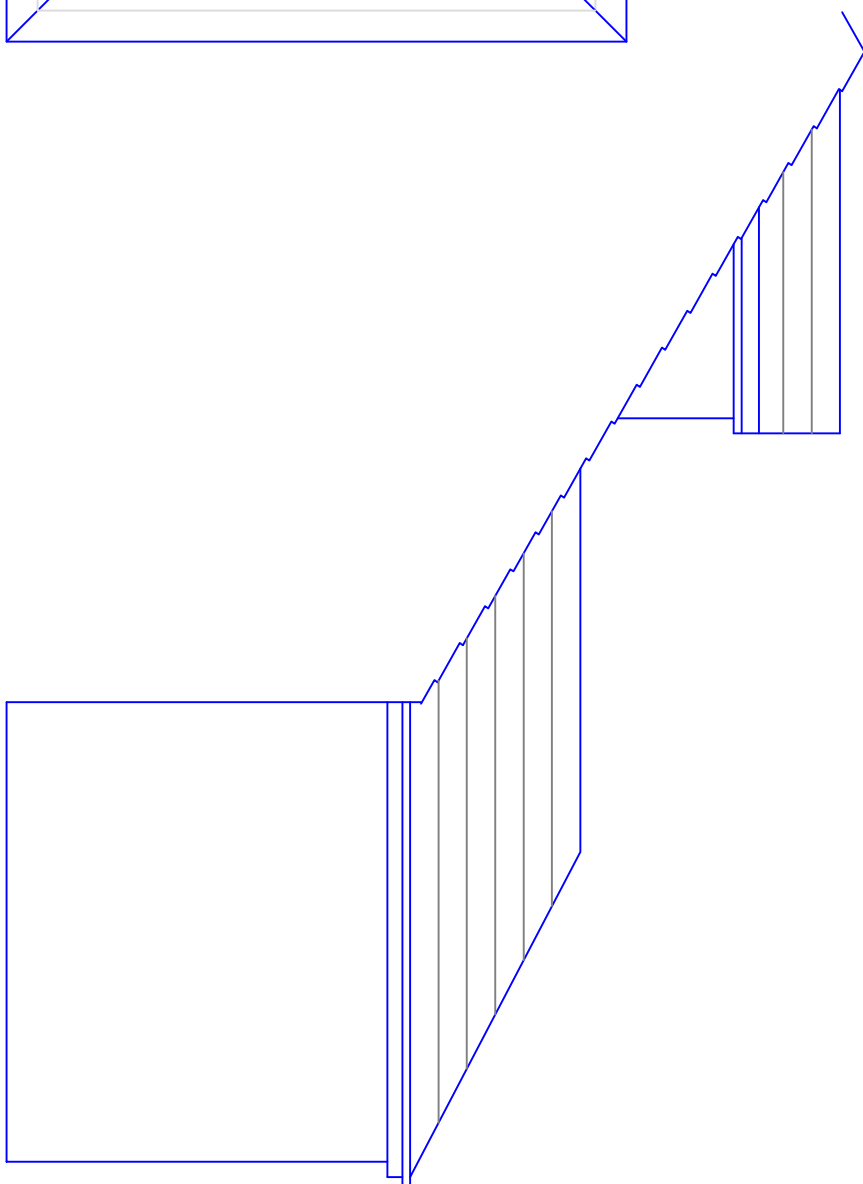

Existing Side Elevation

This drawing and design concept is the property of PPY design. It should not be reproduced without written permission

37 Kendal Road West Holcombe Brook BL0 9SY	scale 1:50 at A1 October 2022
CT3-01	Existing Plans and Elevations
PPY design Ltd	

2 Helnshore Road, Holcombe Village
Ramsbottom, Lancashire BL8 4PA
Gary Peardon (BA Hons) DipArch RIBA
gary@ppy-design.co.uk www.ppy-design.co.uk
T. 0706 822751 M. 07712 669482