

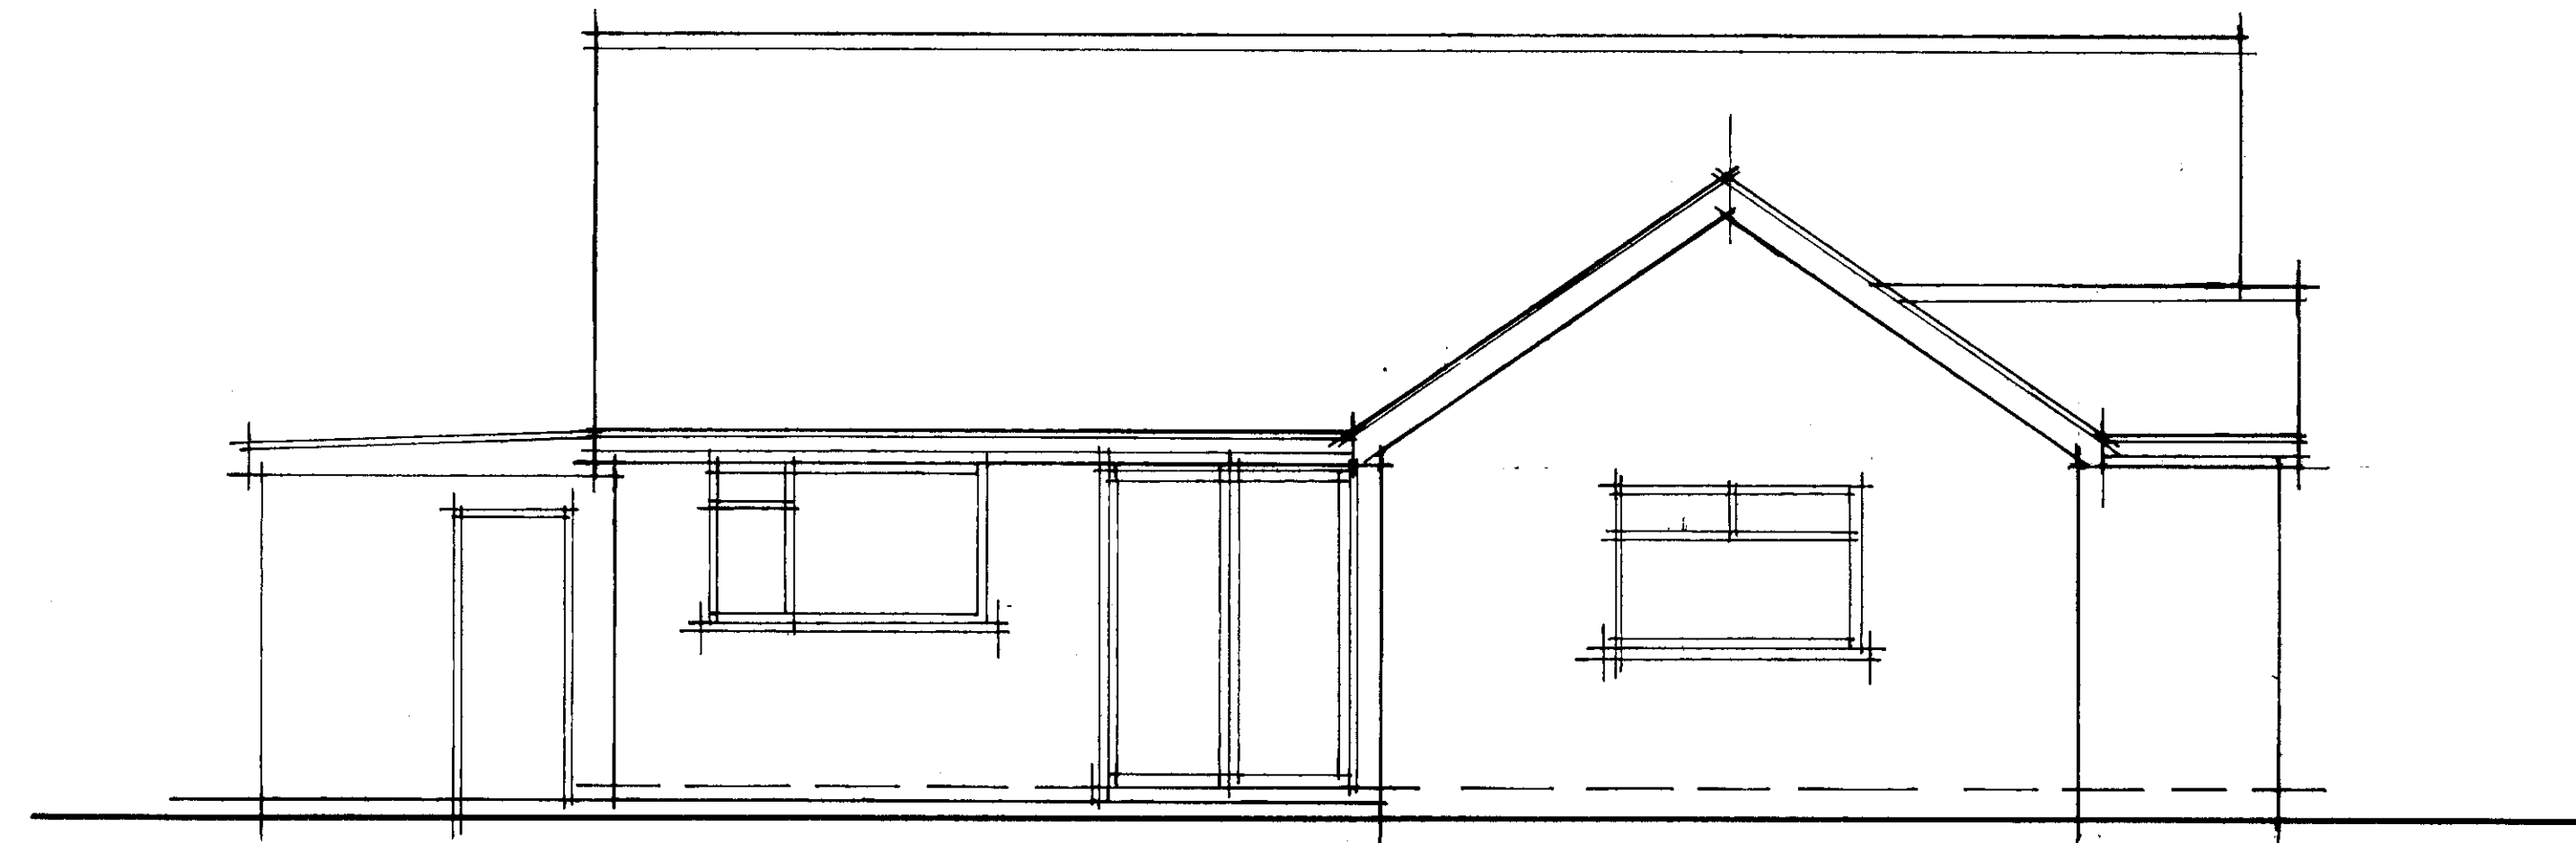


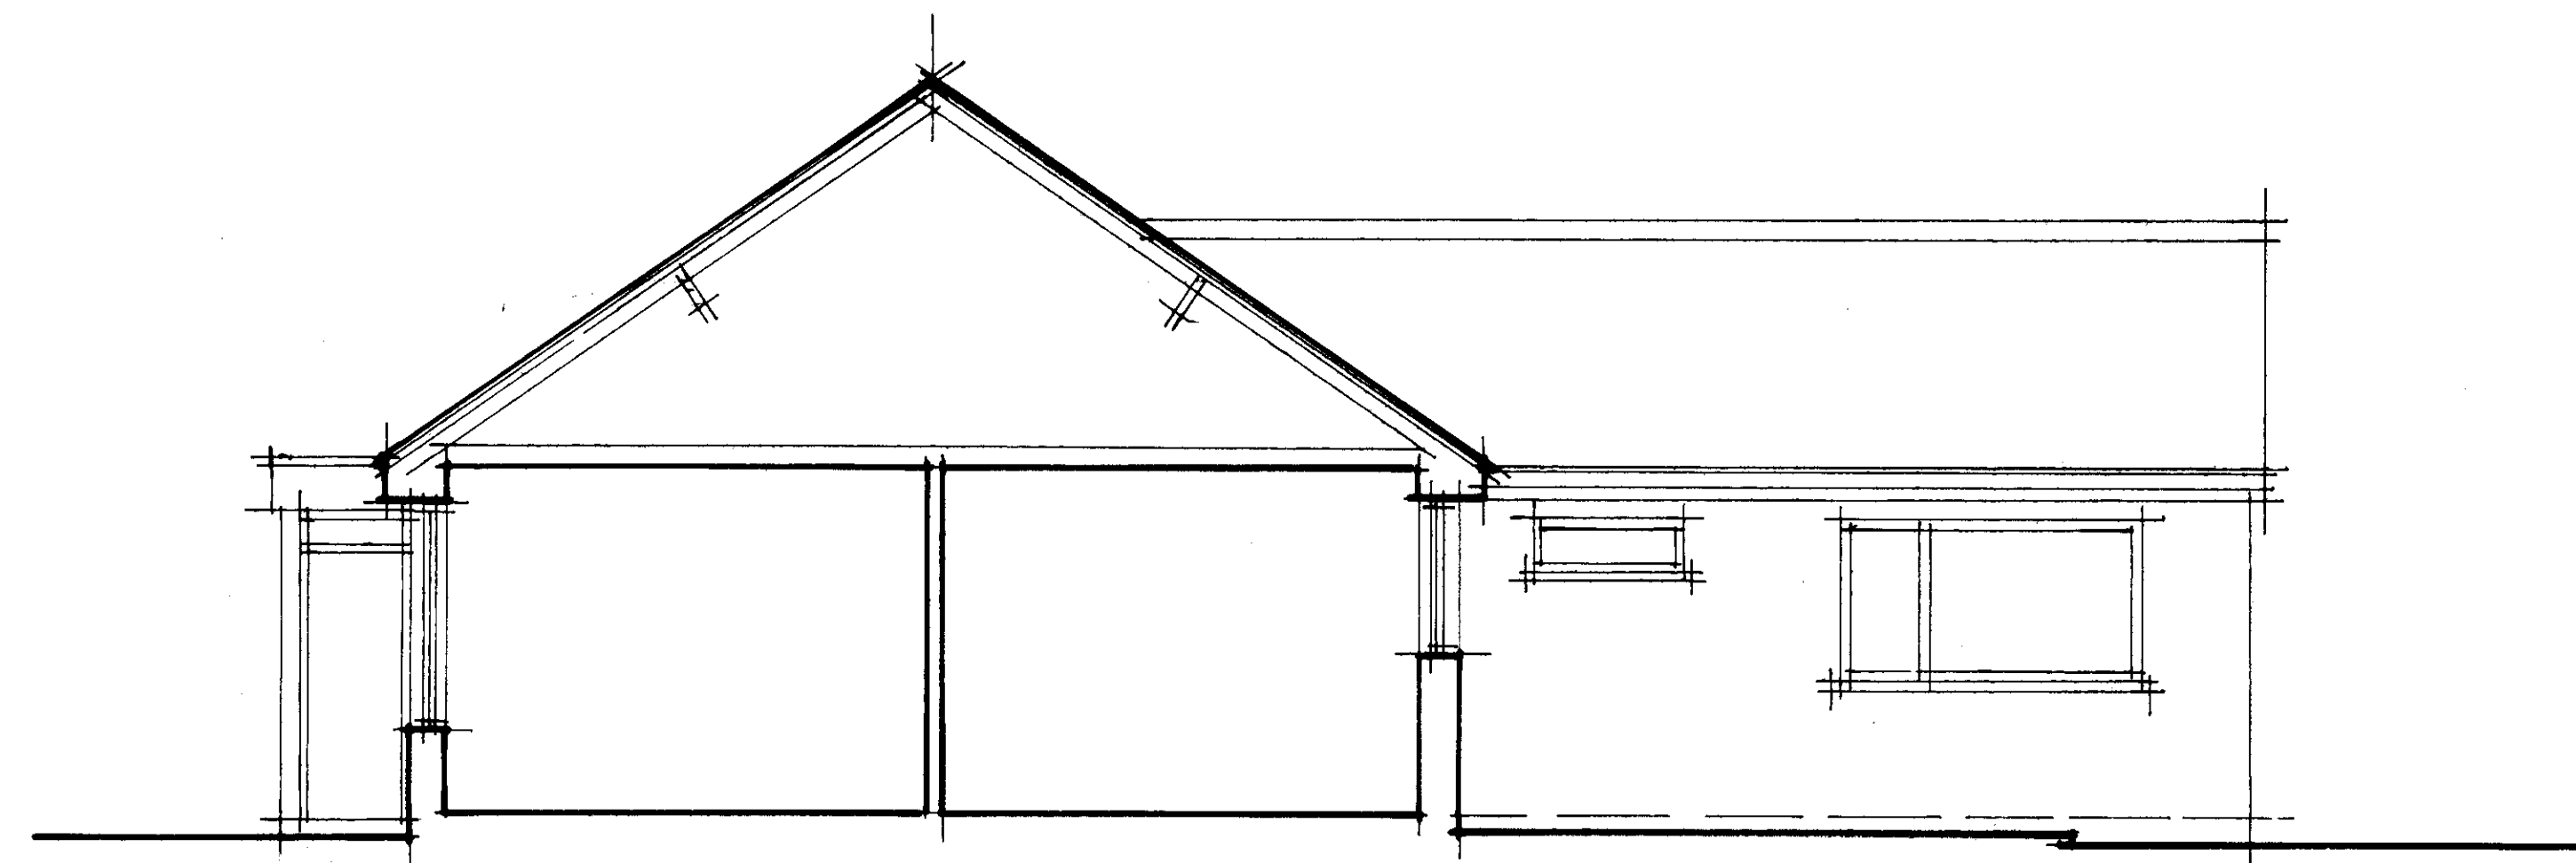


REAR ELEVATION

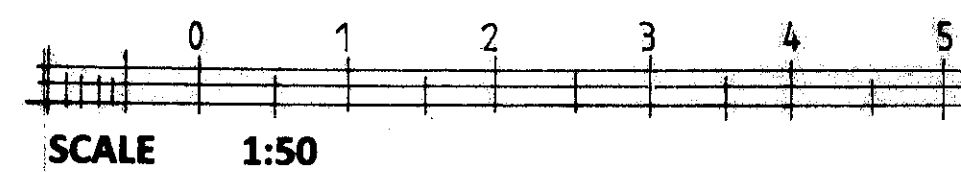

SECTION XX

DESCRIPTION	DATE	REV

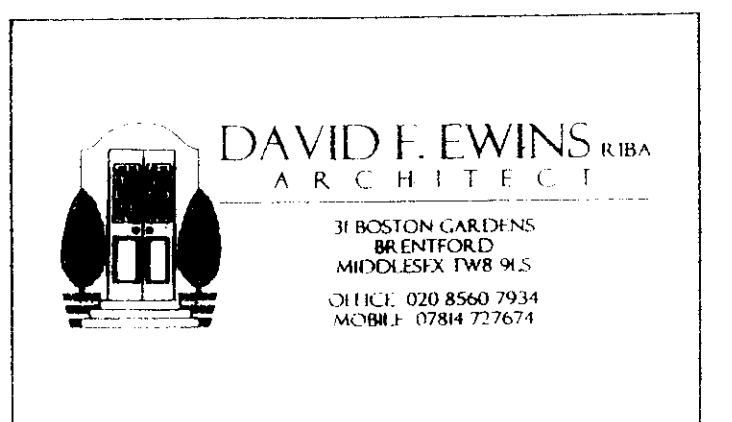

CLIENT

JOB
51 WOODHALL AVENUE
WHITEFIELD

DRAWING TITLE
AS EXISTING
elevation and section

DATE 10/10/2024	DRAWN DE
SCALE 1:50 @ A1 size	

JOB No 1732	DRAWING No 103	REVISION
----------------	-------------------	----------