



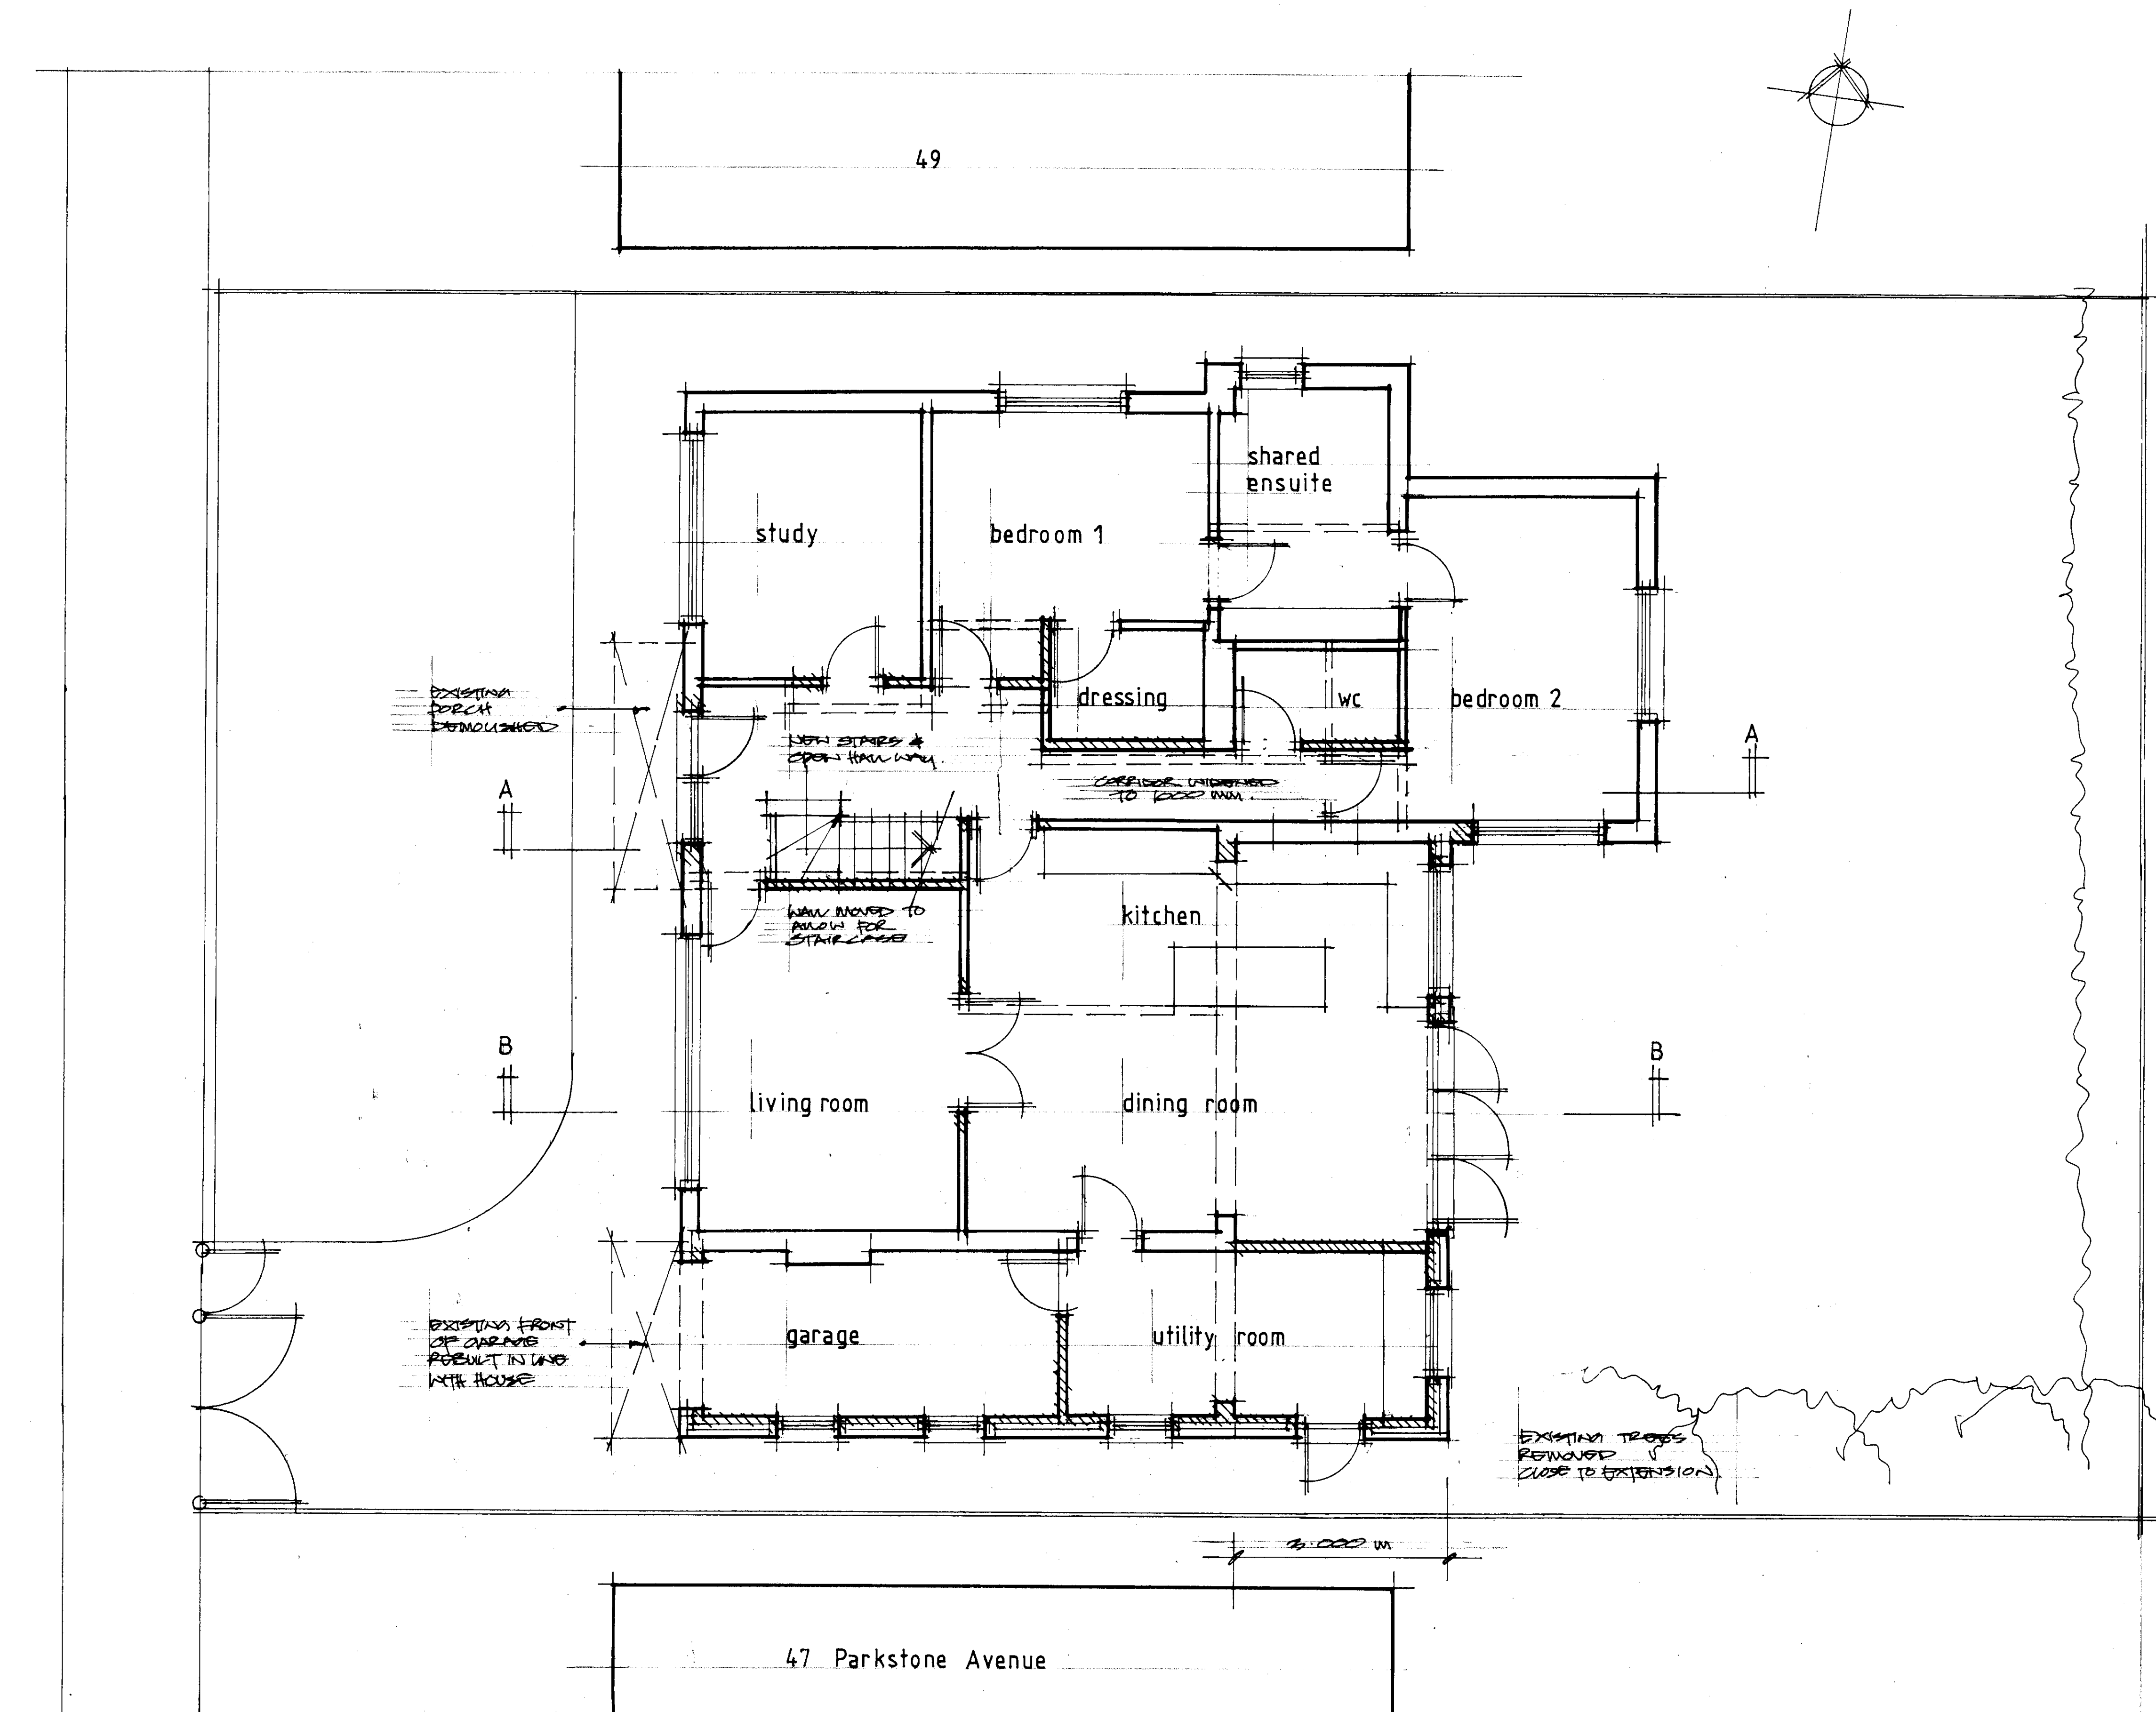

GROUND FLOOR PLAN

DESCRIPTION	DATE	REV

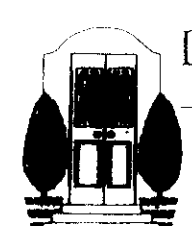

DAVID F. EWINS RIBA
ARCHITECT

31 BOSTON GARDENS
BRISTOL
MIDDLESEX TW8 9LS
CHICK: 020 8560 7934
MOB: 0784 727674

CLIENT

JOB
**51 WOODHALL AVENUE
WHITEFIELD**

DRAWING TITLE
**AS PROPOSED
ground floor plan**

DATE 01/01/2011	DRAWN DE
SCALE 1:50	AT 1/20

JOB No	DRAWING No	REVISION
1732	104	