



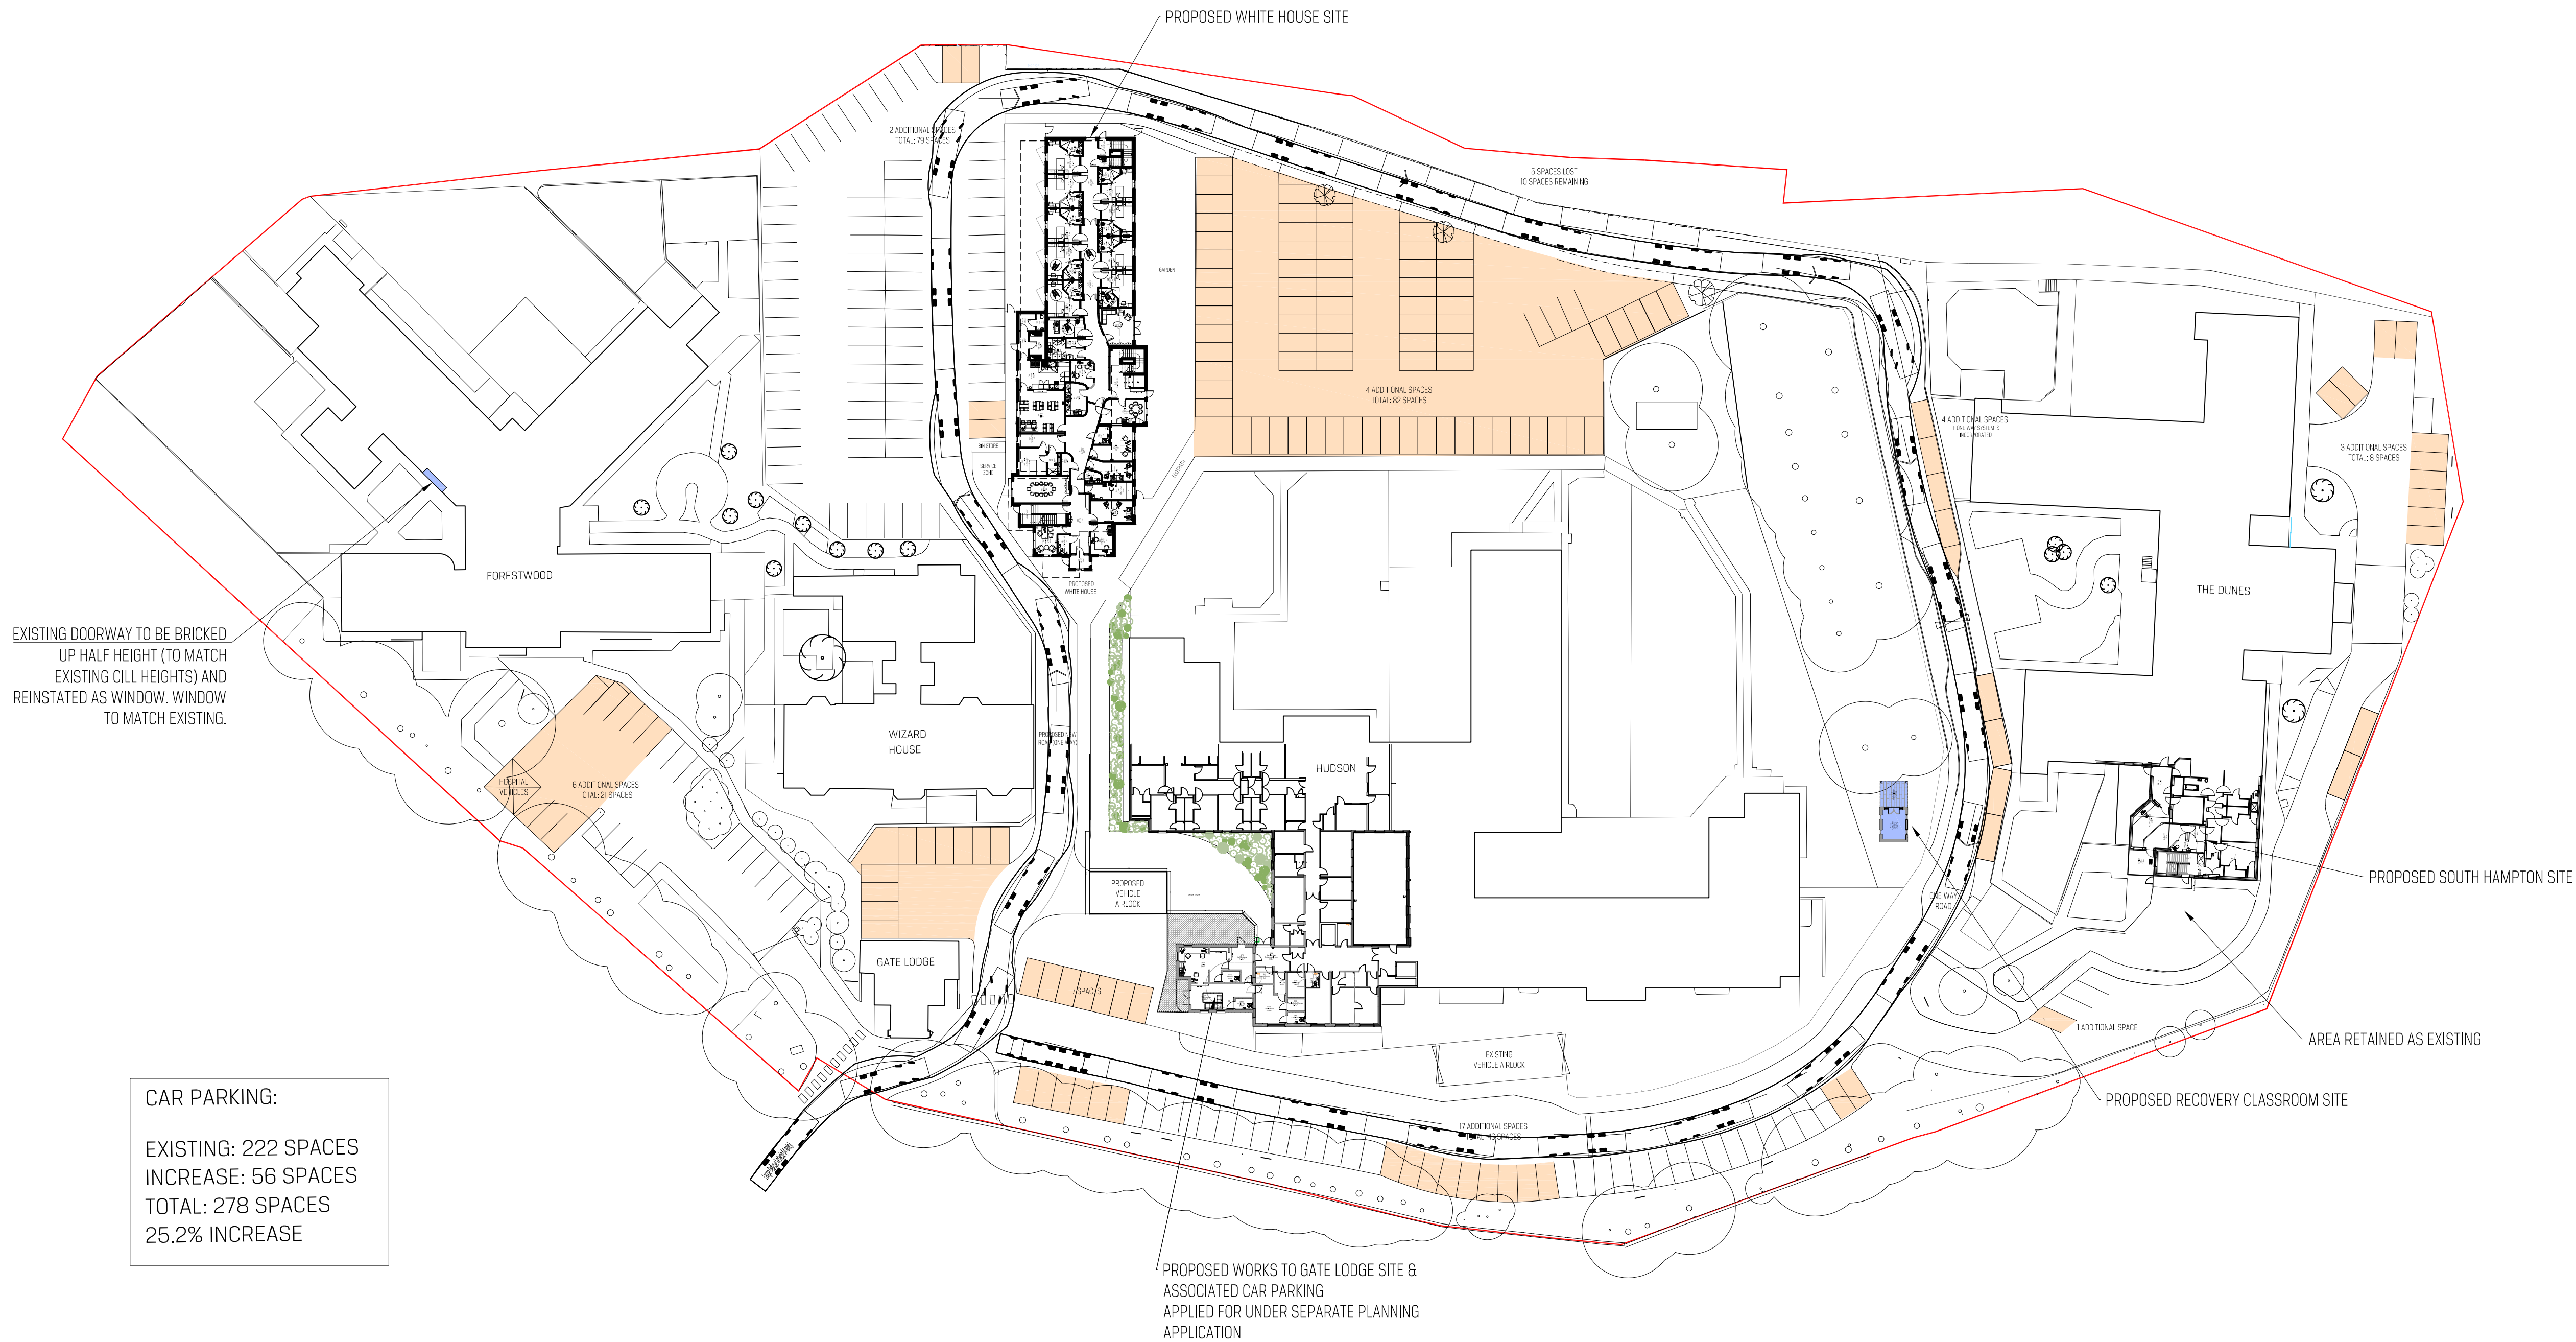

PROPOSED SITE PLAN | SCALE 1:500

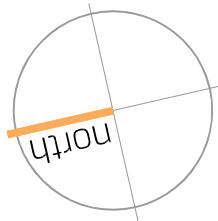

STATUS	PLANNING			
	B - PLANS UPDATED TO CLIENT UPDATES			
	A - PLANS UPDATED TO CLIENT UPDATES			
	REVISION	DRAWN	CHECKED	DATE
	© Copyright SHACKARCHITECTURE all rights reserved. Do Not scale this drawing. ALL dimensions are in millimetres unless stated otherwise. All dimensions must be checked on site prior to construction and any discrepancies reported to the architect.			

SHACKARCHITECTURE

A Unit 5, The Curve, 139 Telegraph Road, Heswall, Wirral, CH60 7SE
T +44(0)161 342 6616 E info@shackarchitecture.com W www.shackarchitecture.com

Client CYGNET
Project WHITE HOUSE, BURY
Title PROPOSED SITE PLAN
PARKING & TRACKING LAYOUT

Scale 1:500@A1 Project No. SHACK370 Dwg. No. B104 Rev B