



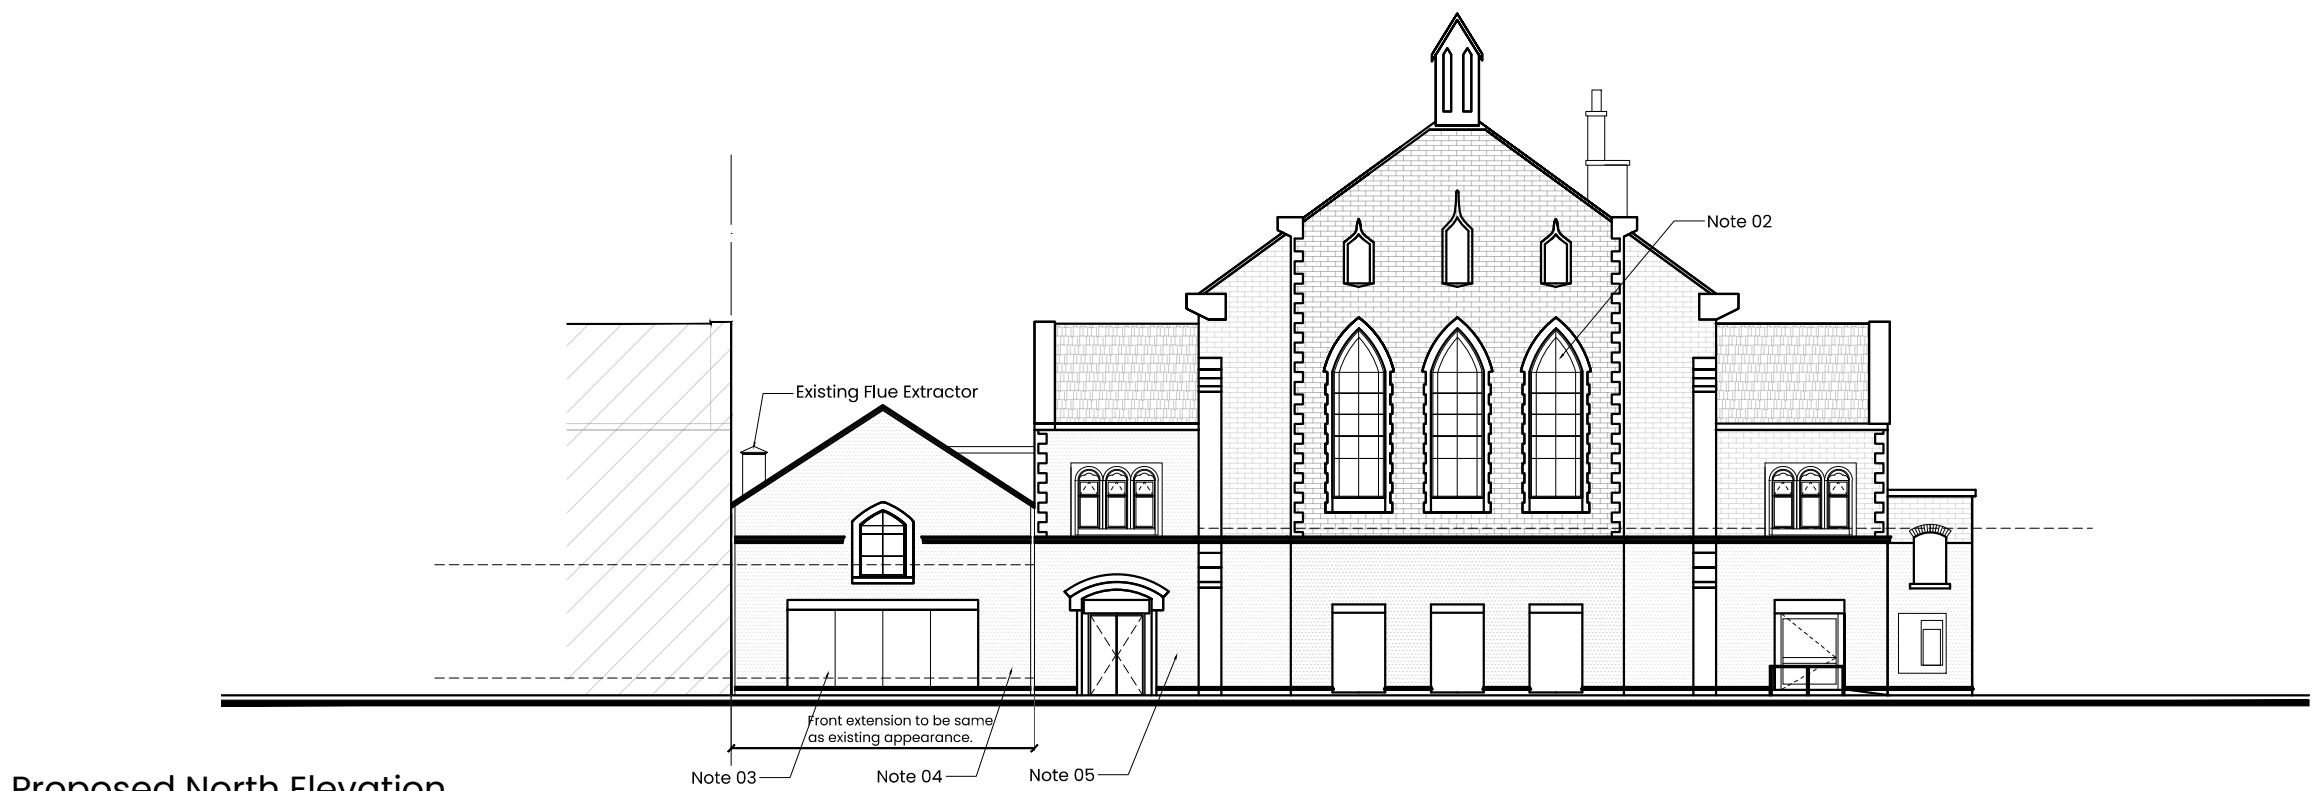

Proposed North Elevation
Scale 1:200 @ A3

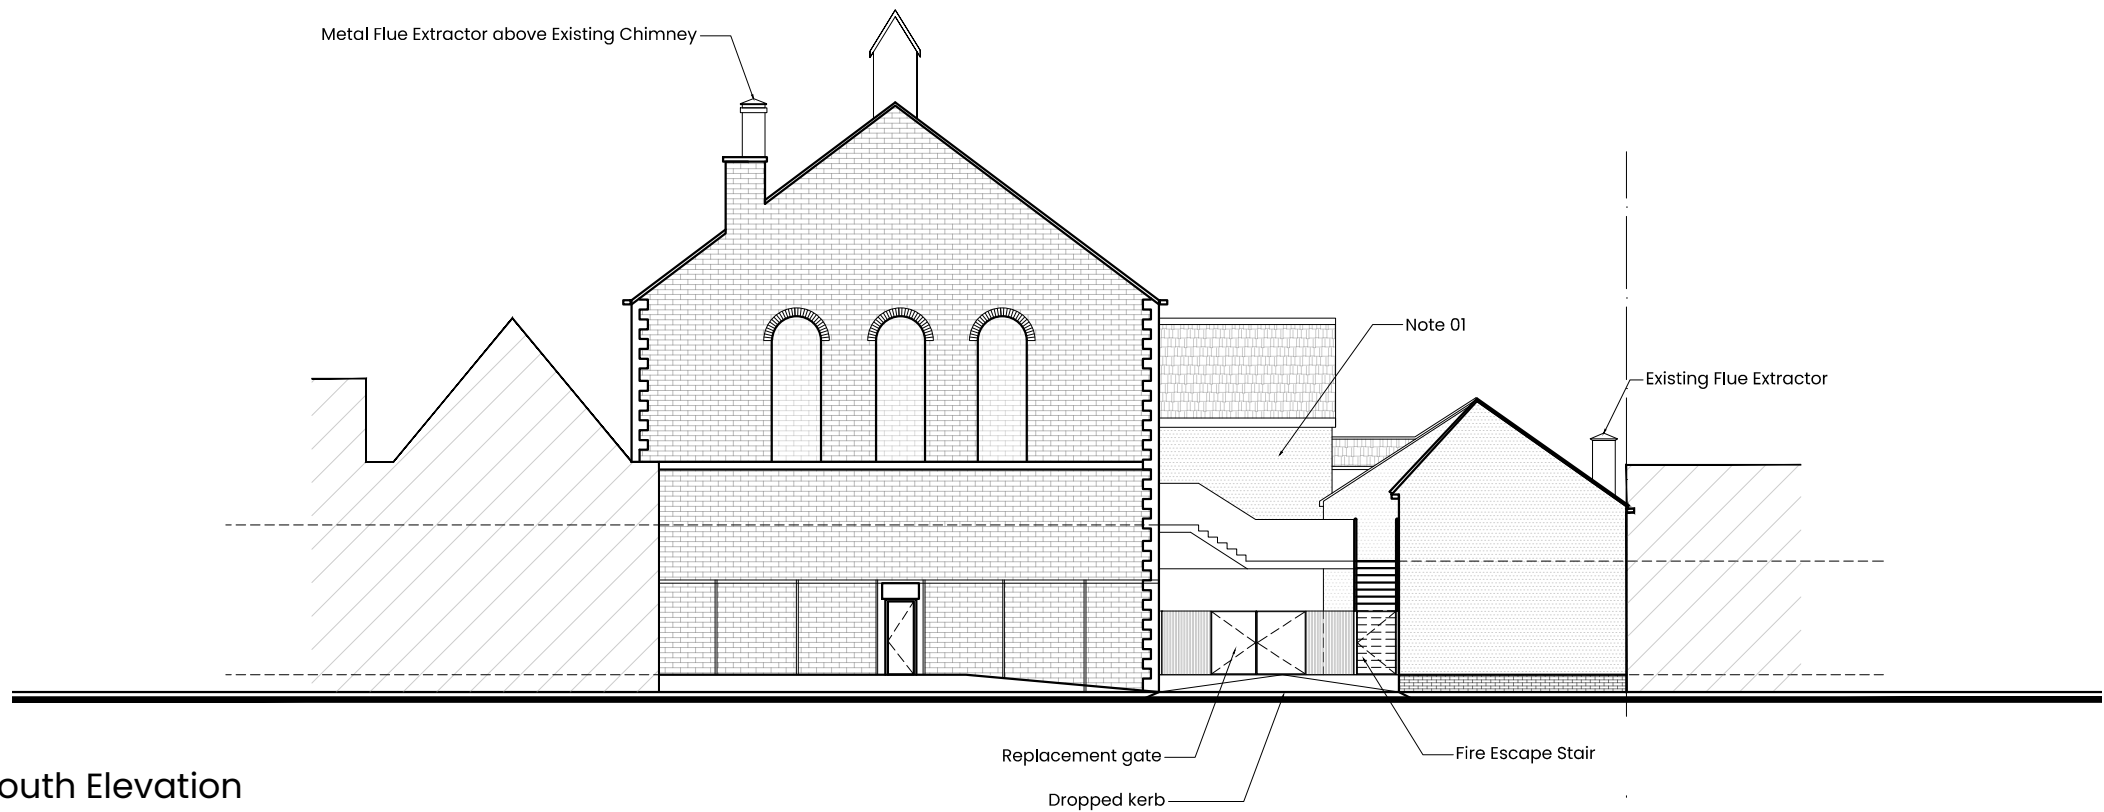

Proposed South Elevation
Scale 1:200 @ A3

External Materials:

1- All existing retained to be repaired and upgraded with care to ensure no further damage occurs including off-white Red Brick work and Render.

2-Existing windows are blocked internally and to be retained as is externally.

3-Proposed glazing to have reveal of min 100mm

4-White Render to match existing

5-Existing Material to be repaired




General Notes:

All site dimensions shall be verified by the Contractor on site prior to commencing any works.

Design intent drawing only. Construction to comply with latest building regulation requirements.

This drawing is the property of "Studio Tashkeel Architecture Ltd." and copyright is reserved by them. The drawing is not to be copied or disclosed by or to any unauthorised persons without the prior written consent of Studio Tashkeel Architecture Ltd.

Rev	Description	Date	Dr by	App by
B	Dropped kerb & gate	27.01.26	MS	MK
A	Council Comments	29.10.25	TA	MS
/	First Issue	6.12.24	MS	MK

 

**STUDIO TASHKEEL
ARCHITECTURE LTD.**
1-3 Ashton Lane,
Sale M33 6WT
United Kingdom
T +44(0)1615465395
E info@StudioTashkeel.com
www.studiotashkeel.com

client name Mr. Abid Ali	
project 136 Rochdale Road, Bury, BL9 7BD	
drawing Proposed North & South Elevatoin	
project number 2109001	scale 1/200 @ A3
drawing number PL_009	rev B
issue status Planning	
This drawing is to be read in conjunction with all related drawings. All dimensions must be checked and verified on site before commencing any work or producing shop drawings. The originator should be notified immediately of any discrepancy. This drawing is copyright and remains the property of Studio Tashkeel Architecture Ltd.	