




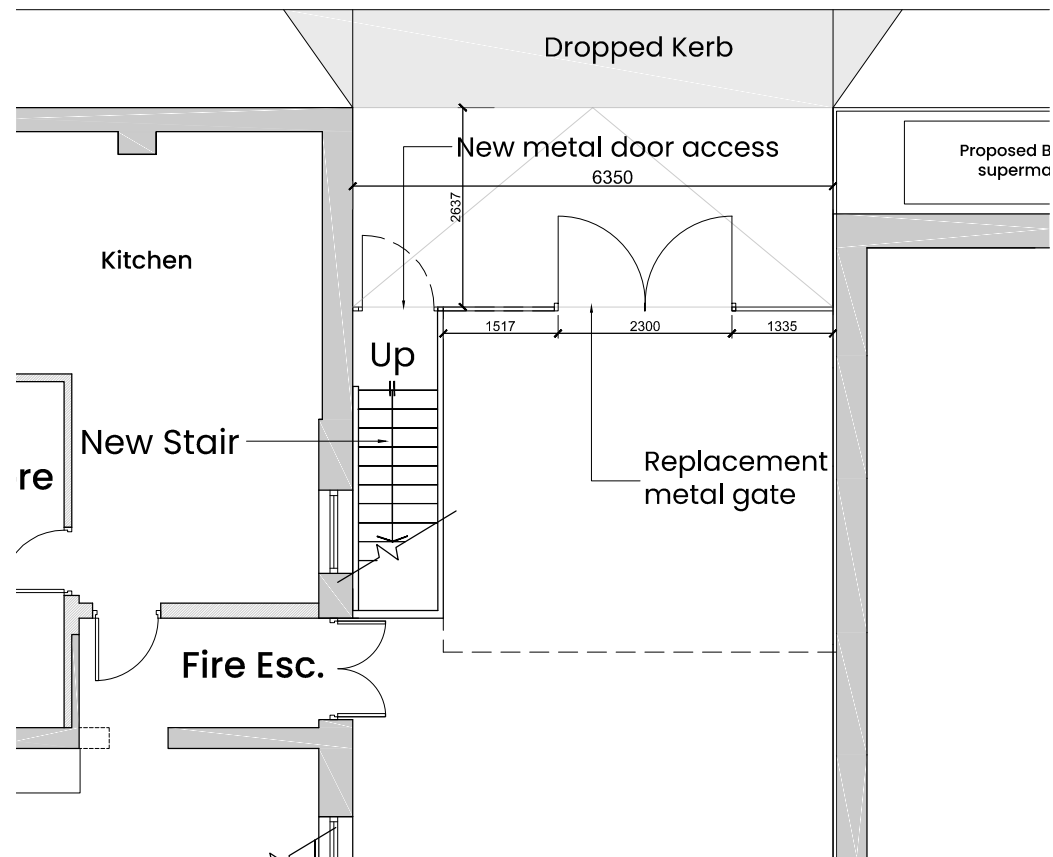

Replacement gate & fire escape stair at the ground floor  
Scale 1:100 @ A3

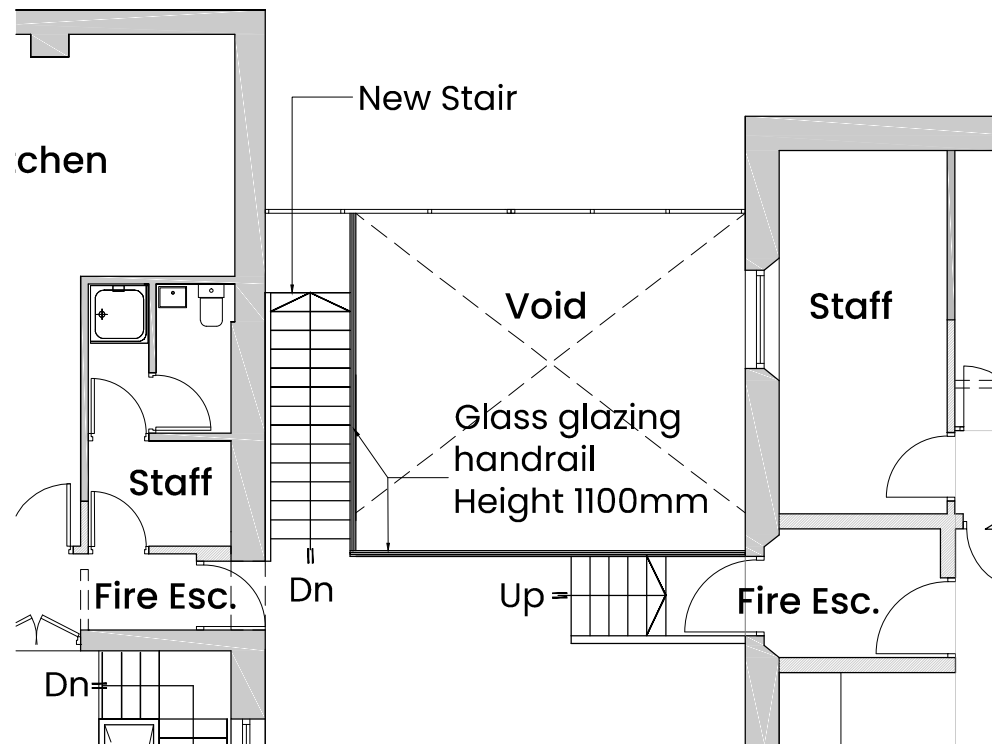

Replacement gate & fire escape stair at the first floor  
Scale 1:100 @ A3

 


SCALE BAR 1:100

General Notes:

All site dimensions shall be verified by the Contractor on site prior to commencing any works.


Design intent drawing only. Construction to comply with latest building regulation requirements.

This drawing is the property of "Studio Tashkeel Architecture Ltd." and copyright is reserved by them. The drawing is not to be copied or disclosed by or to any unauthorised persons without the prior written consent of Studio Tashkeel Architecture Ltd.

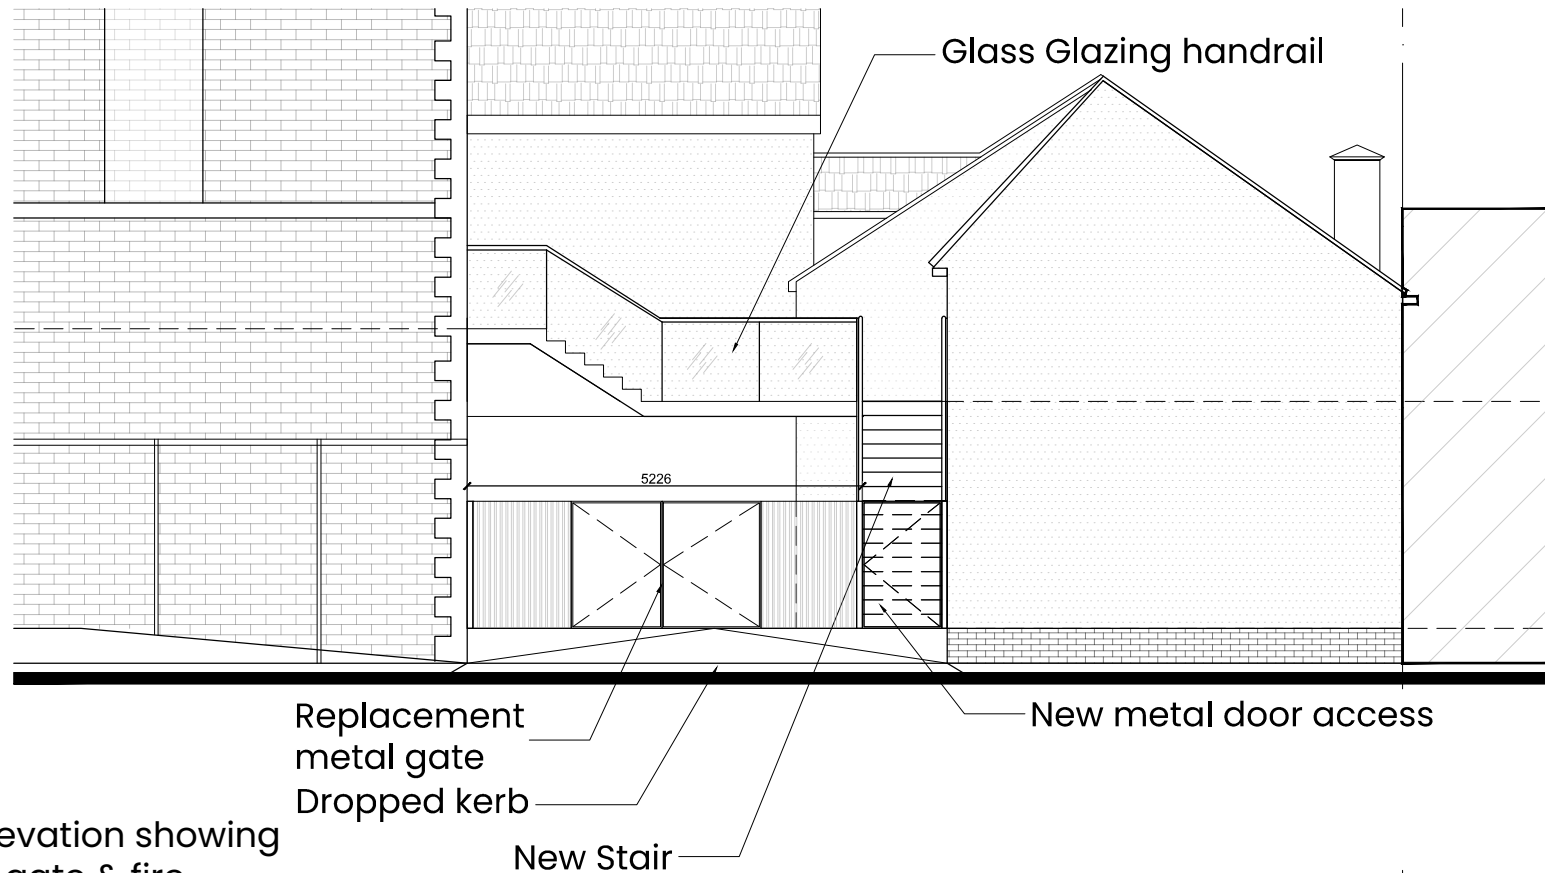

Proposed Rear elevation showing the replacement gate & fire escape stair  
Scale 1:100 @ A3

| Rev | Description         | Date     | Dr by | App by |
|-----|---------------------|----------|-------|--------|
| B   | Dropped kerb & gate | 27.01.26 | MS    | MK     |
| A   | Council Comments    | 28.10.25 | TA    | MS     |
| /   | First Issue         | 9.06.25  | MS    | MK     |

 

**STUDIO TASHKEEL ARCHITECTURE LTD.**  
1-3 Ashton Lane,  
Sale M33 6WT  
United Kingdom  
T +44(0)1615465395  
E info@StudioTashkeel.com  
www.studiotashkeel.com

|   |                     |
|---|---------------------|
| client name<br>Mr. Abid Ali   |                     |
| project<br>136 Rochdale Road, Bury, BL9 7BD   |                     |
| drawing<br>Replacement gate & fire escape stair   |                     |
| project number<br>2109001   | scale<br>1/100 @ A3 |
| drawing number<br>PL_011   | rev<br>B            |
| issue status<br>Planning   |                     |
| This drawing is to be read in conjunction with all related drawings. All dimensions must be checked and verified on site before commencing any work or producing shop drawings. The originator should be notified immediately of any discrepancy. This drawing is copyright and remains the property of Studio Tashkeel Architecture Ltd. |                     |