
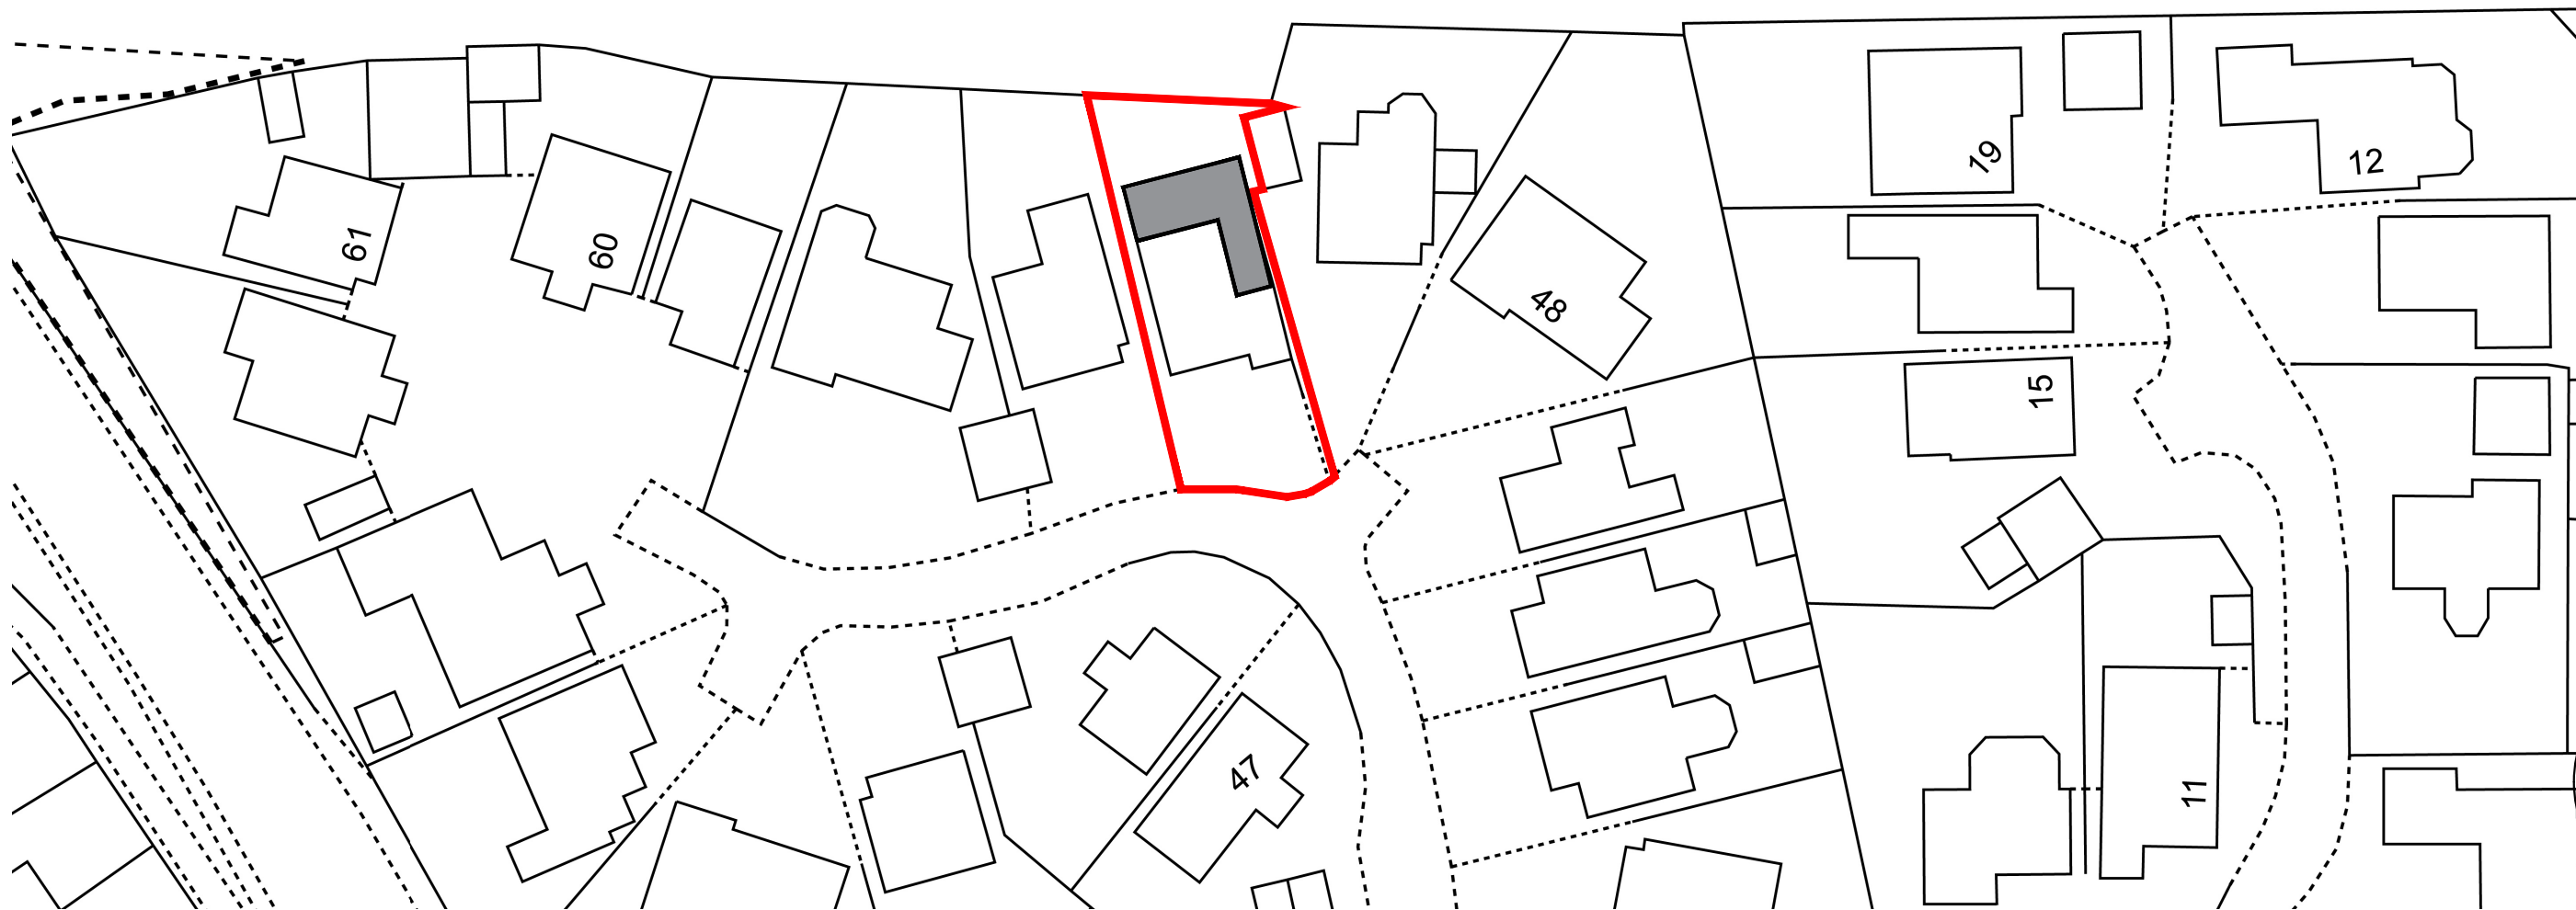


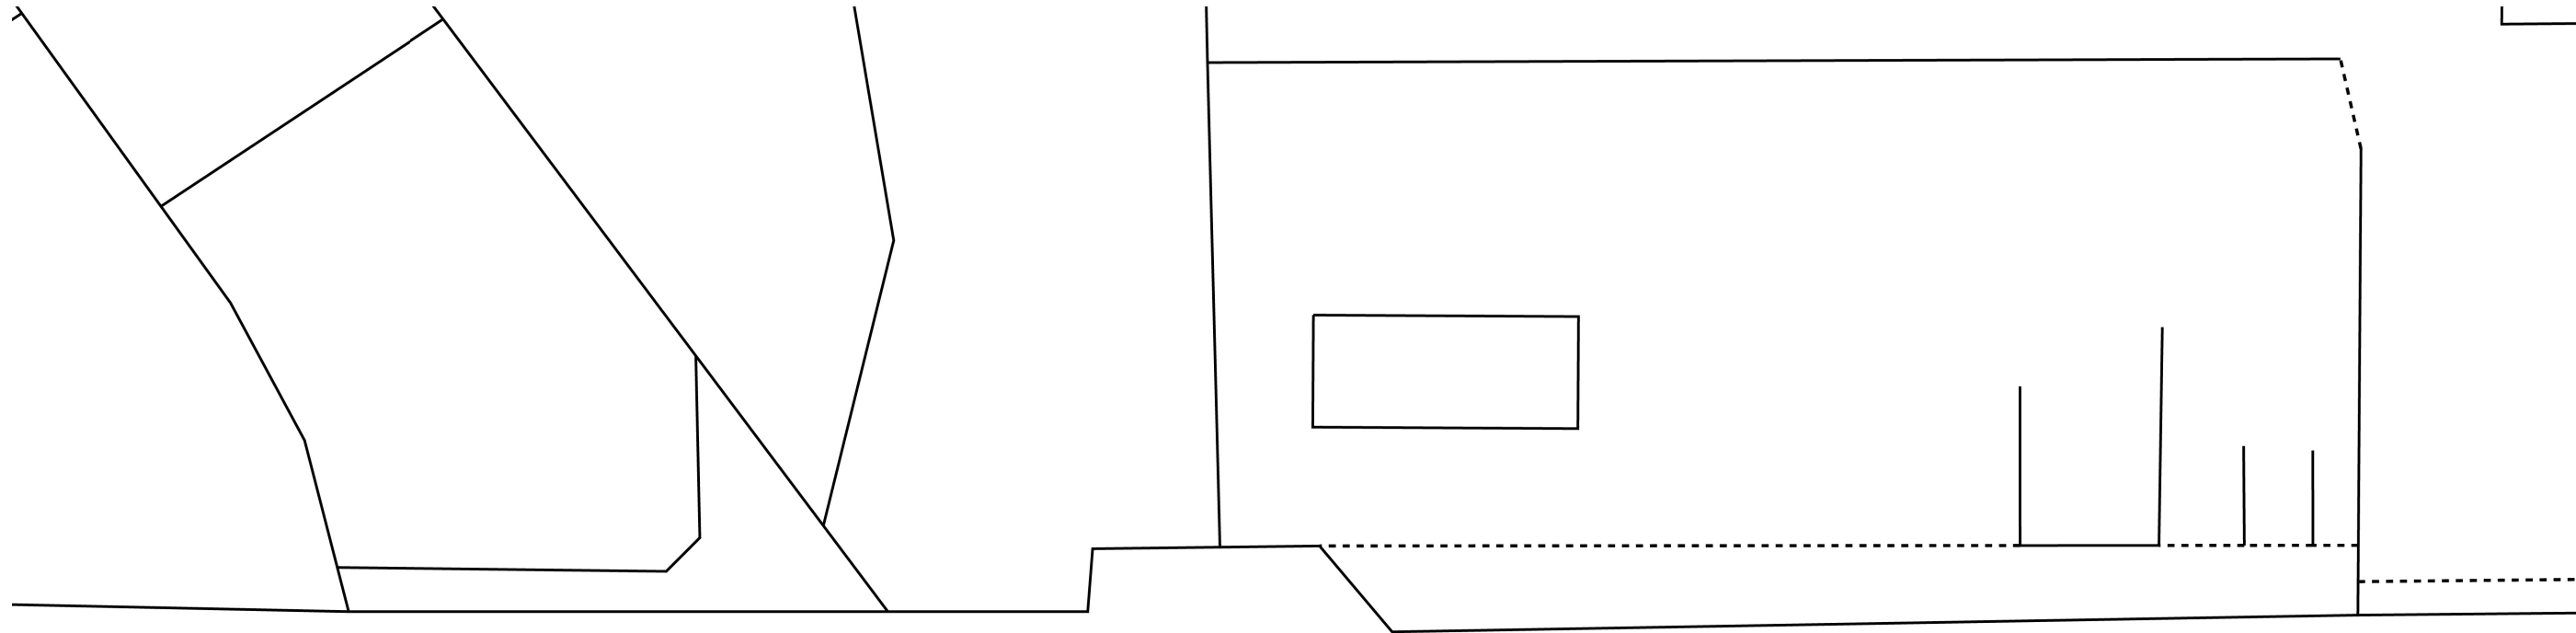

1-500 Scale Bar (metres)

CLIENT:  
**RAJANI**  
PROJECT:  
**52 MONTGOMERY WAY**

DRAWING TITLE:  
**101 - P1 - PROPOSED SITE PLAN**  
PROJECT NO: **26150**      DATE: **JUN 26**      SCALE: **1:500 @ A3**

© COPYRIGHT IN THIS DRAWING IS VESTED IN SHWILKINSON ARCHITECT LIMITED

NOTES: ISSUED FOR PLANNING USE ONLY. USE FIGURED DIMENSIONS ONLY. ALL DIMENSIONS TO BE VERIFIED ON SITE. PRIOR TO THE COMMENCEMENT OF ANY WORK OR THE PRODUCTION OF ANY SHOP DRAWING. ALL DISCREPANCIES TO BE REPORTED TO THE ARCHITECT.

**SHWILKINSON**  
ARCHITECTS LIMITED

WEBSITE: [WWW.SHWILKINSON.CO.UK](http://WWW.SHWILKINSON.CO.UK) ADDRESS: 6 DALE LEE,  
EMAIL: [SCOTT@SHWILKINSON.CO.UK](mailto:SCOTT@SHWILKINSON.CO.UK) WESTHOUGHTON,  
TELEPHONE: 07809 373 066 BOLTON, BL5 3YE