


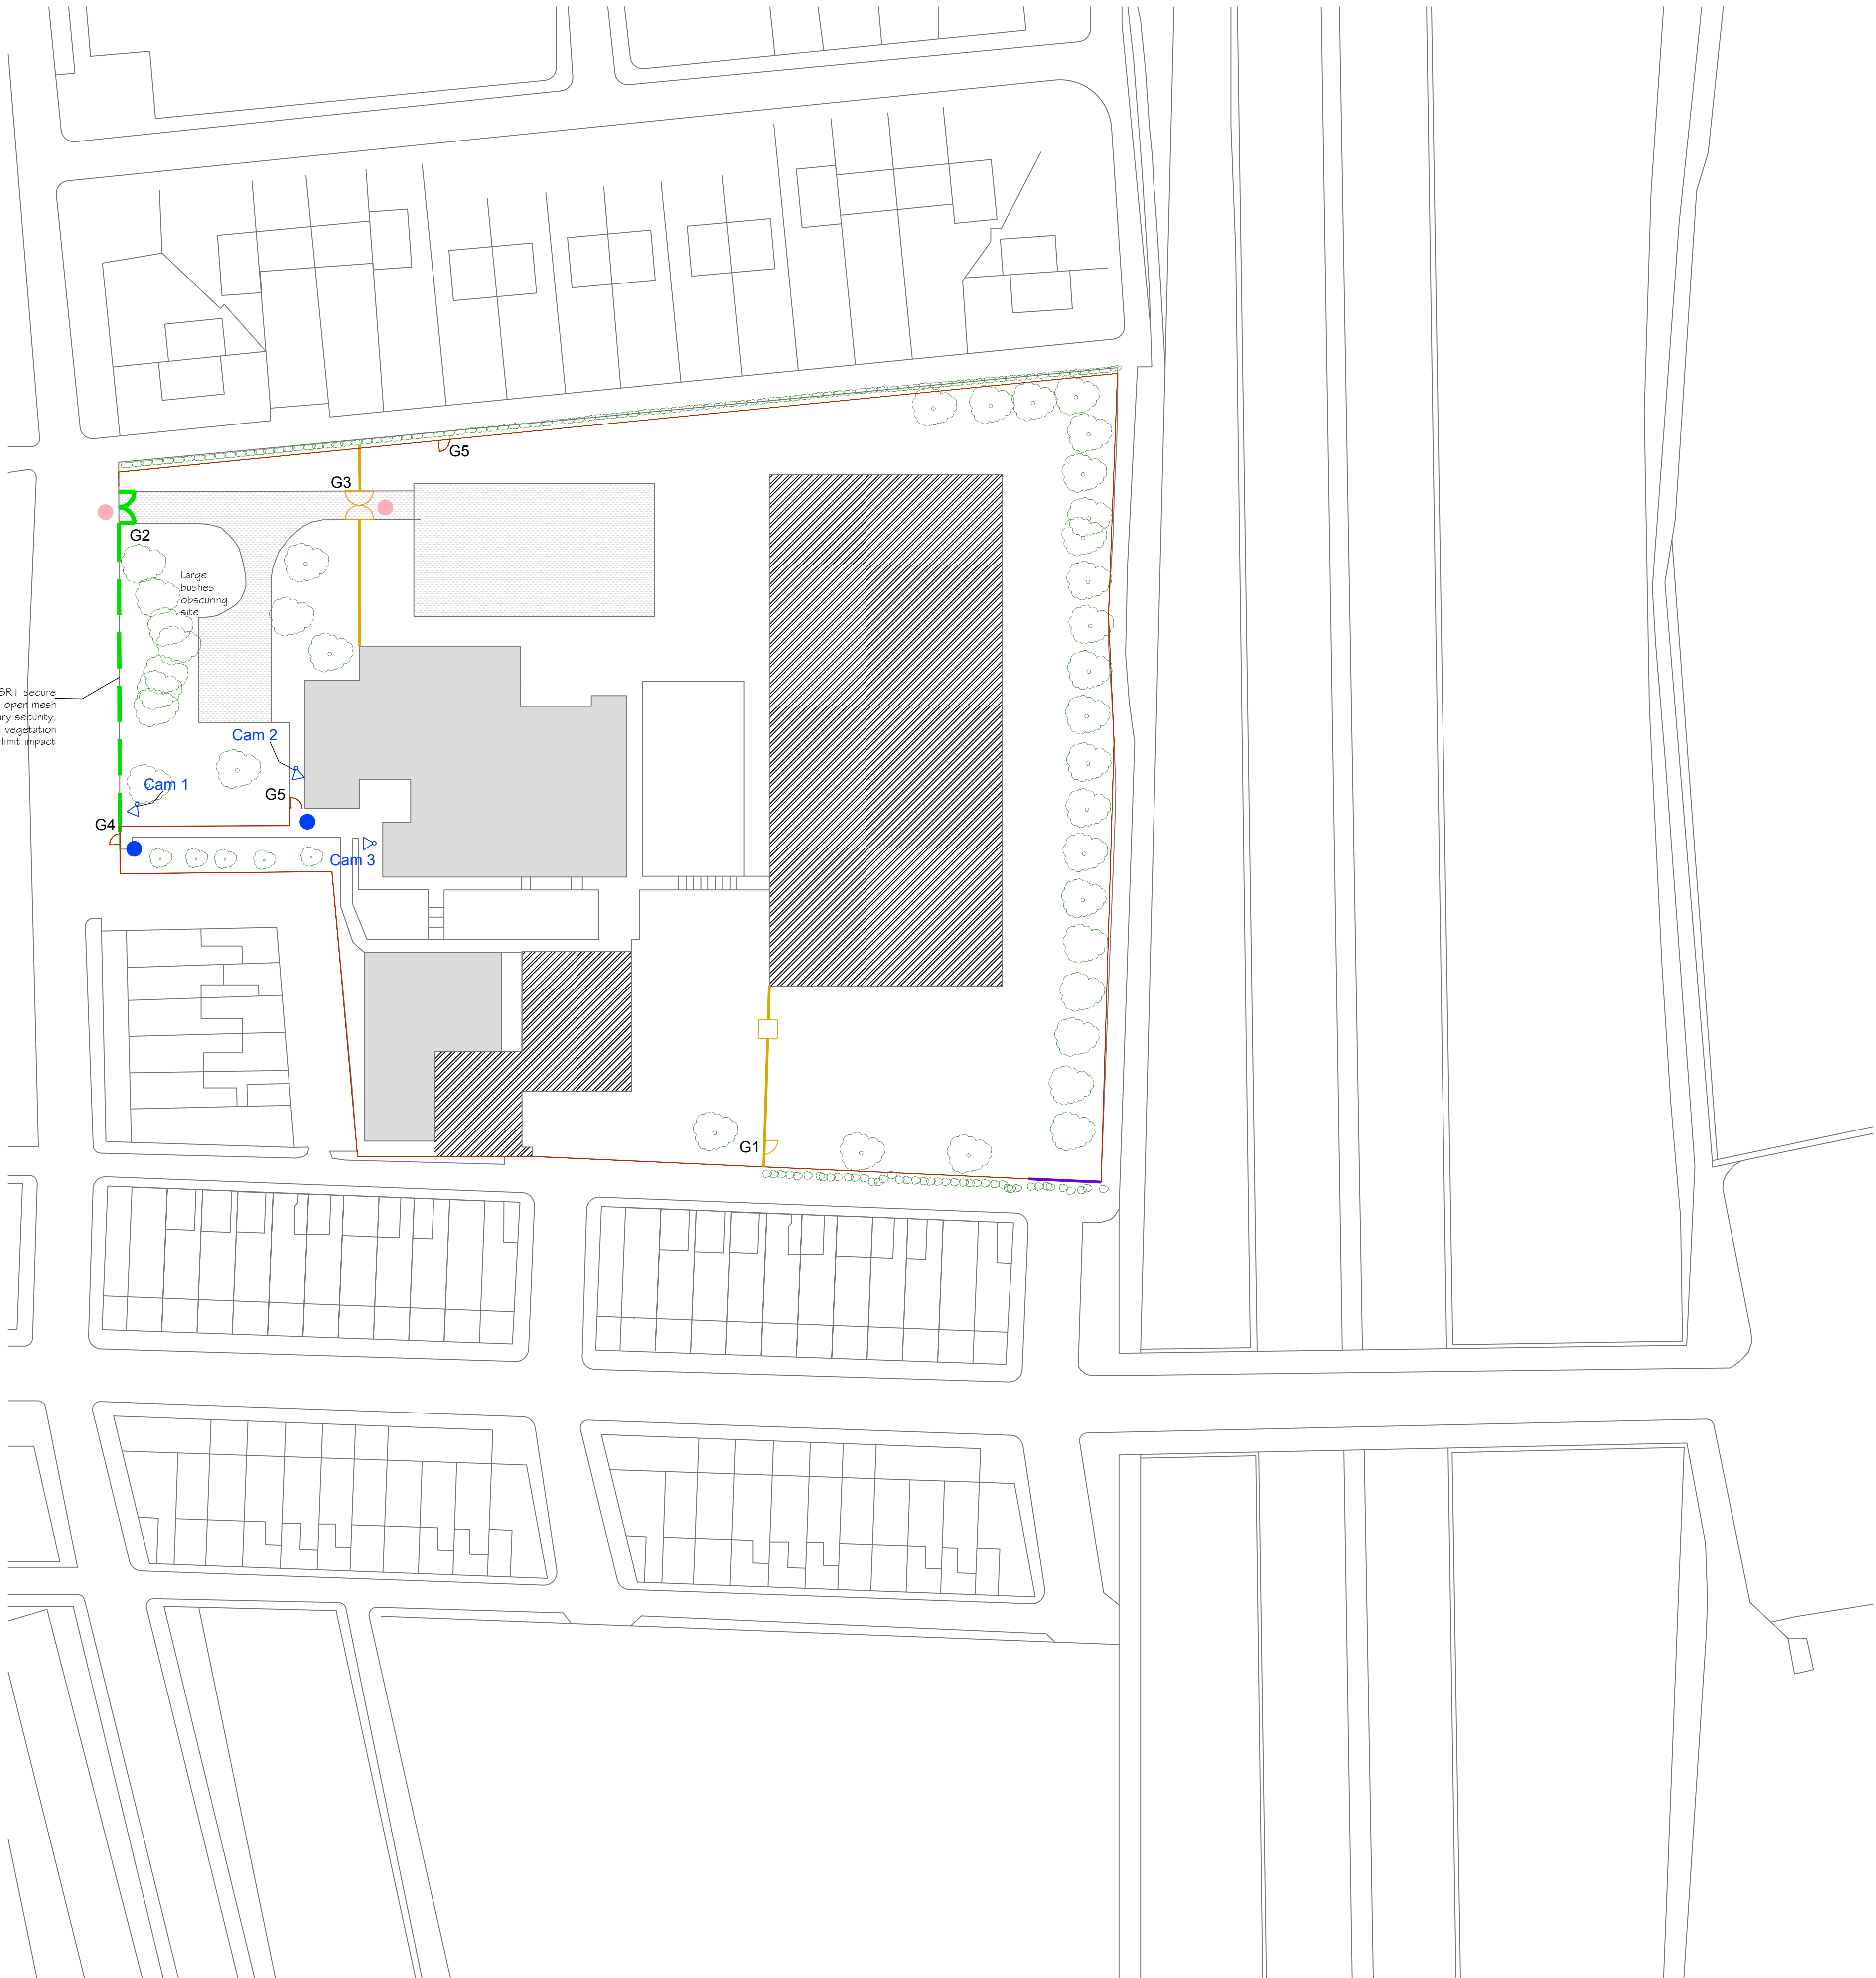

New 2.4m high SR1 secure fencing as Phase One open mesh to complete boundary security. Ground level and vegetation behind bushes limit impact



This drawing is Copyright and the property of Lancaster Maloney Martin Limited and must not be reproduced in whole or in part without their written permission. Copyright is reserved © This drawing must not be scaled. The Contractor is to report all dimensional discrepancies & errors to the Contract Administrator prior to commencing construction. It is essential that this drawing is read in conjunction with the specification and all works identified included for.

NOTES

KEY:

- Denotes line of land ownership boundary
- Denotes line of site boundary
- Denotes pedestrian access to main entrance
- Denotes pedestrian access to EYFS building entrance
- Denotes line of new 2.4m high CLD Dulok SR1 weldmesh fence
- Denotes line of existing low level mesh fence
- Denotes line of existing 2.4 fence in Phase One
- Denotes line of existing low level iron railings
- Denotes line of existing low level mesh fence
- Denotes new 1.5m wide x 2.4m high CLD lockmaster single gate with Dulok SR1 weldmesh infill - Manual Gate
- Denotes new 1.5m wide x 2.4m high CLD lockmaster single gate with SR1 weldmesh infill and controls linked back to school office - Automatic Gate
- Denotes new 4m wide x 2.4m high CLD lockmaster vehicular gate with SR1 weldmesh infill - Linked to School office - Automatic Gate
- Denotes new 1.5m wide x 2.4m high CLD lockmaster single with maglock only to gate and self closer - Manual Gate
- Existing gate retained.
- Camera
- Denotes area of existing vegetation & woodland
- Tree
- Area of woodland school
- School Building
- School Car Park
- School playground

Rev	Date	Comments	By
C	03.08.26	Phase two Fence to west	SJ
B	01.06.26	Site Boundary Info	SJ
A	20:04:26	Amendments	SJ

STATUS

Planning

Client
Vision Multi Academy Trust
Peel Brow Primary School
Fir Street
Bury BL0 0BJ

Project Title
Peel Brow Primary School -
Safeguarding - Phase Two

Drawing Title
Proposed Site Plan

Scale 1:500@ A1	Drawn by SJ	Date Aug 2026
Job no. 2601-03	Drawing no. TA-02	Revision no. C

LMM
Lancaster Maloney Martin

Registered Office:
Equitas House Unit 6 Station View Rhino Court Stockport SK7 5ER
Tel: 0161 477 3500
E-mail: administration@lmm-ld.co.uk | Website: www.lmm-ld.co.uk
Registered in England No 4846621