


PROPOSED SITE PLAN
SCALE 1:100

GENERAL NOTES

Use written dimensions only, do not scale from drawing. Use latest revision of all referenced information.

A	23.03.22	New BT Streethub Structure	MD	JE
Rev	Date	Description	Drawn	Chkd

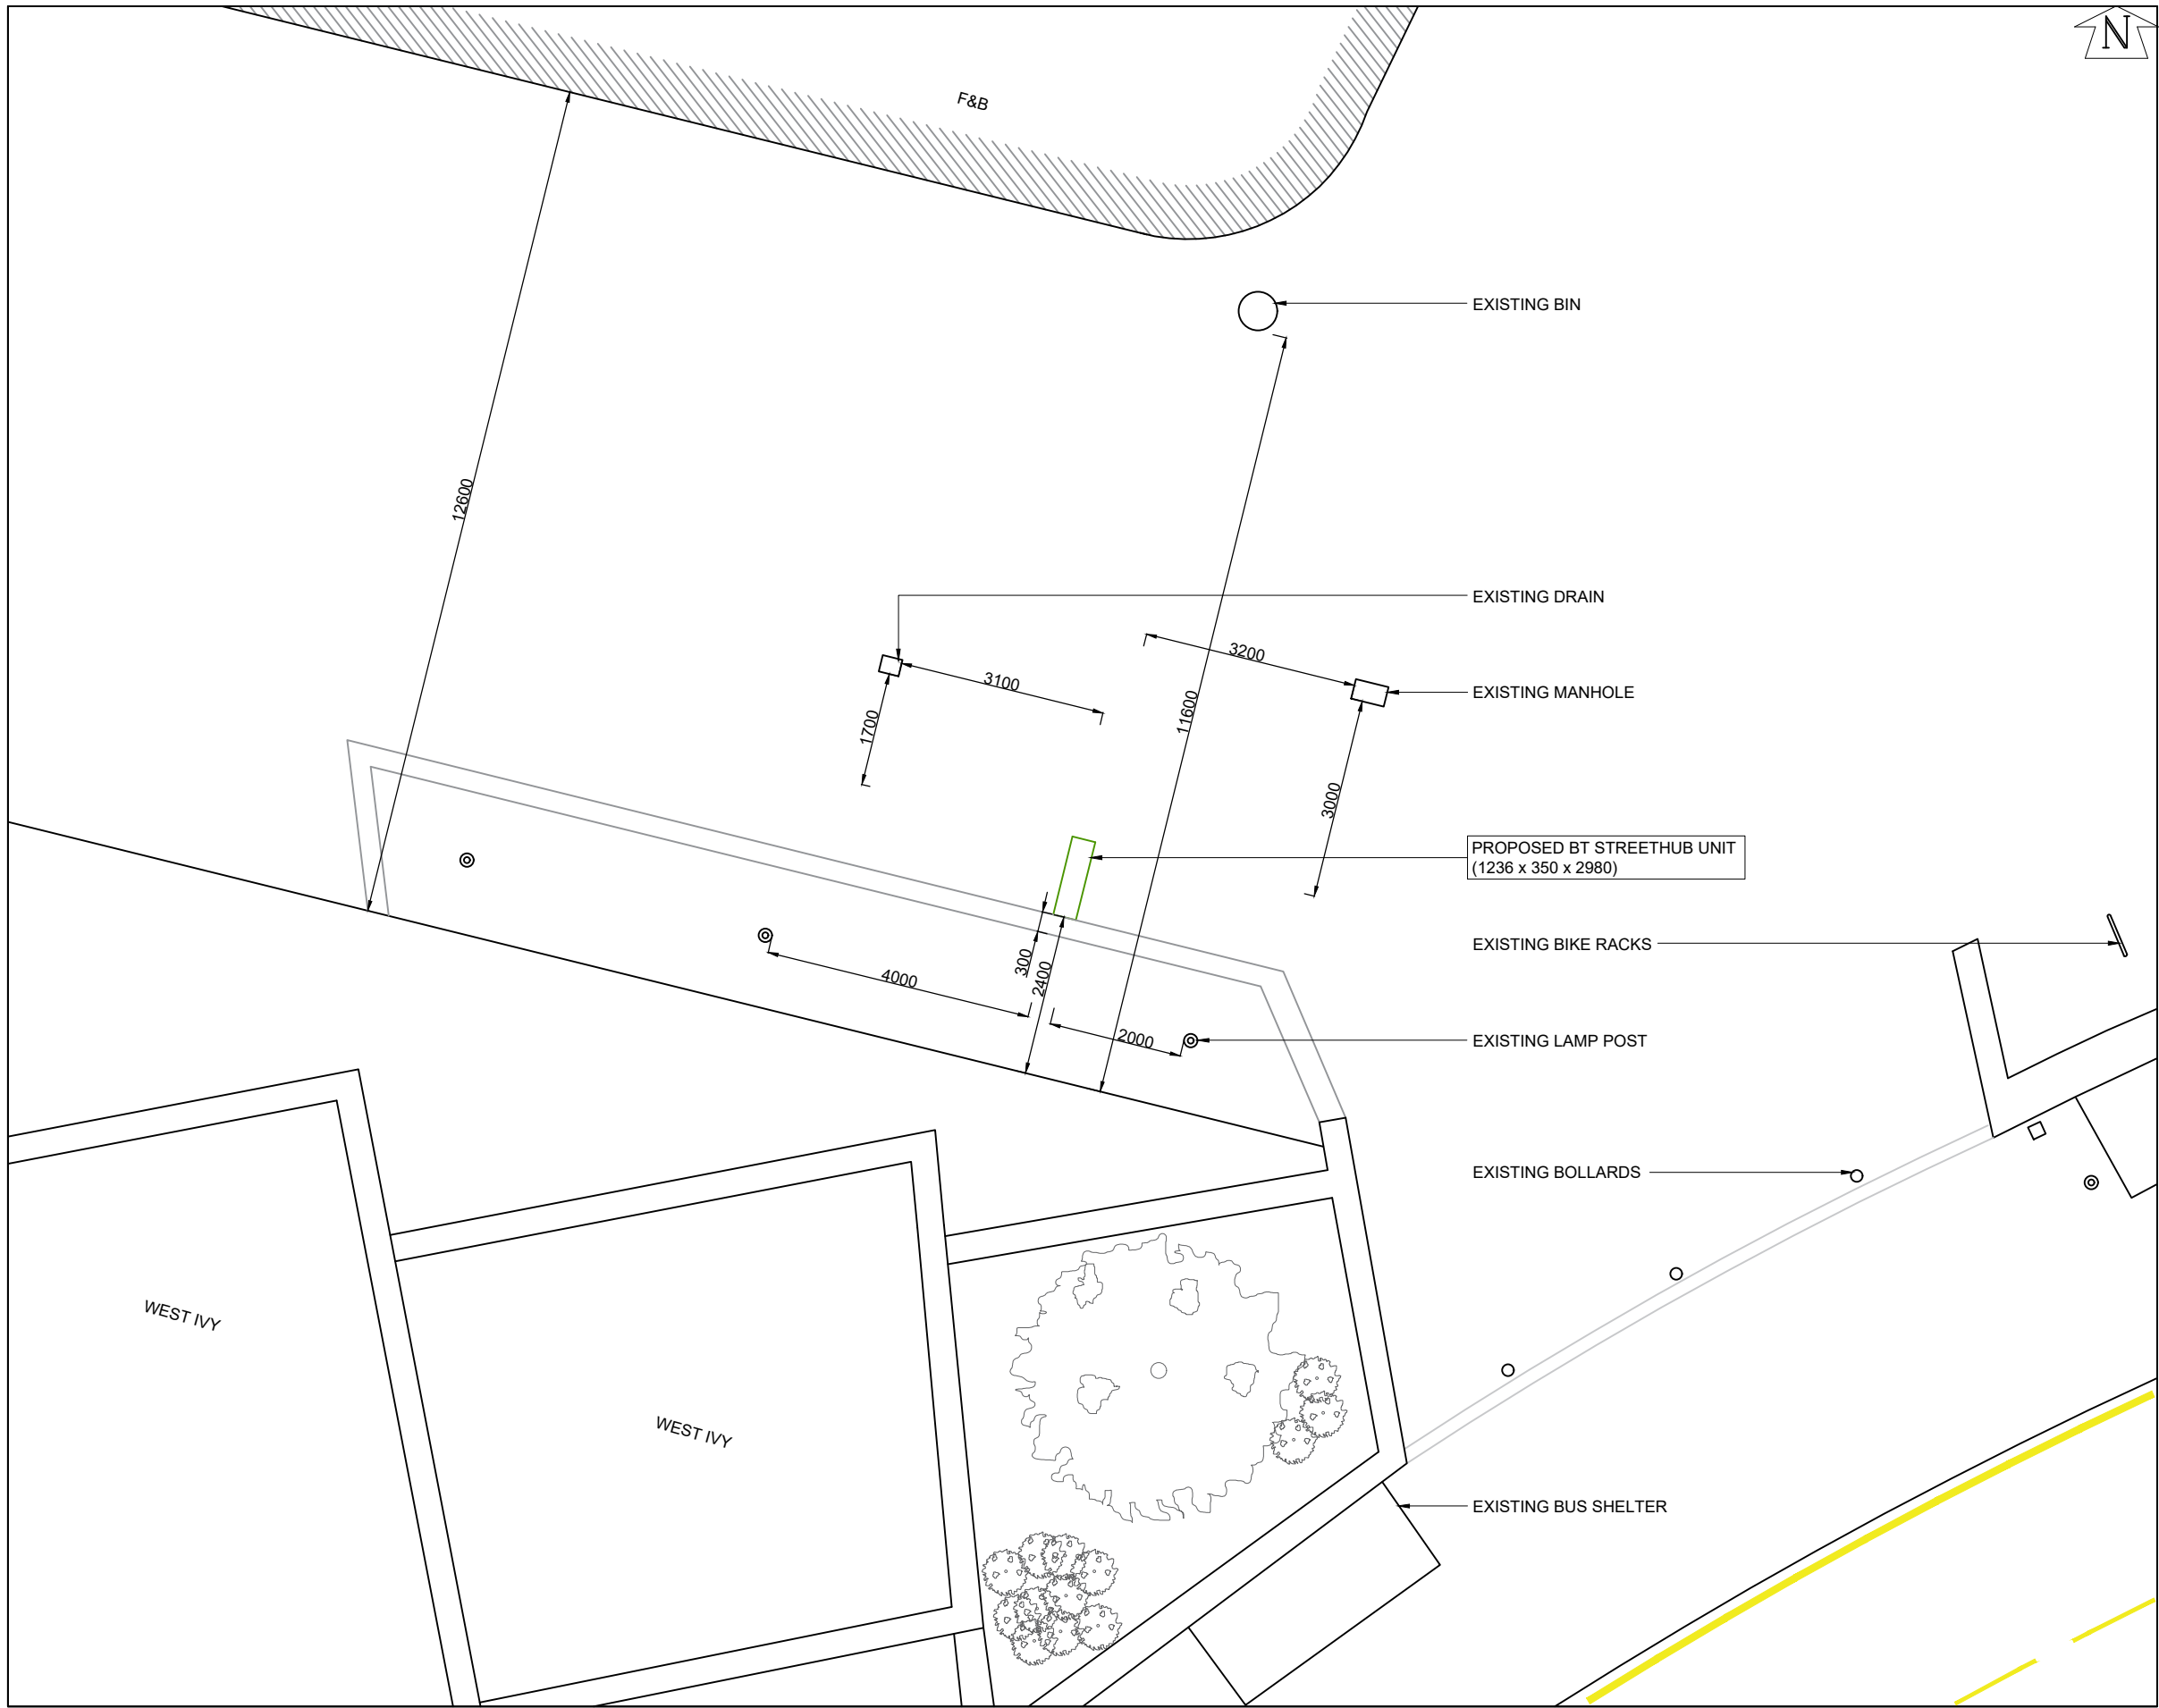

Solutions for New Technologies



Drg Status
PLANNING

Cell No. & Name
BRY008

Site Name & Address
Pavement opposite Frankie & Benny's, 15-17 The Rock, Bury, BL9 0JY.

Drawing Title
PROPOSED SITE PLAN

Scale	1:100	Date	23.03.2022
Drawn By	MD	Checked By	JE
Drawing Number	002	Revision	A