


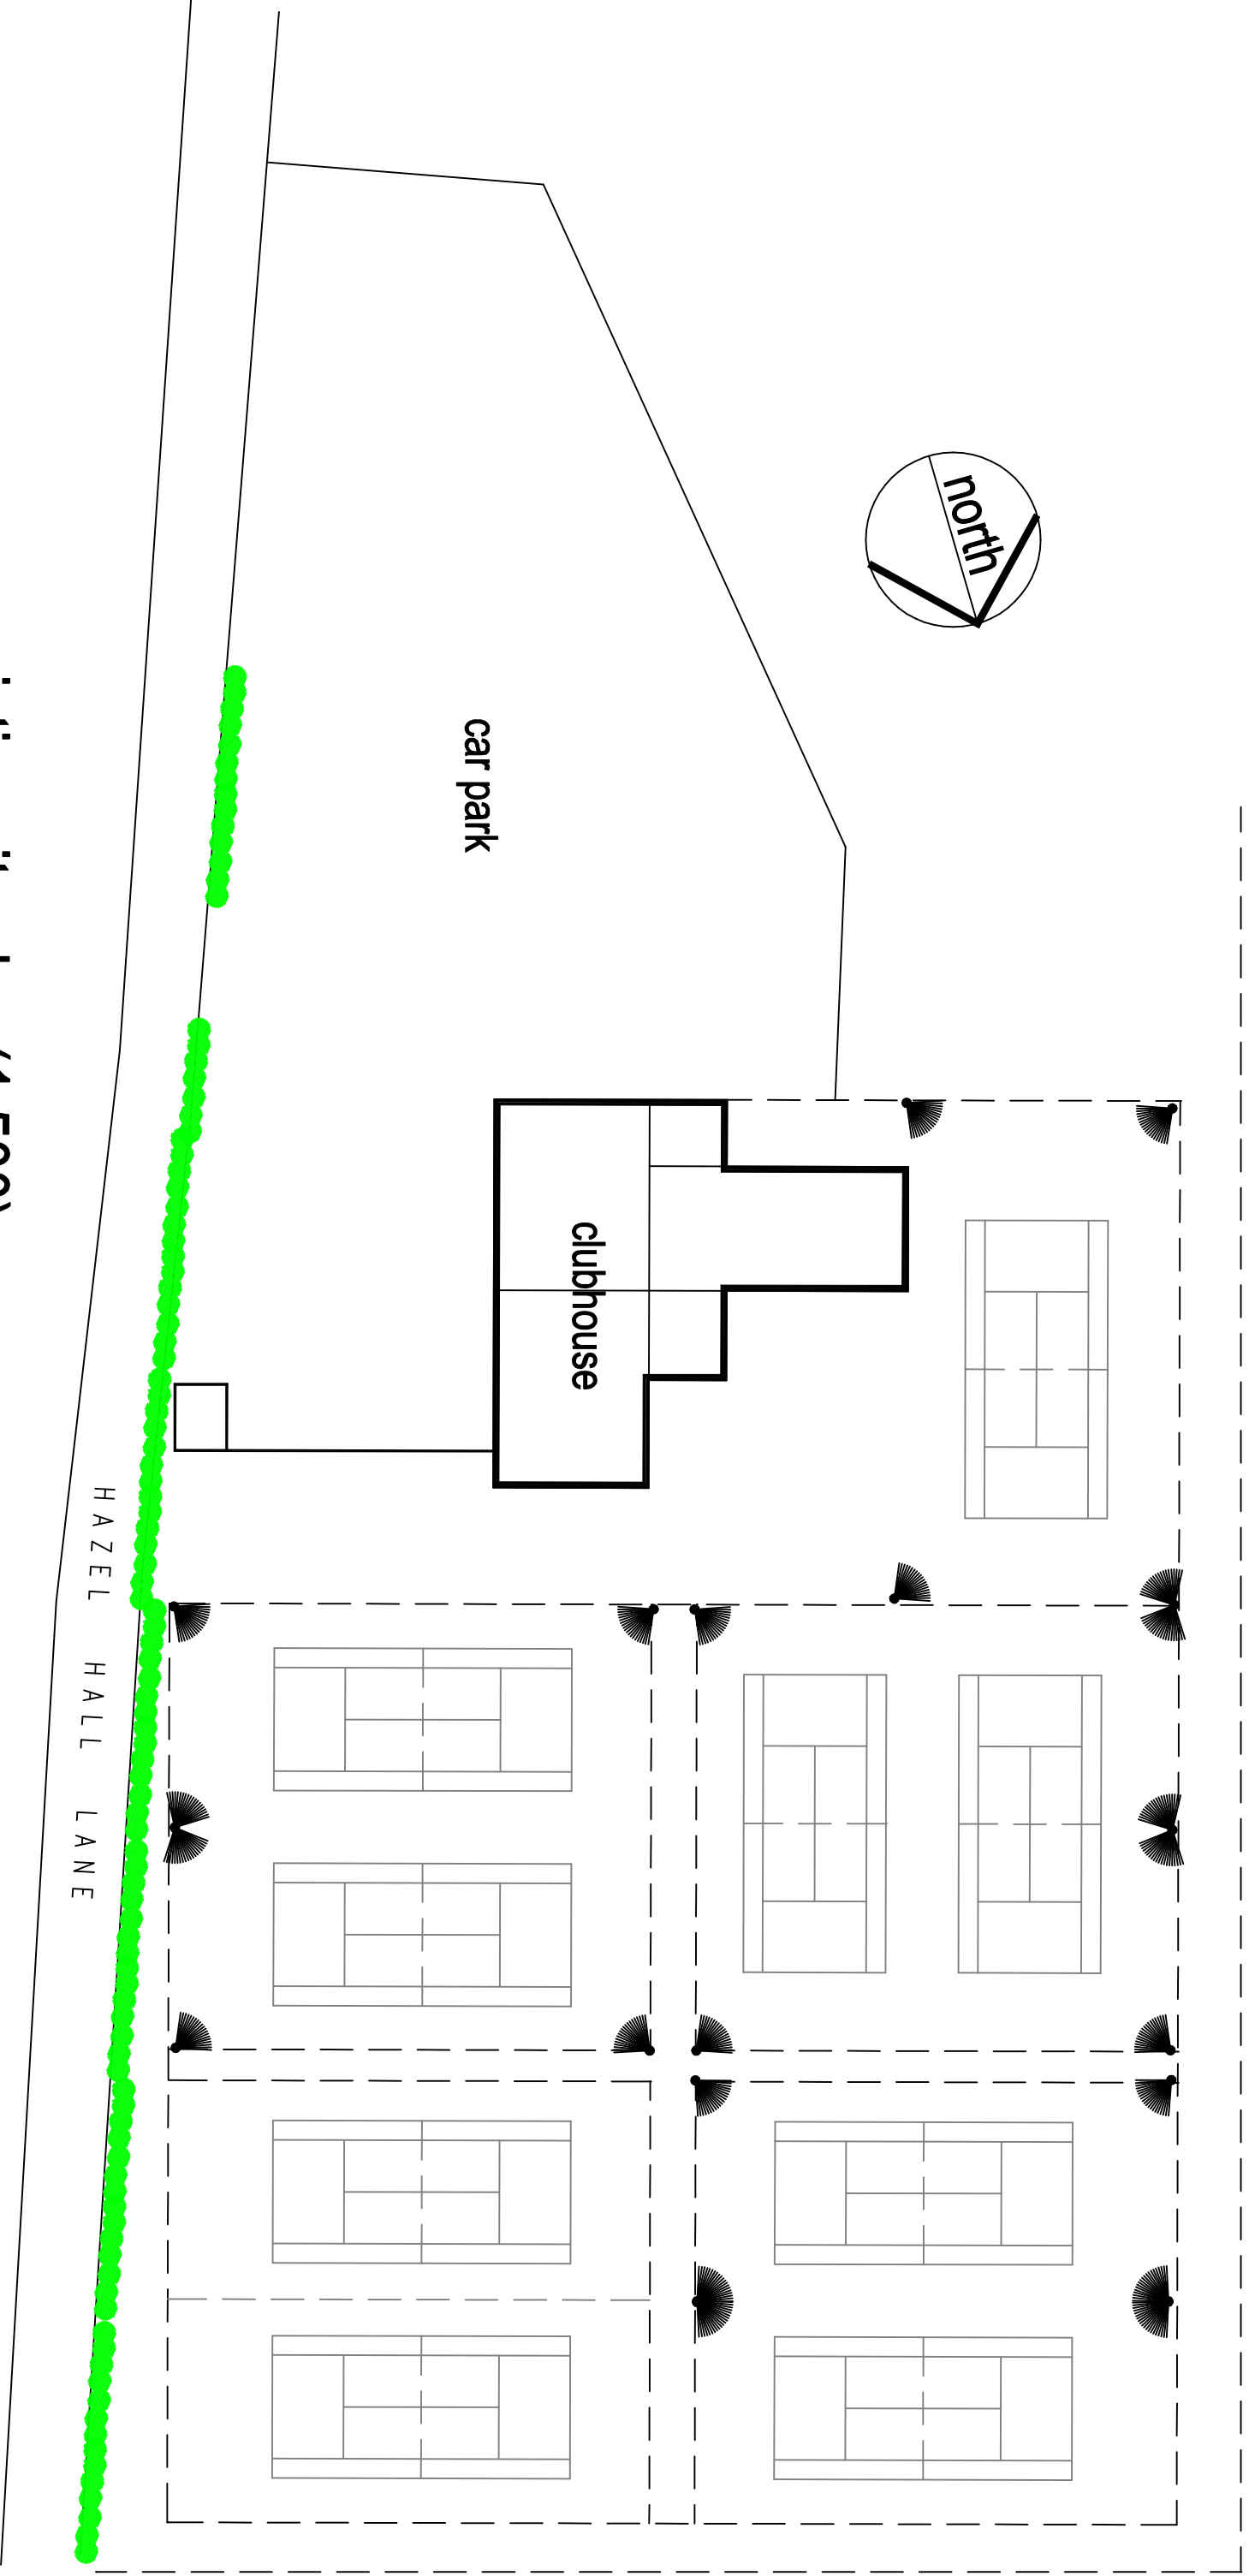
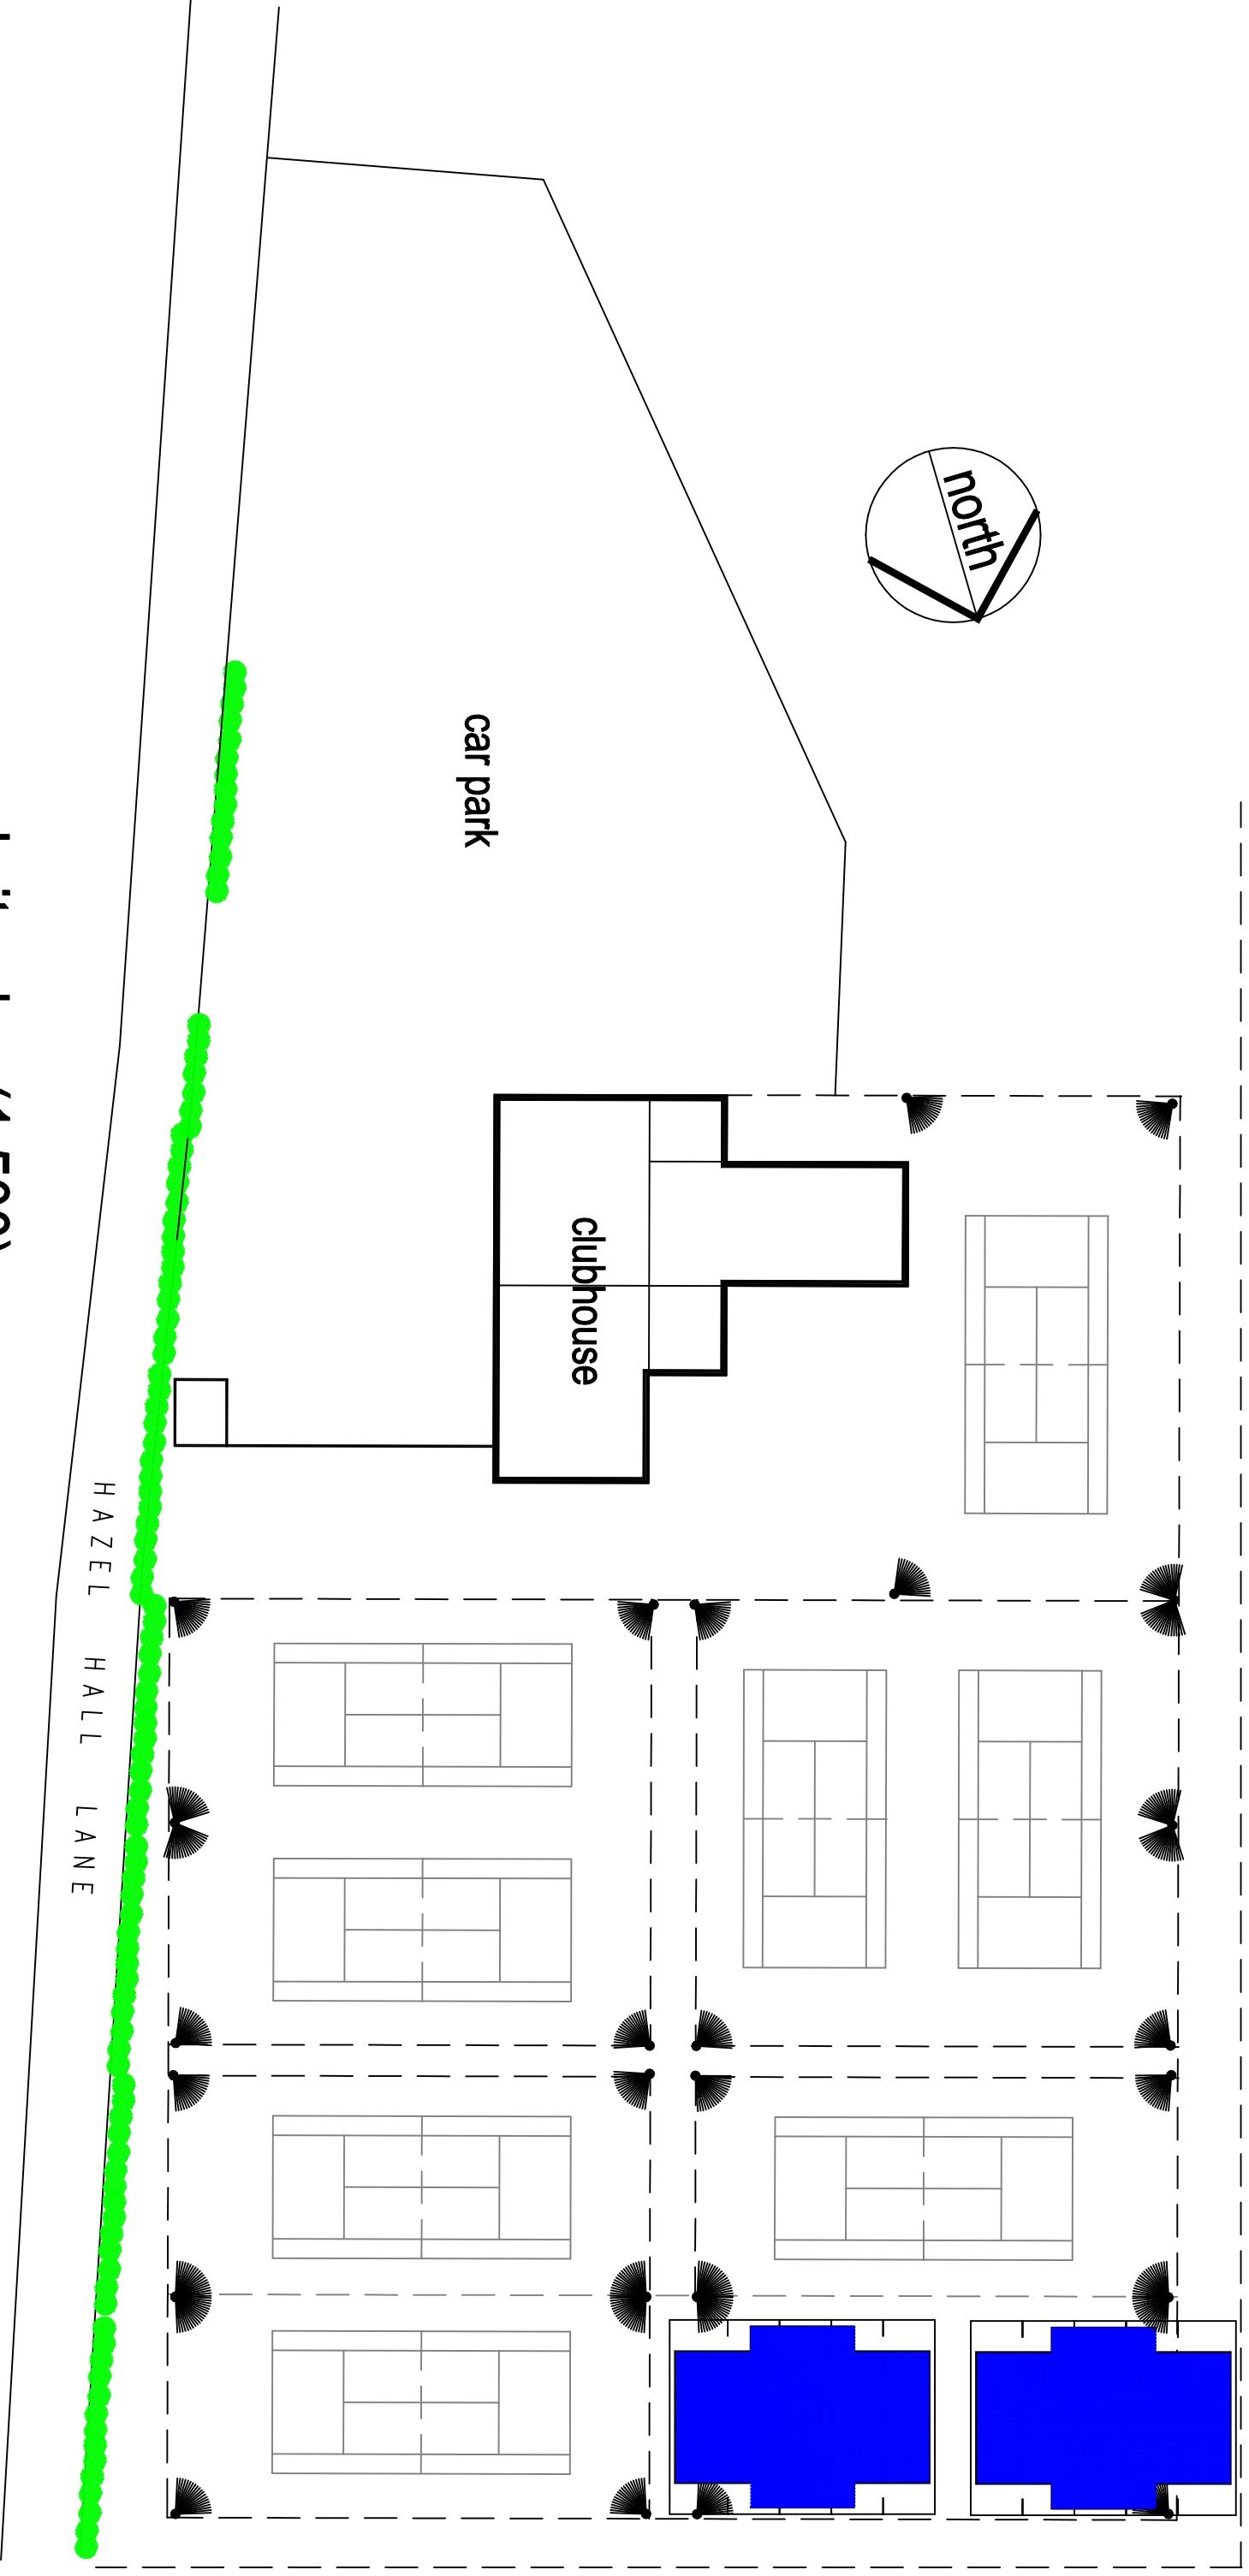
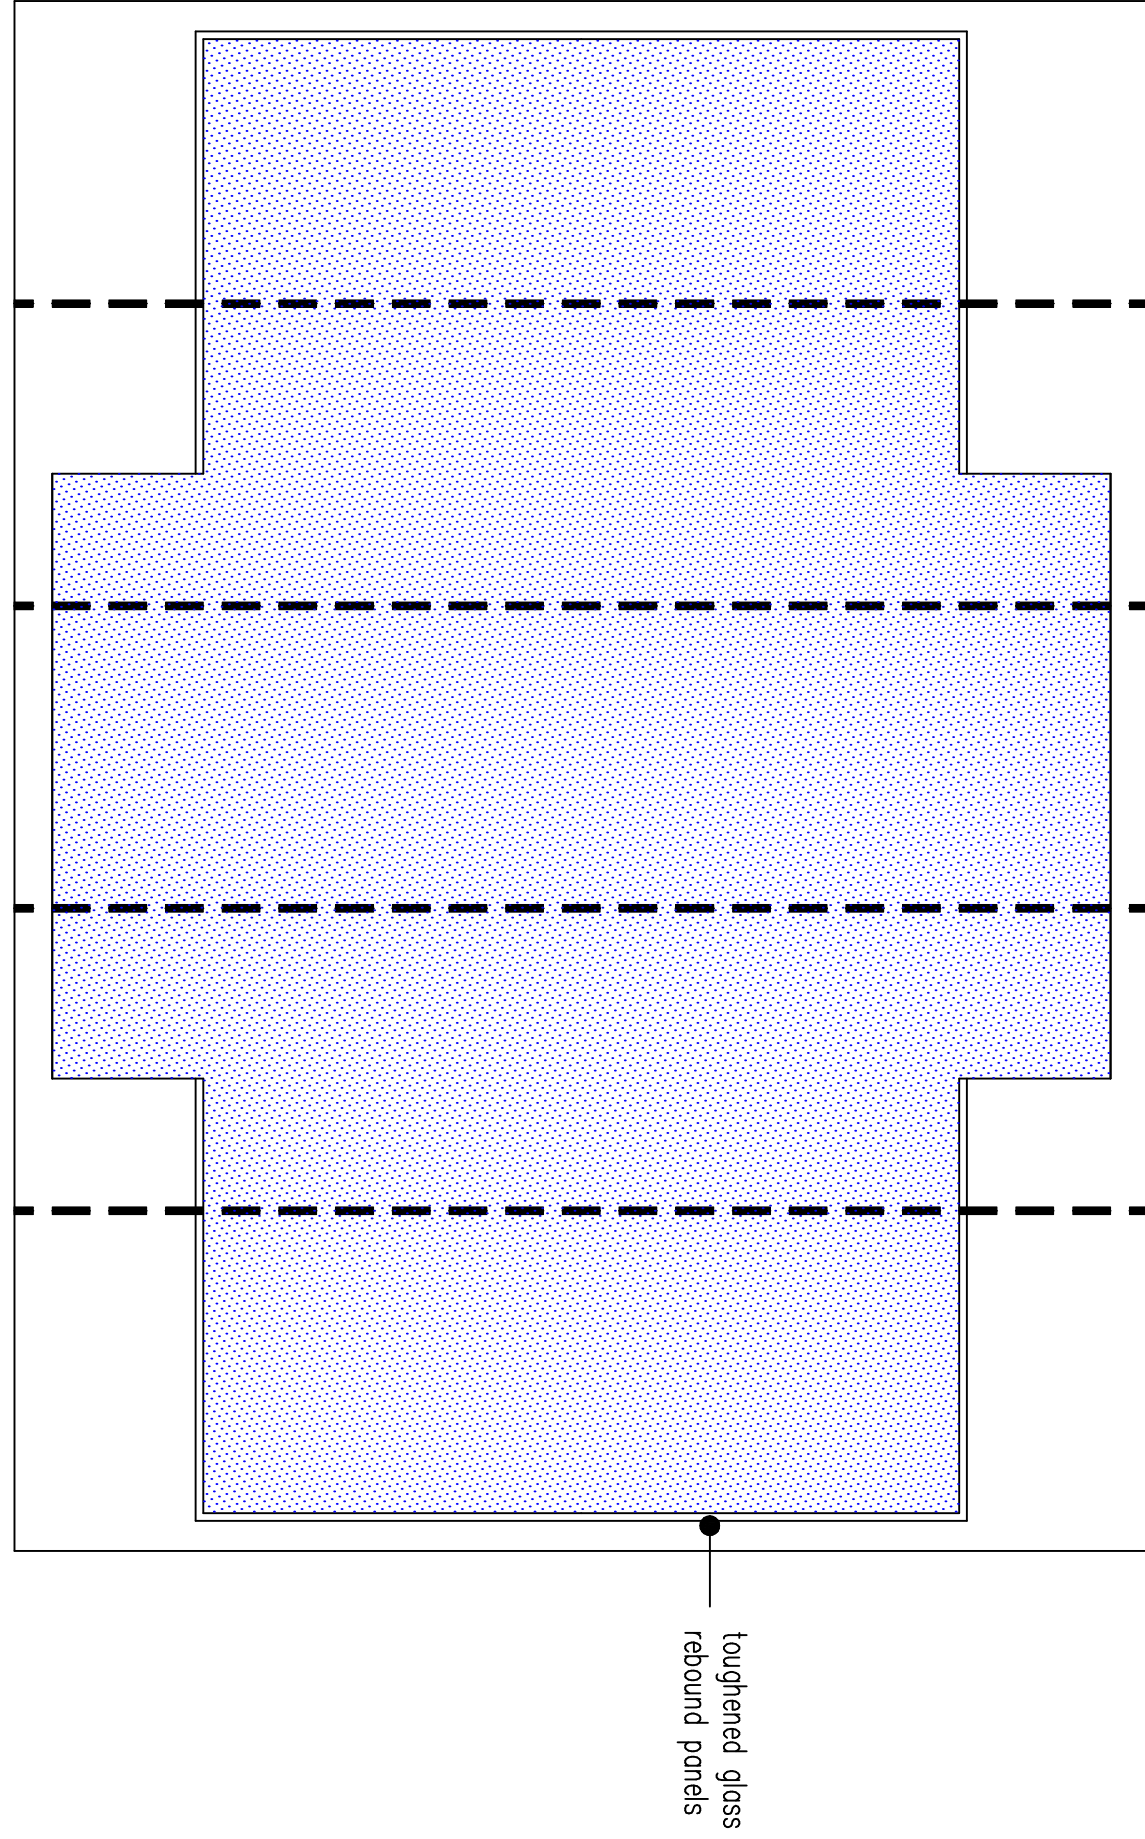


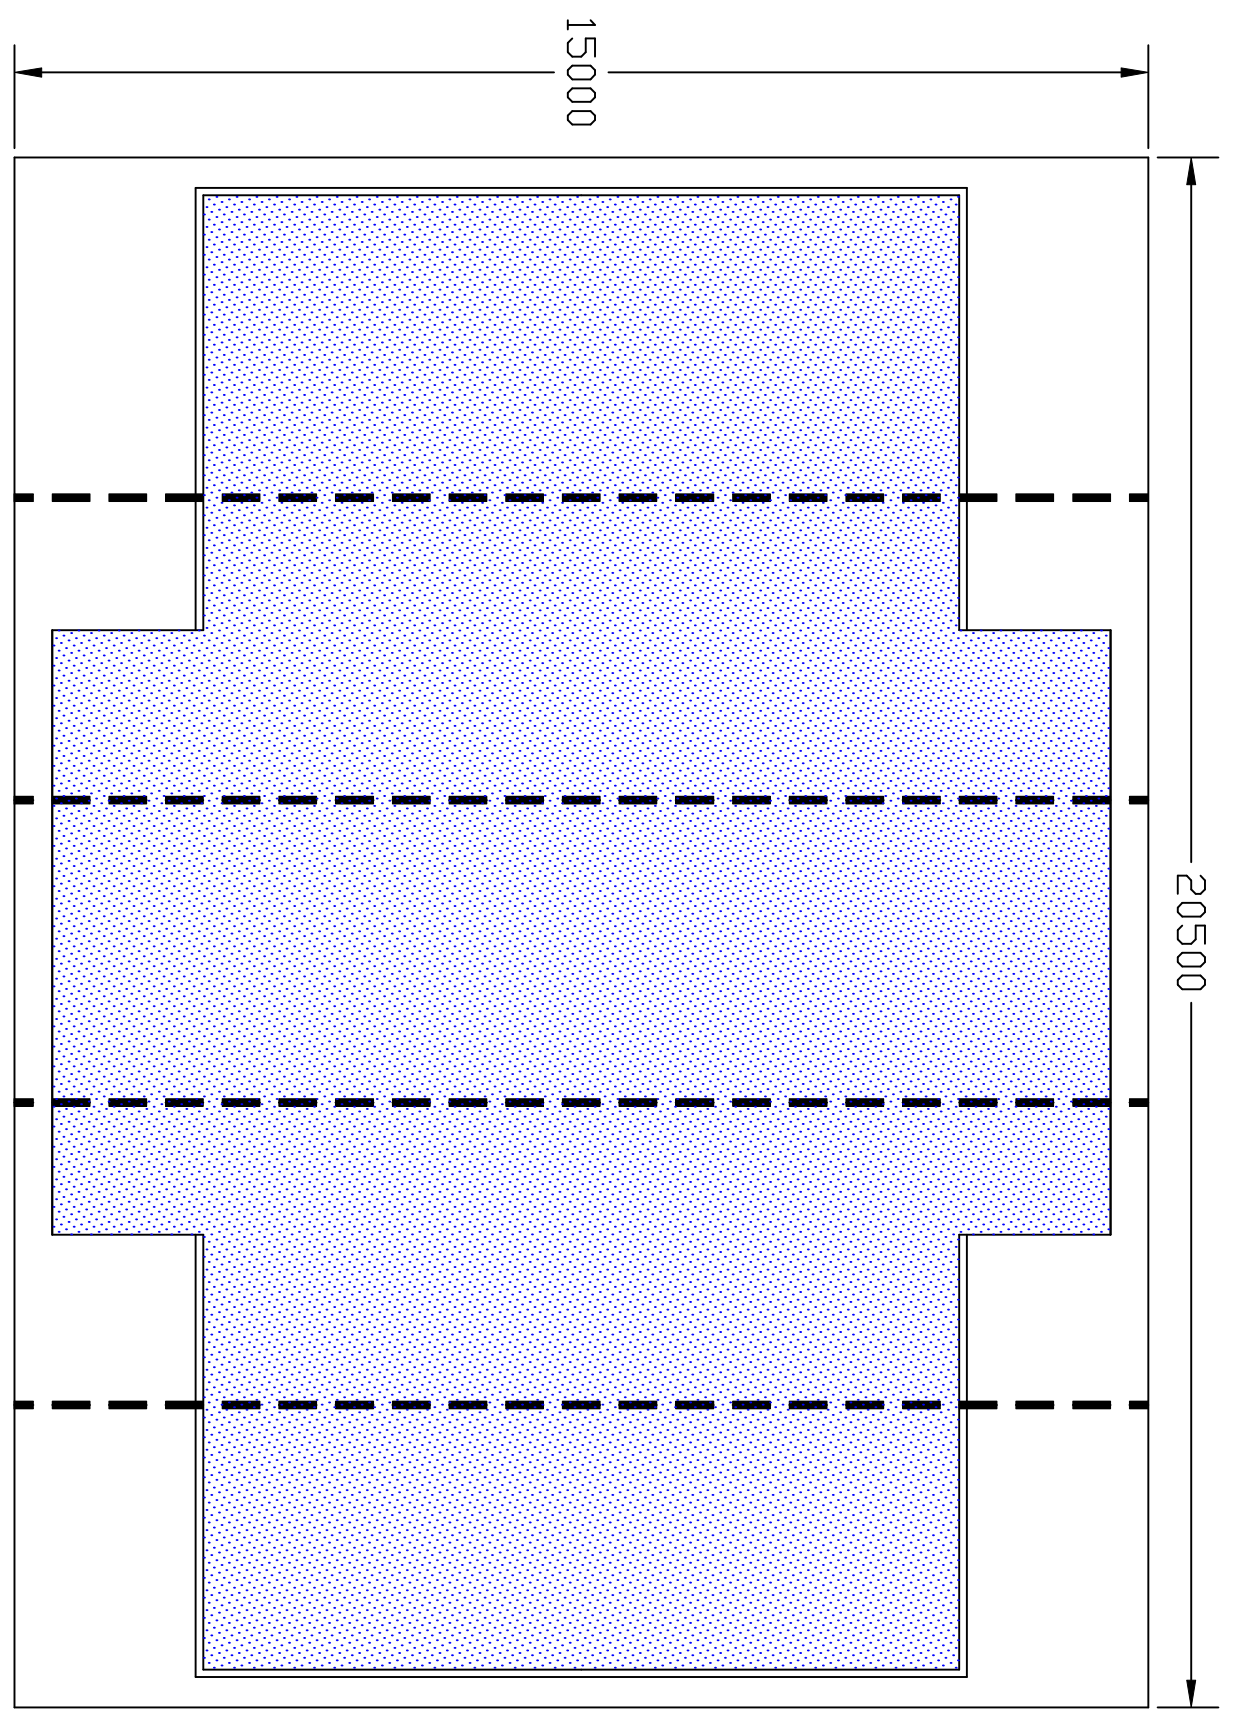

existing site plan (1:500)

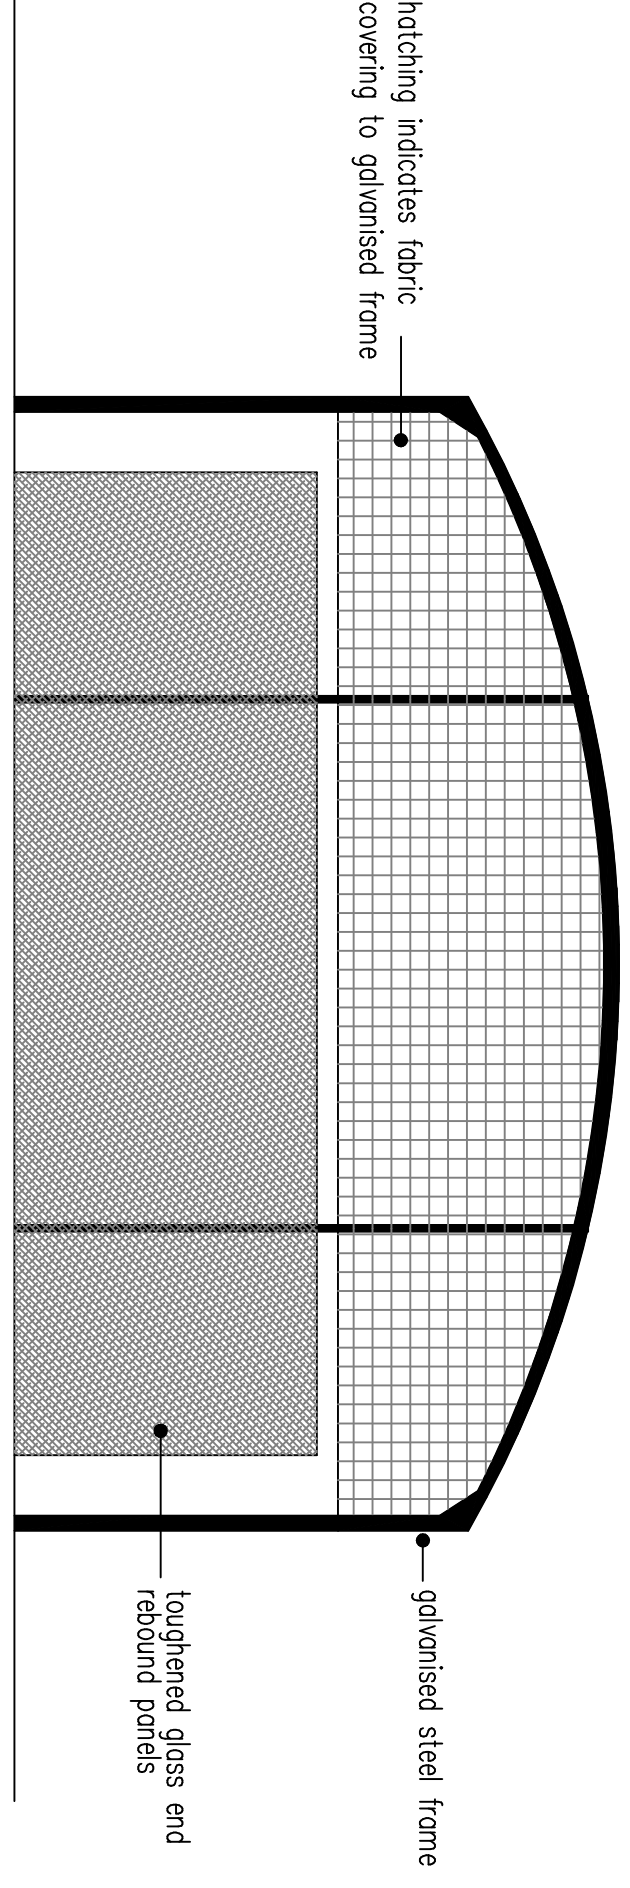


proposed site plan (1:500)

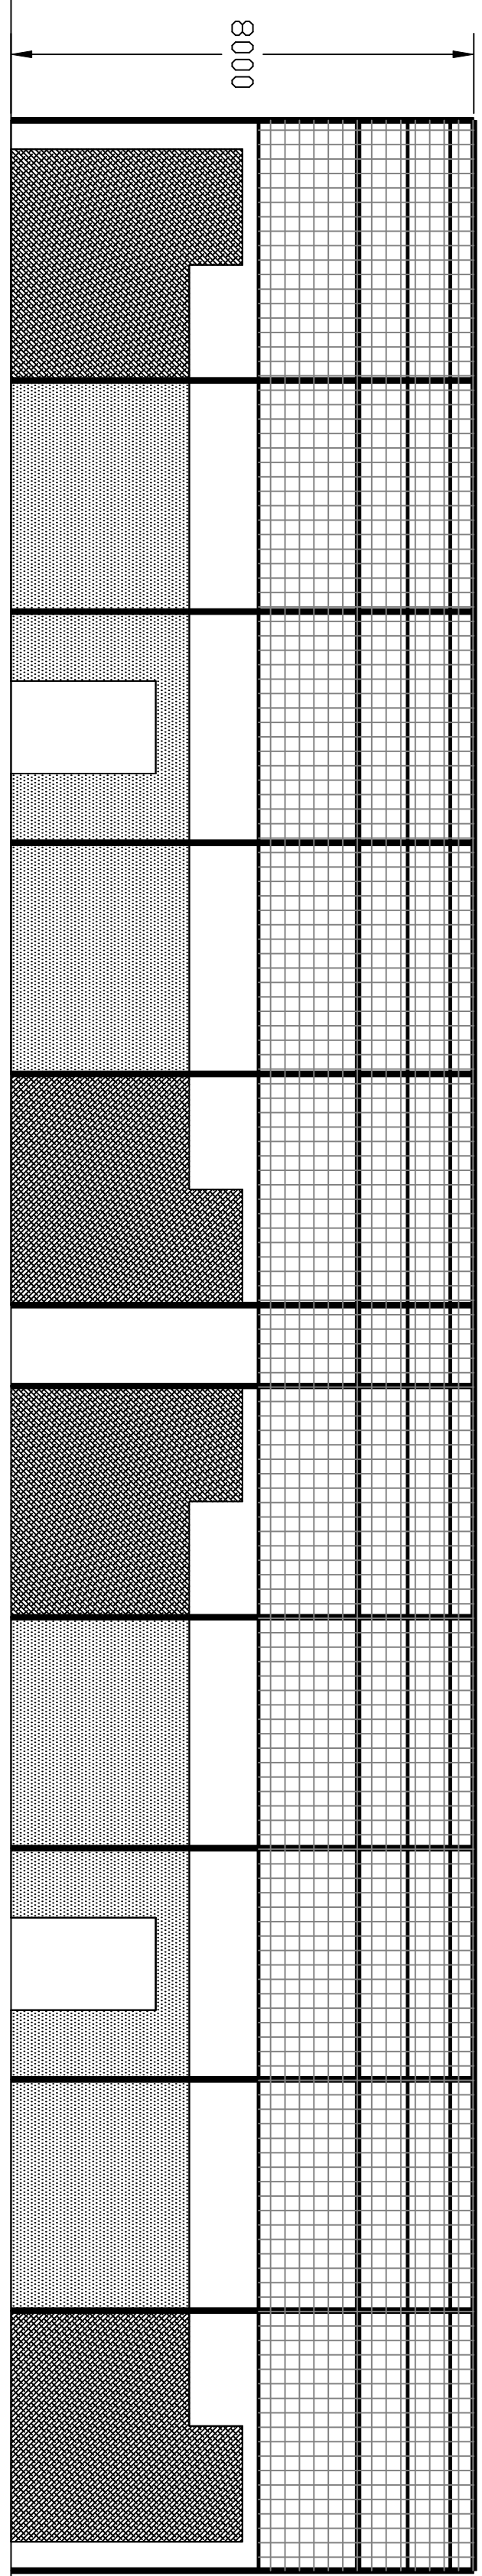

proposed alterations to existing courts
to provide 2 padel tennis courts at
Holcombe Brook Sports Club
Hazel Hall Lane
Ramsbottom

scale 1:500 1:100 @ A1

 

drawing number HBSC-22-06-24

Rae Cornell Associates Building Design and Planning Consultants
214 Burnley Road Bacup Lancashire
01706 873000