




Site Plan
1:500




1 View from Entrance

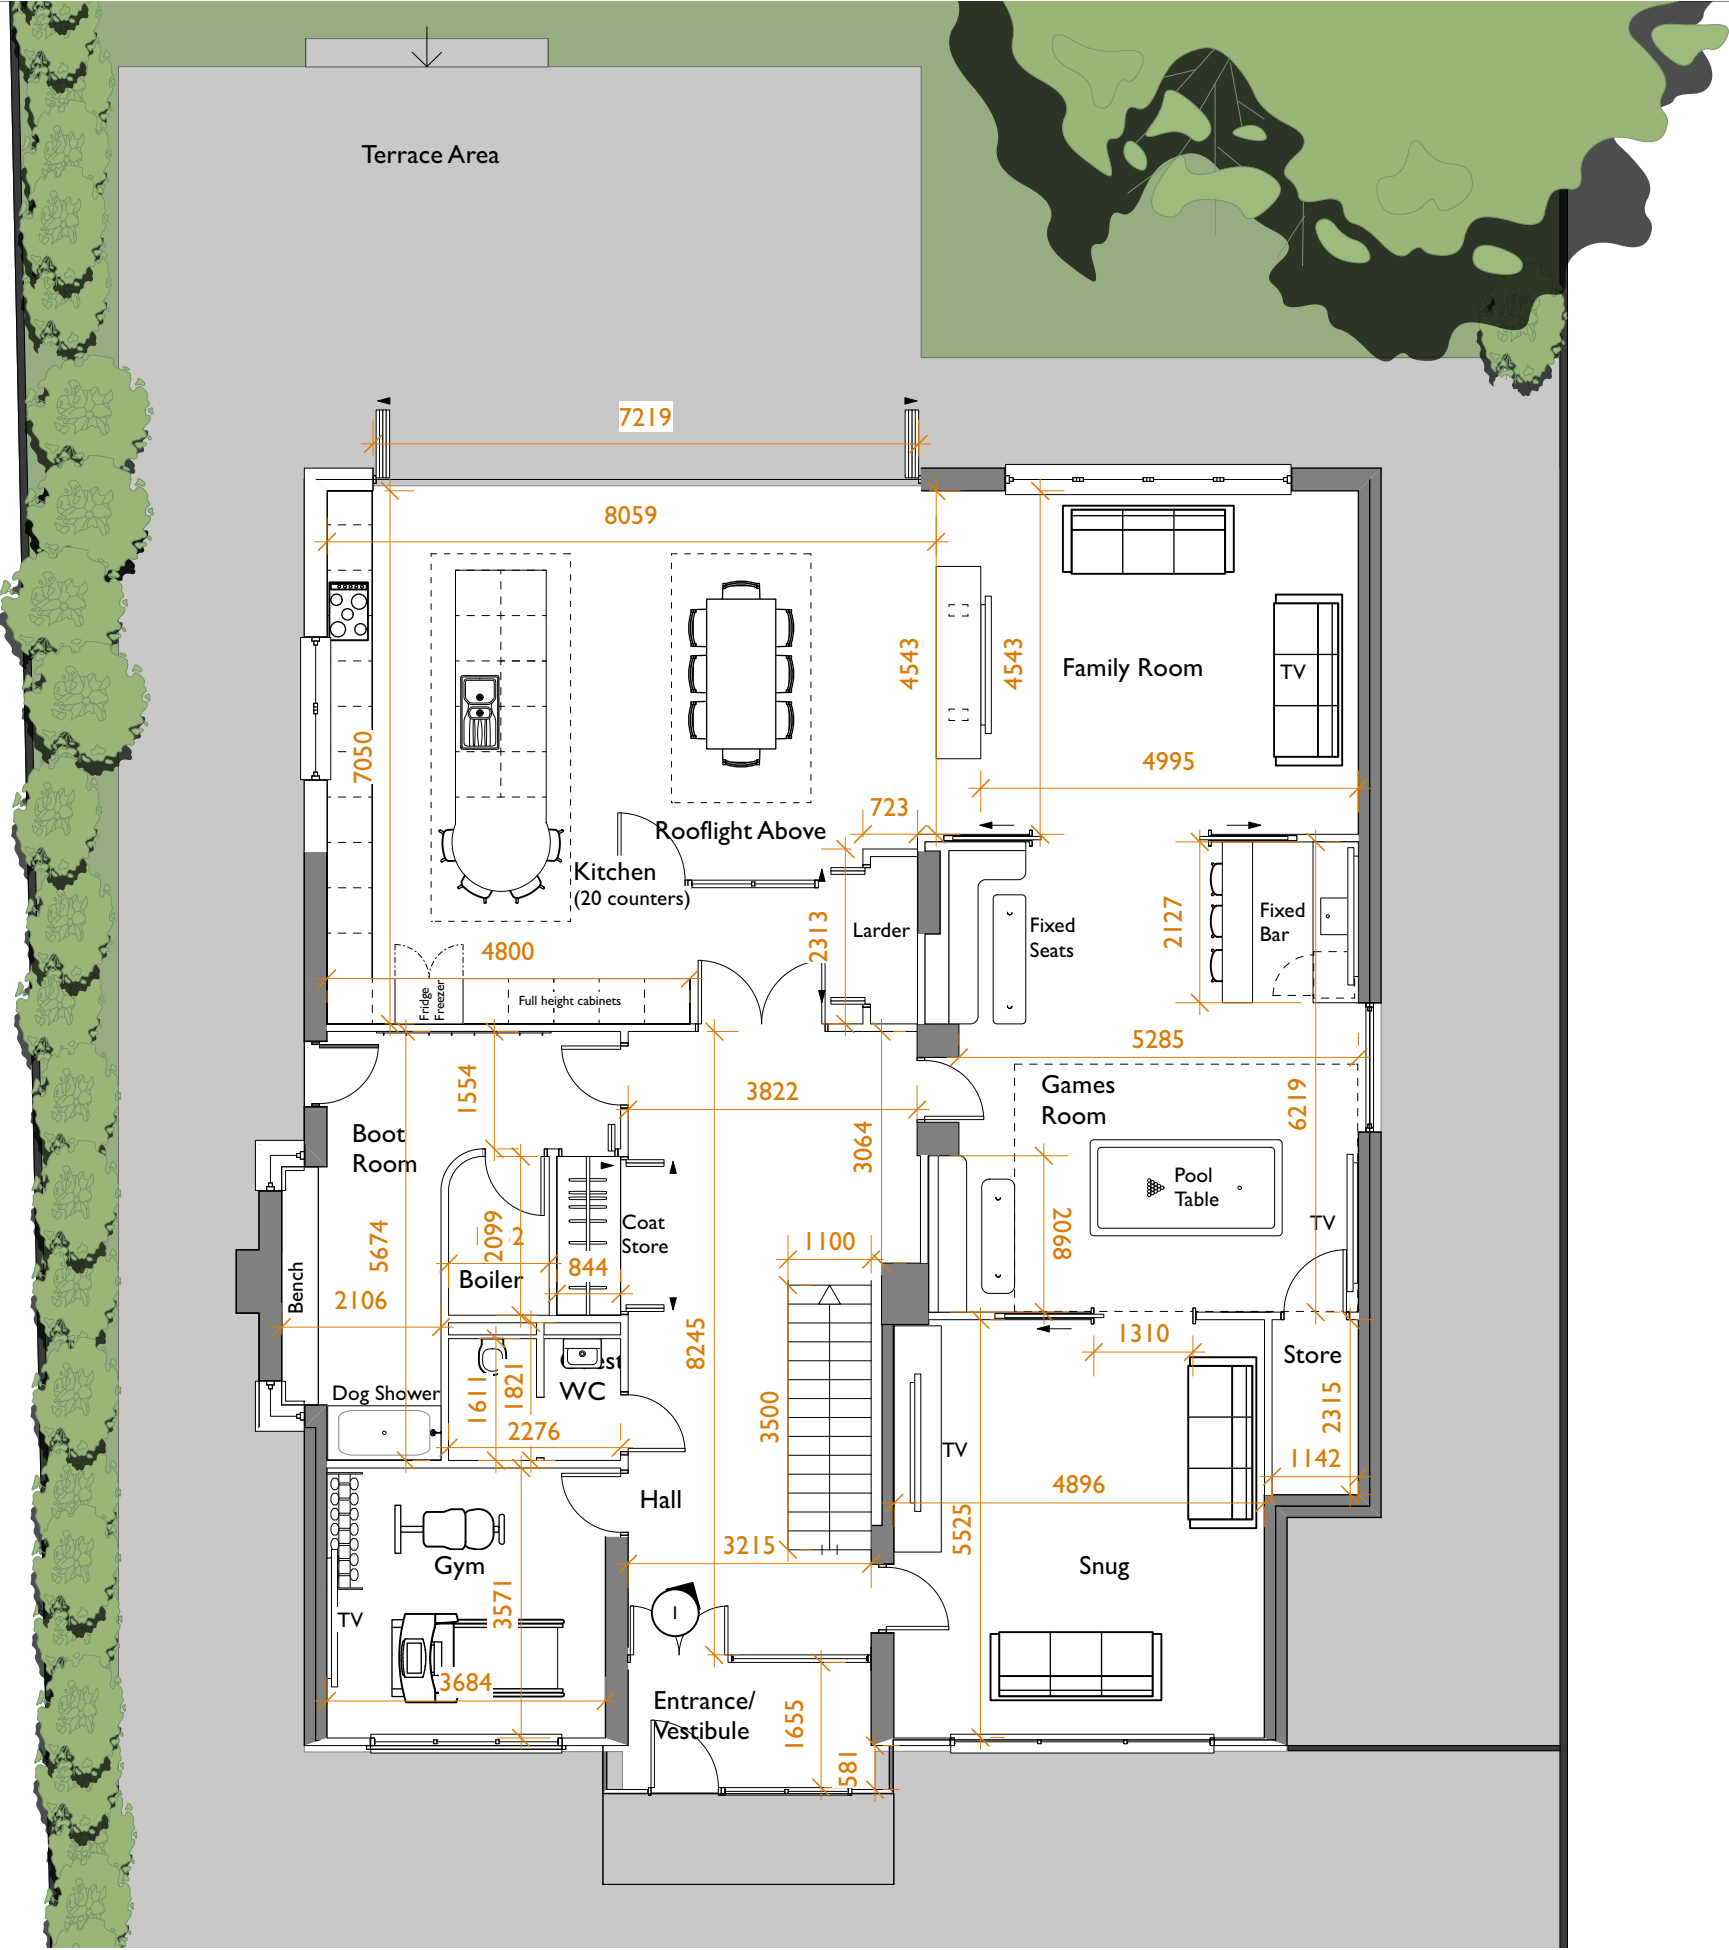

2 Option 3: Proposed Ground Floor Plan
Scale: 1:100



COPYRIGHT OF ATELIER MB LTD
DO NOT SCALE FROM THIS DRAWING
DIMENSIONS TO BE CHECKED ON SITE

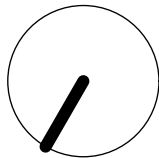

Key

- Existing Wall
- Proposed Wall
- Existing to be removed

A	Dimensions added	RJD
16/08/2023		
Rev	Note	DRN CHK

25 Ringley Road

Proposed Ground Floor Plan

scheme	2020
drwg no.	P(100)
revision	A

scale	1:100 @ A3
date first drawn	Jun 22
drawn	RJD

SK sketch E existing P proposed T tender C construction FI final issue

www.ateliermb.co.uk
t 0161 236 0051
e architect@ateliermb.co.uk

