





Site Plan
1:500

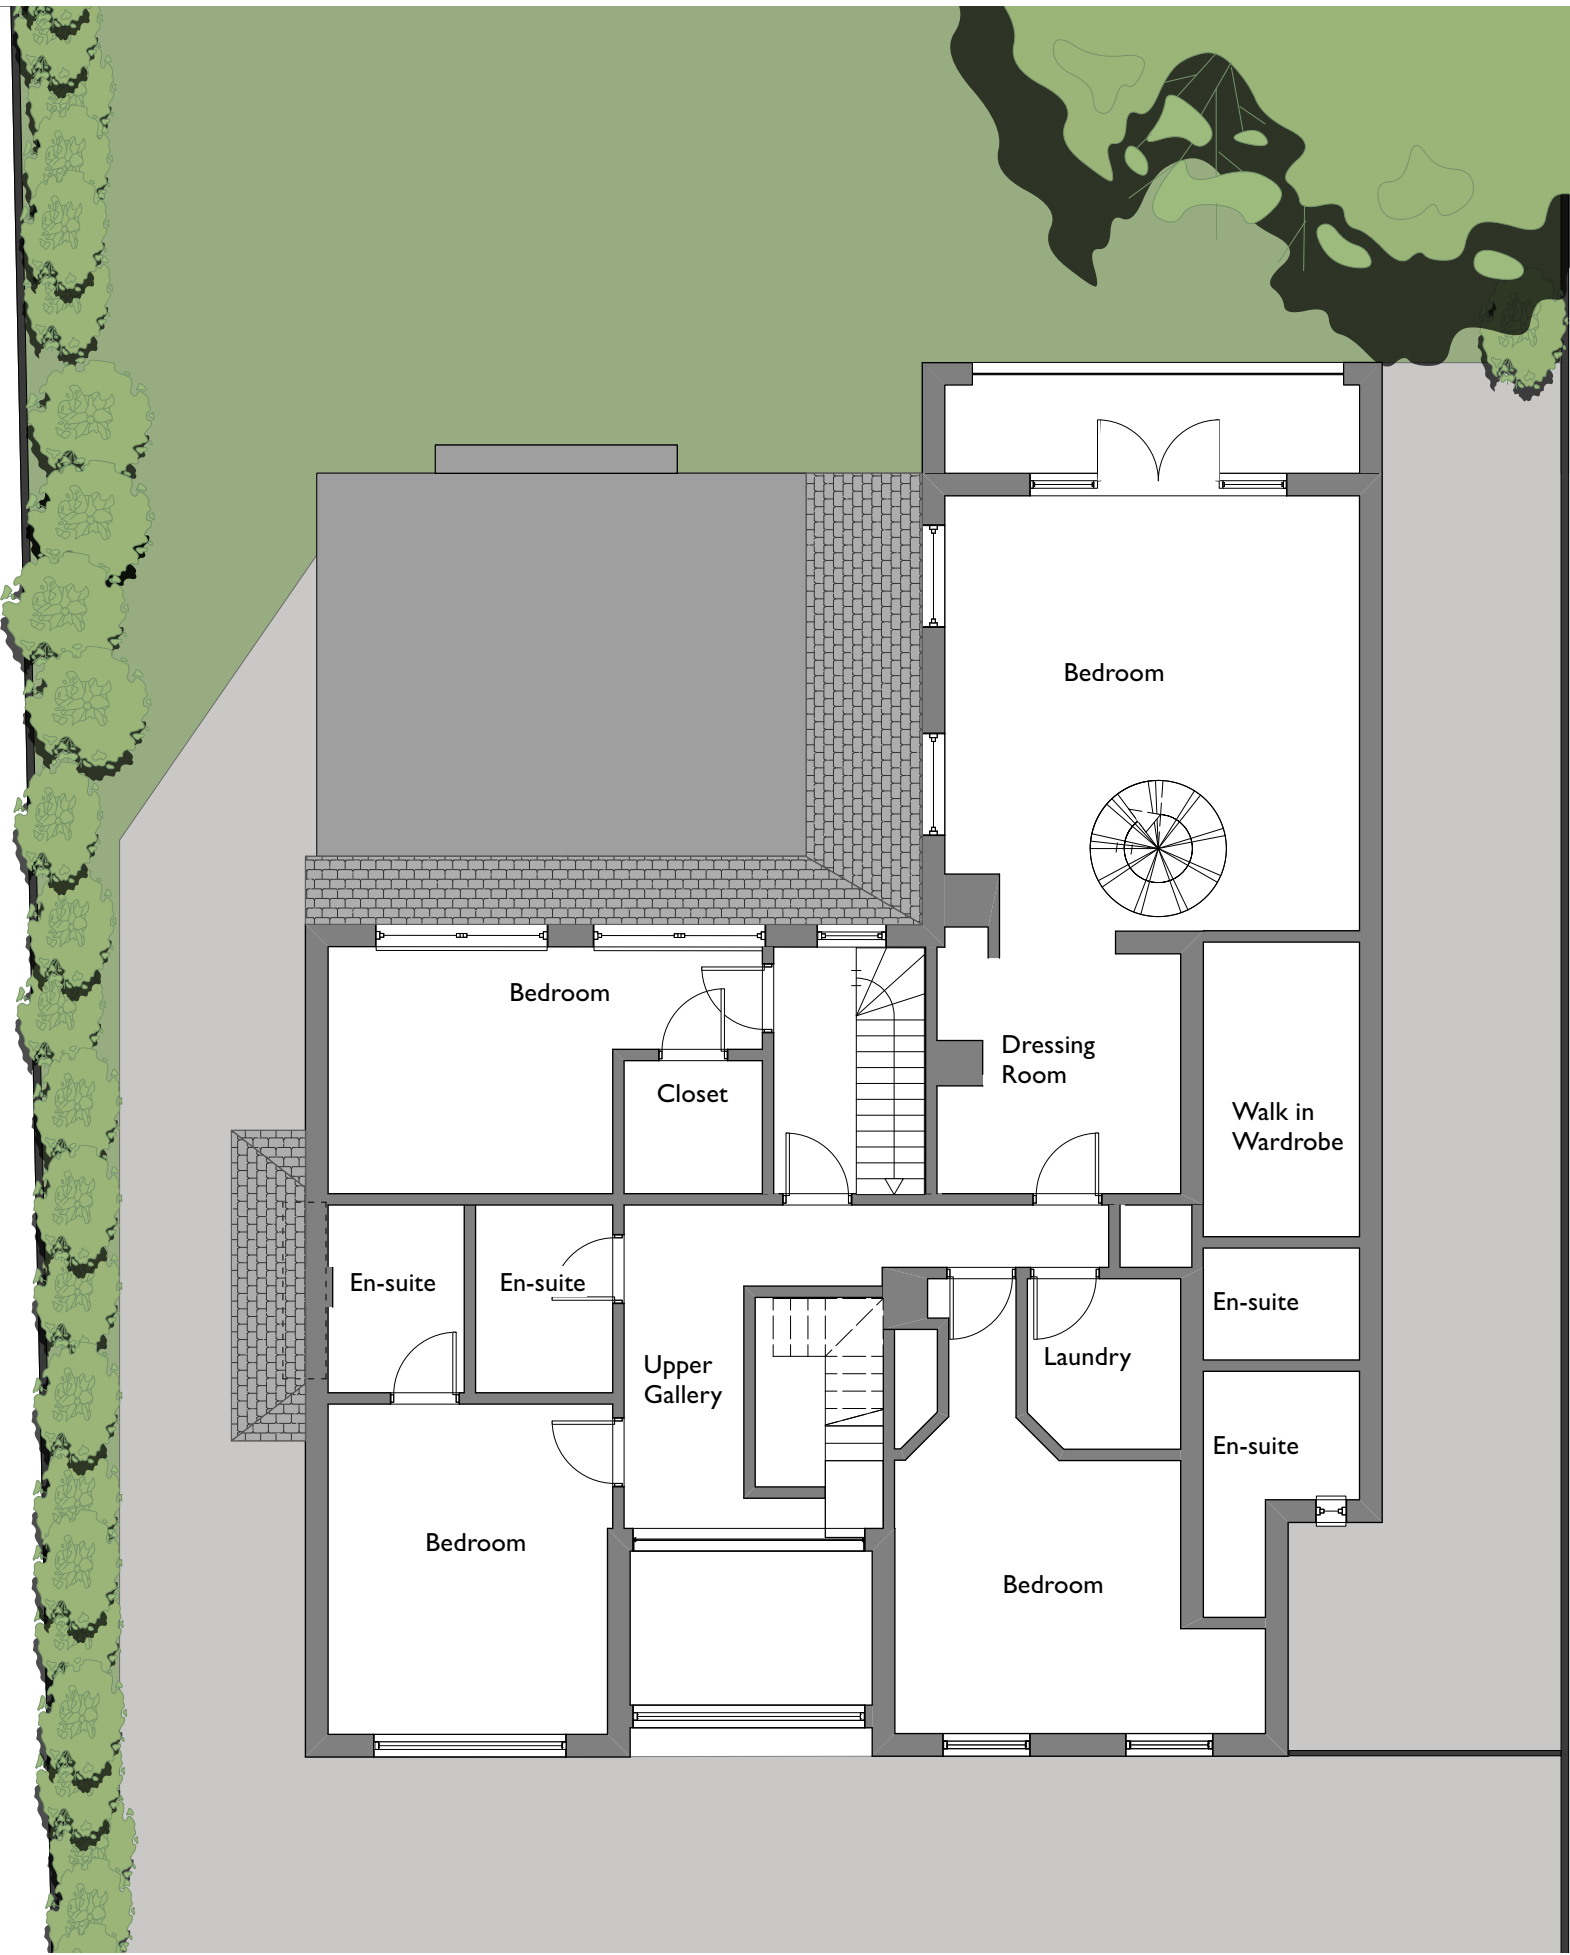

6 Existing First Floor Plan
Scale: 1:100



COPYRIGHT OF ATELIER MB LTD
DO NOT SCALE FROM THIS DRAWING
DIMENSIONS TO BE CHECKED ON SITE

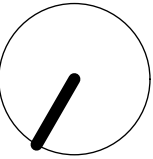

Rev	Note	DRN	CHK
-----	------	-----	-----

25 Ringley Road

Existing First Floor Plan

scheme	2020
drwg no.	E(110)
revision	

scale	1:100 @ A3
date first drawn	Jun 22
drawn	RJD

SK sketch E existing P proposed T tender C construction FI final issue

www.ateliermb.co.uk
t 0161 236 0051
e architect@ateliermb.co.uk