



This drawing (or any part thereof) is not to be copied, transmitted or disclosed to any third party or unauthorised person without the prior written consent of MECHA Works Ltd.



This Drawing is to be read in coincidence with all other relevant drawings prepared by consultants and sub-contractors.

Do not scale from this document. Work only in accordance to printed dimensions.

Report any discrepancies to the drawing author or representatives thereof.


© ALL RIGHTS RESERVED. no part of this drawing may be reproduced or transmitted in any form or by any means without the written consent of the copyright holder.

Once printed & distributed this document is assumed 'Uncontrolled'.

 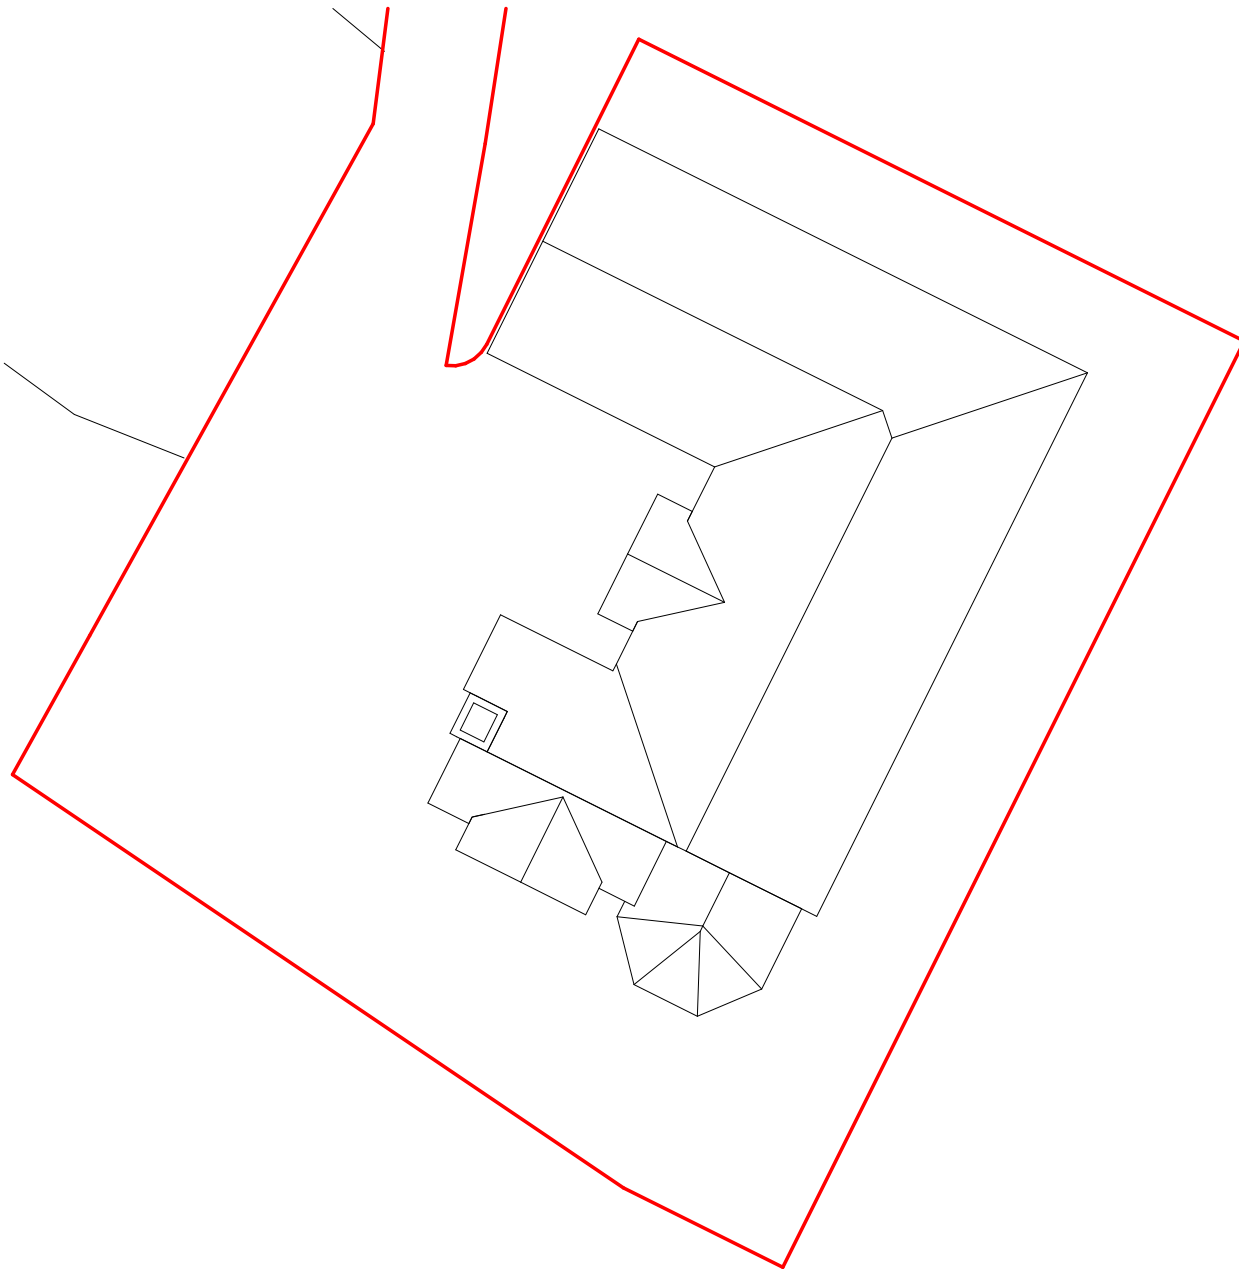

Existing Site Plan

1 : 200

 

Proposed Site Plan

1 : 200

P1 13.10.20 Issued for Planning HR

Rev #: Issue Date: Description: Issued By:

CLIENT:
Wayne Hepworth

PROJECT:
The Coach House
The Coach House, Walshaw Hall,
Bradshaw road, Bury, BL8 3PJ

DRAWING TITLE:
Site Plans
MW002

THIS DRAWING HAS BEEN PRODUCED UNSING AUTODESK™ REVIT

DRAWN: HR	CHECKED: SP	APPROVED: SP
---------------------	-----------------------	------------------------

SCALE: 1 : 200	DATE: 13.10.20	SHEET SIZE: A3
--------------------------	--------------------------	--------------------------

PROJECT NUMBER: MW0089	SUITABILITY CODE: Planning :
----------------------------------	--

DRAWING CLASSIFICATION: